

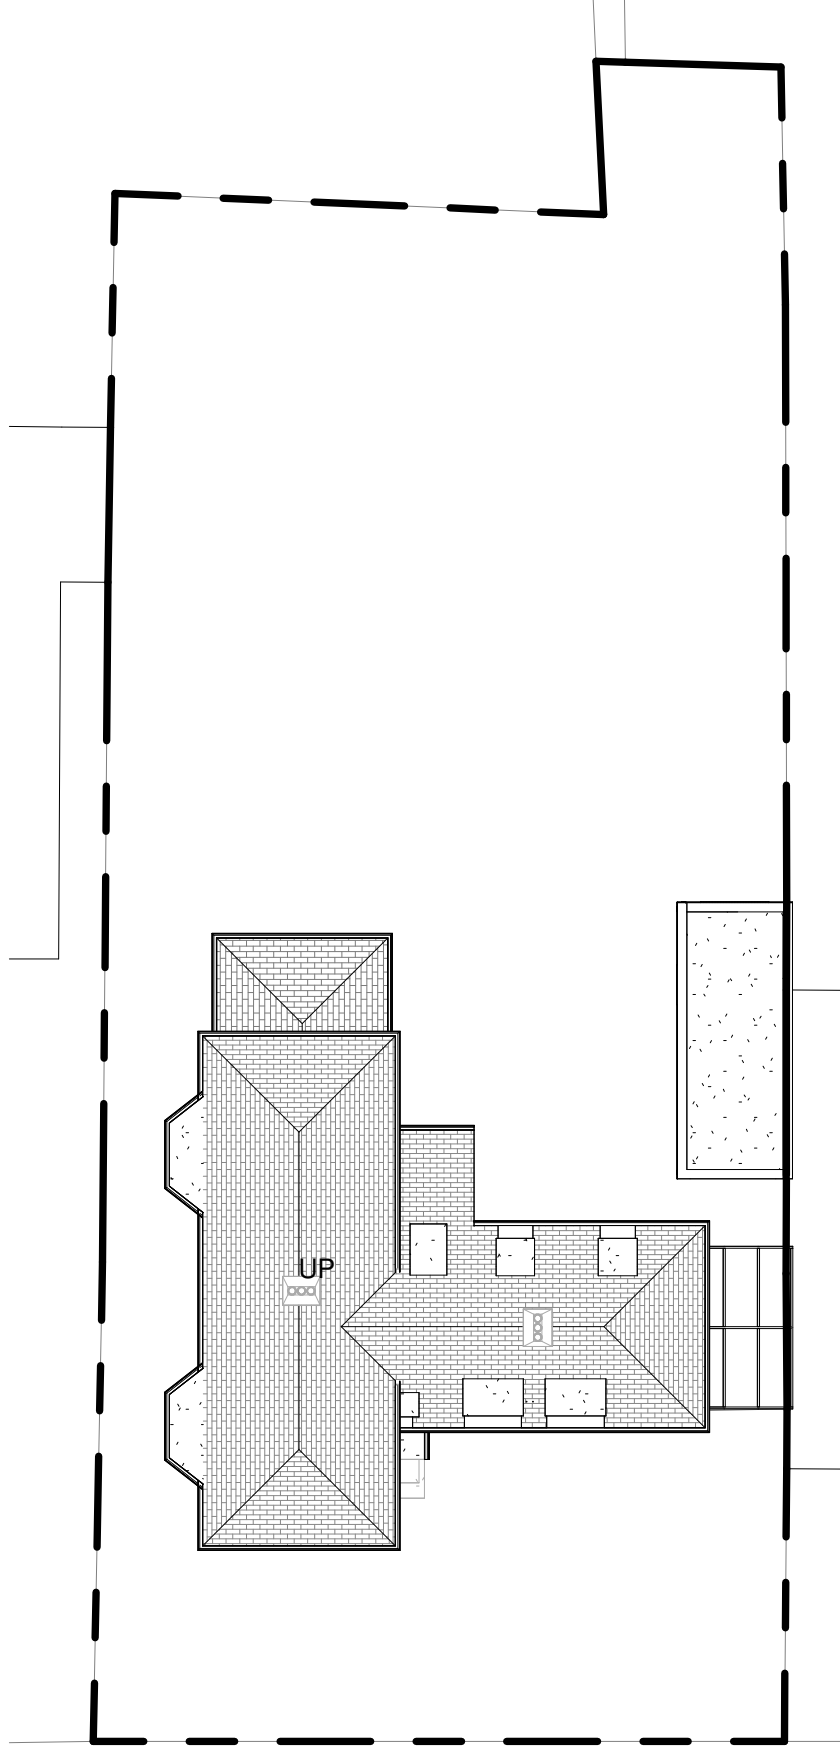


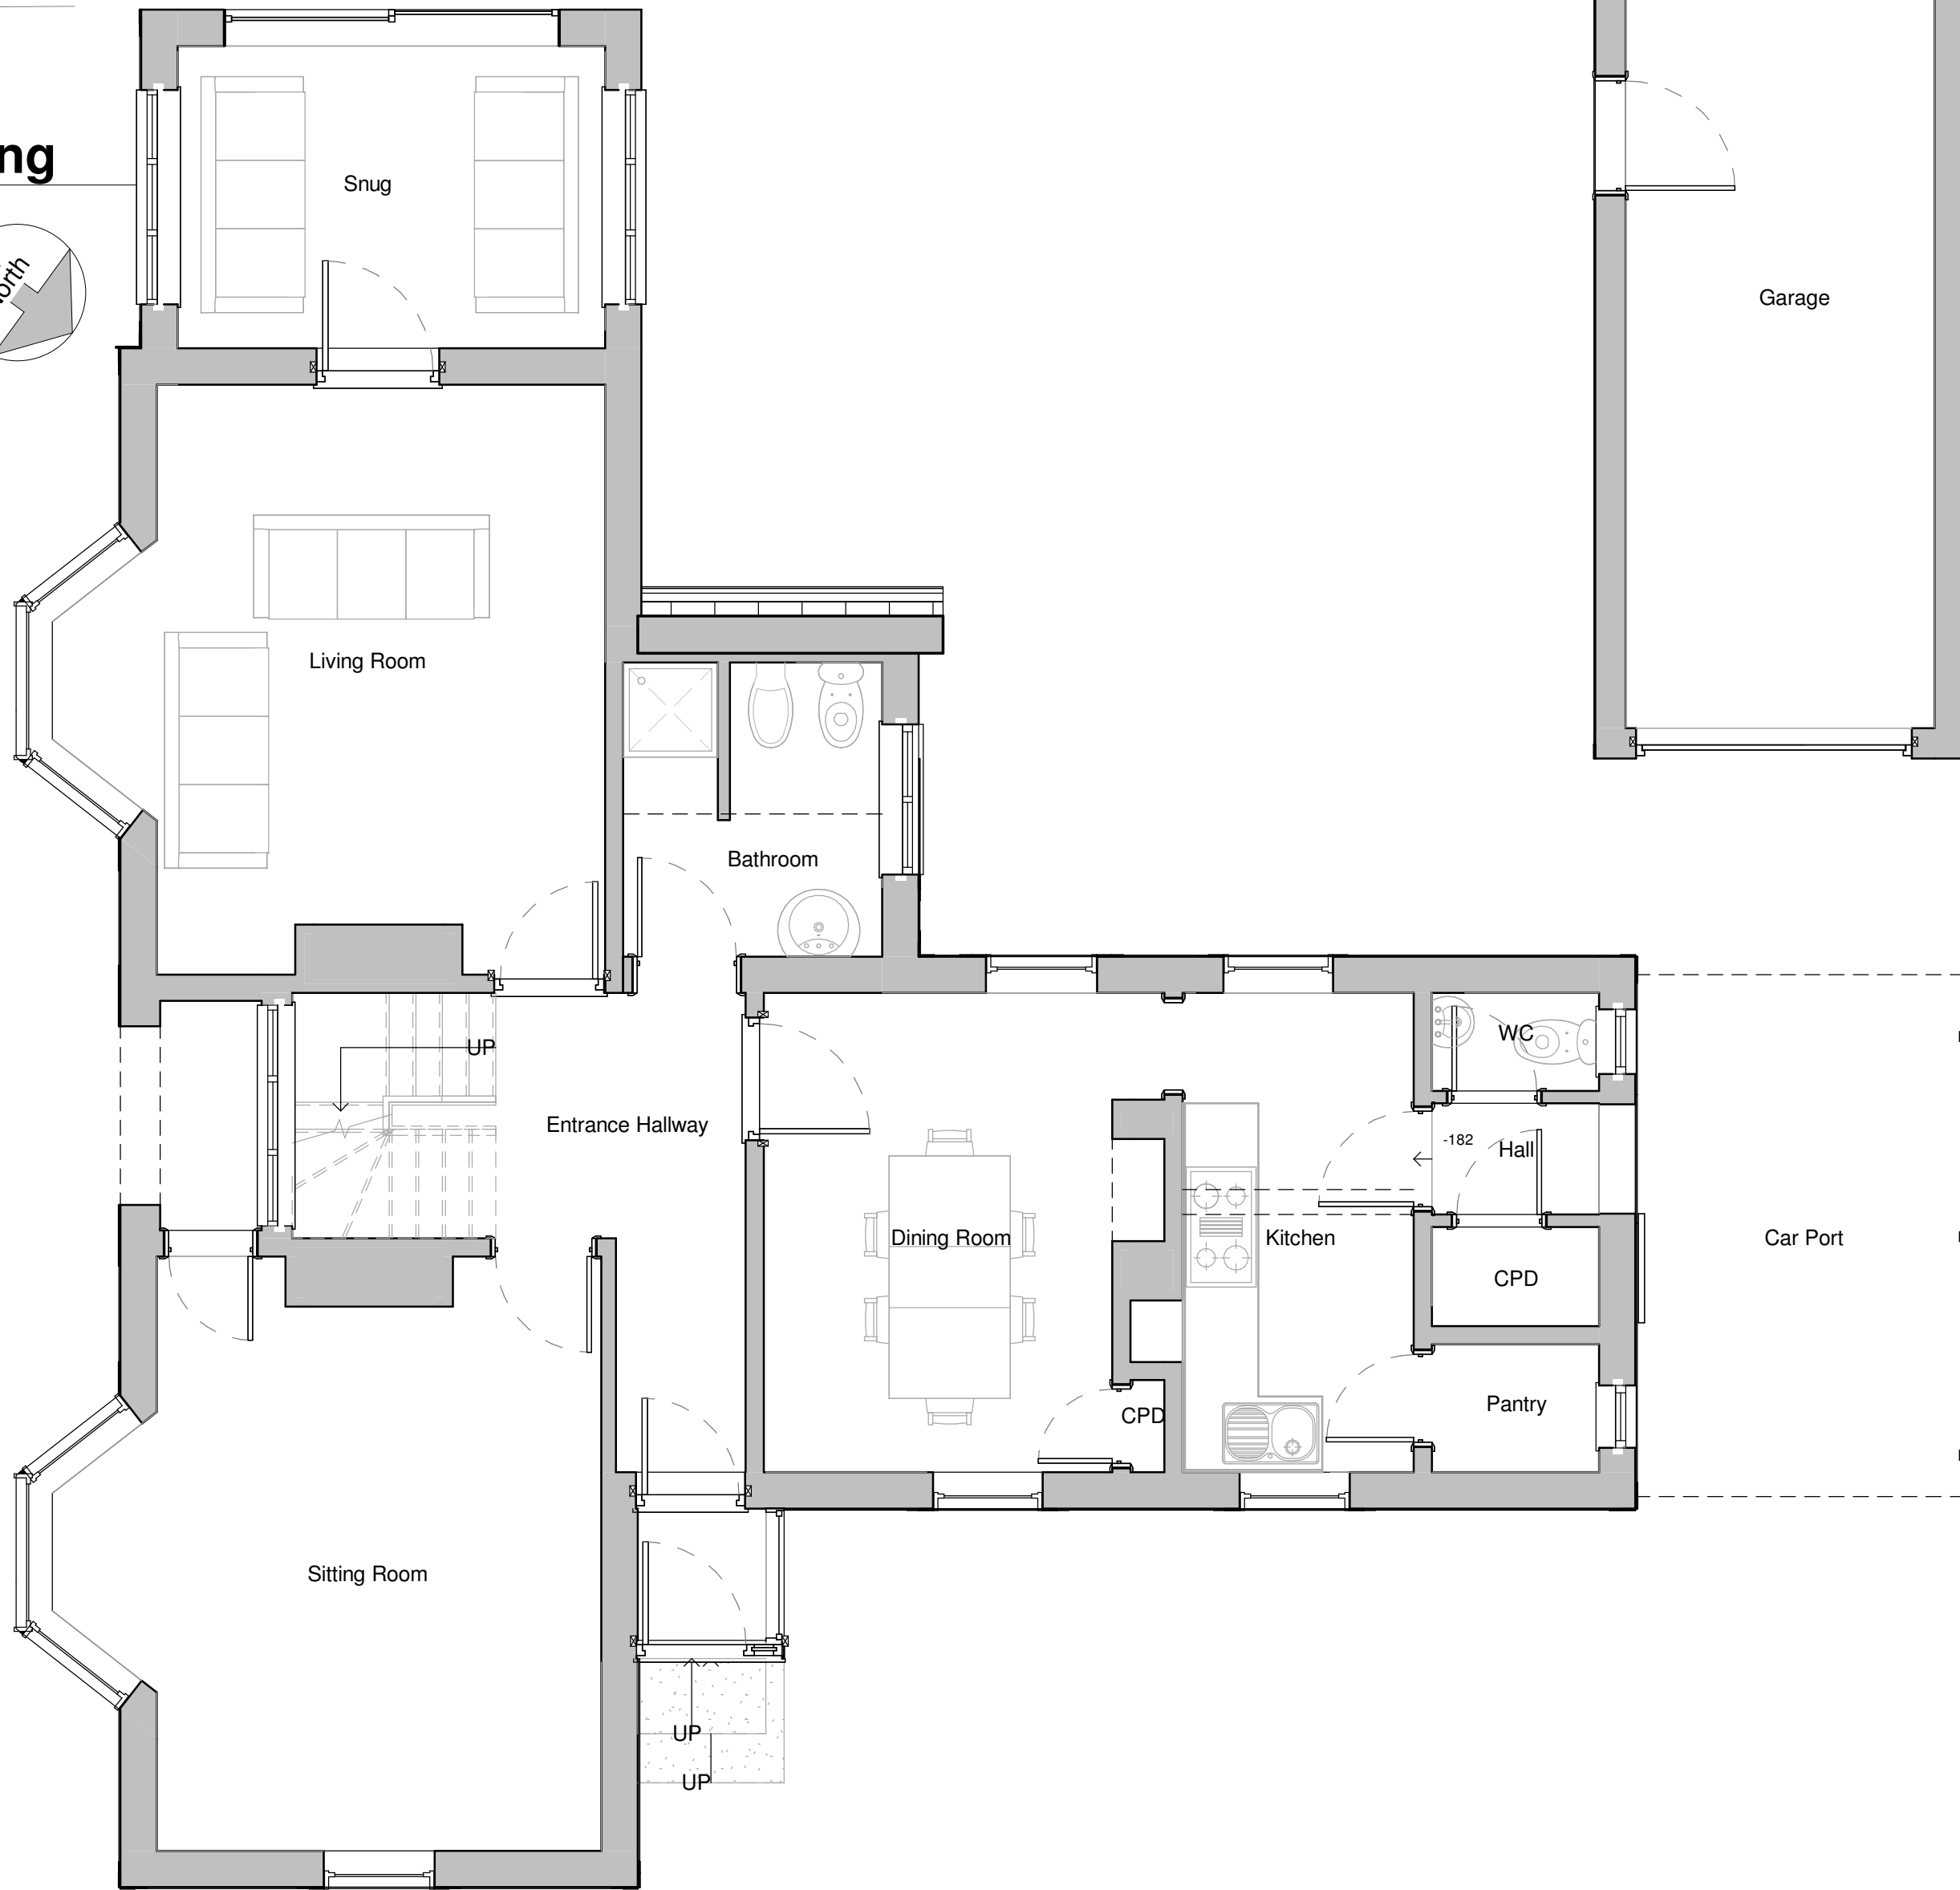

South View

2 Block Plan - As Existing
1 : 200

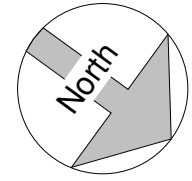

3 Ground Floor - As Existing
1 : 50



6 Front Elevation NE - As Existing
1 : 100




5 Side Elevation NW - As Existing
1 : 100



8 Rear Elevation SW - As Existing
1 : 100





7 Side Elevation SE - As Existing
1 : 100

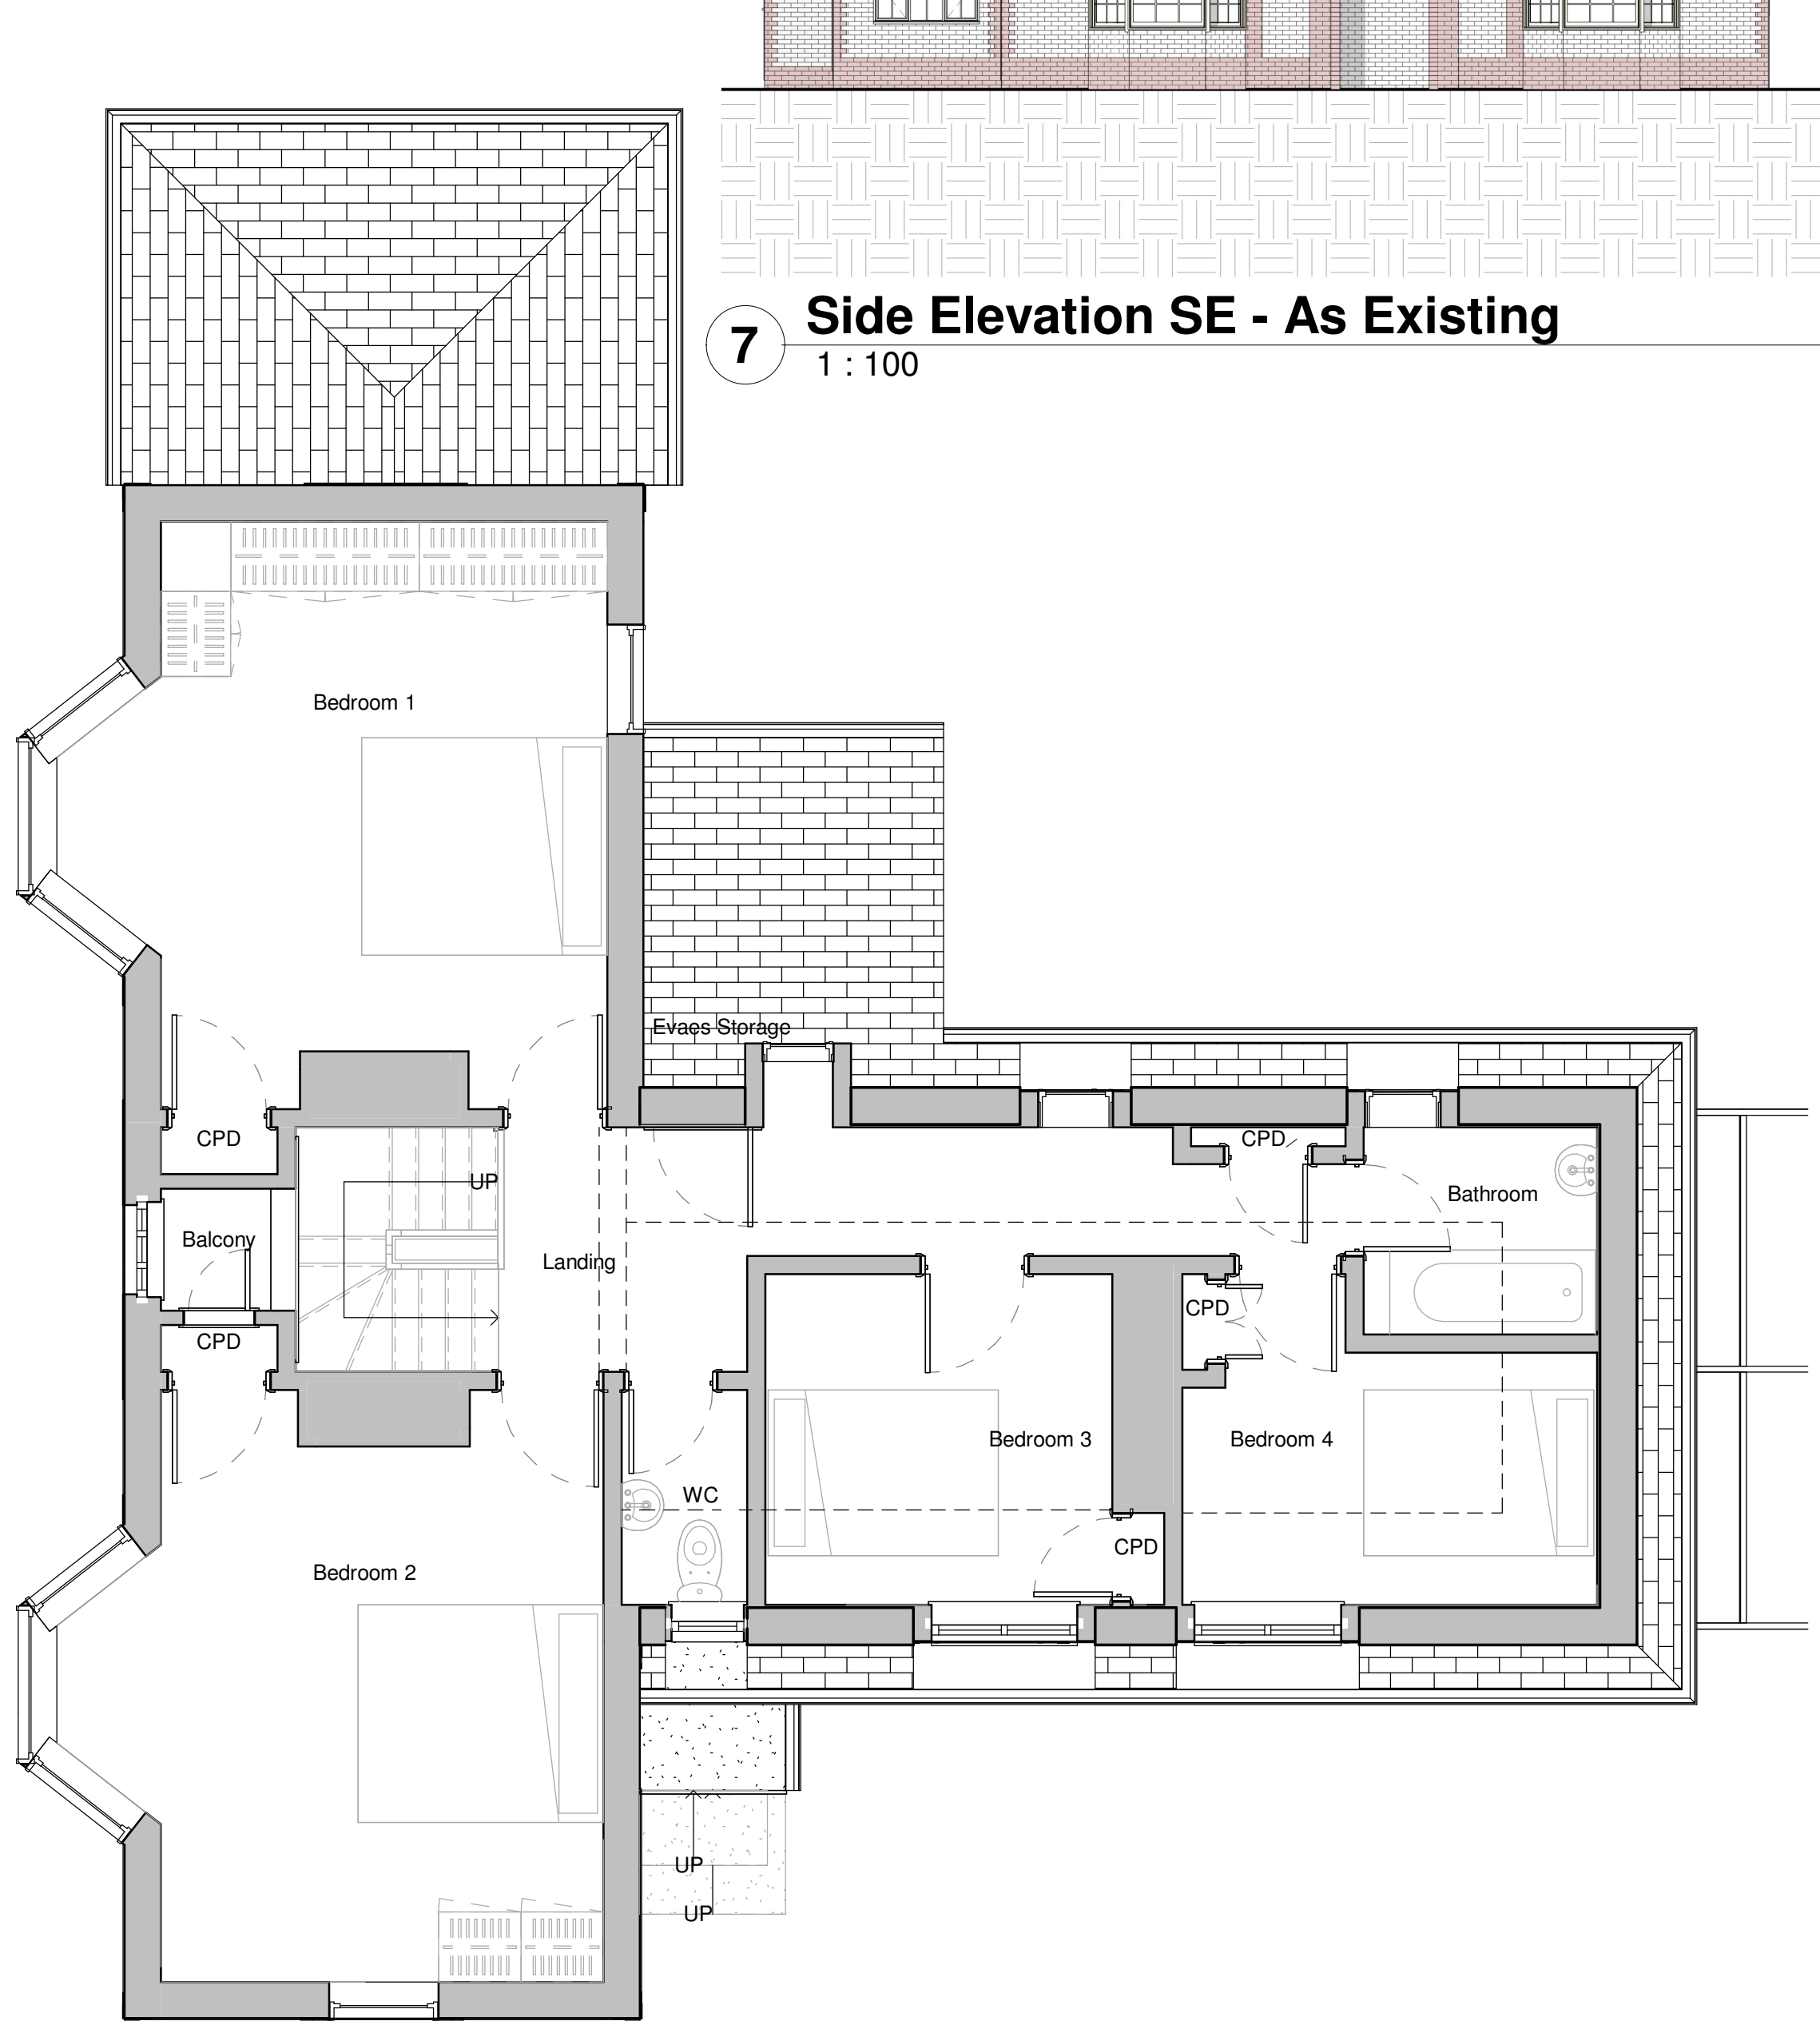

4 First Floor - As Existing
1 : 50



1 Location Plan
1 : 1250

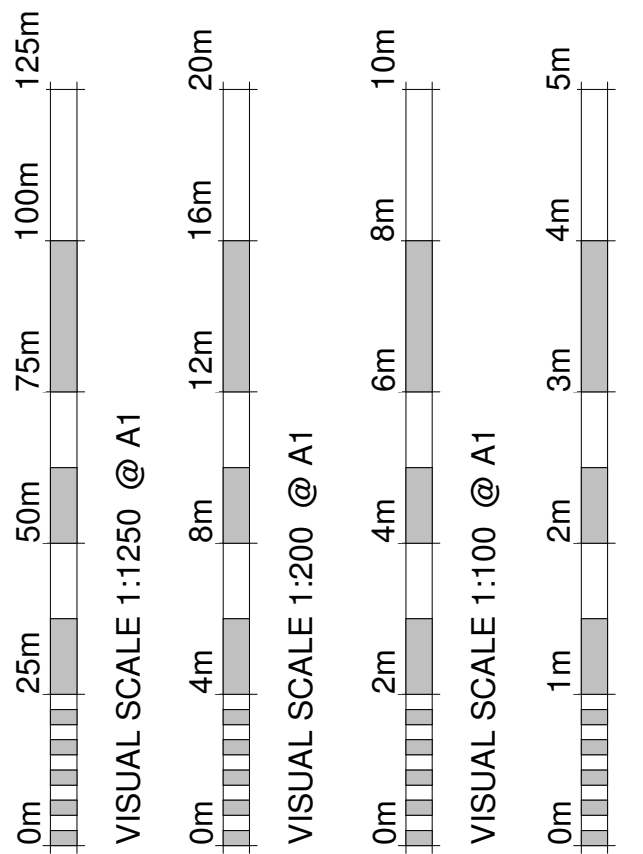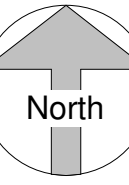

A	Heritage Foundation Comments	28.08.24	MU
Revision Number	Revision Description	Revision Date	Issued by
Revision			

Planning

Status:

Dimensions, areas and levels where given are only approximate and subject to site survey.
All dimensions are to be checked on site. Figured dimensions only are to be taken from this drawing.
This drawing is to be read in conjunction with all relevant consultants and/or specialists drawings/documents and any discrepancies or variations are to be notified to the Architect before the affected work commences. This drawing is copyright and remains the property of the Architects.



telephone:01462 453931
email:info@croearchitects.co.uk
web: www.croearchitects.co.uk

Project:
33 South View
Letchworth Garden City
SG6 3JJ

Client:
Mr Petrie and Ms Woollen

Drawing name:
As Existing

Scale: As indicatedA1	Drawing number	Revision
Date: 06 - 24	24054 - 001	
Drawn by: MU		