


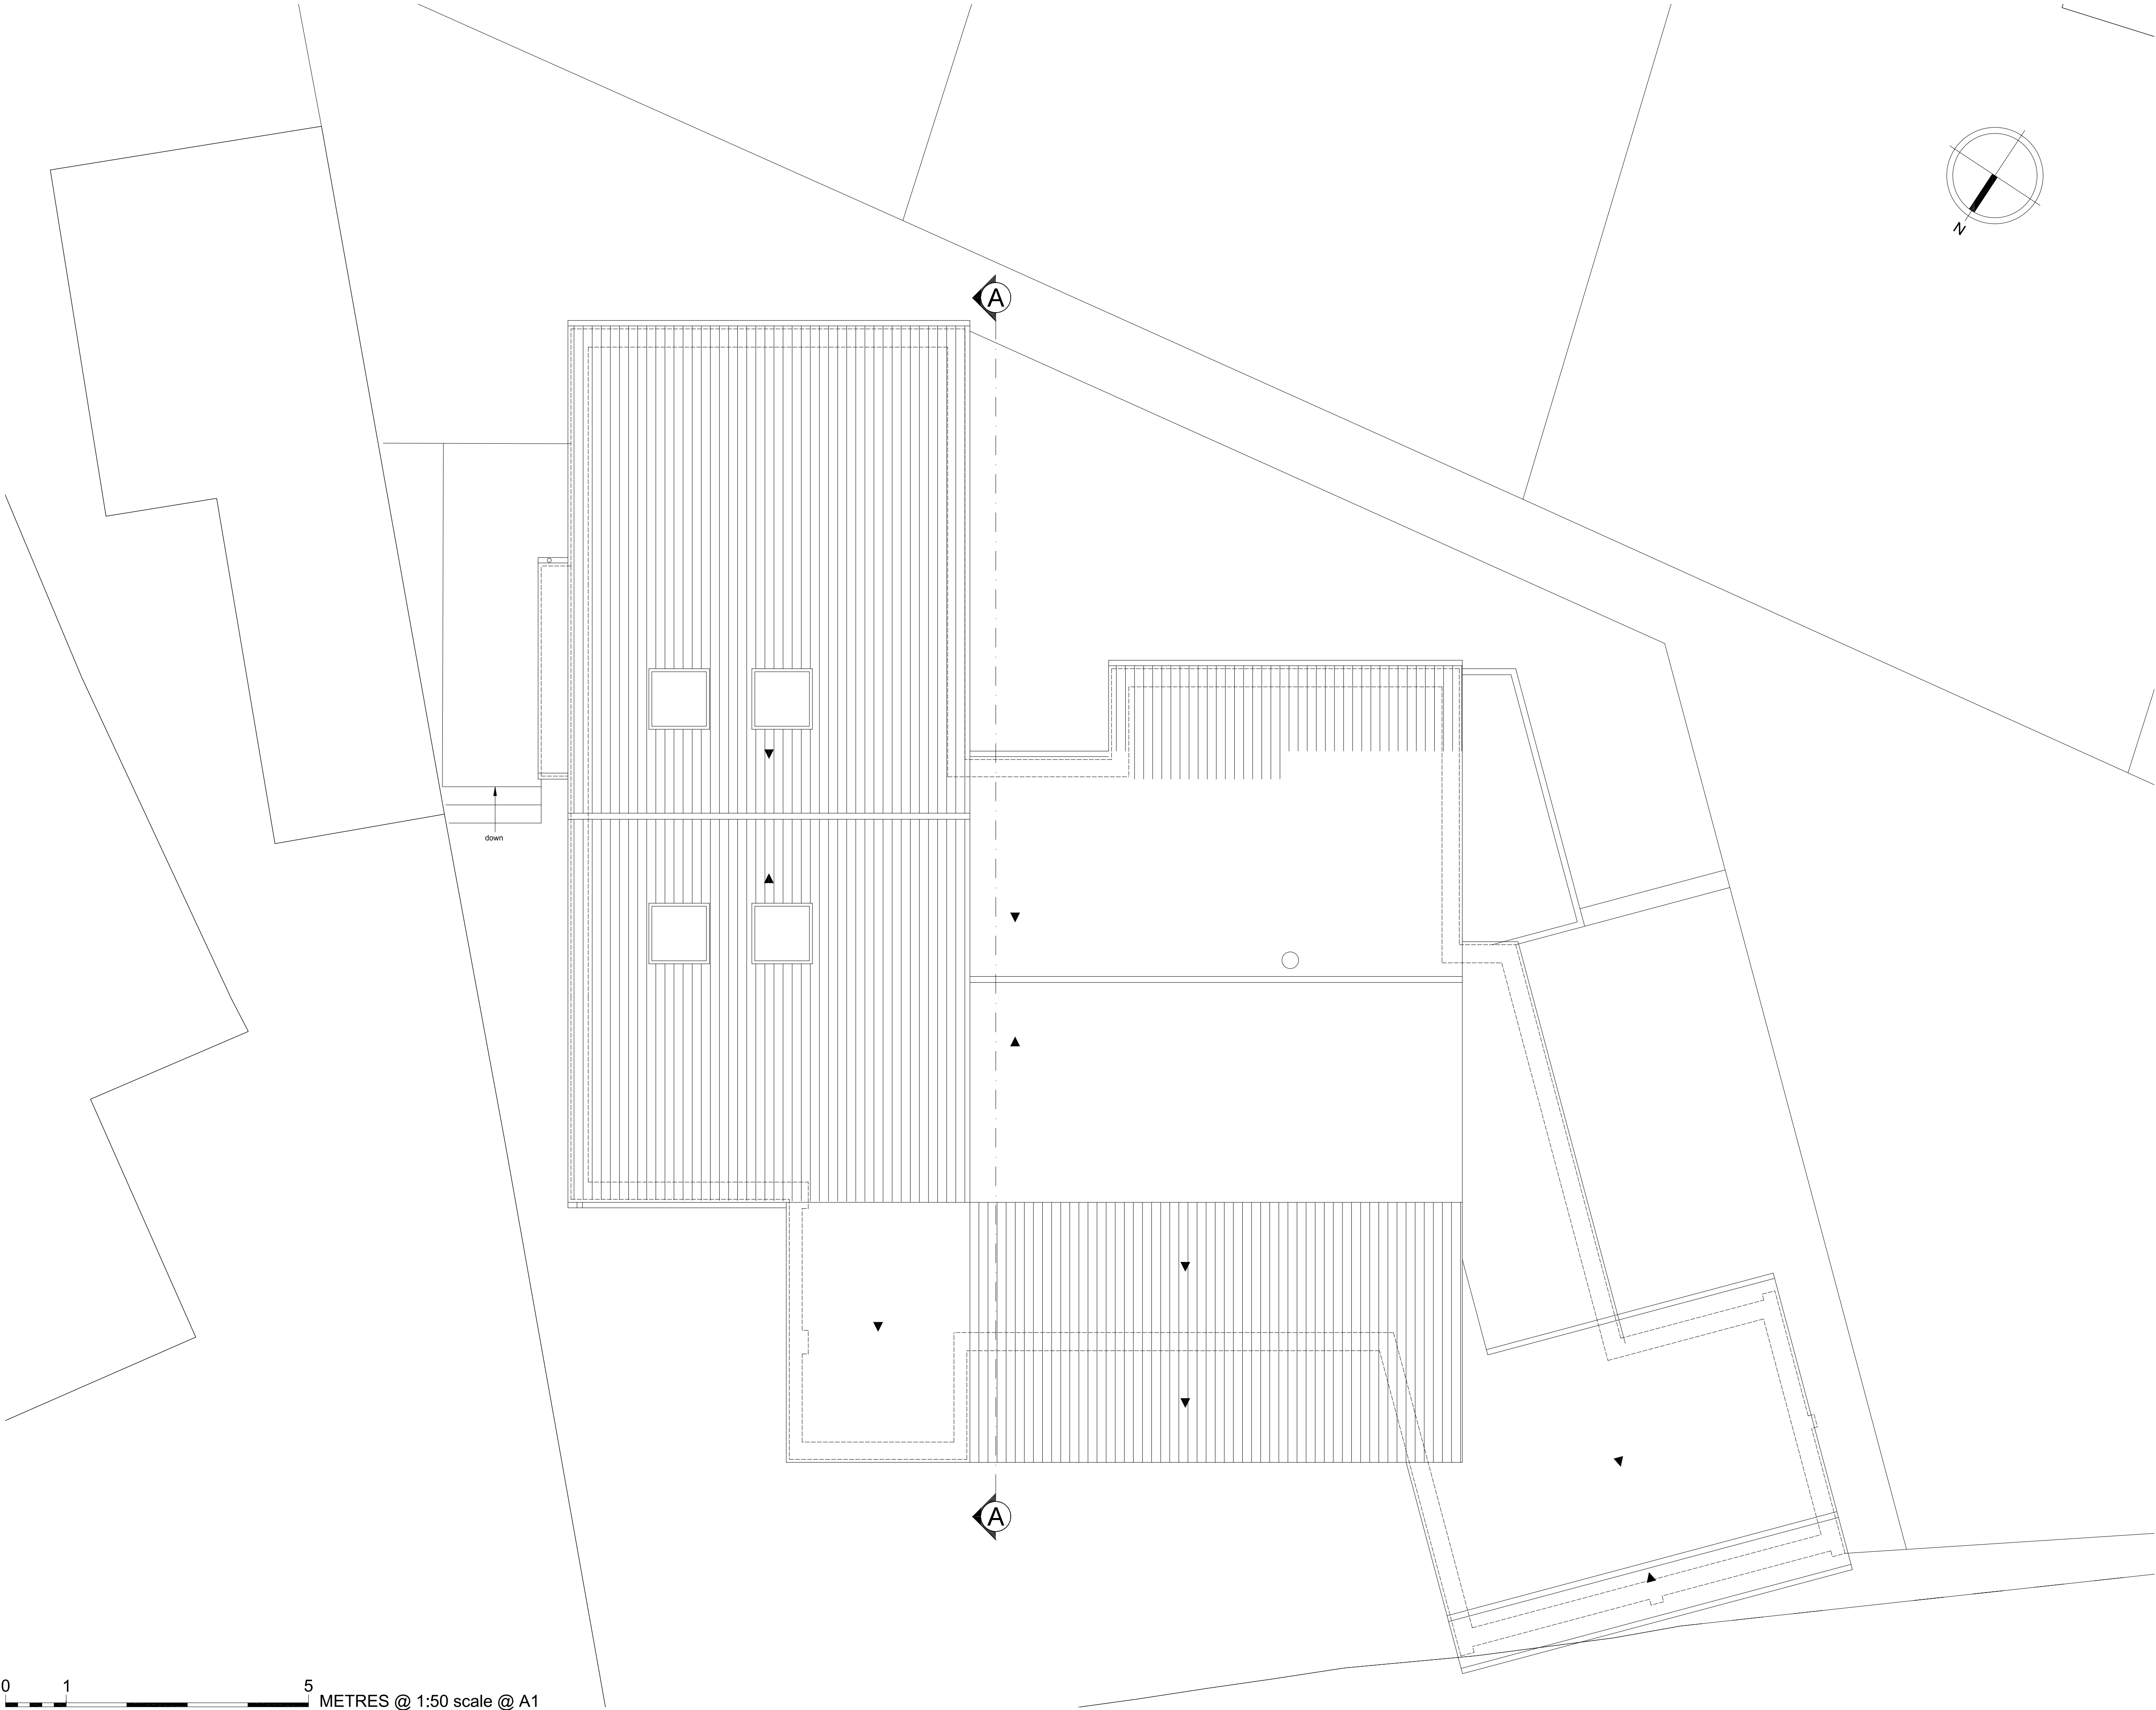

GENERAL NOTES	
No.	Description
01	Check all dimensions on site
02	Walls existing
03	Walls proposed
04	EXTERNAL MATERIALS
EXTENSION ROOF: Concrete plain tile pitched roof and EPDM rubber flat roof in black.	
EXTENSION WALLS: Facing brickwork to match existing house.	
EXTENSION WINDOWS: Dark red uPVC casement windows and dark red powder coated aluminium windows with flush casements and equal sight lines.	
EXTENSION DOORS: Dark red powder coated aluminium doors with flush casements and equal sight lines.	
RAINWATER GOODS: Black aluminium hoppers half round gutters and rainwater pipes.	

REVISIONS		
Rev	Date	Description

W

B

S

WHITEBRICK

29b Hermitage Road,
Hitchin, Hertfordshire, SG5 1BY.
info@whitebrick.studio

CLIENT
Mr and Mrs Maddox

PROJECT
Extension and Alterations at Armar, Whitehill Close, Hitchin, Herts, SG4 9HX

DRAWING TITLE
Proposed Roof Plan

INFORMATION	
Job ref	2606
Drawing no.	2606-07
Scale	1:50 @ ISOA1
Date	May 26
Drawn	CWM