




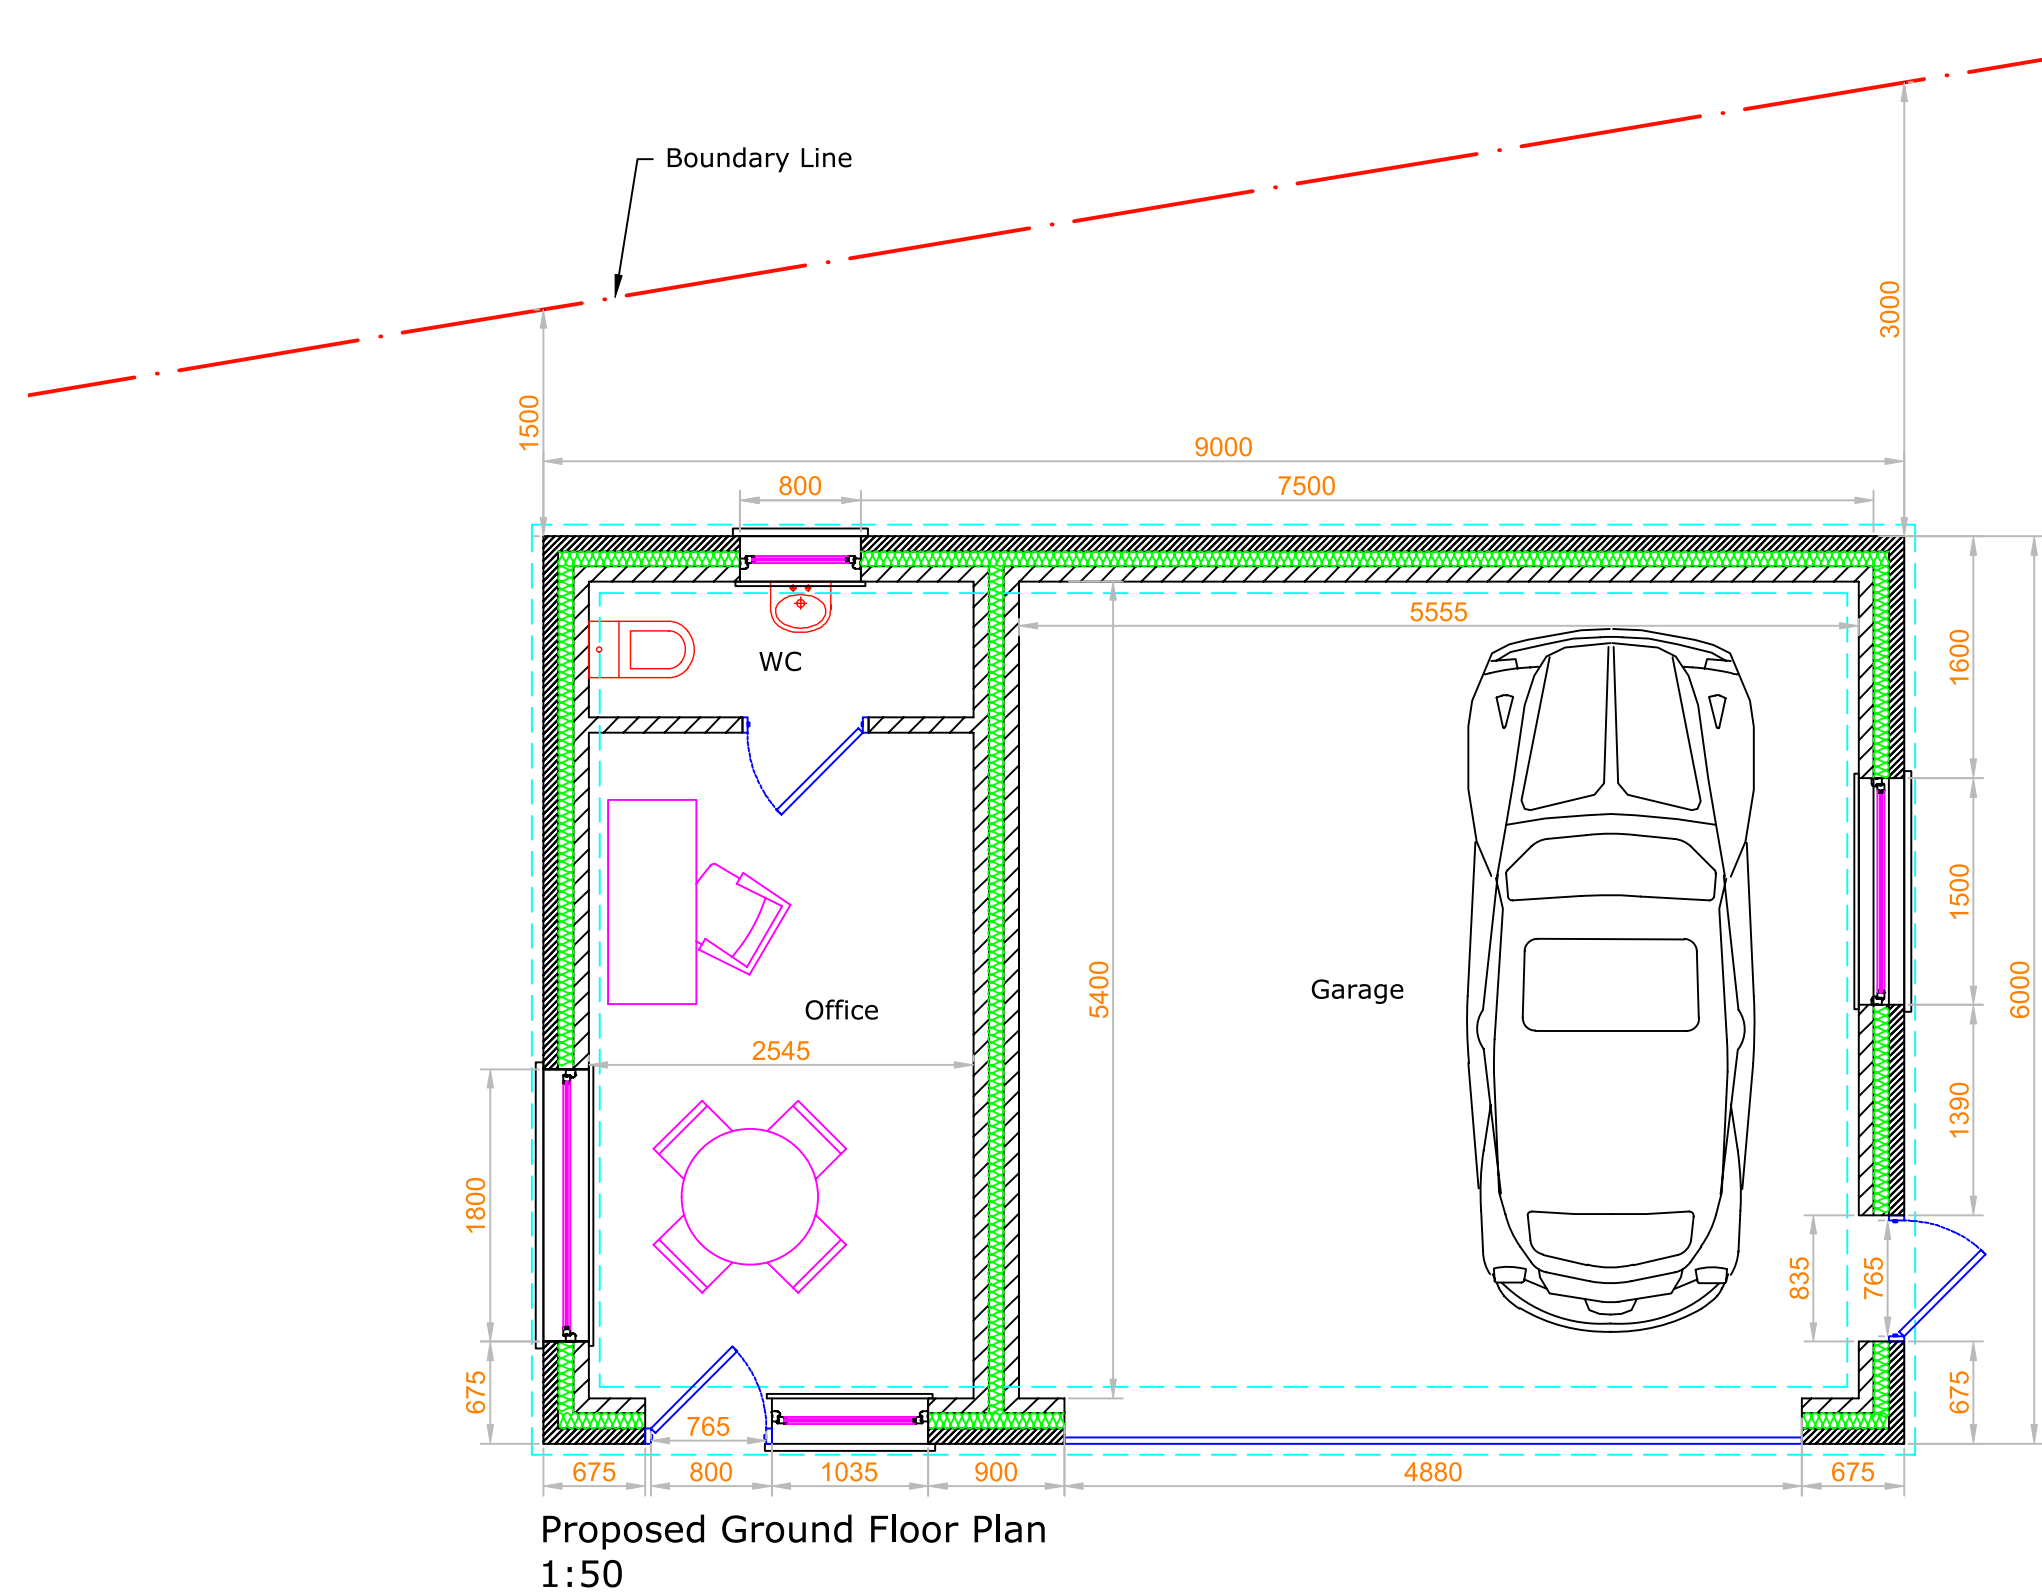


Proposed Ground Floor Plan
1:50

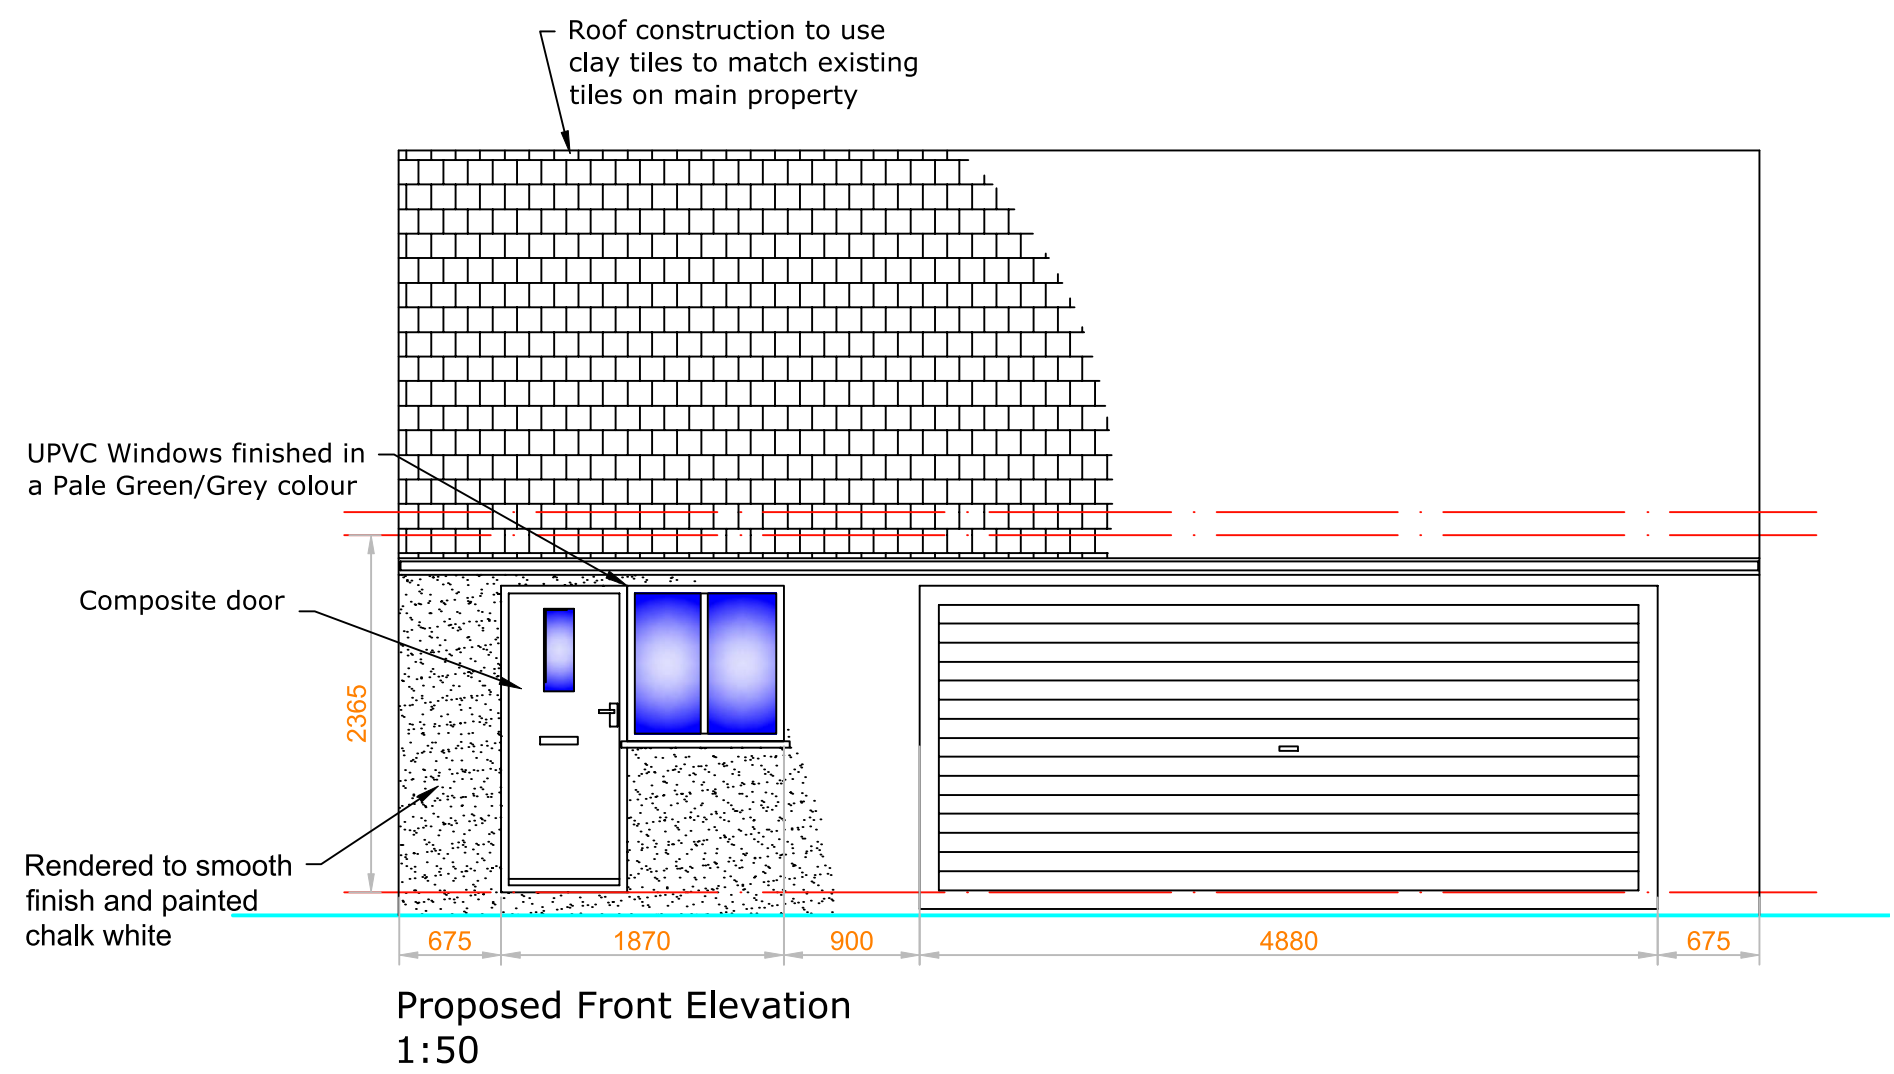


Proposed Front Elevation
1:50

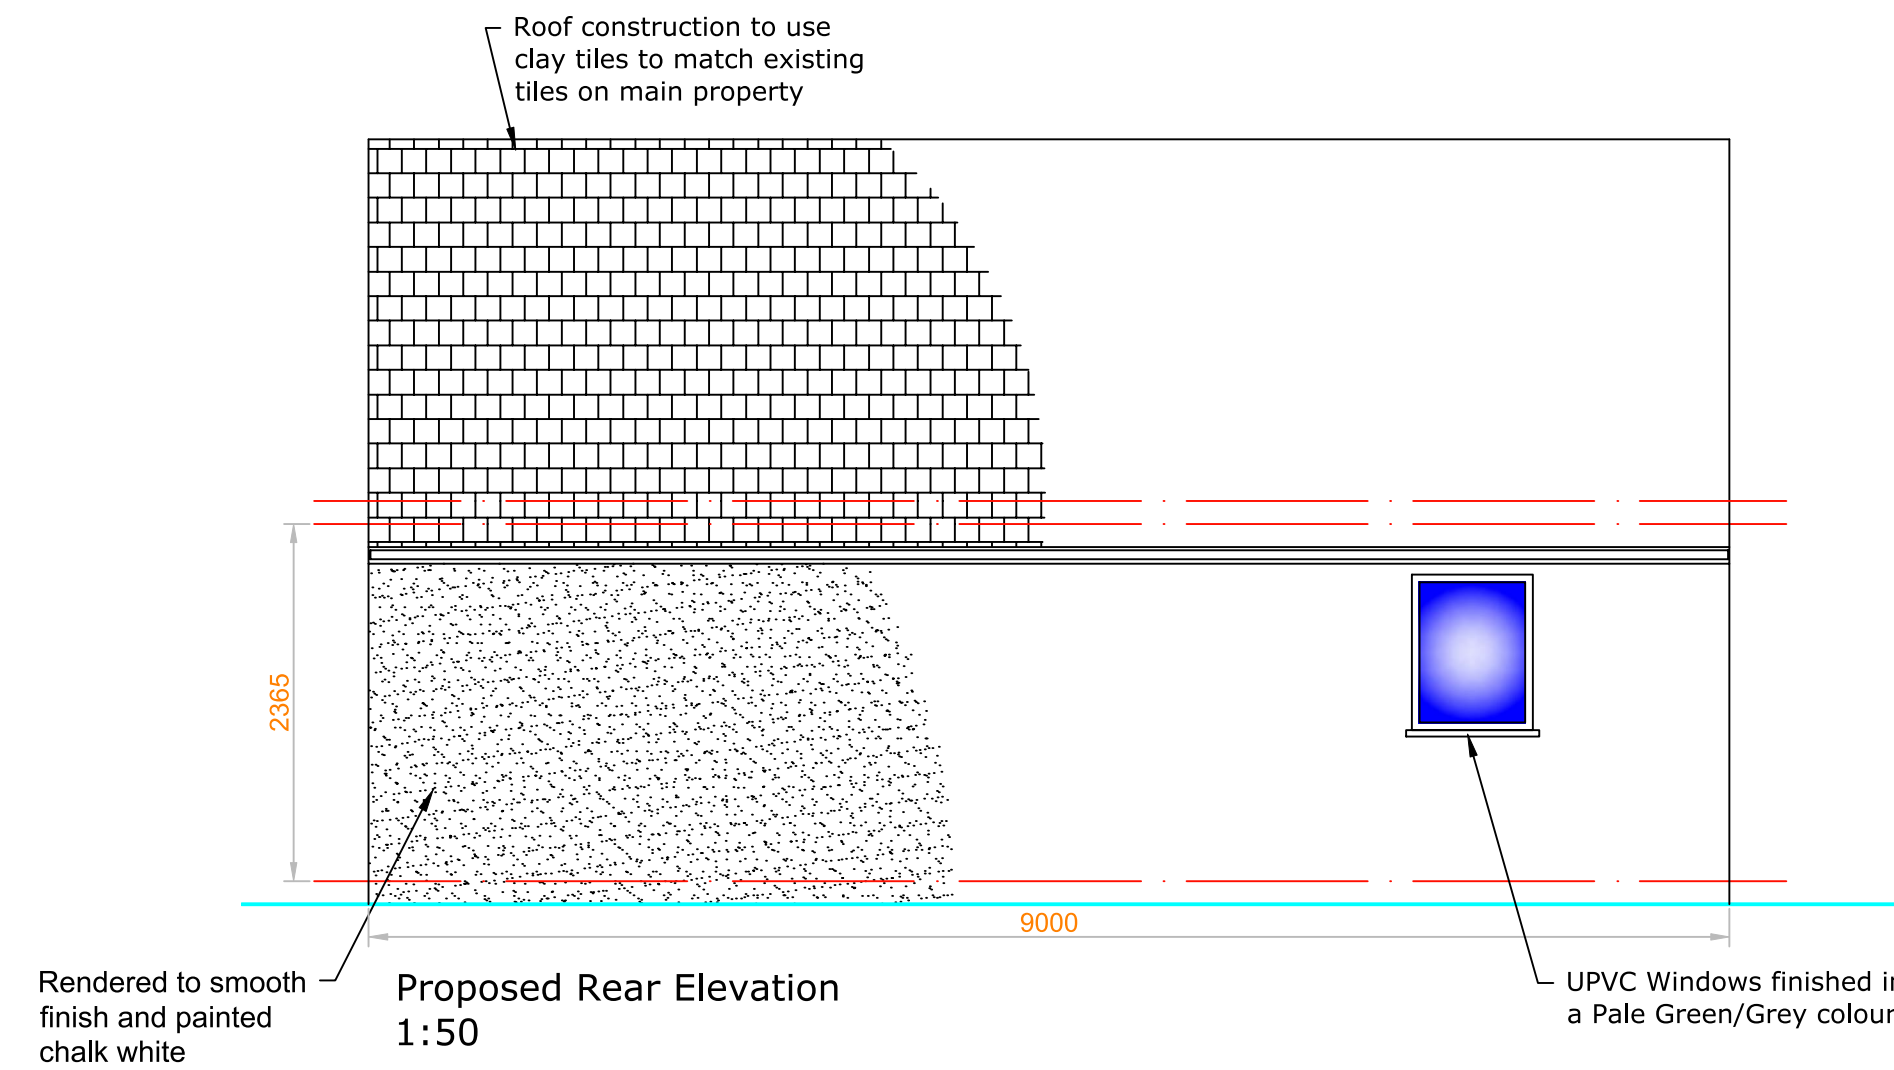


Proposed Rear Elevation
1:50

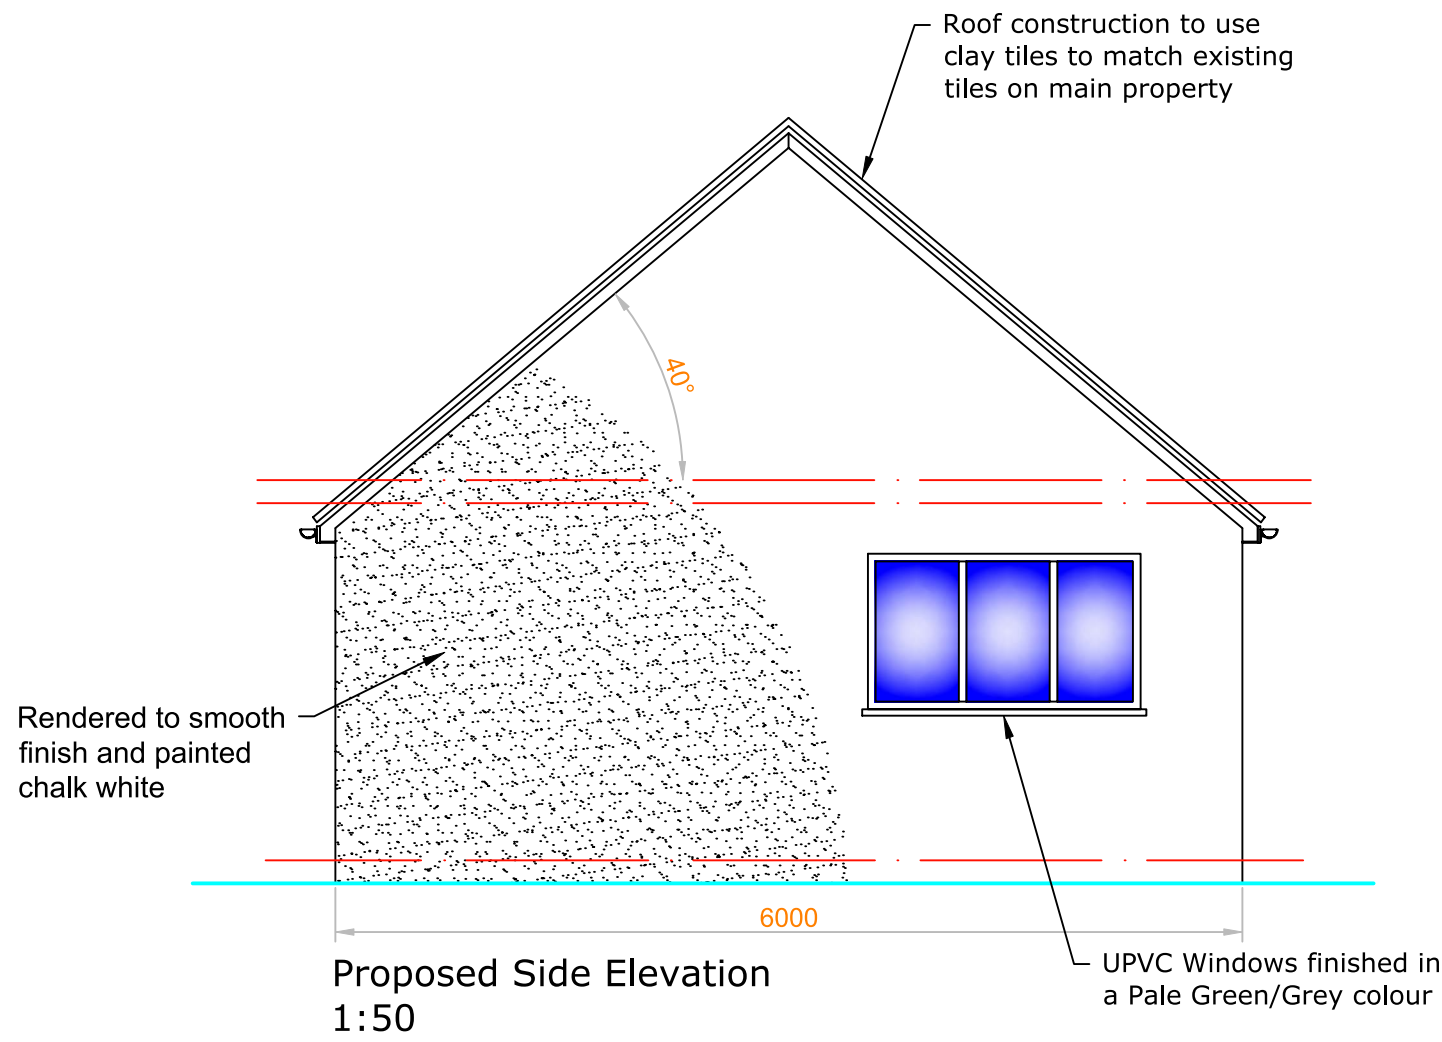


Proposed Side Elevation
1:50

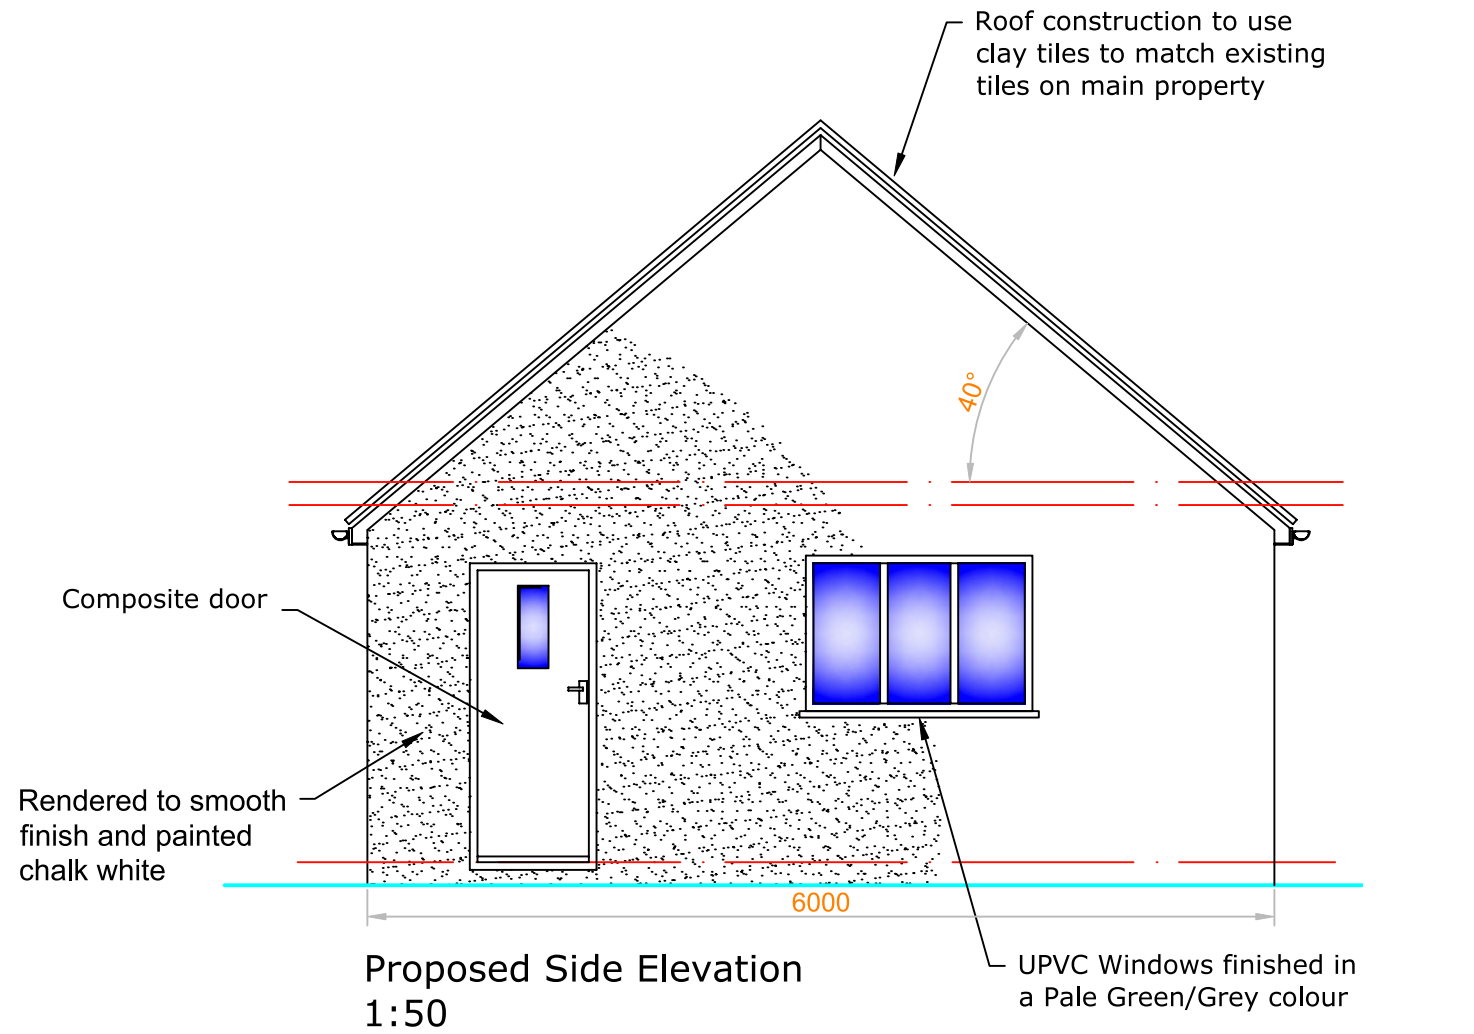


Proposed Side Elevation
1:50

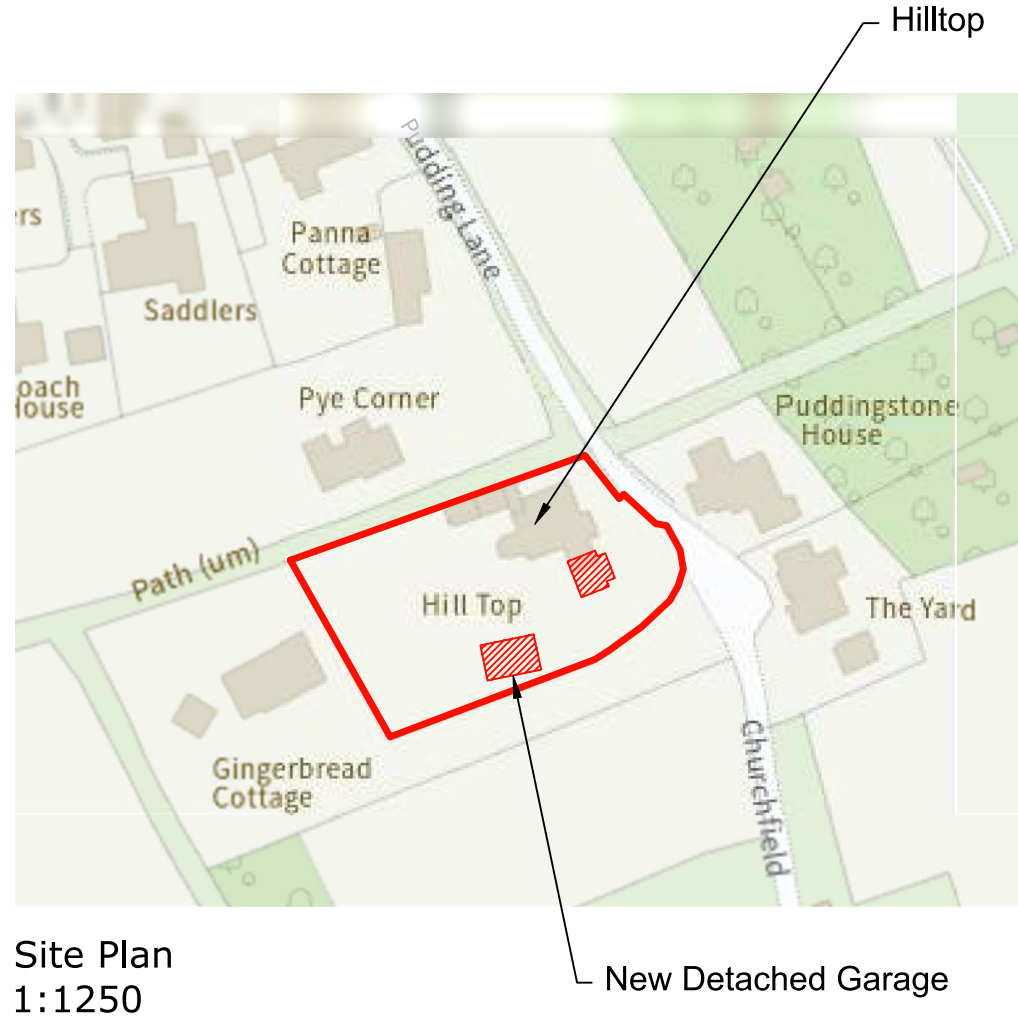


Site Plan
1:1250

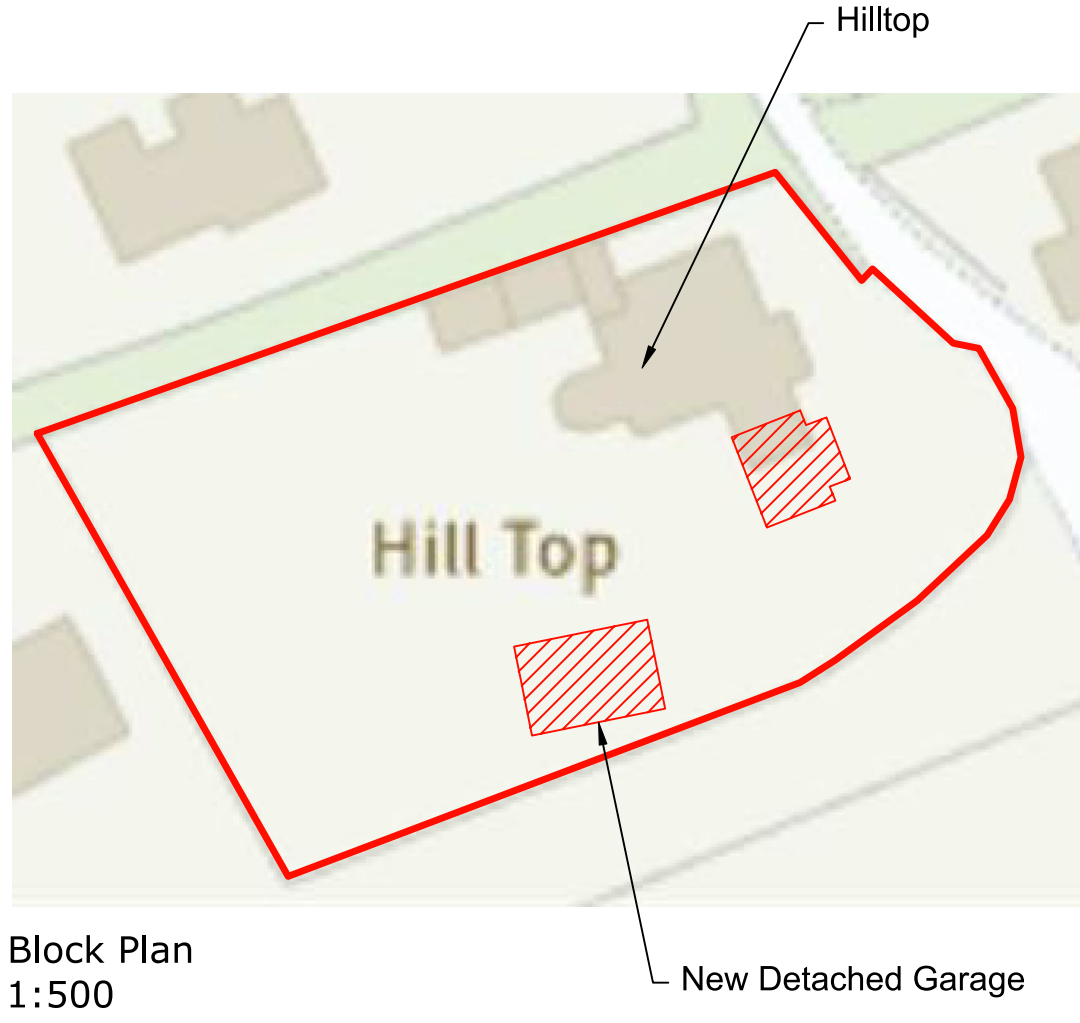

Block Plan
1:500

 

Proposed Roof Plan
1:50

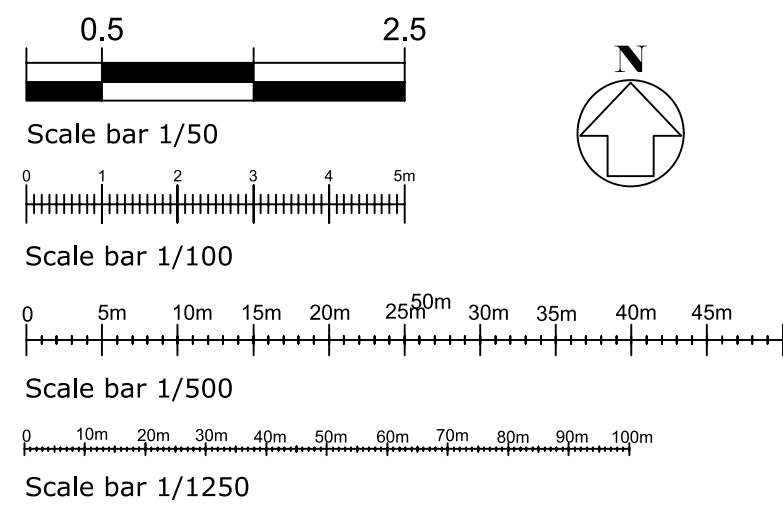

61 The Stewarts
Bishops Stortford
Herts CM23 2NU
01279 491285
(M) 07745519370
enquiry@hertsessexplanning.com
www.hertsessexplanning.com



Date	Drawn	Checked	Scale
13.11.2024	NM		

Printed at A1

Title **Hilltop, Pudding Lane
Barley, Royston
Herts, SG8 8JX**

Project **Proposed Side
Extension, Front Porch &
Detached Garage**

Drawing Number	Rev
Hilltop-Plan-003	B