
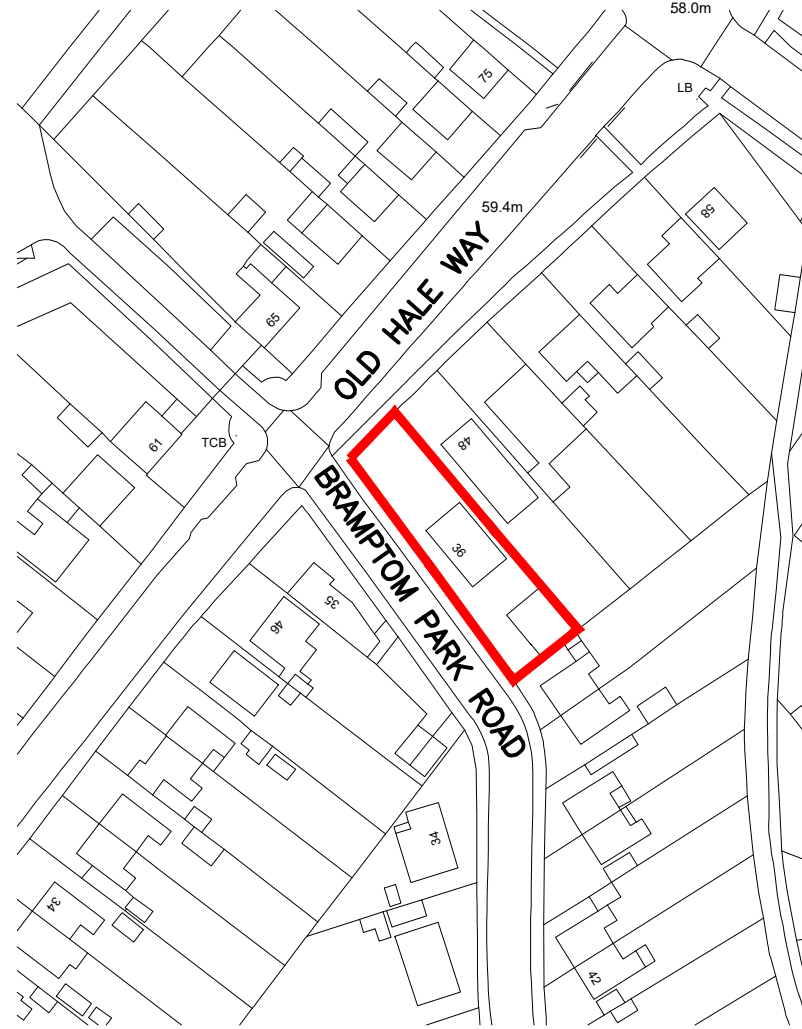
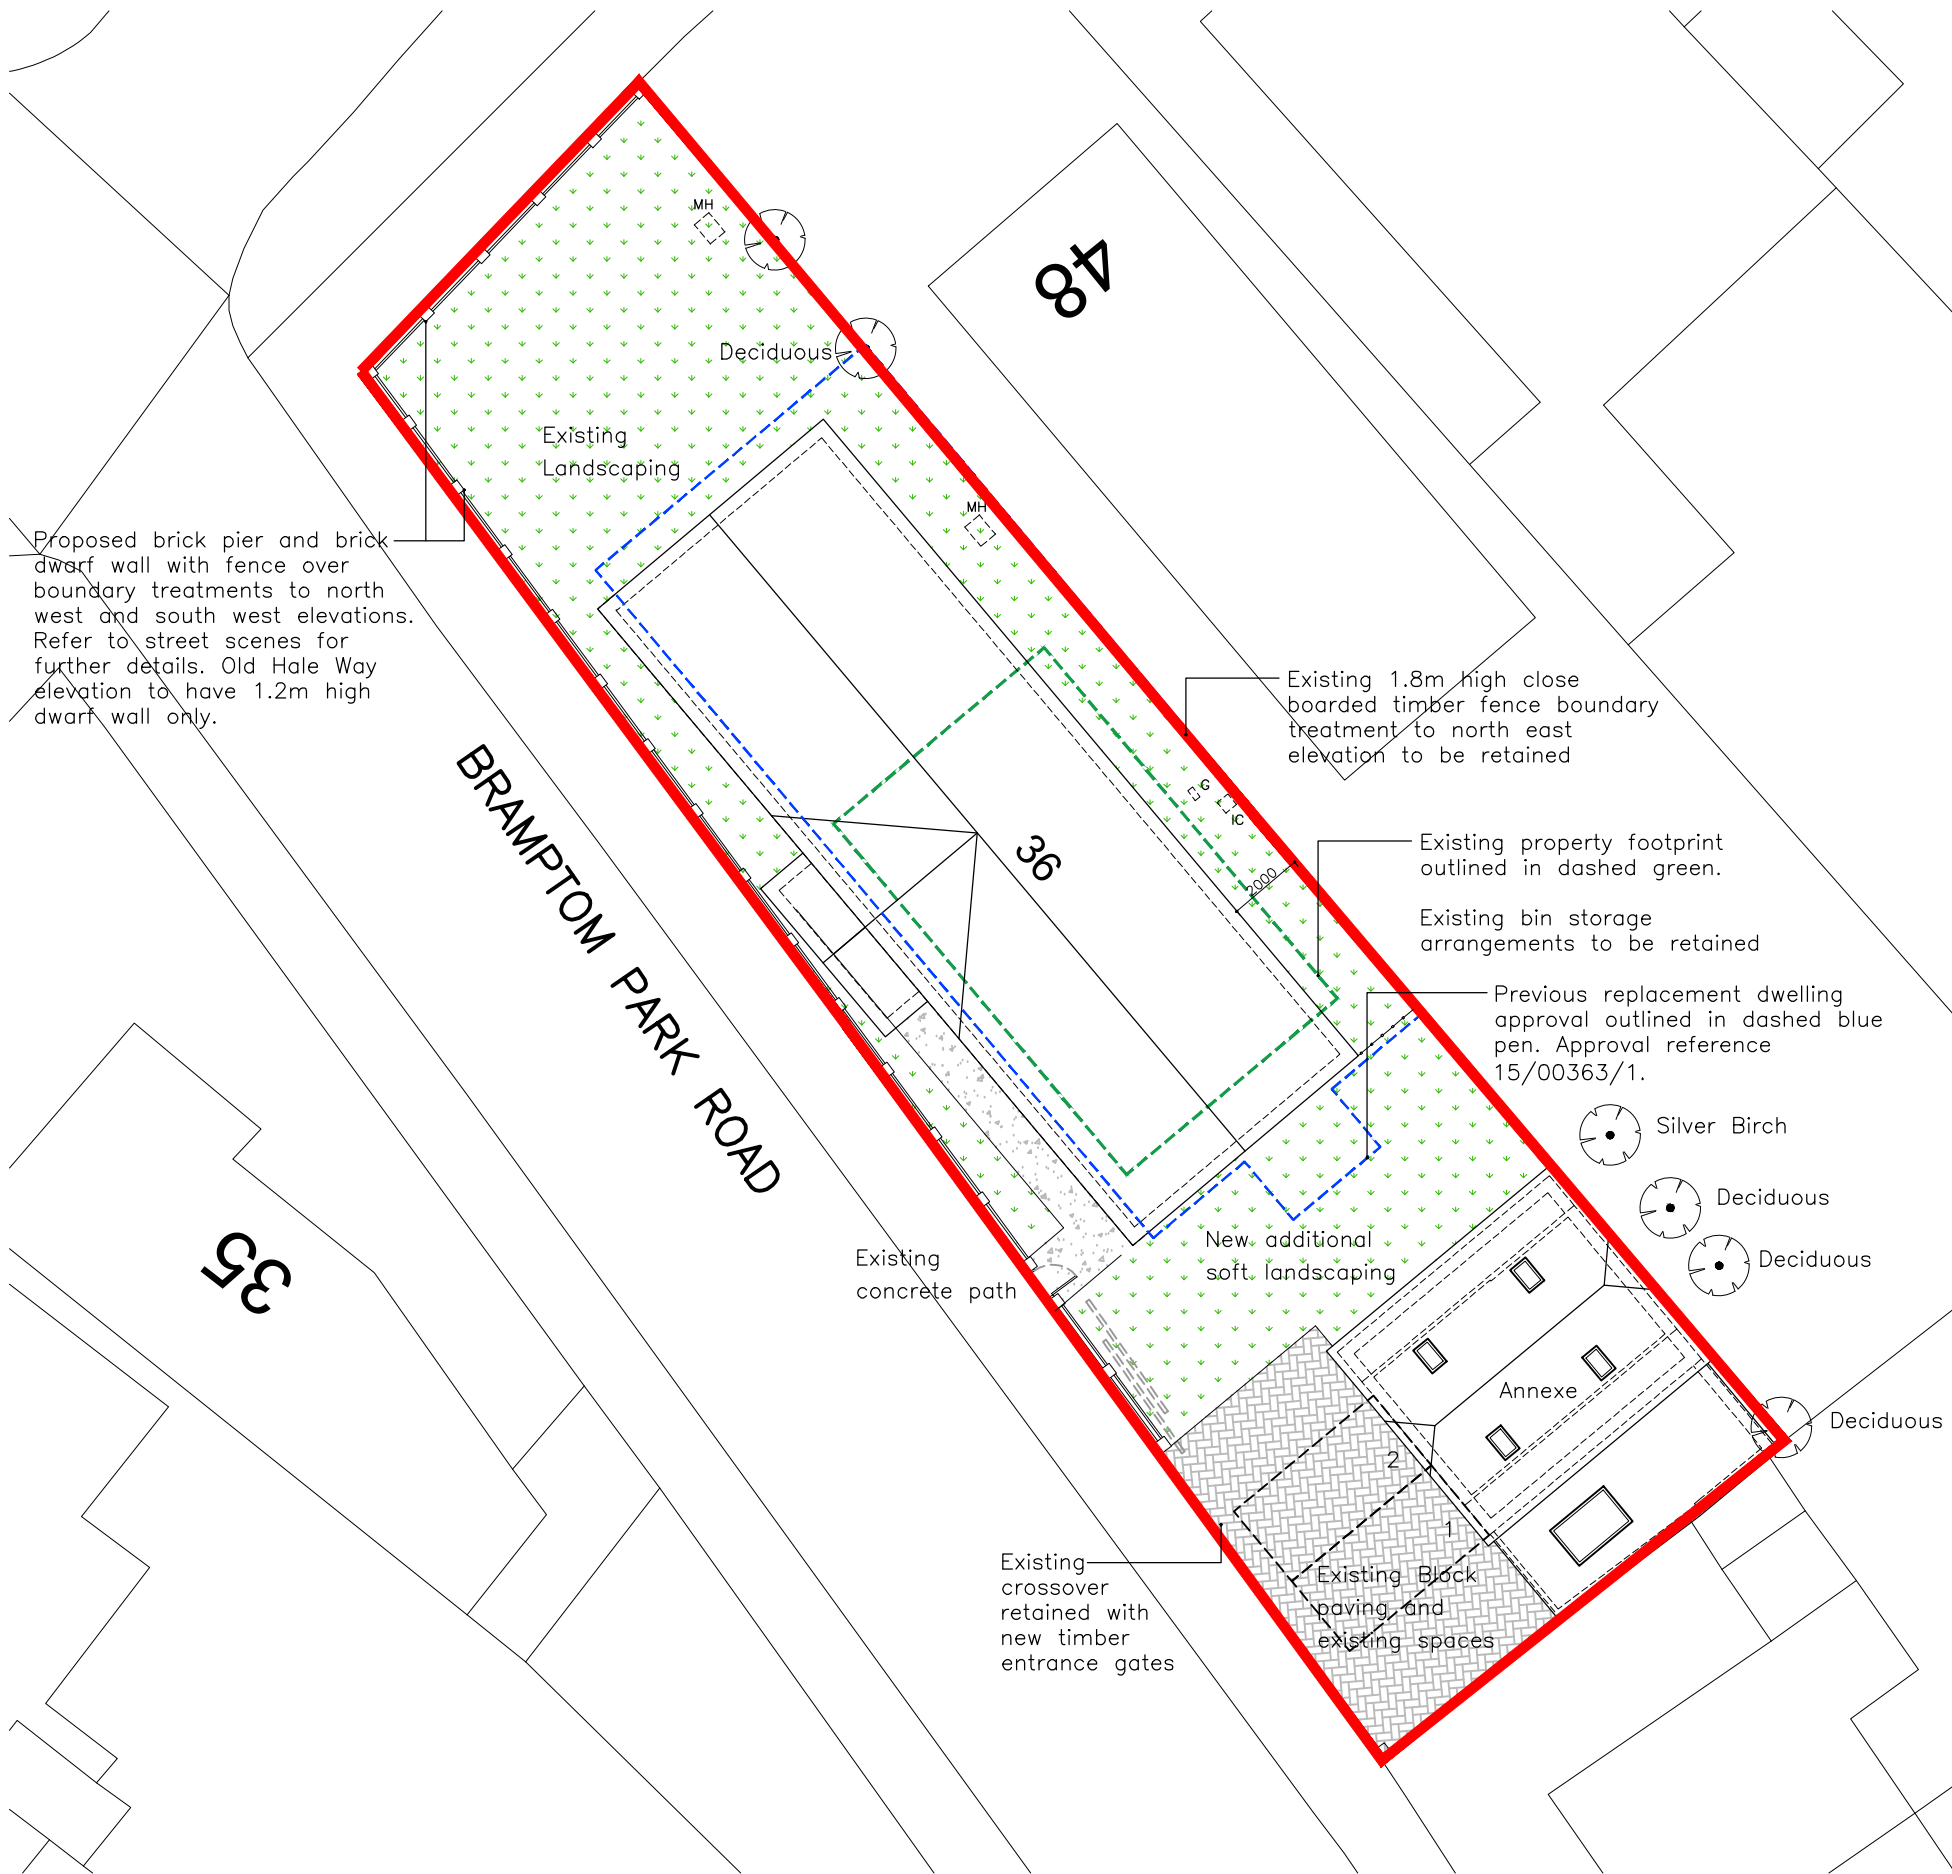
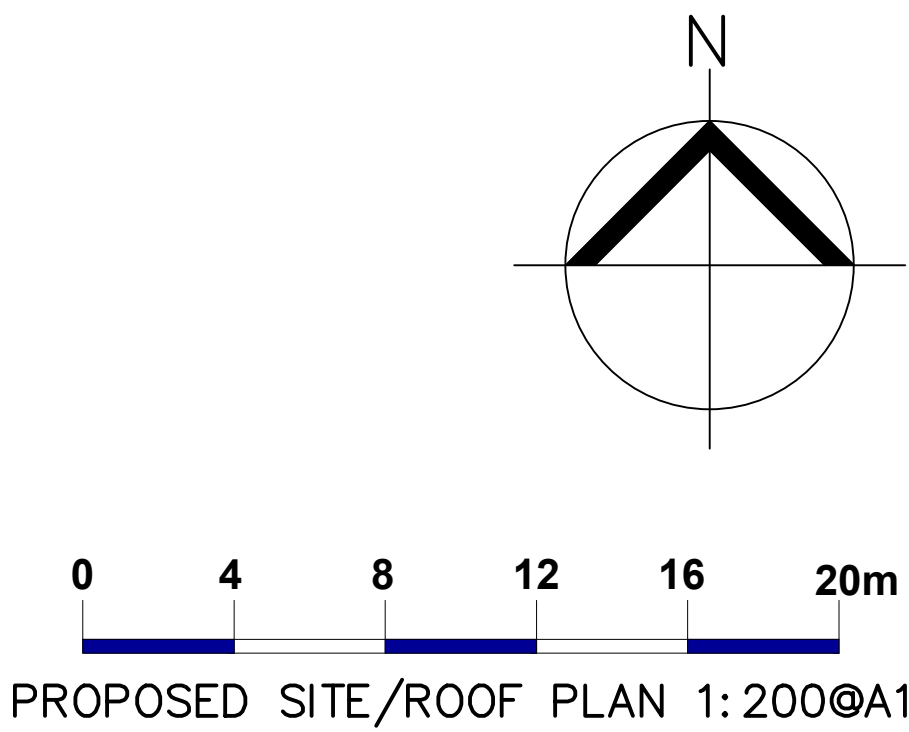
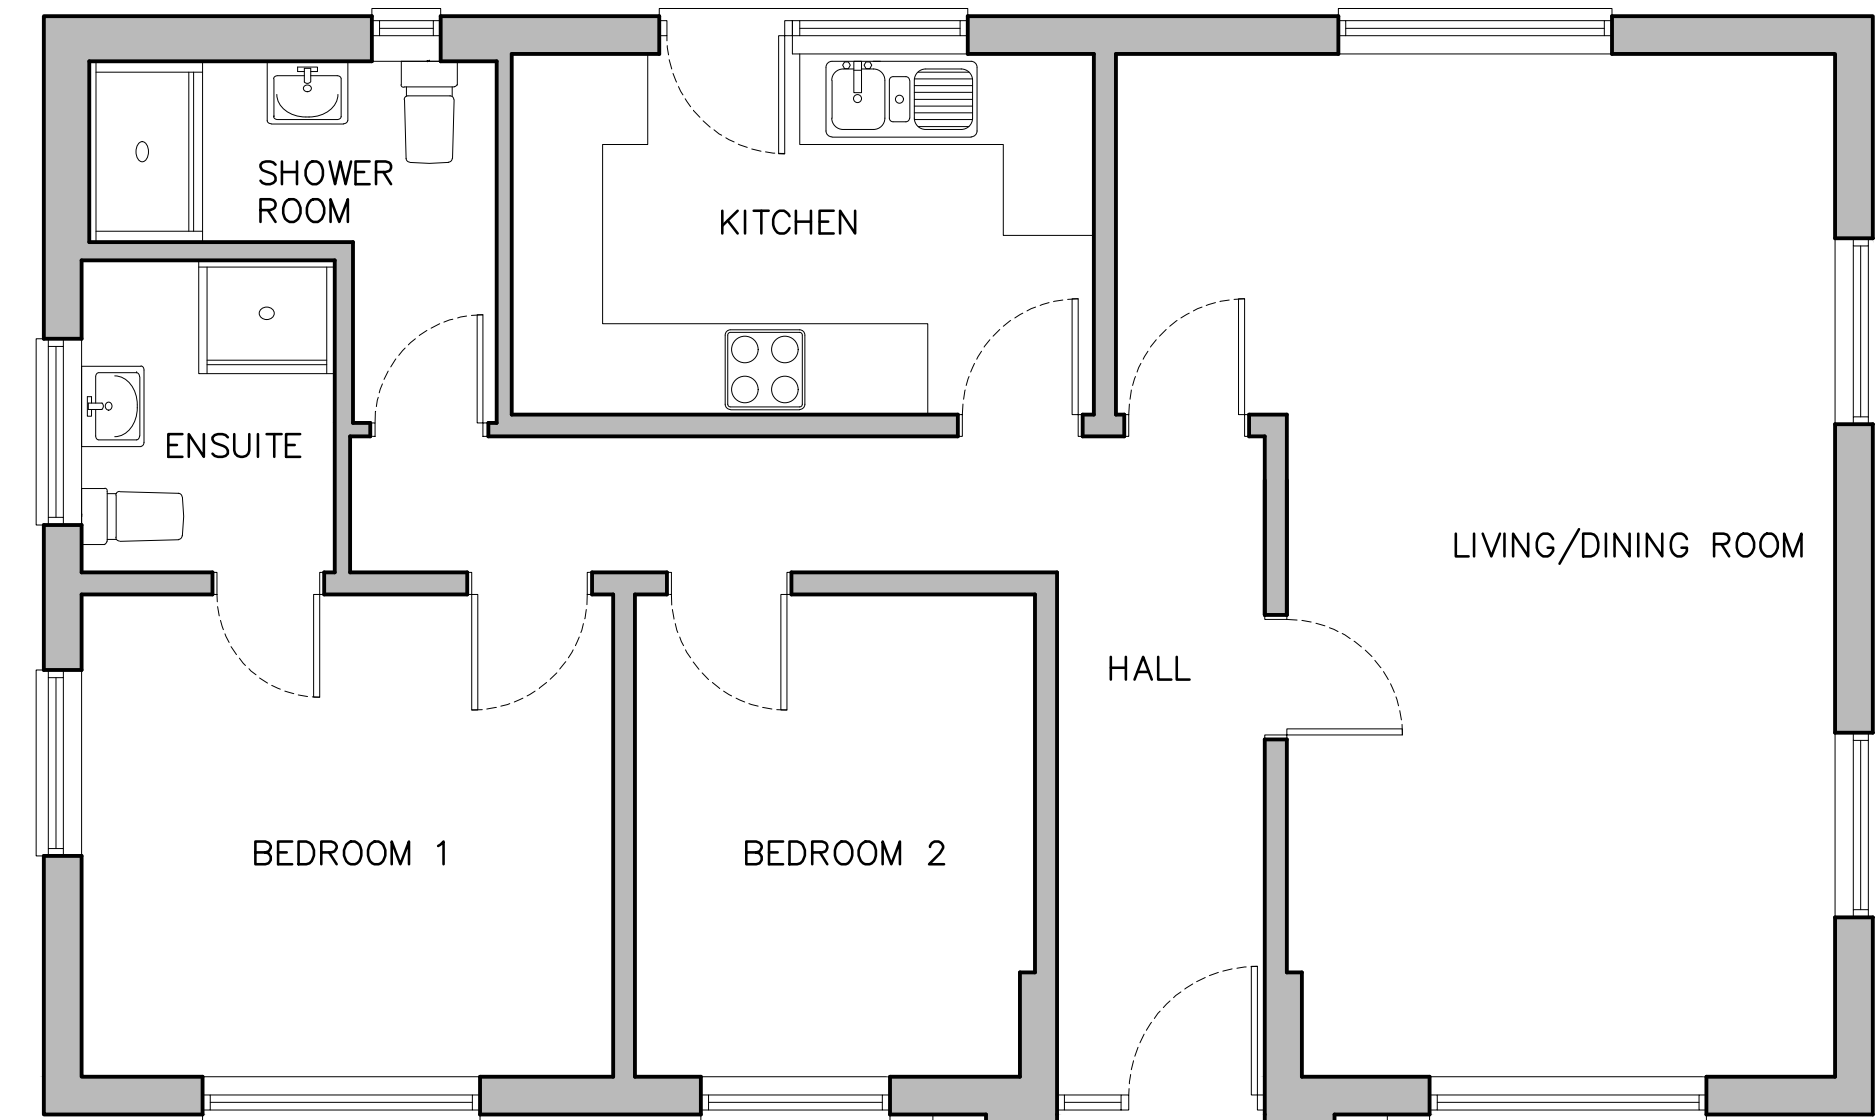
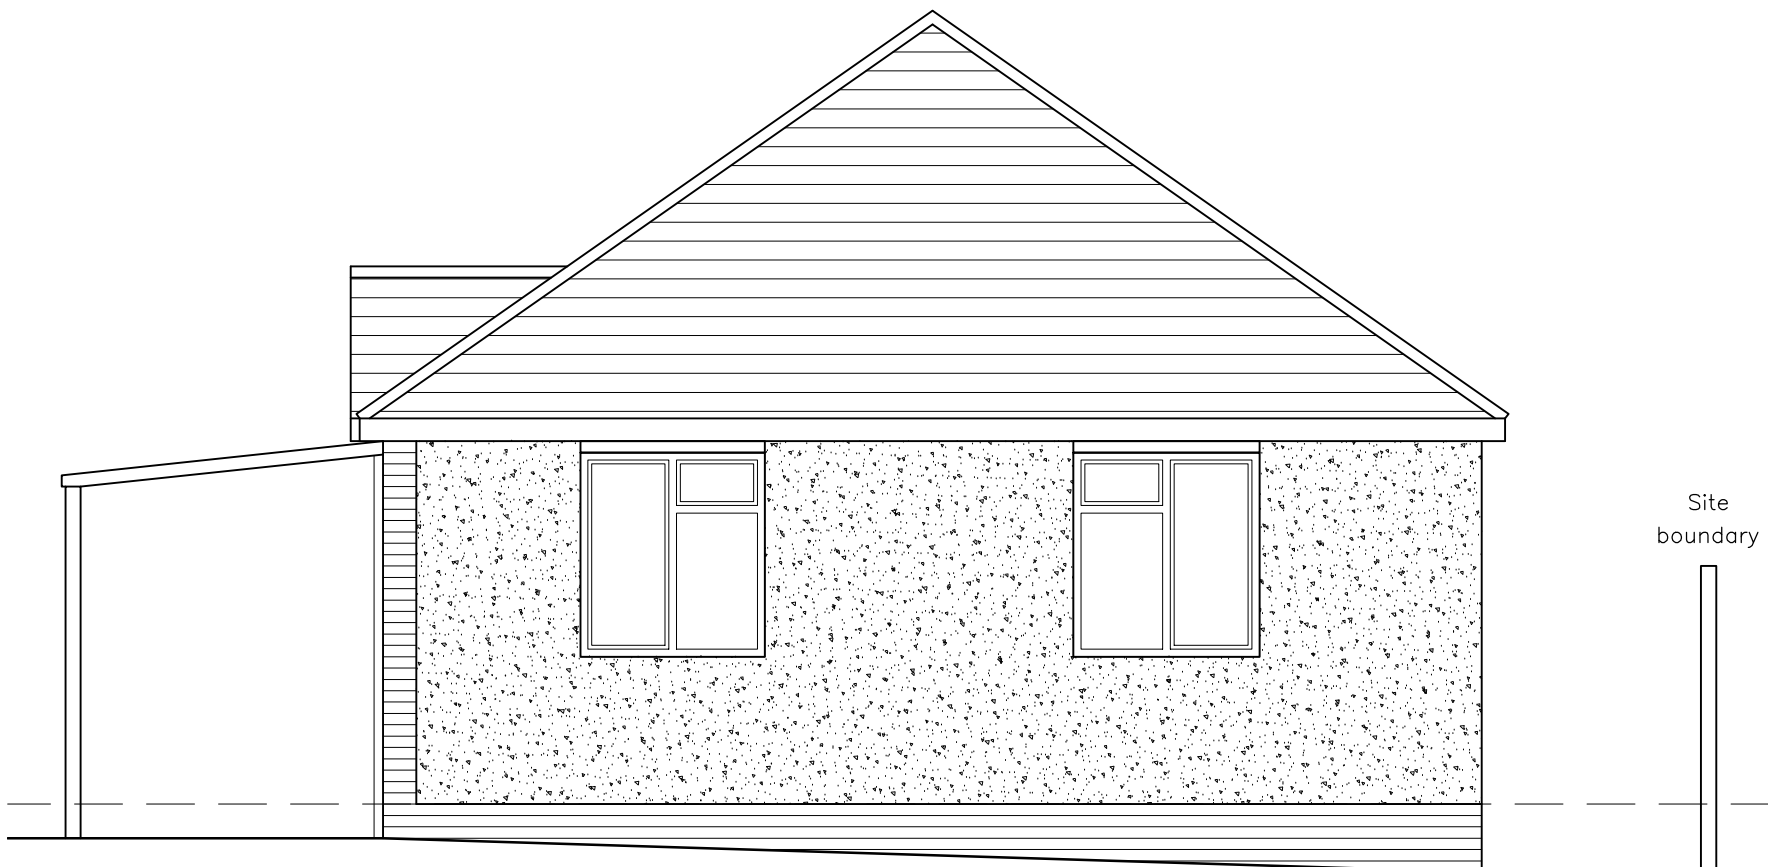


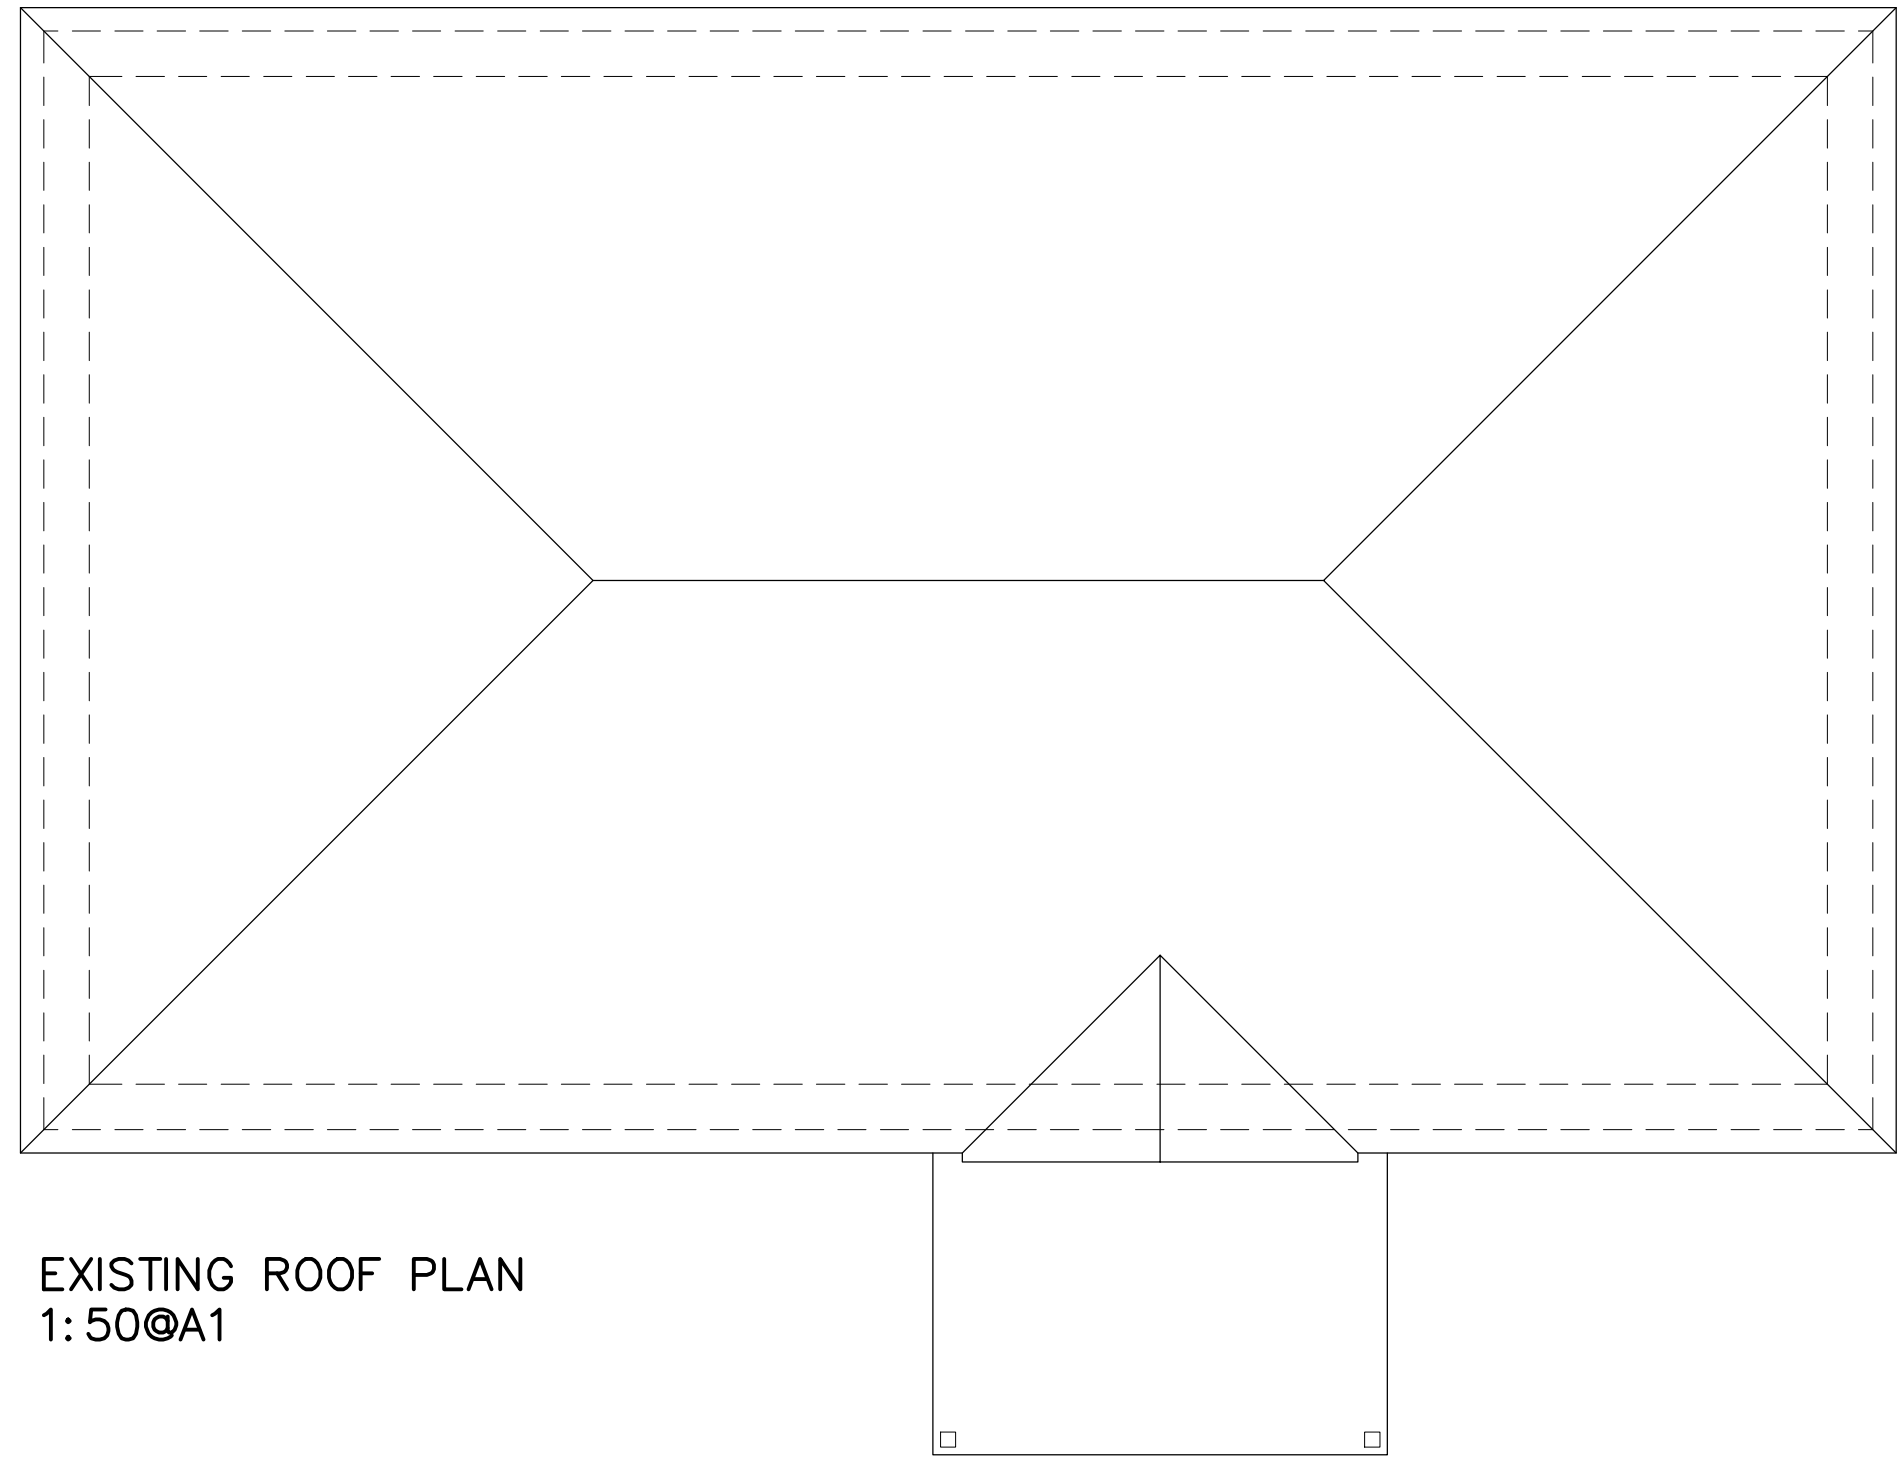

Architectural Services
E: jdbdesign@hotmail.co.uk
T: +44 (0)7873395257

C	Proposed roof plan updated to suit new design.	10/12/25
B	Proposed roof plan updated to suit new design.	23/07/25
A	Site plan updated to suit new roof plan and 1.2m high dwarf wall shown to Old Hale Way.	02/04/25
Project 36 Brampton Park Road, Hitchin		
Title Existing Plans & Elevations & Site Location Plan & Proposed Site/Roof Plan		
Scale As shown @A1	Date Jul 24	Drawn JB
Drawing No. 200/24/100	Checked XXX	Revision C