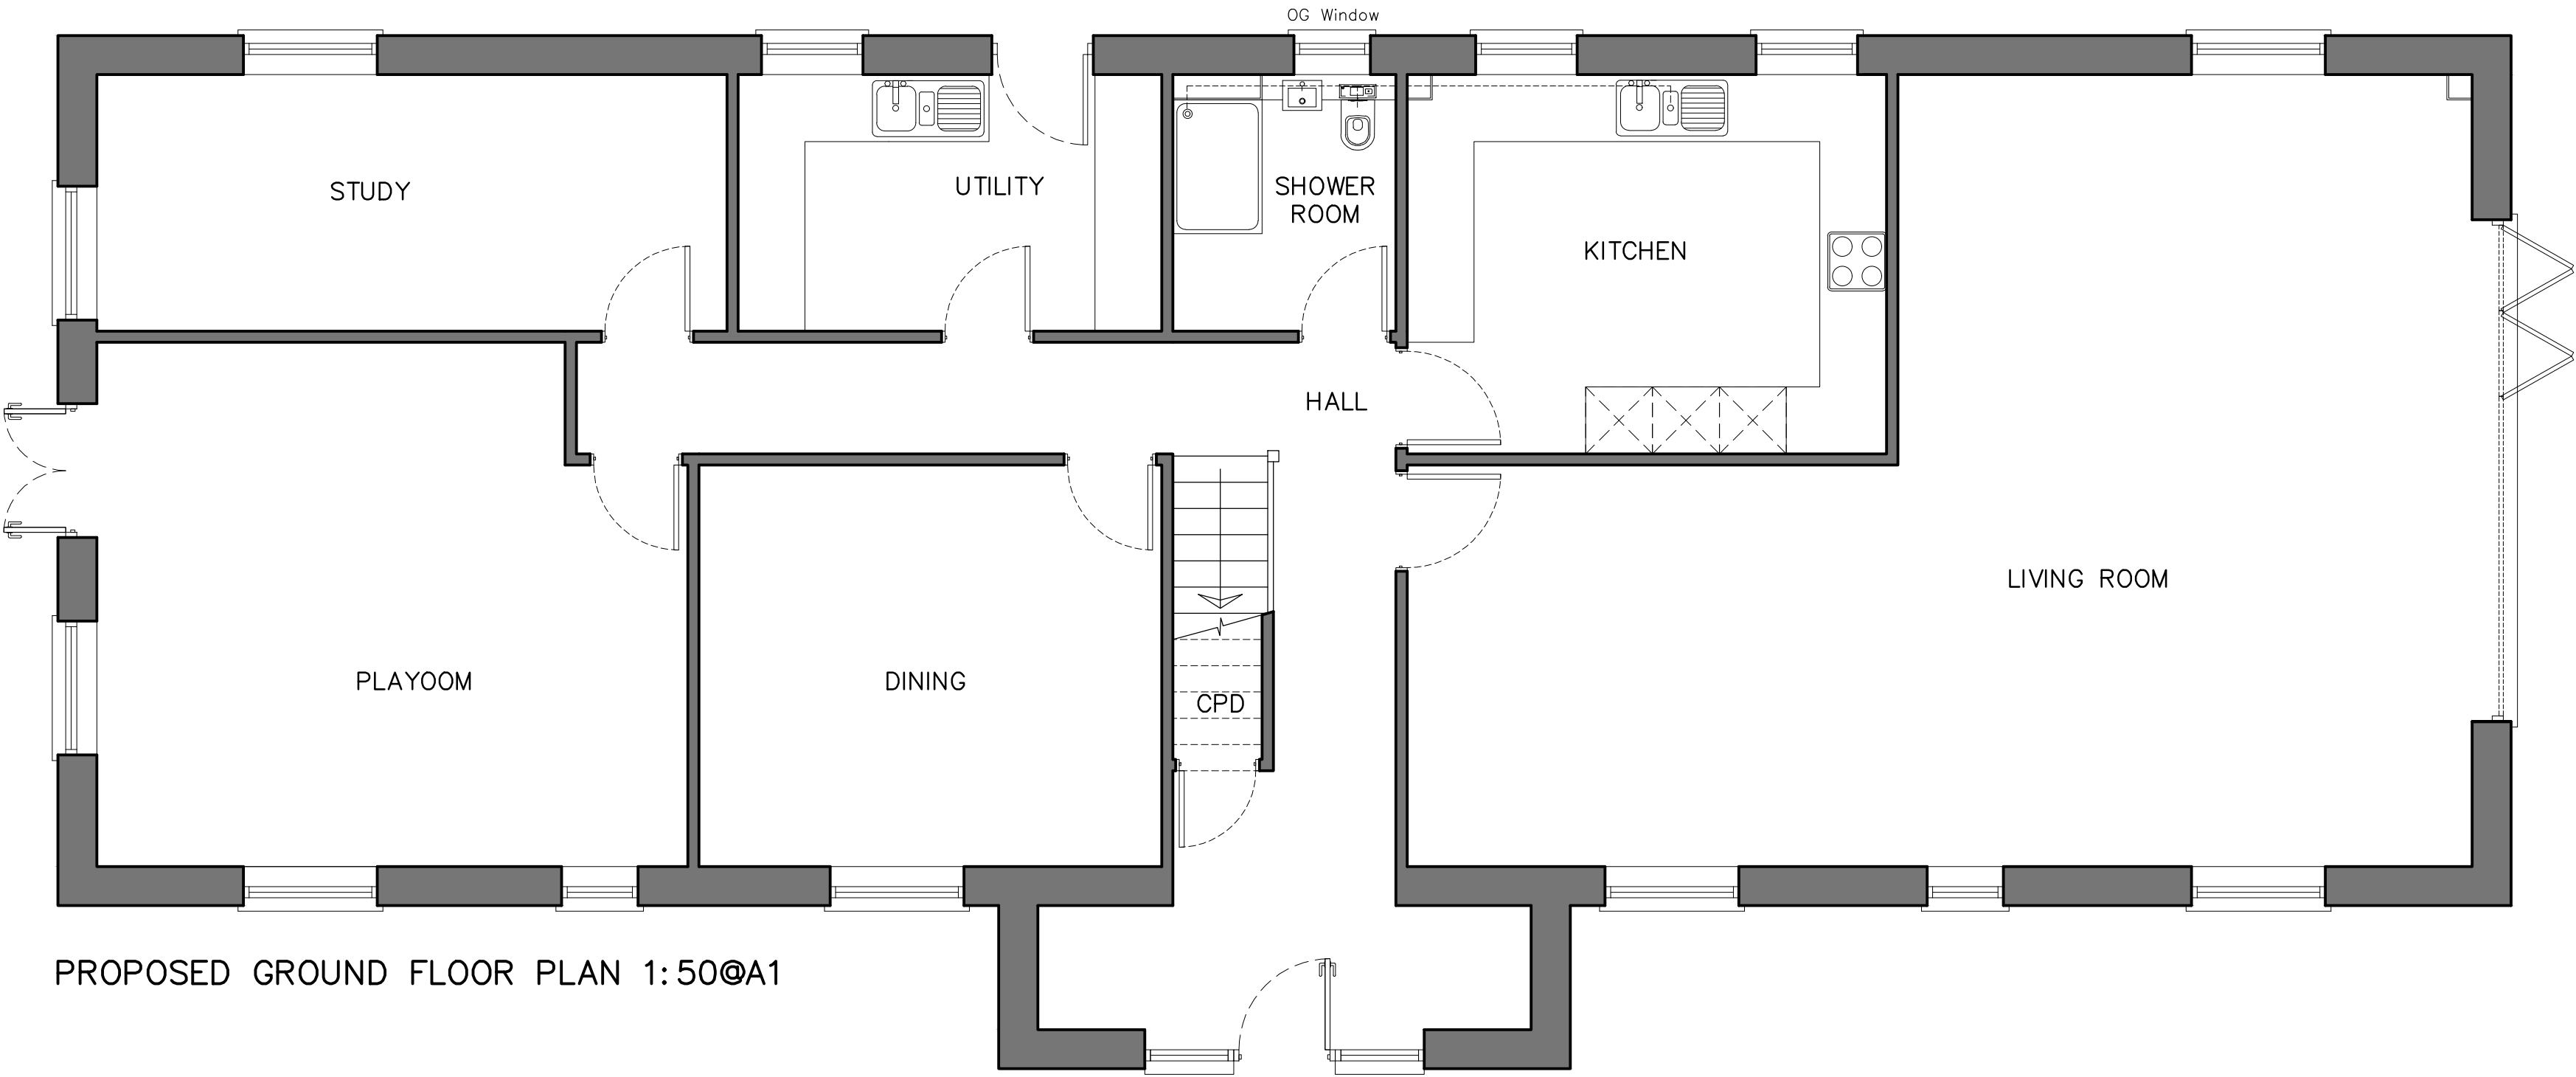
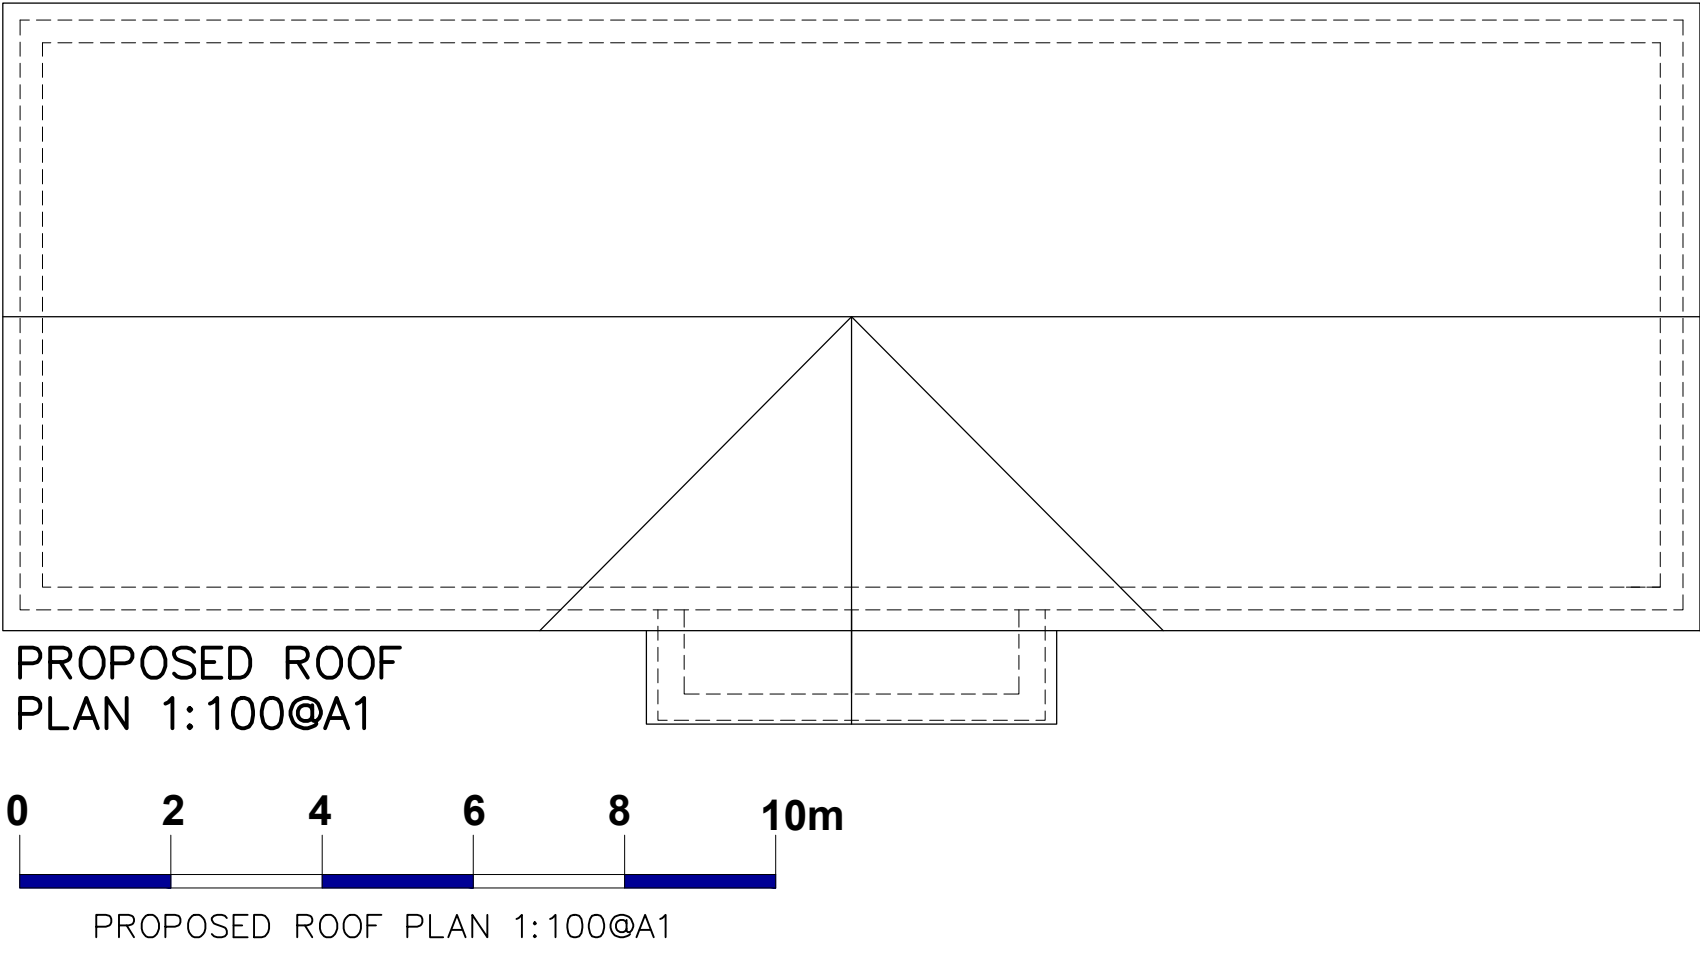
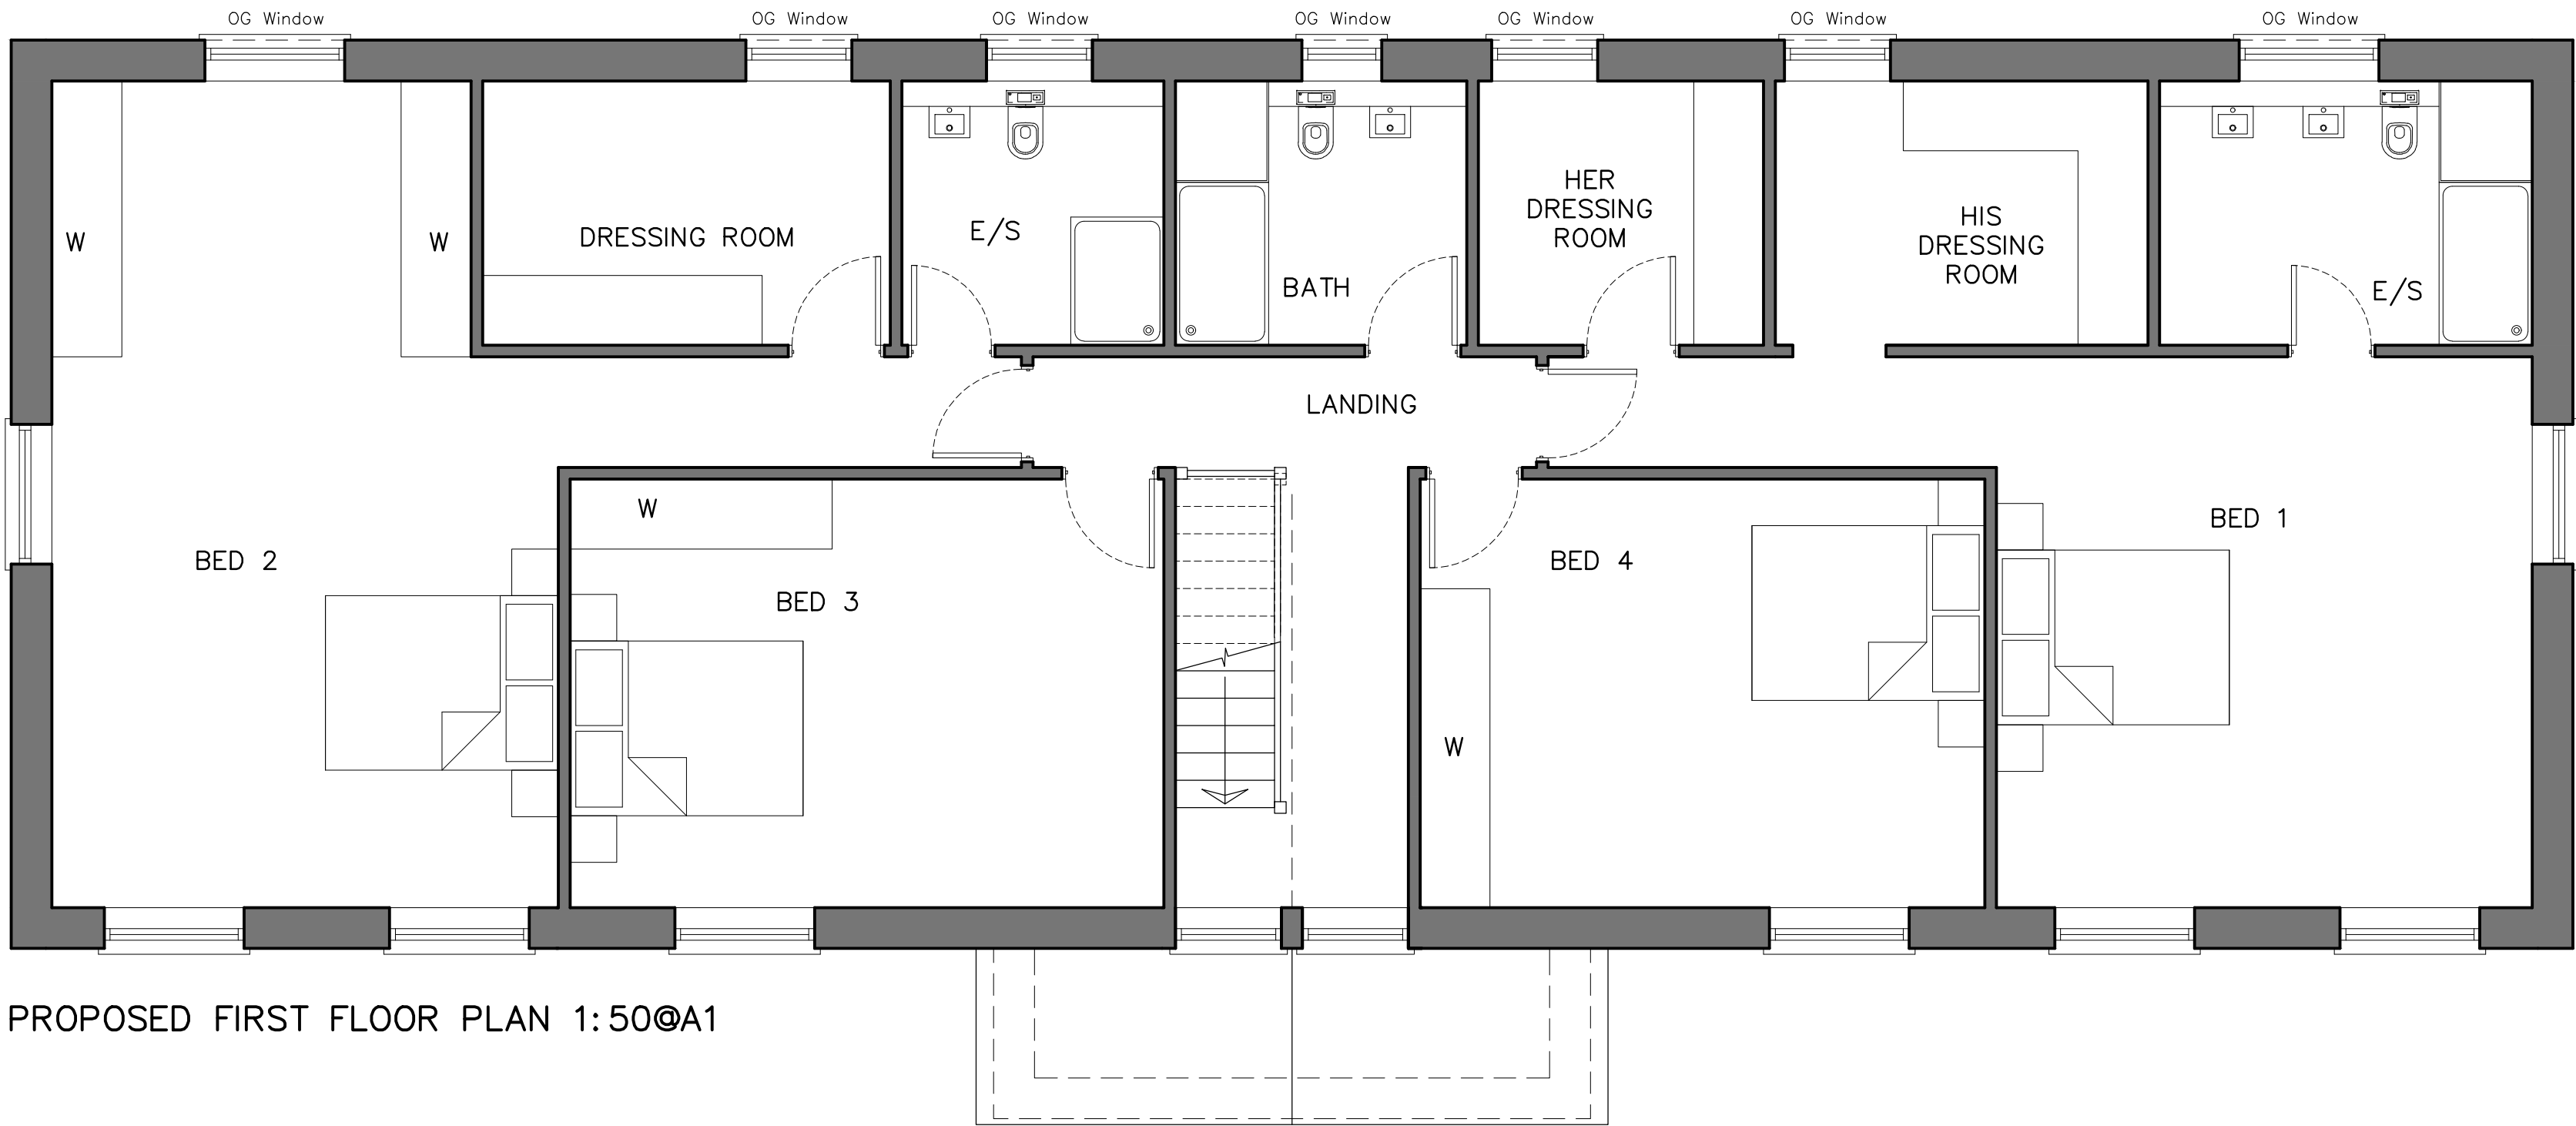


Proposed Plans

 Architectural Services E: JDBdesign@hotmail.co.uk T: +44 (0)7873395257	C	Roof plan altered to suit new design and front entrance porch slightly enlarged.	10/12/25
	B	Proposed roof plan updated to suit new design.	23/07/25
	A	Plans updated to shown new reduced front dormer designs.	02/04/25
Project 36 Brampton Park Road, Hitchin Title Proposed Plans			
Scale As shown @A1	Date Jul 24	Drawn JB	Checked XXX
Drawing No. 200/24/103	Revision C		