
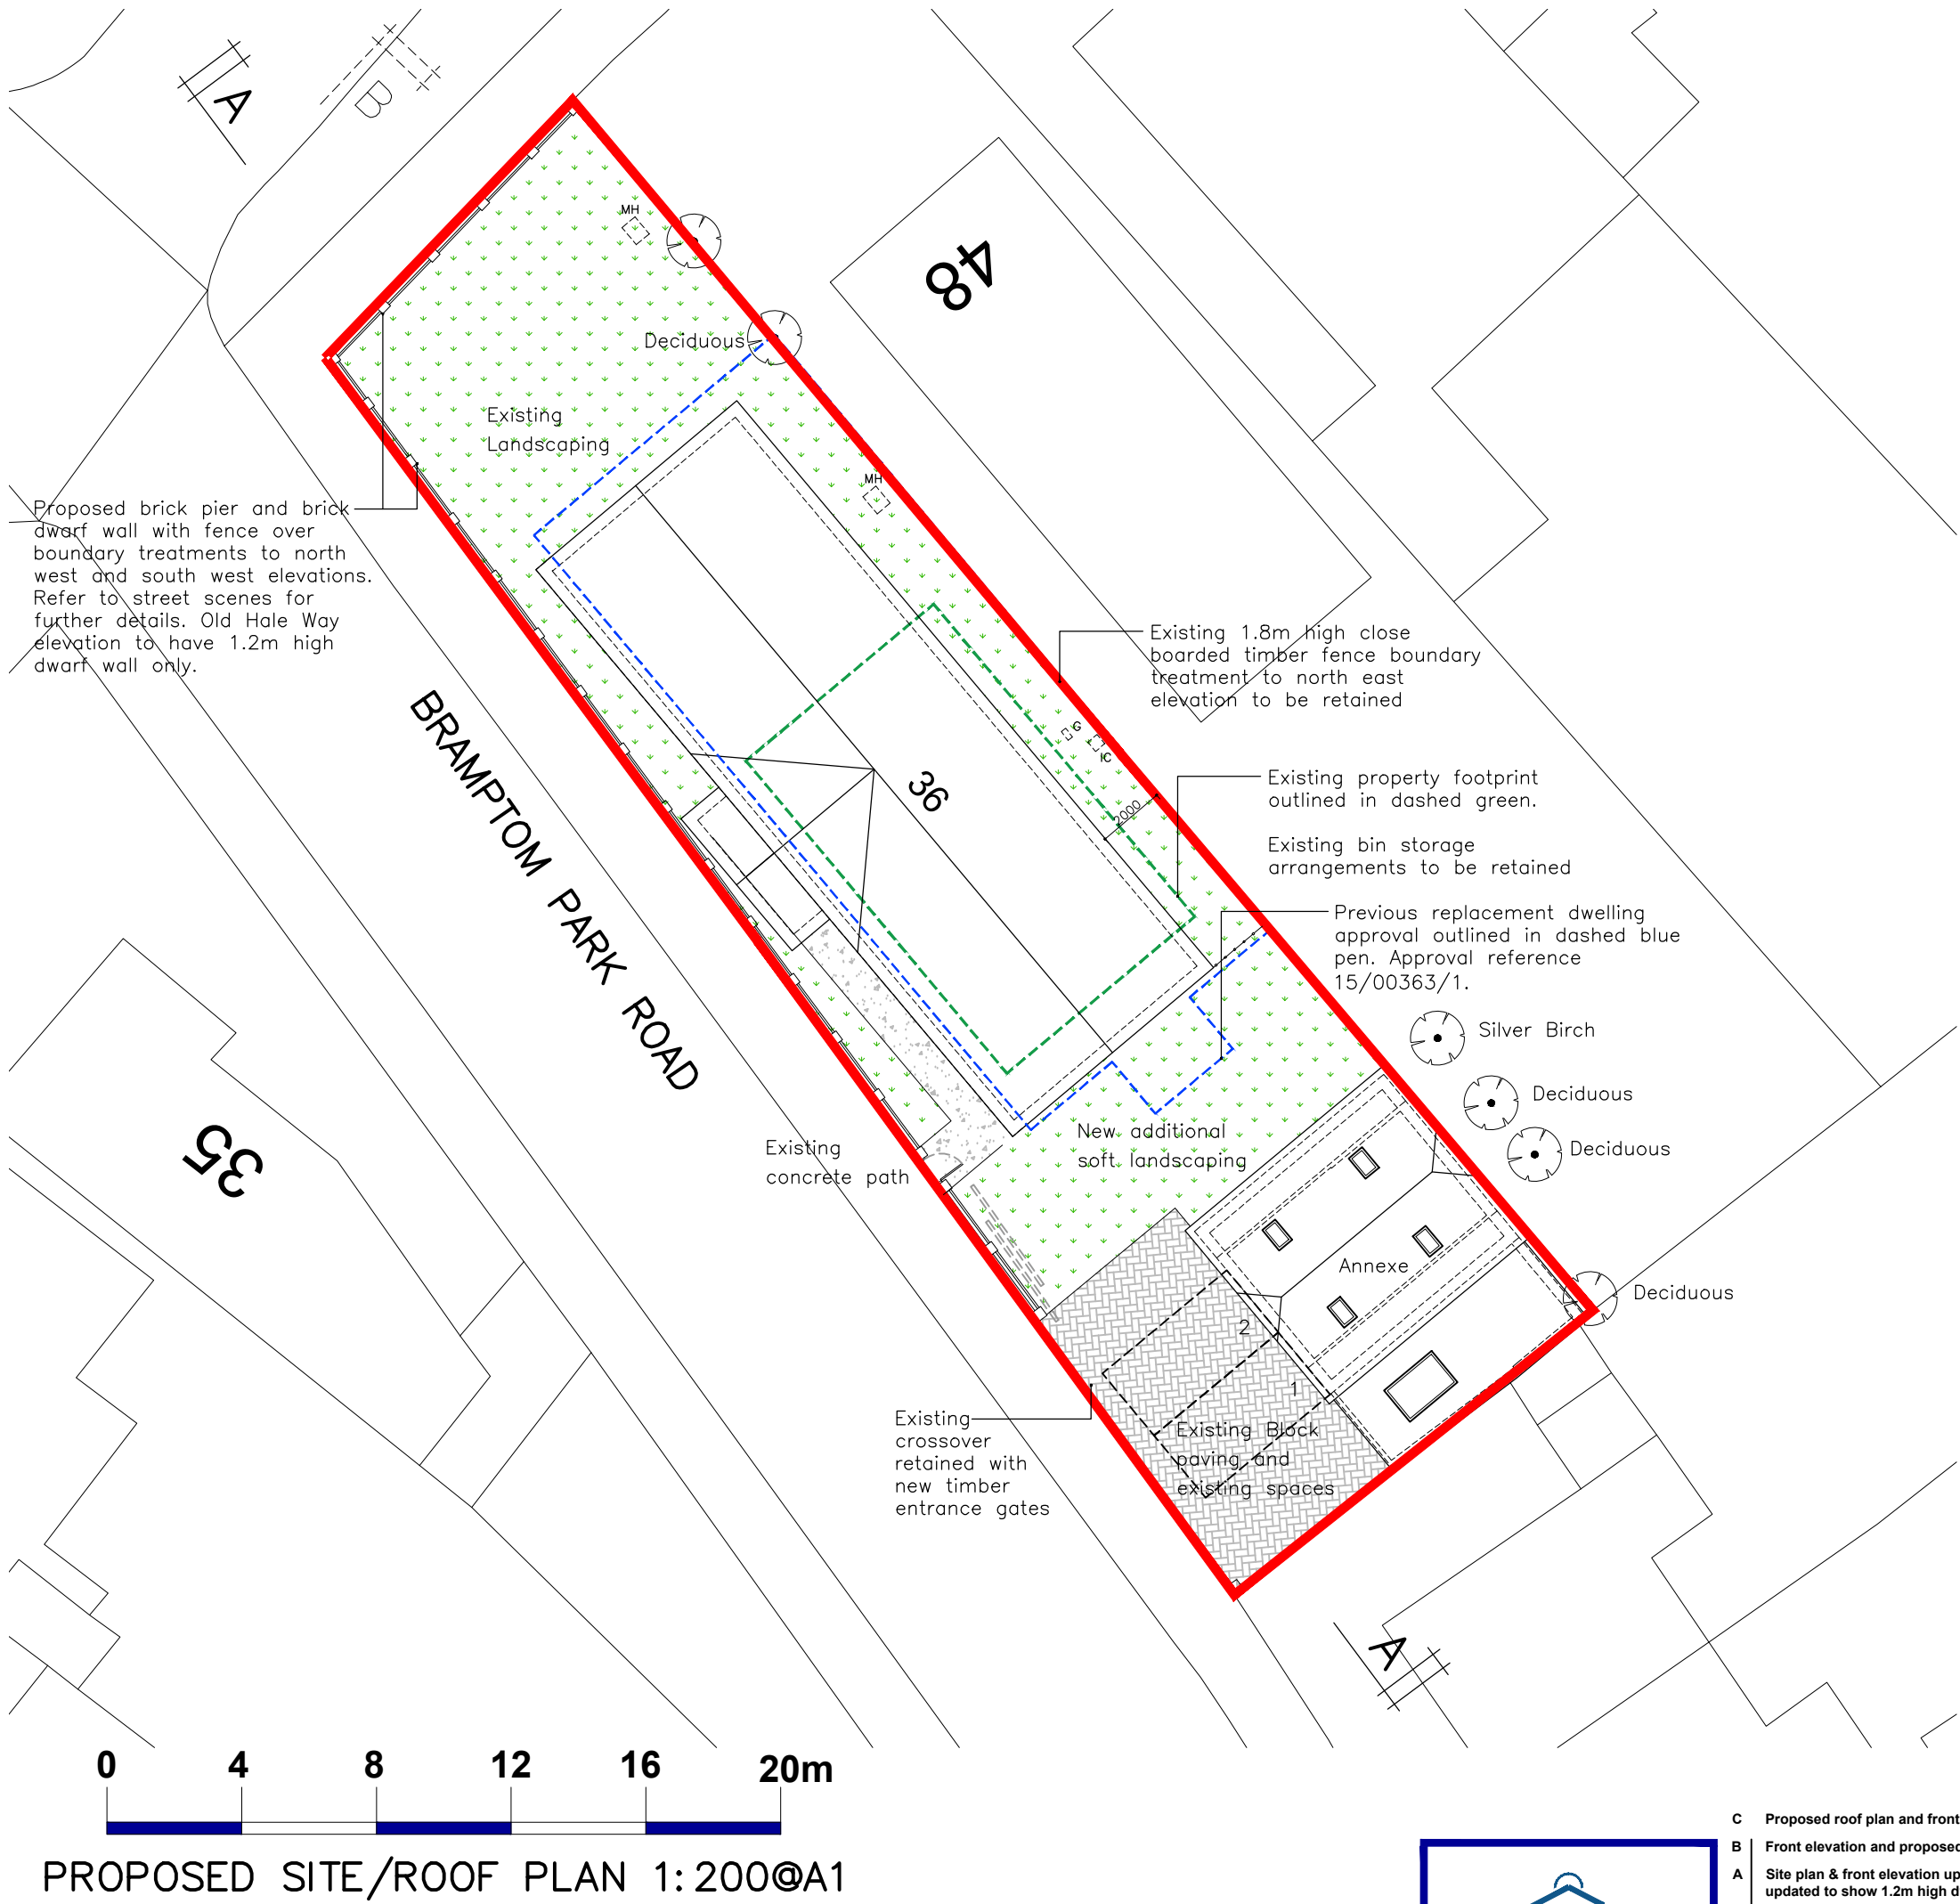
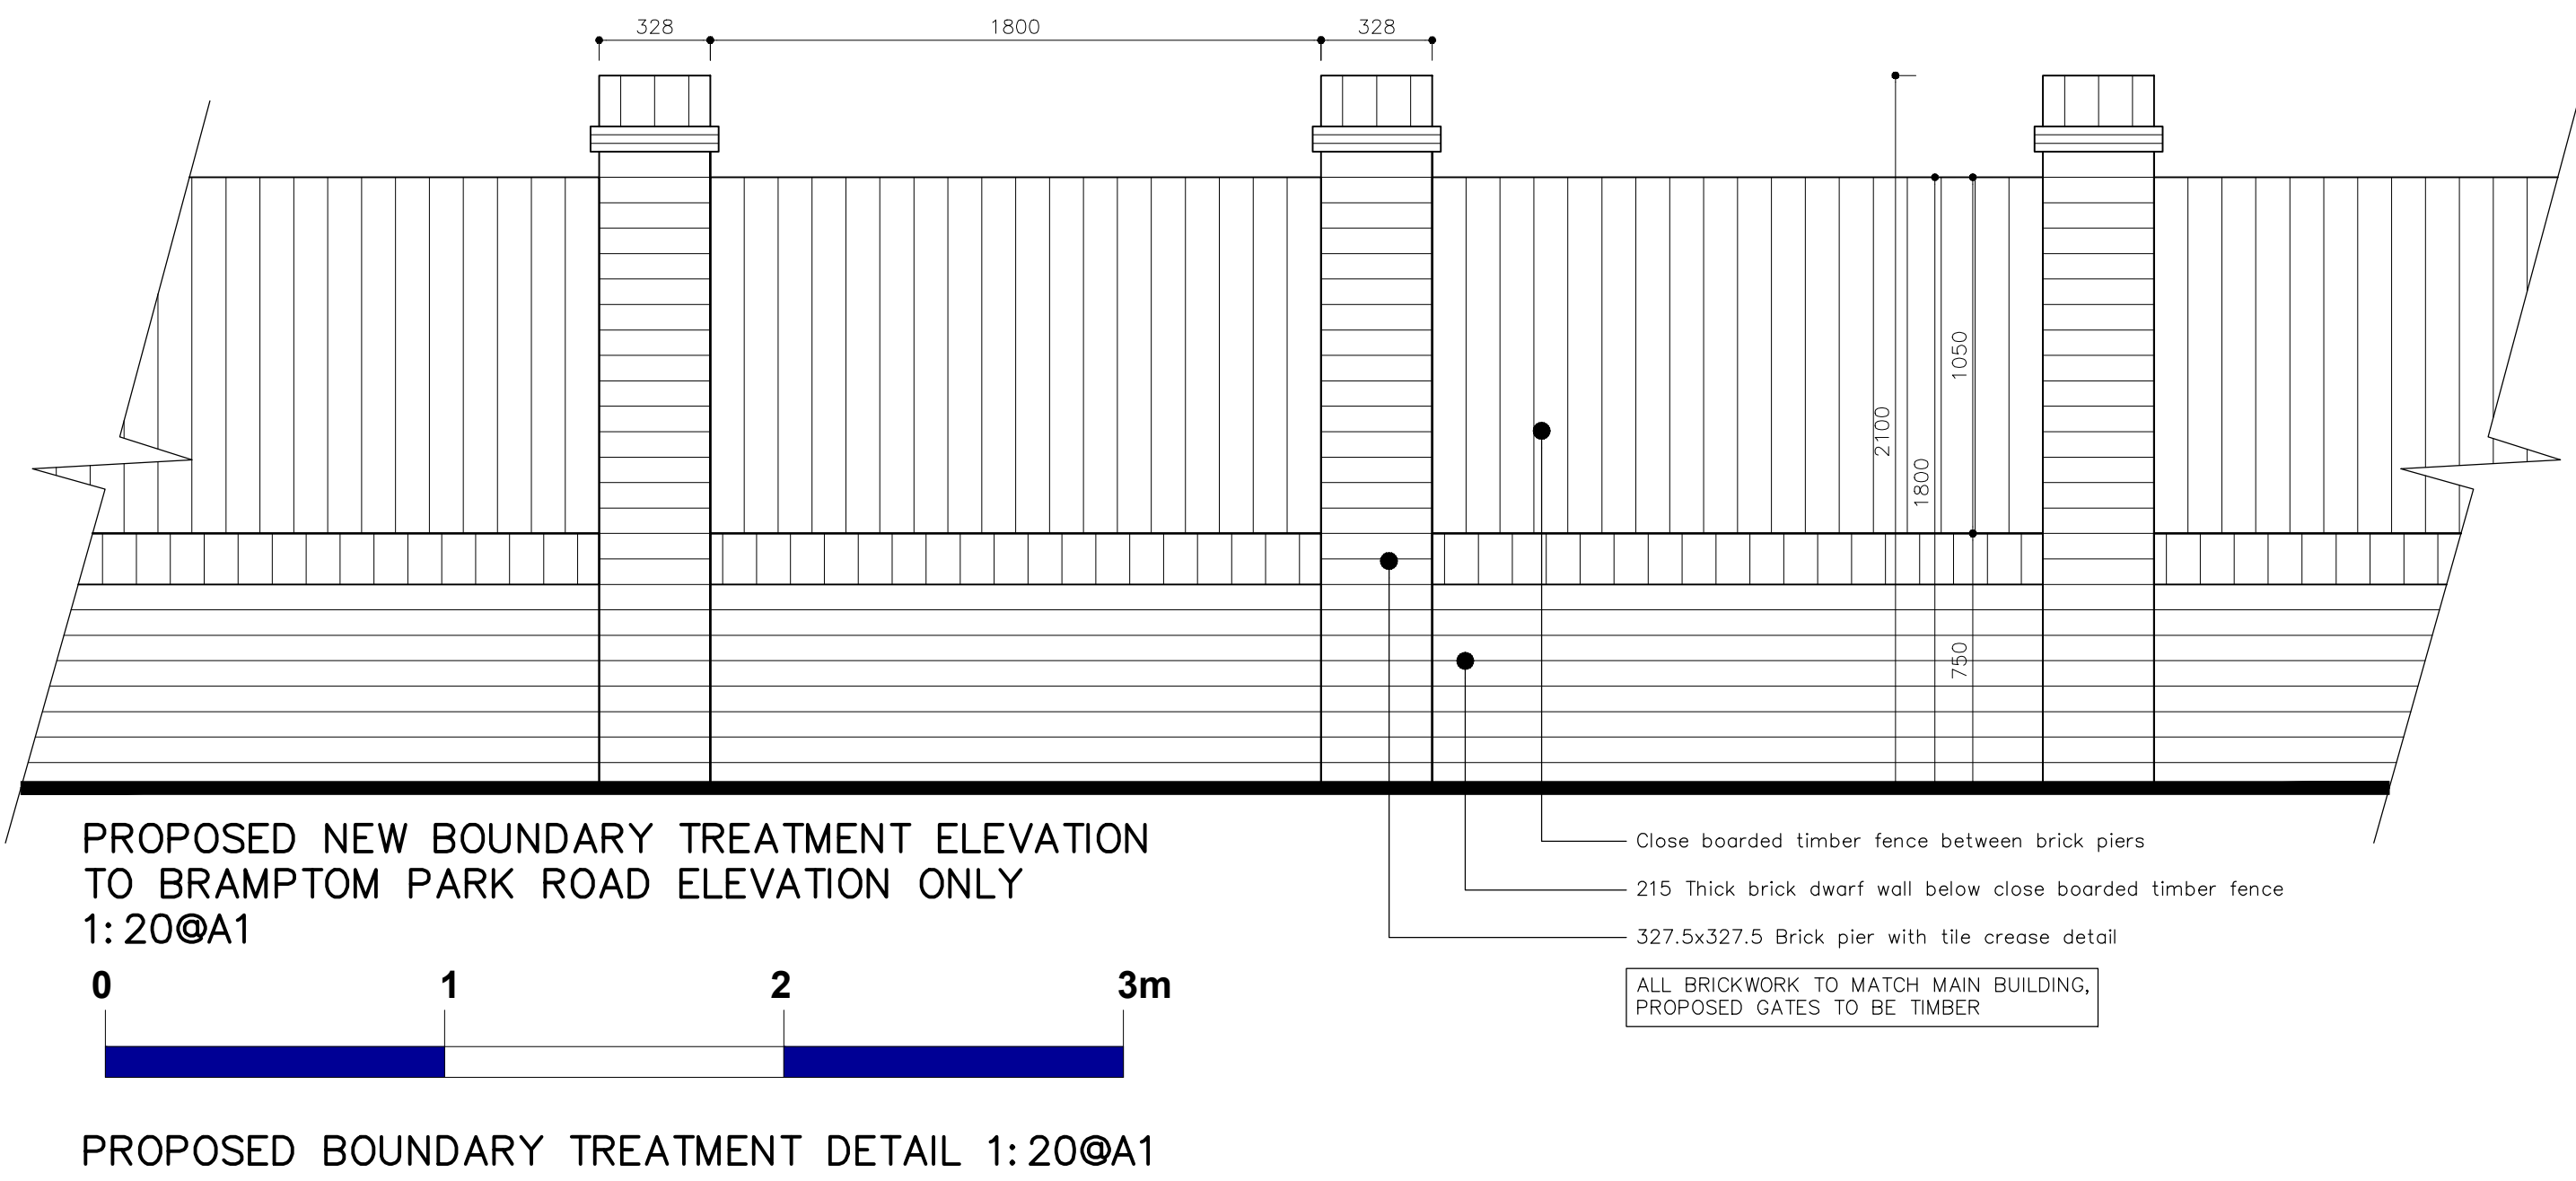
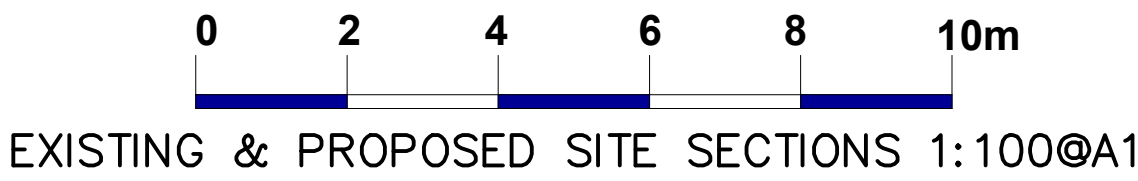


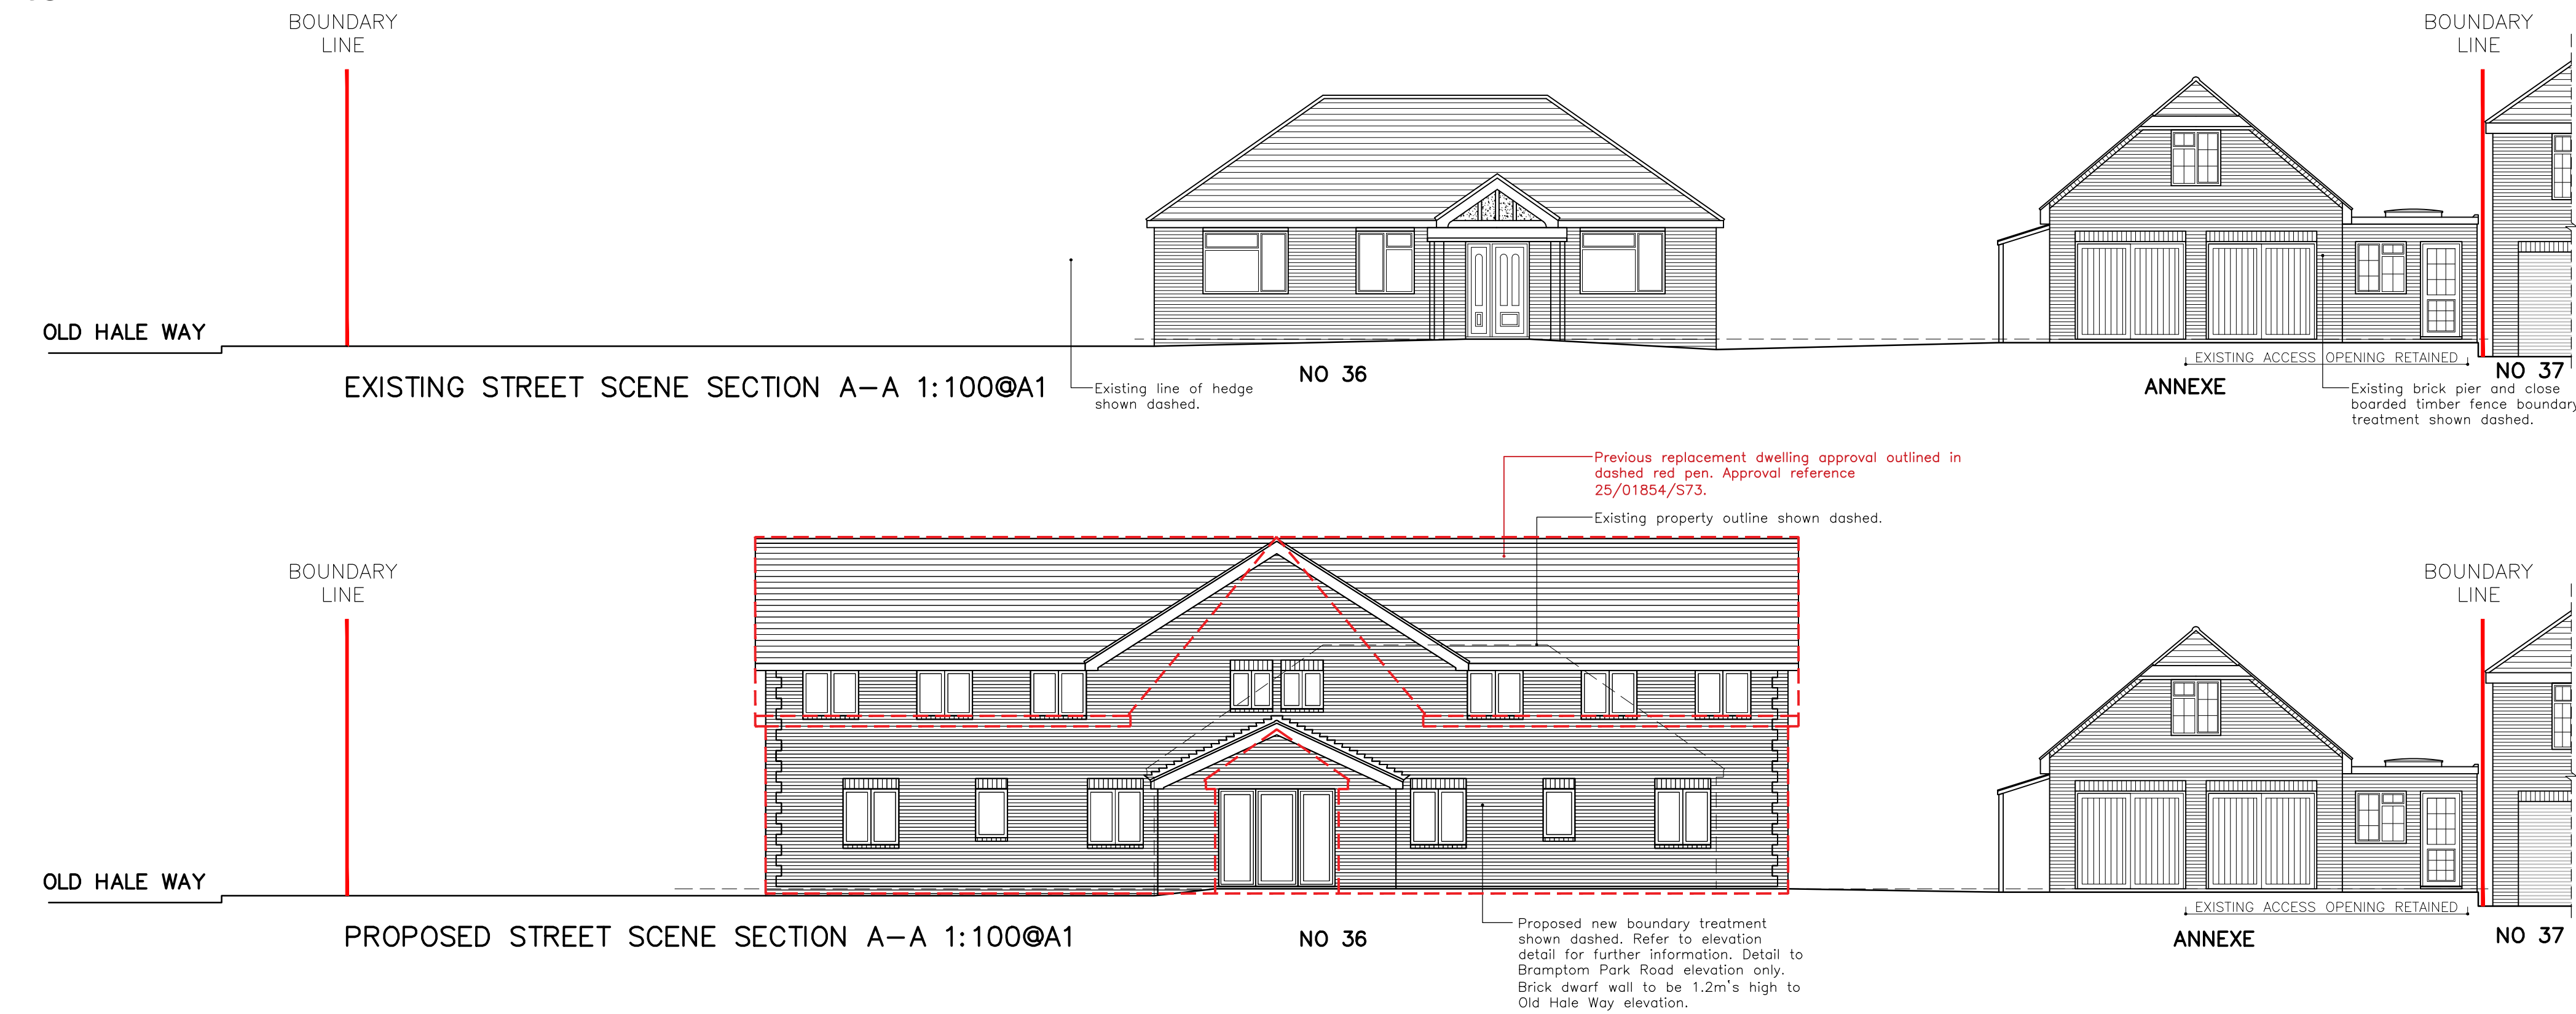

 Architectural Services E: JDBdesign@hotmail.co.uk T: +44 (0)7875395257	C	Proposed roof plan and front elevation updated to suit new design.	10/12/25
	B	Front elevation and proposed roof plan updated to suit new design.	23/07/25
	A	Site plan & front elevation updated to suit new roof layout and site plan updated to show 1.2m high dwarf wall to Old Hale Way.	02/04/25
	Project: 36 Brampton Park Road, Hitchin Title: Existing and Proposed Street Scenes and Boundary Treatment Detail: Scale: As shown @A1 Date: Jul 24 Drawn: JB Checked: XXX Drawing No.: 200/24/102 Revision: C		