


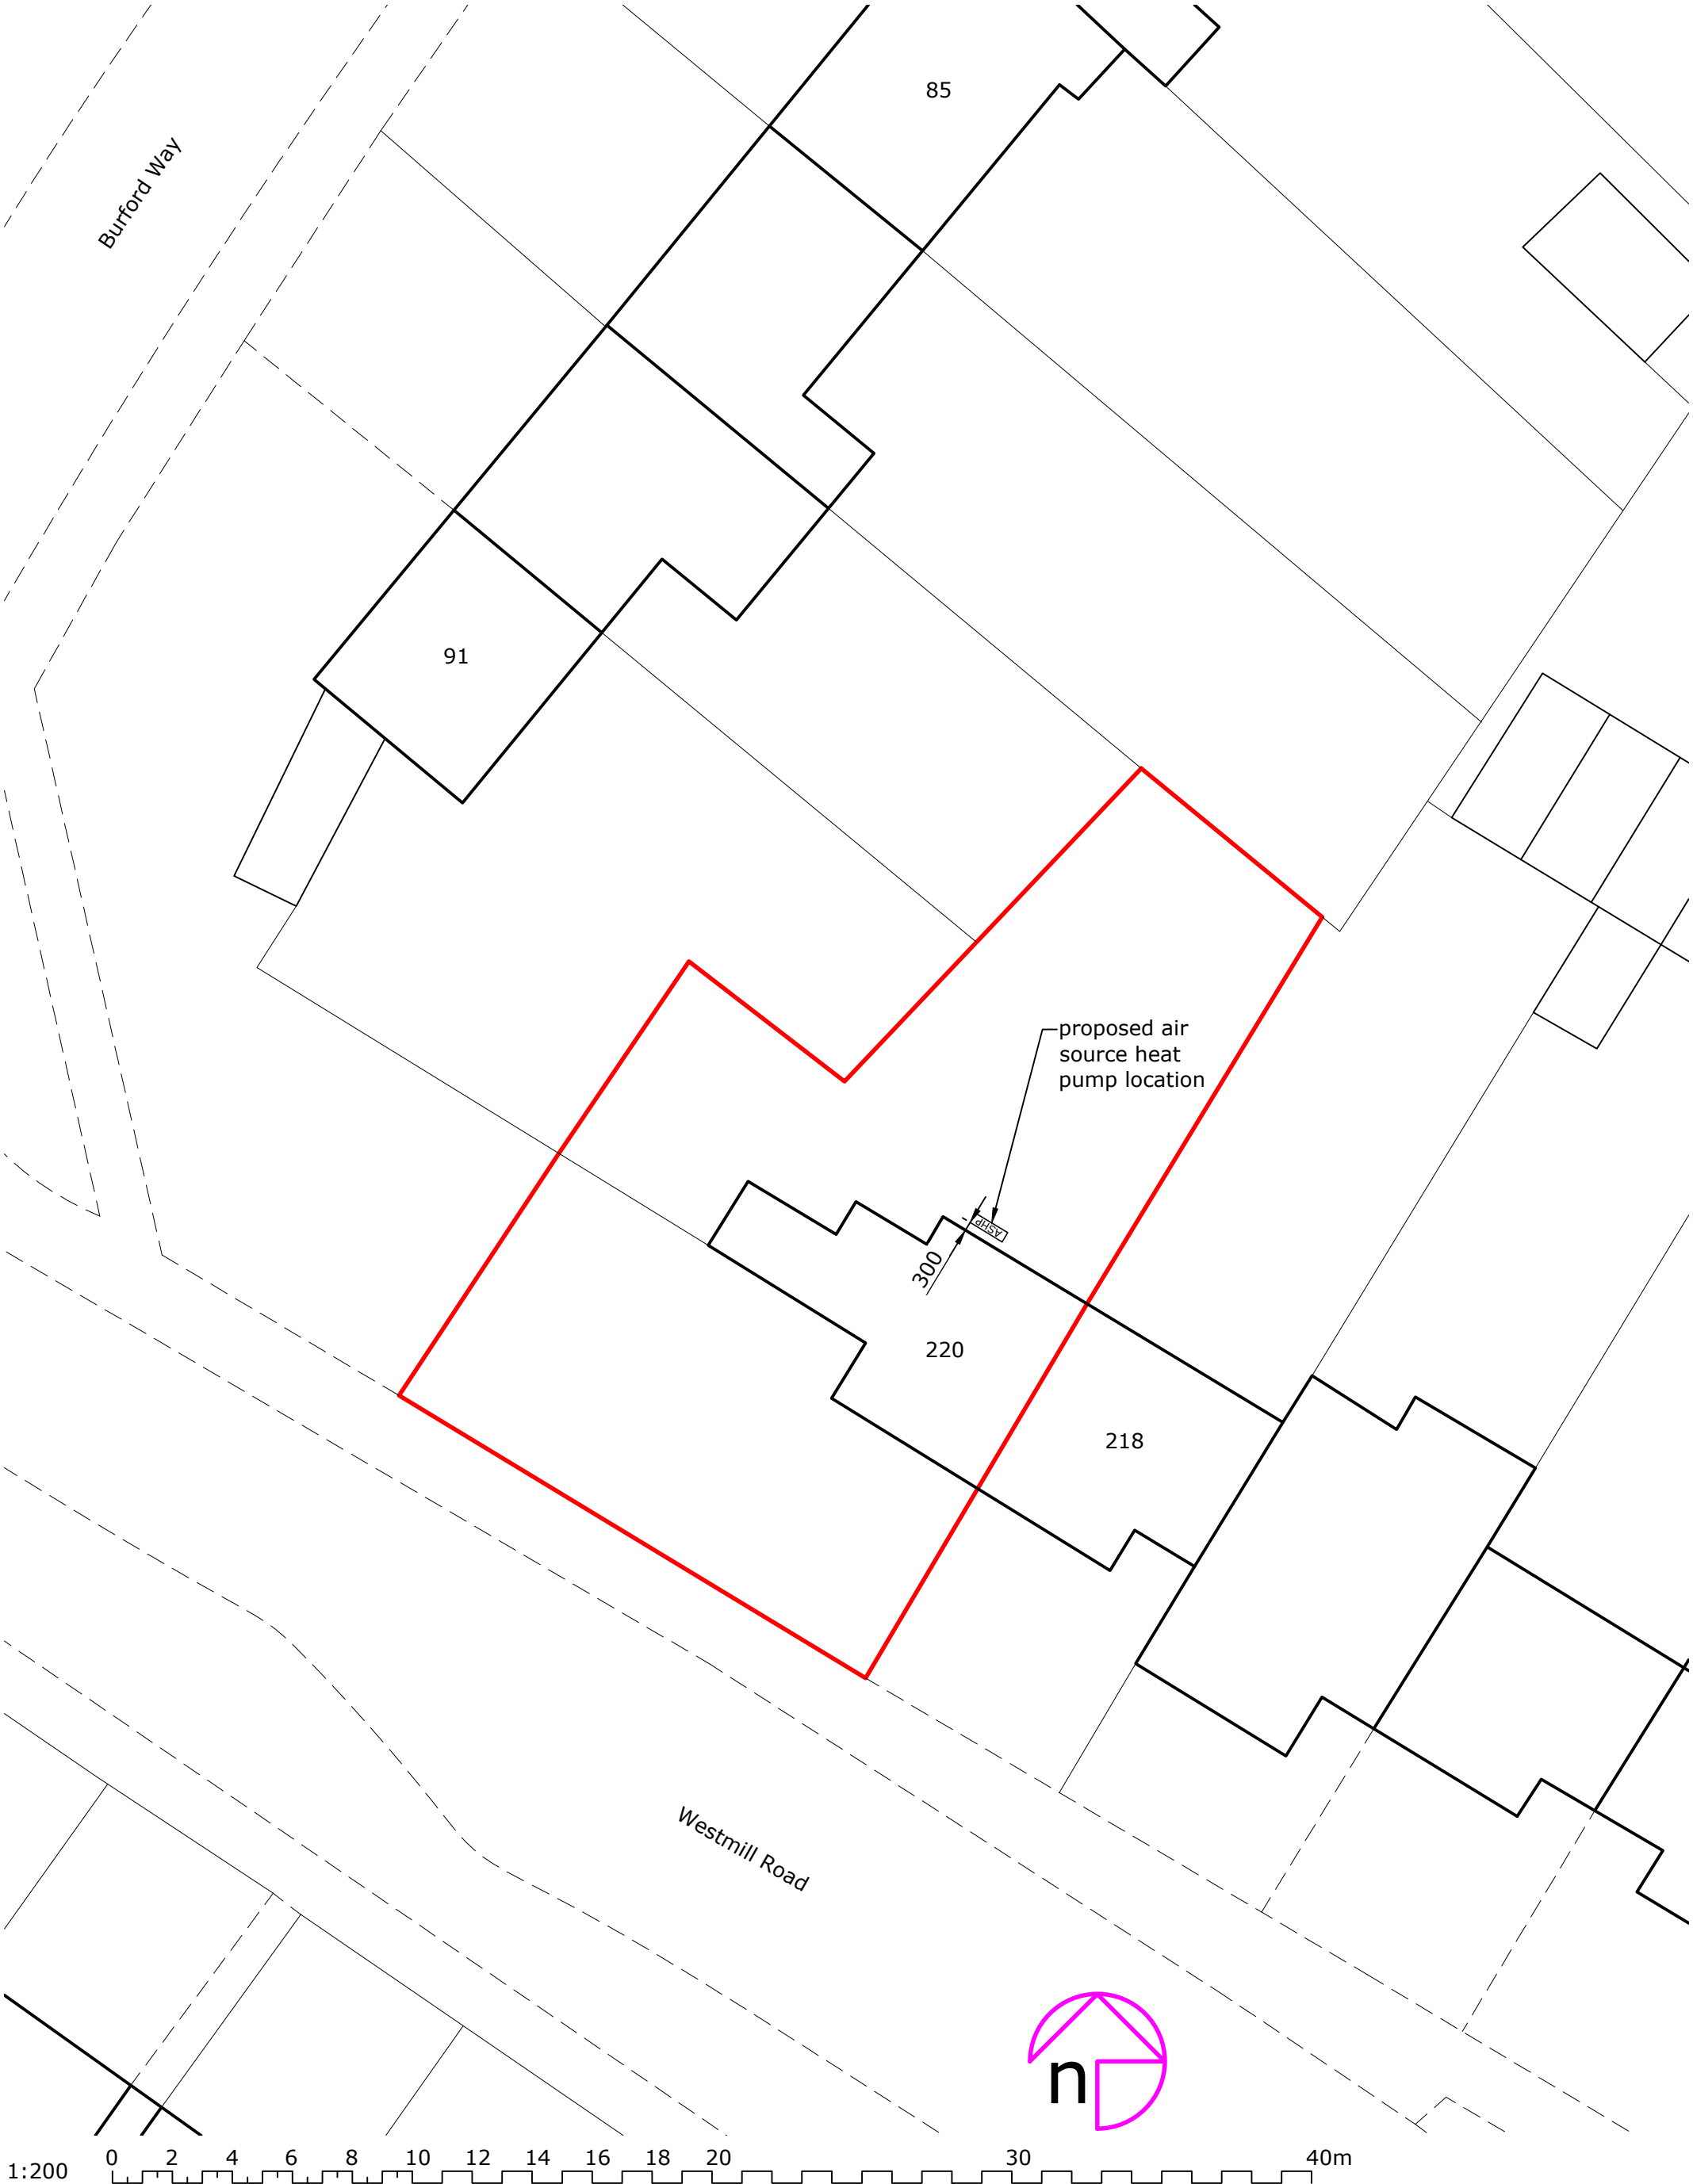

Drawing title:
Site plan as proposed

Project status:
PLANNING (installation of air source heat pump)

Rev:	Description:	By:	Date:



octopusenergy
services

Client/Project:
Abigail Hucker,
220 Westmill Road,
Hitchin, SG5 2SP

Scale: 1:200	Paper Size: A3	Drawn: A Walton	Checked: ...
Project ID: J-536D69C1	Drawing No: 03	Revision:	Date: 03.01.2025