


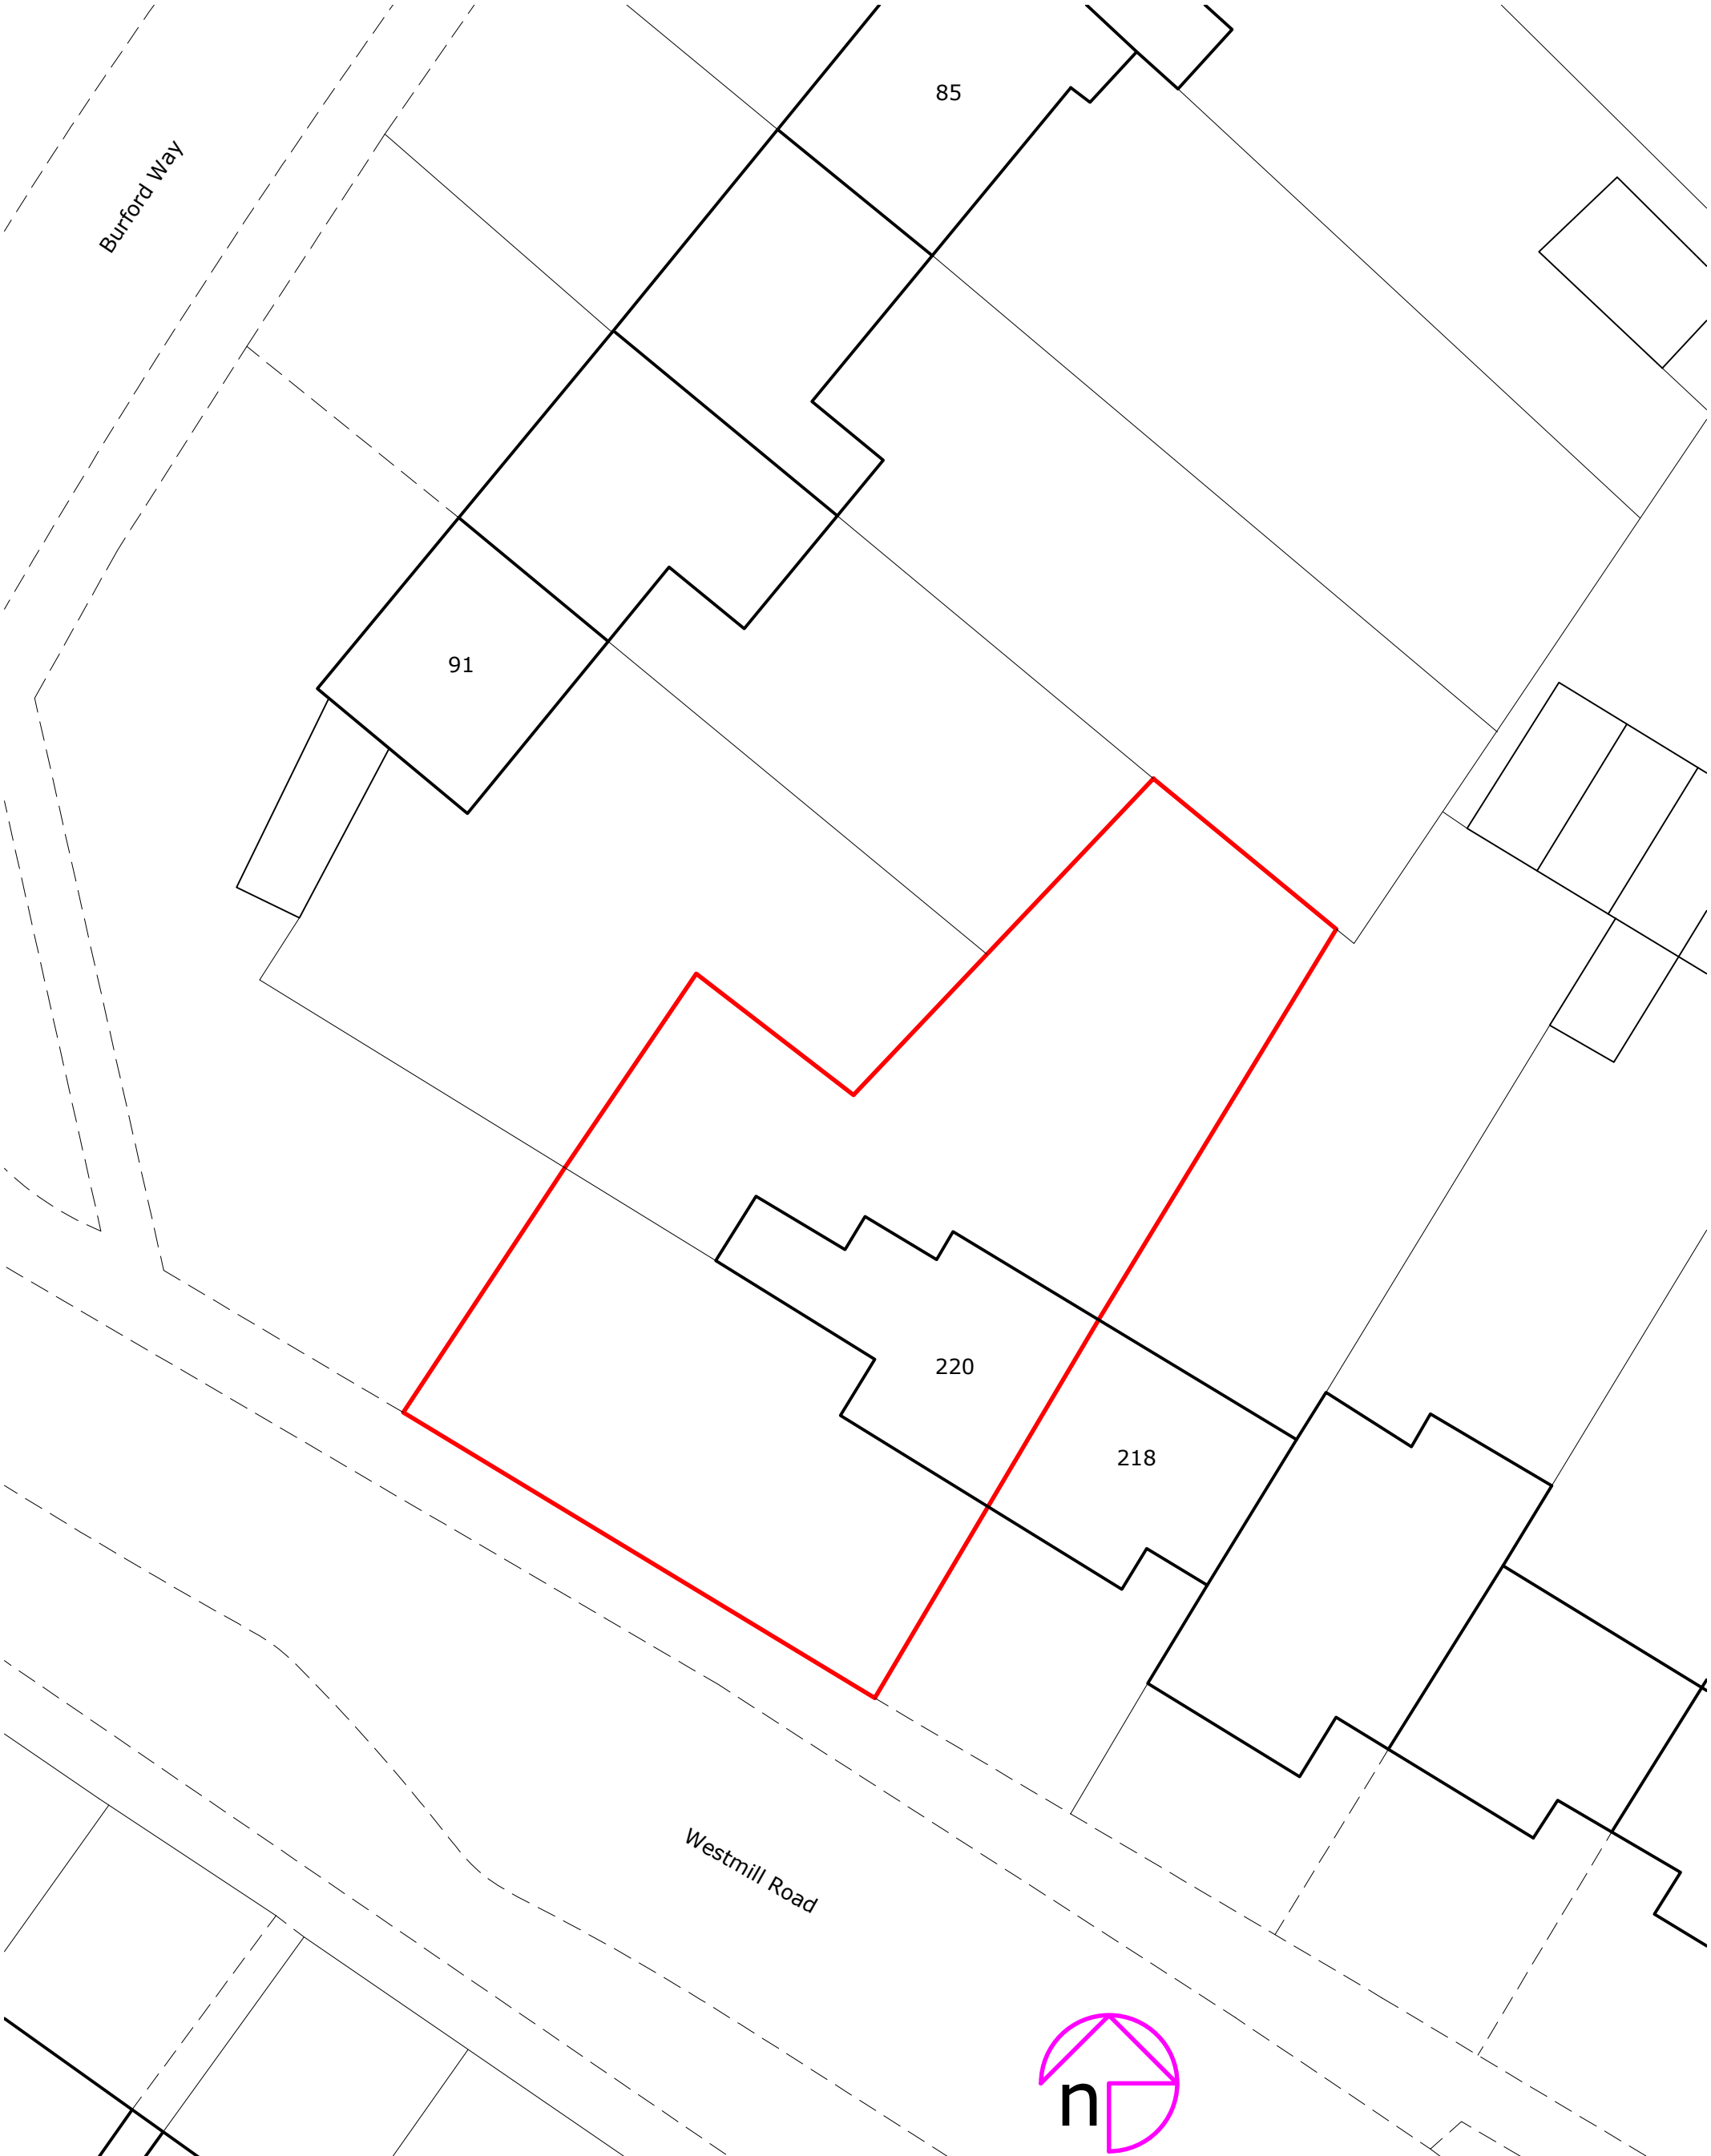

Drawing title:
Site plan as existing

Project status:
PLANNING (installation of air source heat pump)

Rev:	Description:	By:	Date:

octopusenergy

services

Accredited by:

Client/Project:

Abigail Hucker,
220 Westmill Road,
Hitchin, SG5 2SP

Scale: 1:200	Paper Size: A3	Drawn: A Walton	Checked: ...
Project ID: J-536D69C1	Drawing No: 01	Revision:	Date: 03.01.2025