


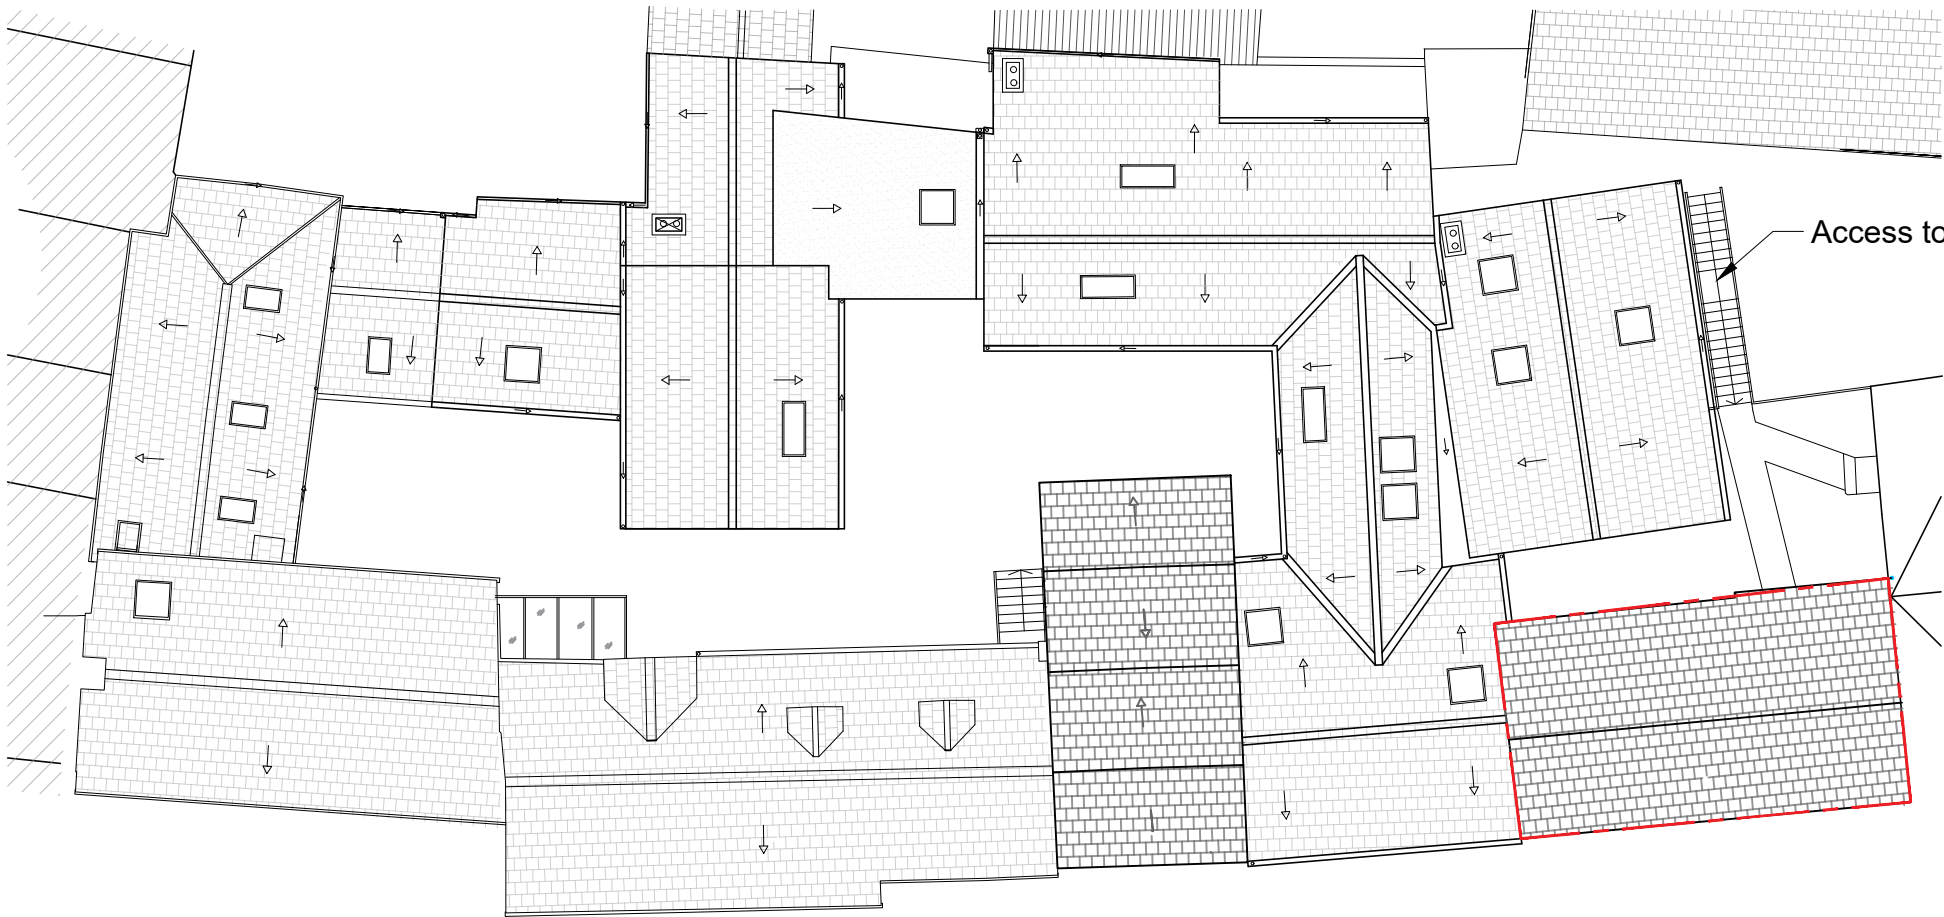

Key of elements:

Application site

1 Roof Plan
1:200

NOT FOR
CONSTRUCTION

General Notes: 1. Copyright of this drawing remains the sole property of Northlight Architects unless otherwise assigned in writing. 2. Do not scale from this drawing, figured dimensions are to be worked in all cases with any discrepancies reported to the Architect prior to commencement of any work. 3. Setting-out is based on outline survey only. All dimensions to be checked on site prior to construction/ordering. 4. All dimensions are in millimeters unless otherwise stated. 5. All drawings to be read in colour. 6. This drawing is to be read in conjunction with all relevant drawings and specification. 7. Northlight Architects takes no design responsibility for works in connection with the waterproofing or structural alterations of any basement, or for works in connection with fire safety or fire performance of a building or structure				CLIENT				DRAWING TITLE											
				Sarav Ltd				No 8a, Roof Plan											
				PROJECT															
				2-8 Bucklersbury															
				Hitchin															
				DRAWN BY				CHECKED BY				SIZE				SCALE			
				JC				GH				A3				1:200			
DATE				STATUS															
Oct 21				Status															
								DRAWING No				REV							
								0936 - CYA - A6 - XX- DR - A - 00005				C							
Northlight ARCHITECTS Creative Works, 7 Blackhorse Lane, London, E17 6DS t: 020 3176 4481www.northlightarchitects.co.uk																			