


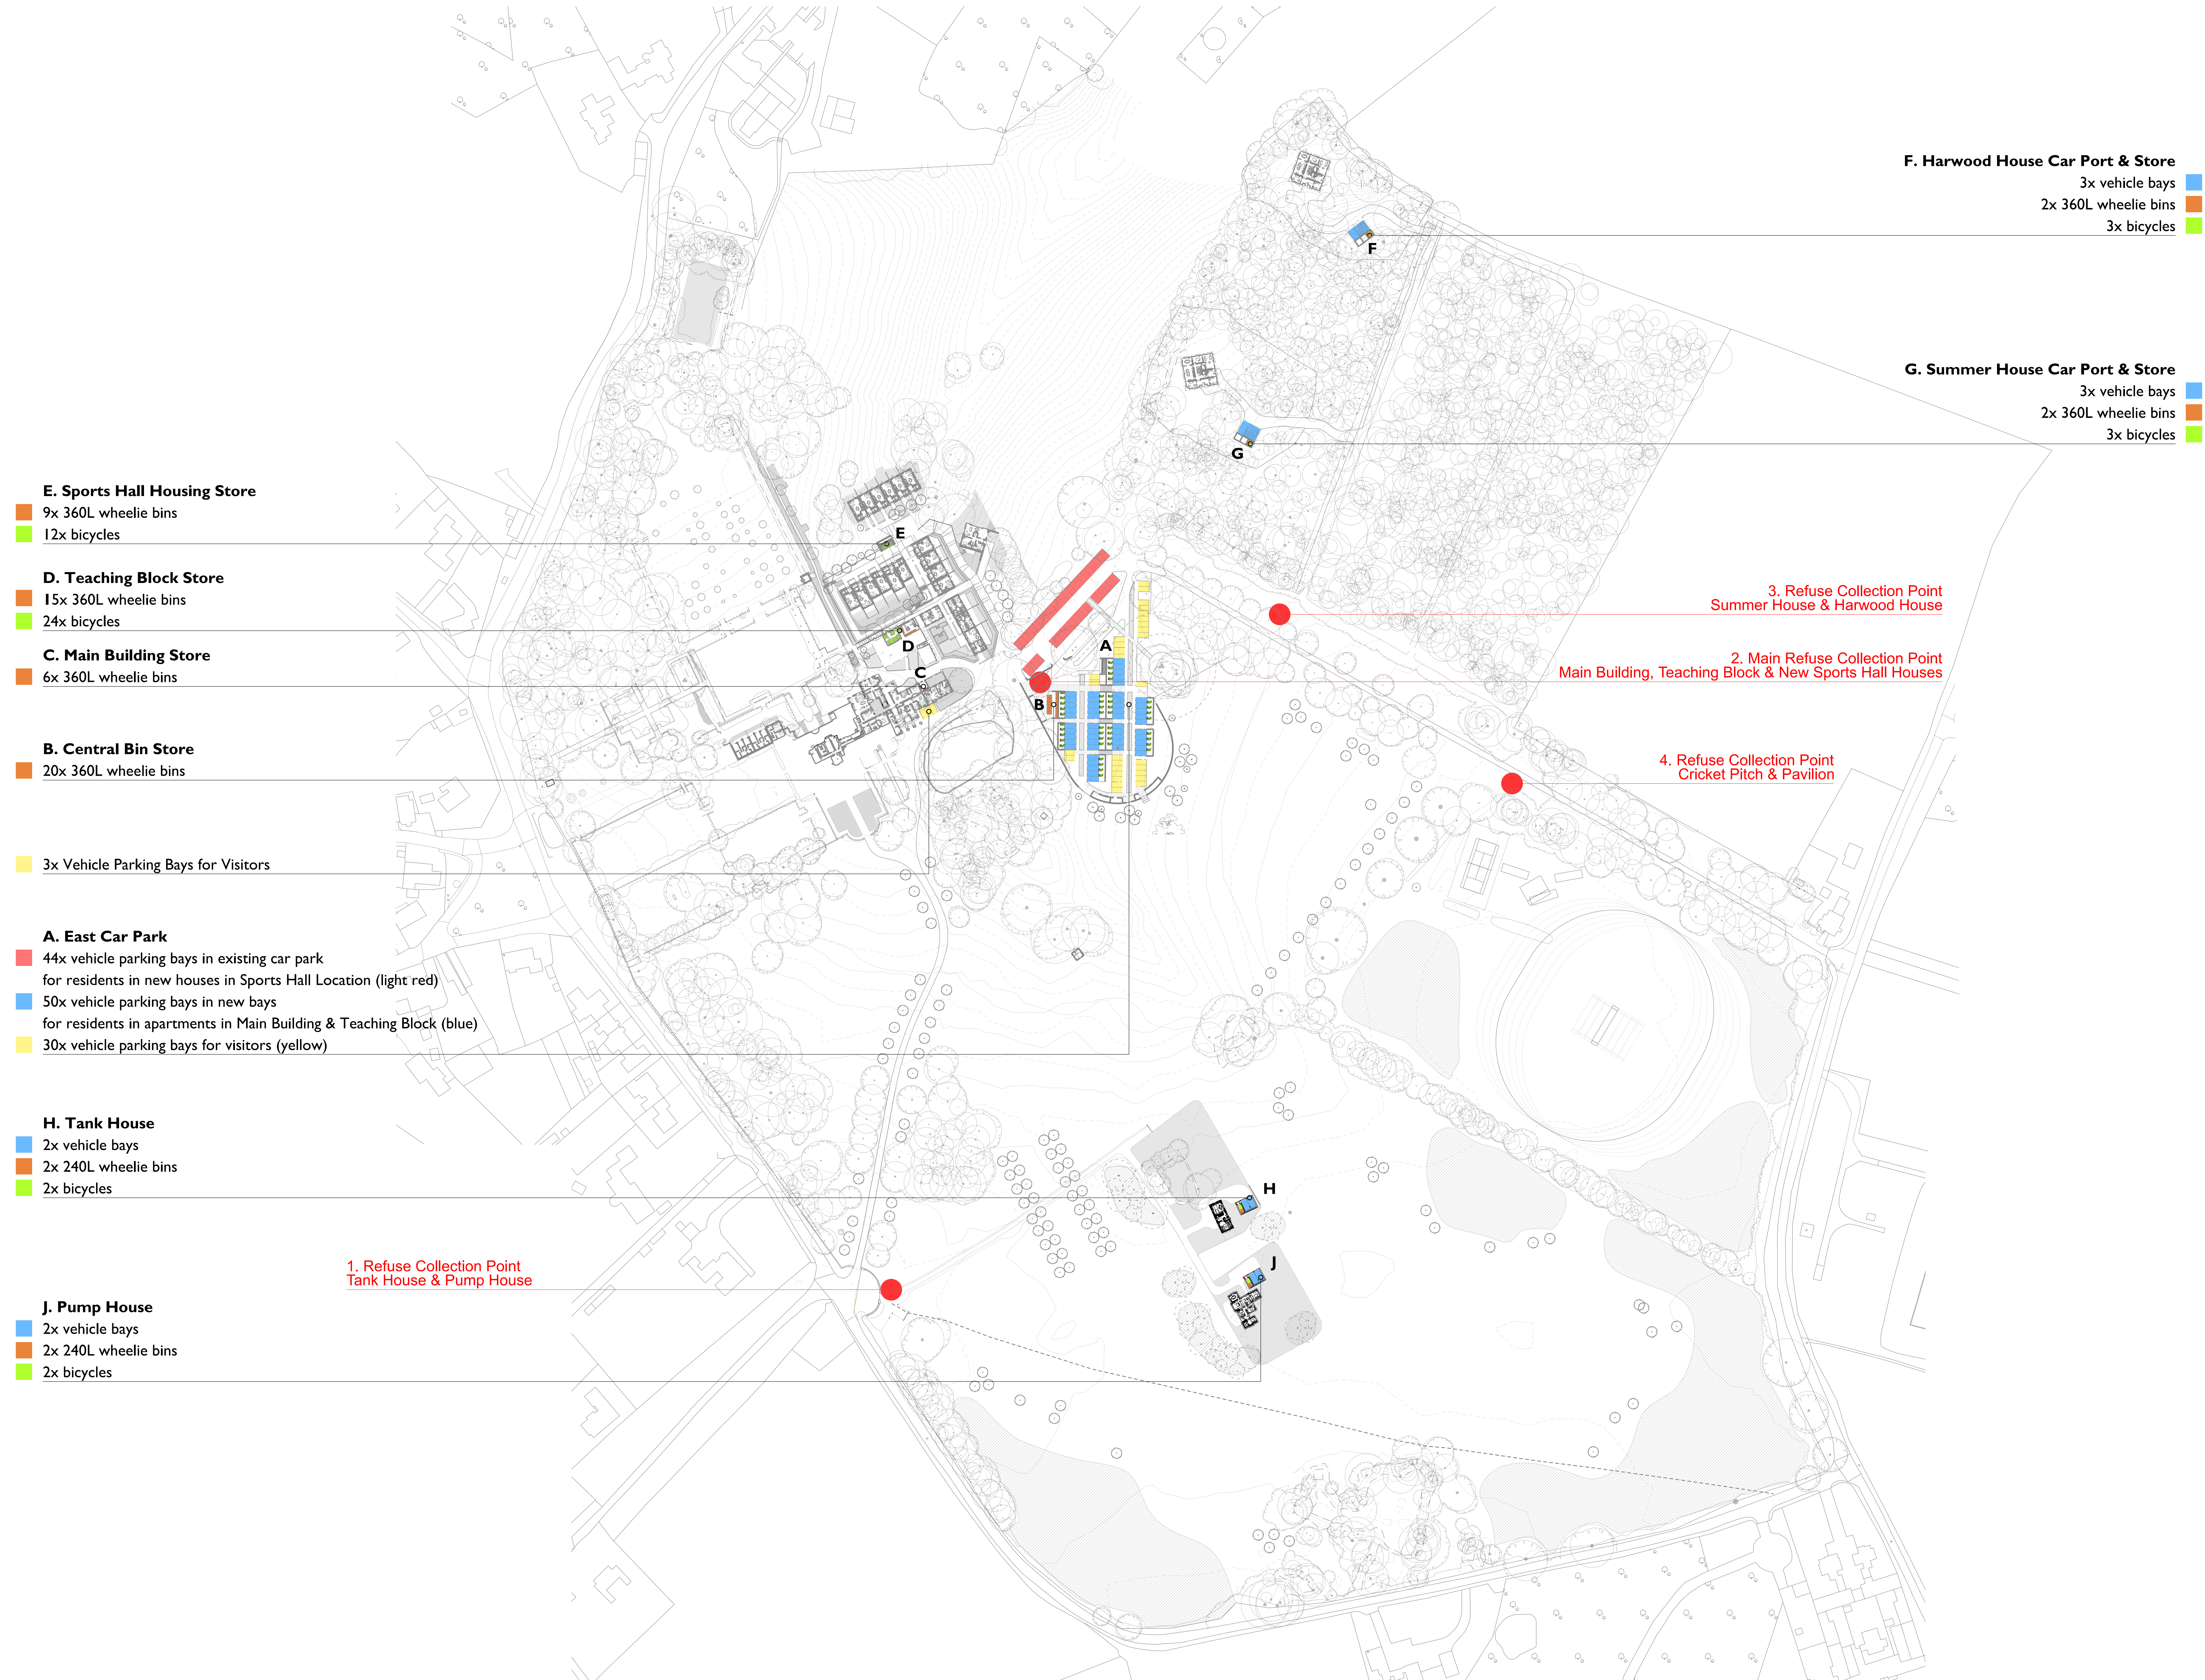

E. Sports Hall Housing Store
9x 360L wheelie bins
12x bicycles

D. Teaching Block Store
15x 360L wheelie bins
24x bicycles

C. Main Building Store
6x 360L wheelie bins

B. Central Bin Store
20x 360L wheelie bins

3x Vehicle Parking Bays for Visitors

A. East Car Park
44x vehicle parking bays in existing car park
for residents in new houses in Sports Hall Location (light red)
50x vehicle parking bays in new bays
for residents in apartments in Main Building & Teaching Block (blue)
30x vehicle parking bays for visitors (yellow)

H. Tank House
2x vehicle bays
2x 240L wheelie bins
2x bicycles

J. Pump House
2x vehicle bays
2x 240L wheelie bins
2x bicycles

F. Harwood House Car Port & Store
3x vehicle bays
2x 360L wheelie bins
3x bicycles

G. Summer House Car Port & Store
3x vehicle bays
2x 360L wheelie bins
3x bicycles

3. Refuse Collection Point
Summer House & Harwood House

2. Main Refuse Collection Point
Main Building, Teaching Block & New Sports Hall Houses

4. Refuse Collection Point
Cricket Pitch & Pavilion

1. Refuse Collection Point
Tank House & Pump House

Note: Refuse strategy relies on on-site management company to move the bins from the houses / apartments / local stores to the refuse collection points, on collection day.

Background illustrated indicatively, please refer to the latest Proposed Site Plan drawing:

641-KS-03-XX-DR-A-10002

DO NOT SCALE OFF THIS DRAWING
DO NOT SUBSTITUTE ANY OF THE PRODUCTS
OR MATERIALS.

1. This is a planning drawing and is intended for this use only; it must not be used for construction.
2. All dimensions are in MM and should be checked on site prior to commencement of work; do not scale off this drawing.
3. This drawing is to be read in conjunction with all other relevant information.
3. Discrepancies between drawings and information to be referred to Architect without delay.

P02	Renamed and Issued for Planning	25.06.24
P01	Preliminary Issue	19.06.24
Revision	Description	Date

0 m 50 m 100 m

AY PILSBURY THOMAS ARCHITECTS
S C A B A L
HONEYLANDS RADWINTER SAFFRON WALDEN ESSEX
CB10 2TJ 01799 599208 | info@kpt.co.uk | kpt.co.uk

Client
The Door UK Ltd

Project
Temple Dinsley
Preston, Hitchin, Hertfordshire,
SG4 7RT

Drawing title
**Proposed Parking & Refuse
Strategies**

Purpose of issue
Planning

Job no. Status Scale @ A0
641 S0 1:1000

Checked by
ST

Date Revision
19.06.24 P02

Drawing number
641-KS-70-XX-DR-A-11000