





1 Front Elevation - Proposed
1 : 50

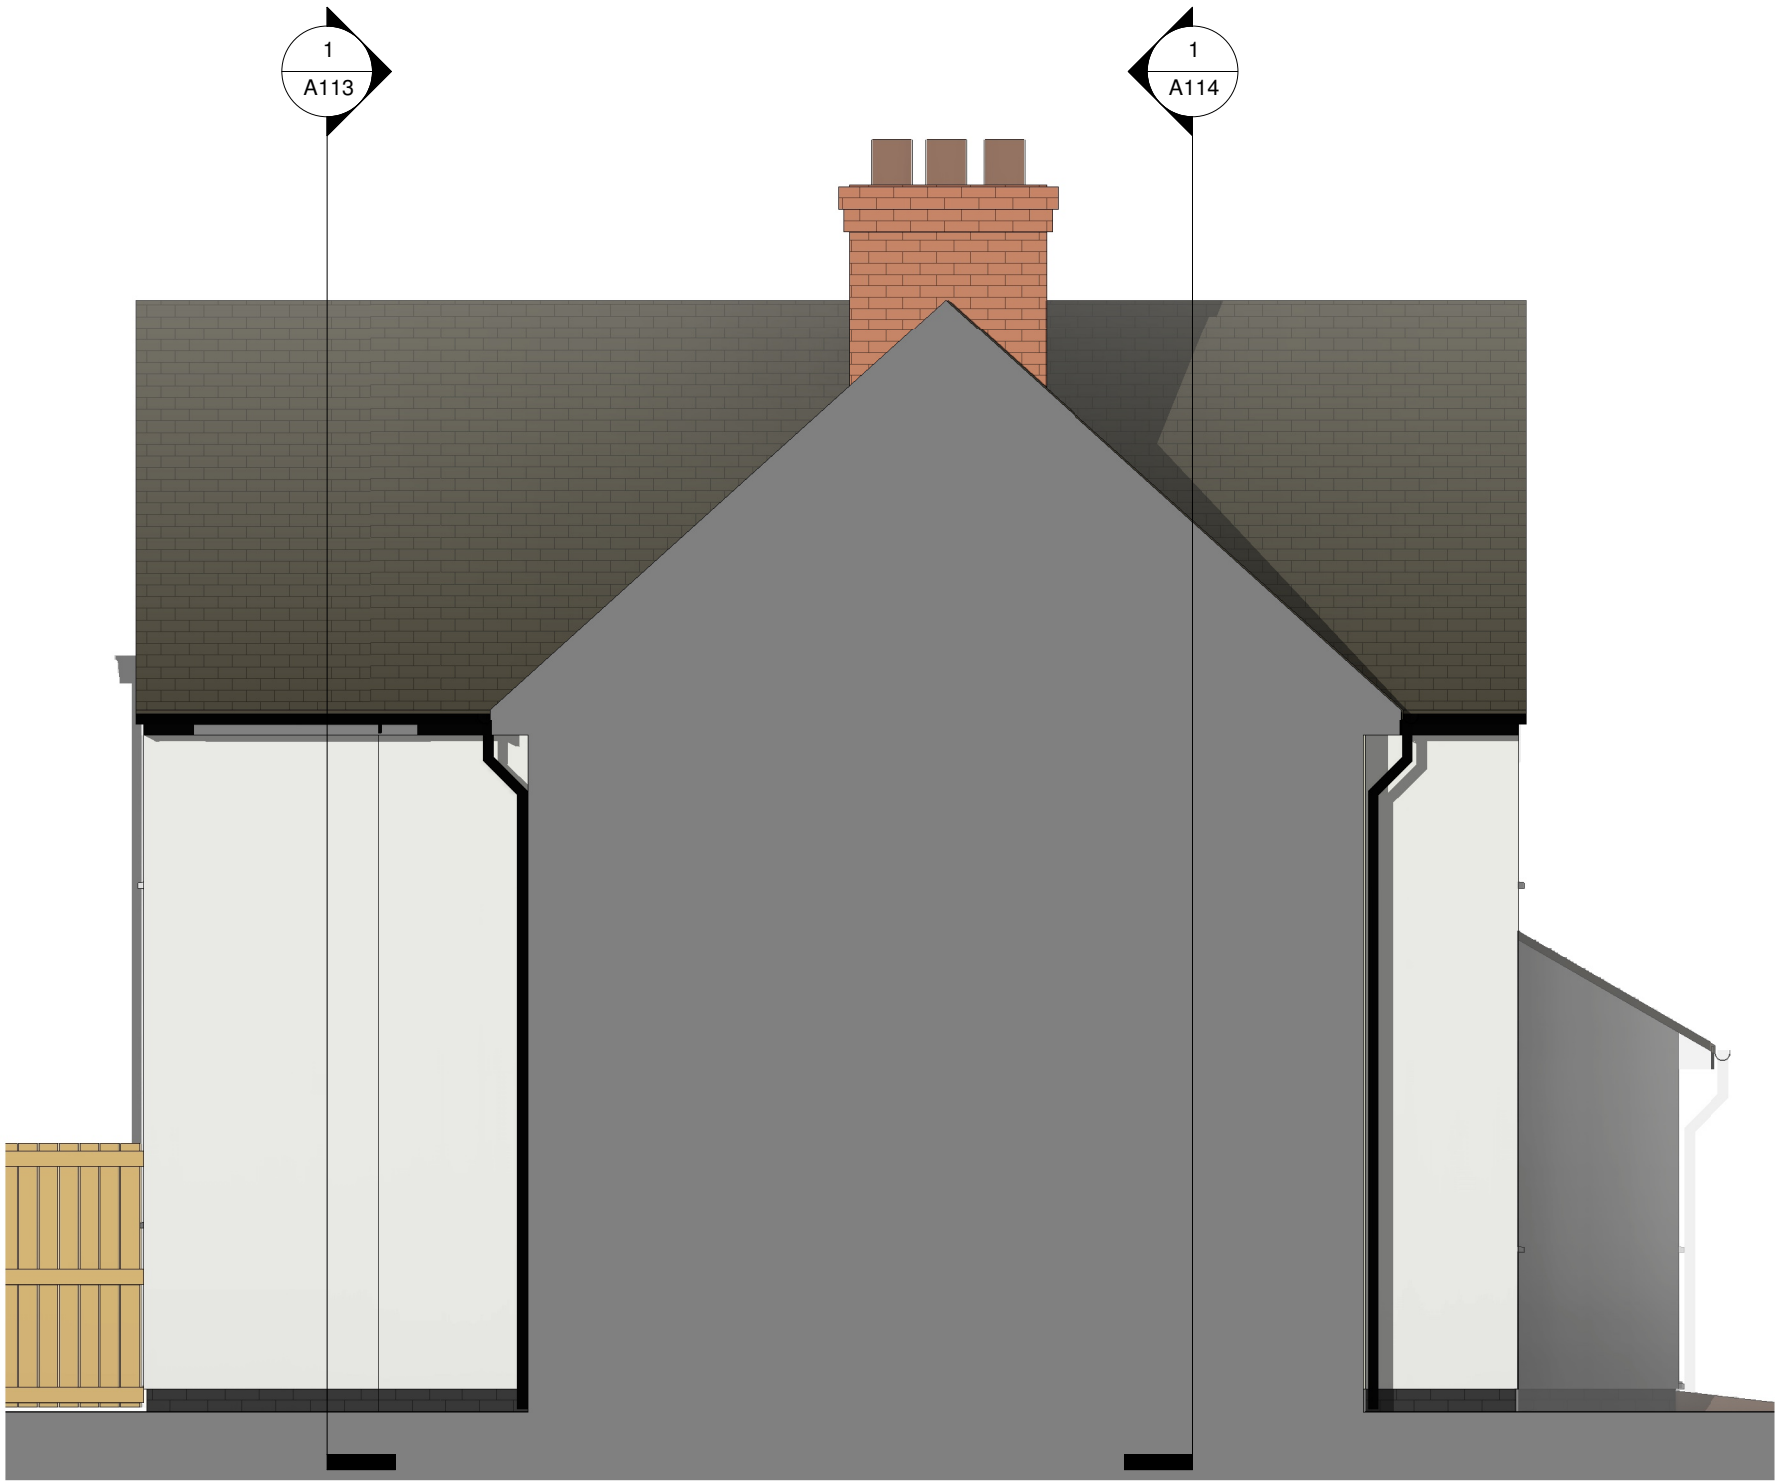

2 Side 1 Elevation - Proposed
1 : 50

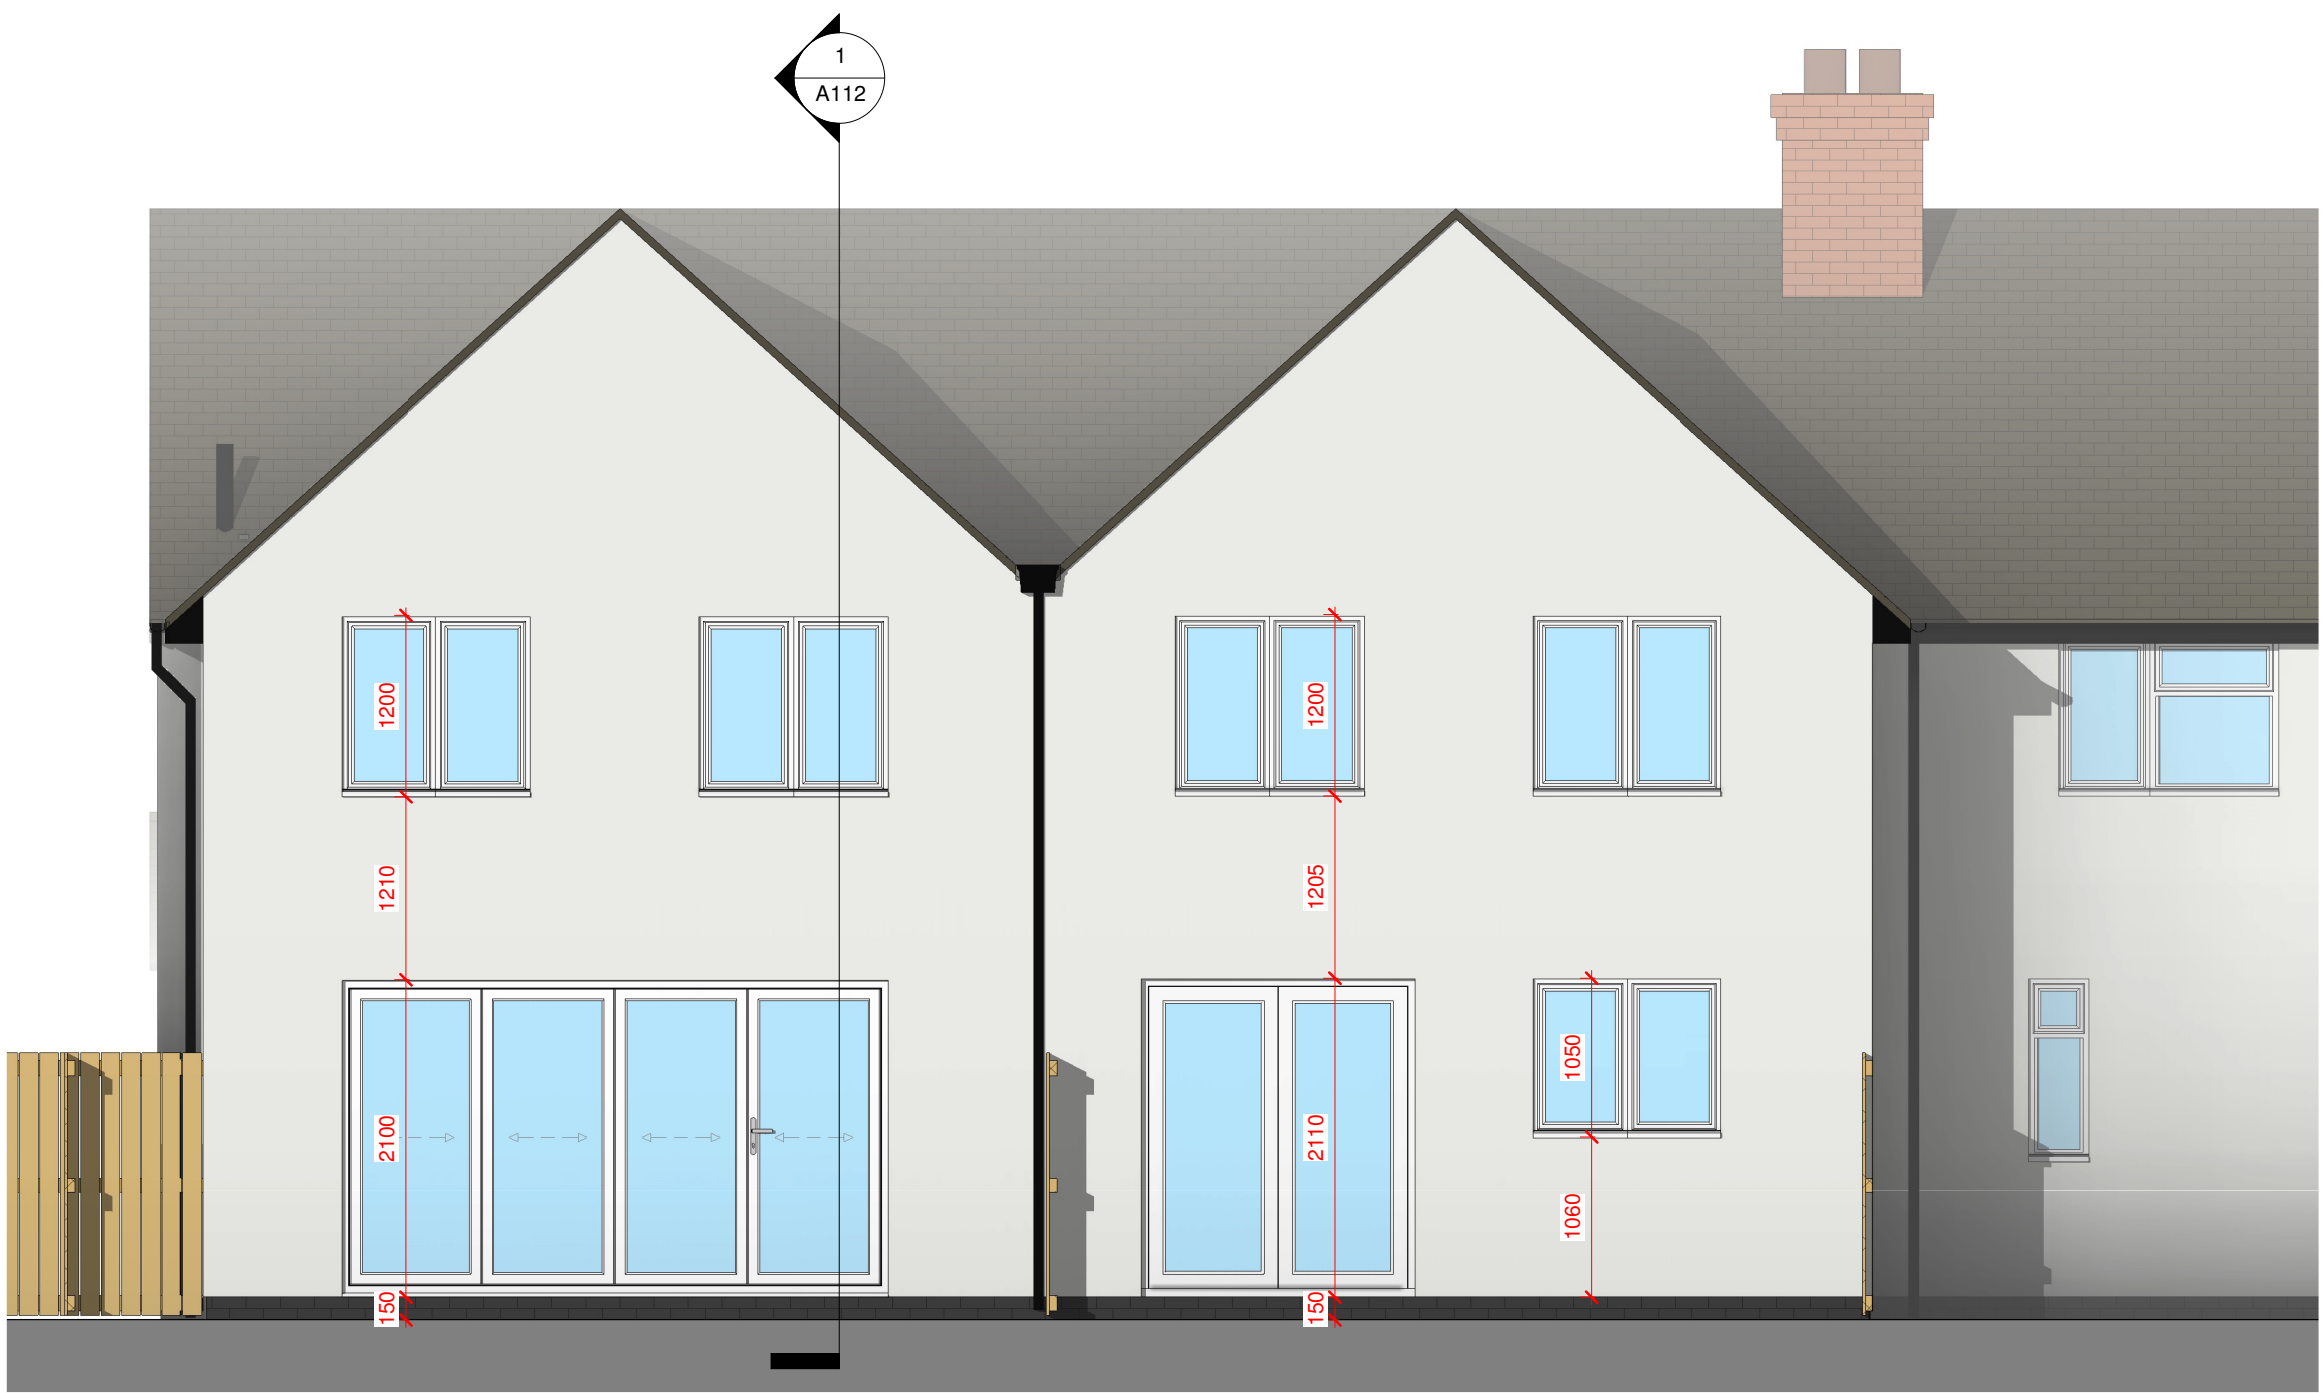

3 Rear Elevation - Proposed
1 : 50



4 Side 2 Elevation - Proposed
1 : 50

- Proposed Materials.**
- External Walls - Painted roughcast render over brick plinth to match existing.
 - Roof - Plain tiles to match existing.
 - Fascia / Soffit - White UPVC to match existing.
 - Rainwater Goods - Black UPVC to match existing.
 - Windows / Doors - UPVC to match Existing.
 - Bifold doors - Powder coated aluminium
 - Boundary treatments - 1.8m Close boarded timber fencing.

0 1 to 50 5m

Rev	Date	Comments	Details	Drawn	Checked
1	28.06.22	Updated in response to building control comments			

Issued for:

BUILDING REGULATIONS	
Project/Client:	Project No:
27 Bedford Road	Project Number
	Dwg No:
	A111
	Rev:
	1
Scale:	@A1
1 : 50	
Drawn By:	Date:
Author	
Checked By:	Date:
Checker	

