



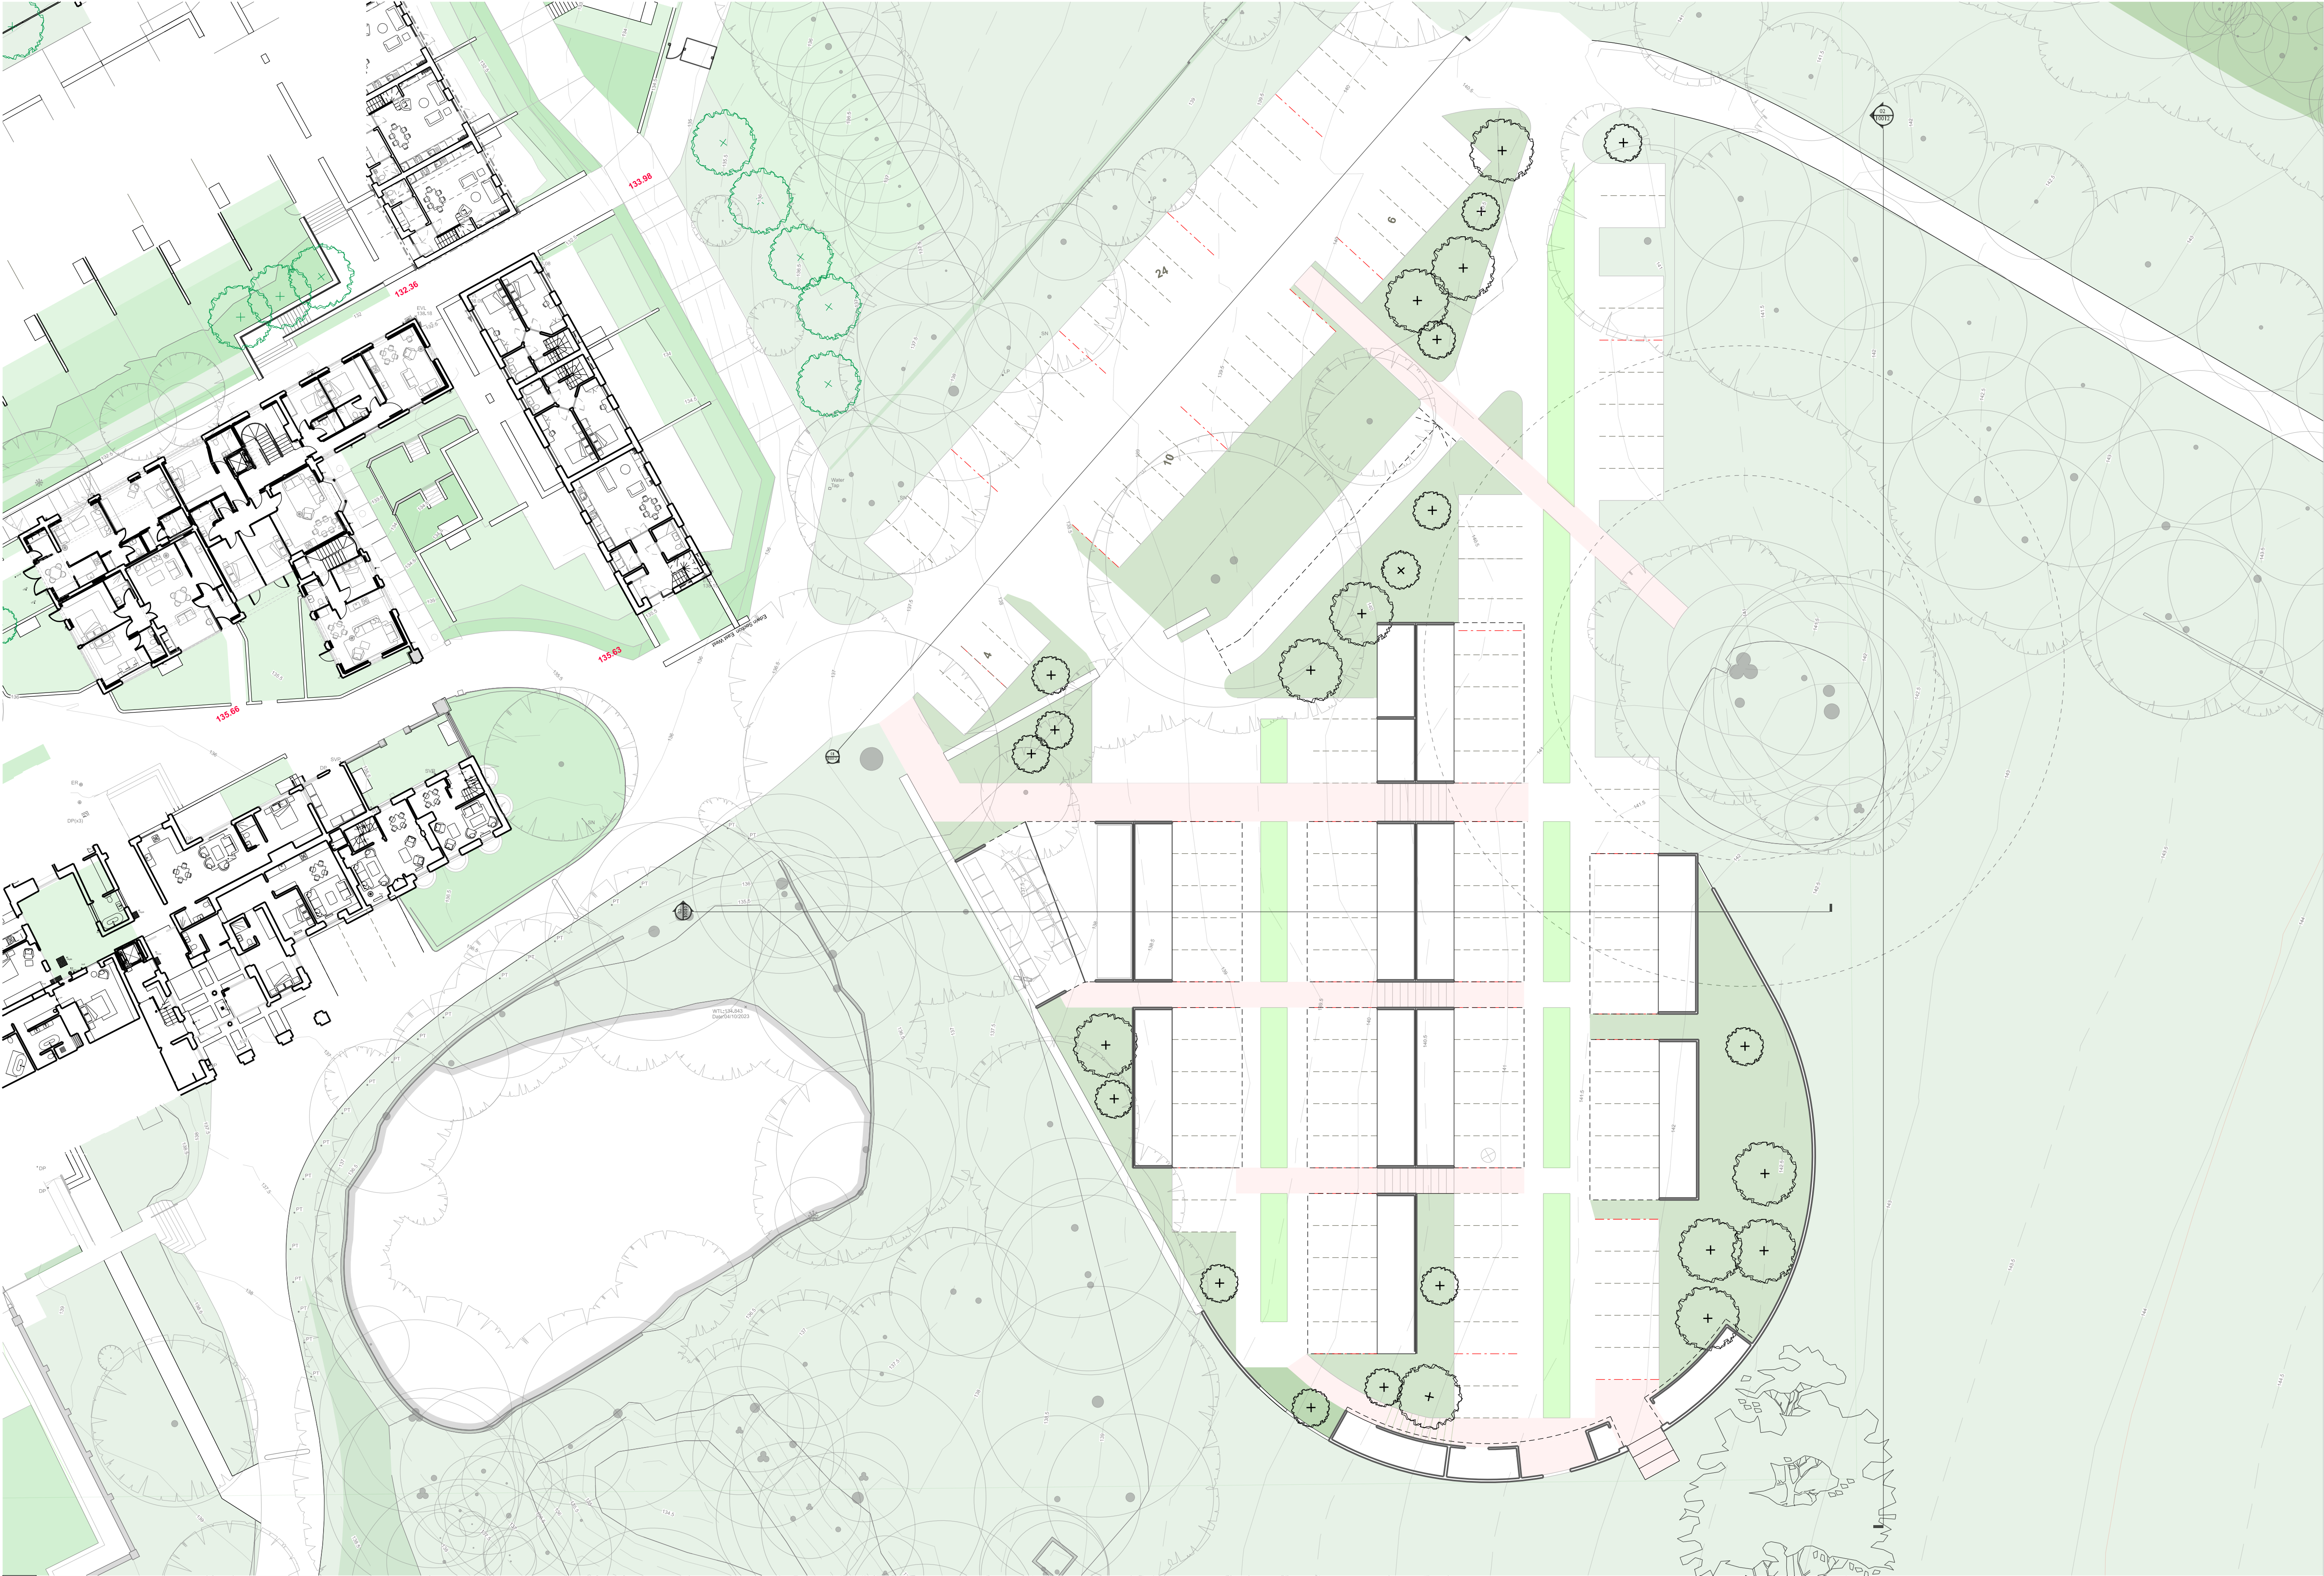

01 Proposed Car Parking: East Park Plan: Level 0
1:250 @ A1

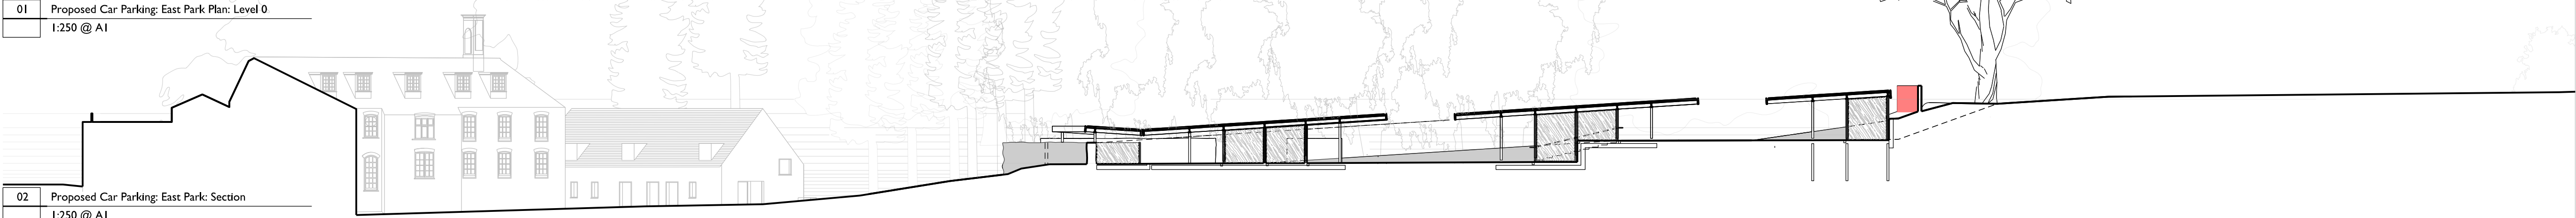

02 Proposed Car Parking: East Park: Section
1:250 @ A1

DO NOT SCALE OFF THIS DRAWING
DO NOT SUBSTITUTE ANY OF THE PRODUCTS OR MATERIALS.

1. This is a planning drawing and is intended for this use only; it must not be used for construction.
2. All dimensions are in MM and should be checked on site prior to commencement of work; do not scale off this drawing.
3. This drawing is to be read in conjunction with all other relevant information.
3. Discrepancies between drawings and information to be referred to Architect without delay.



Location on Site Plan

P08	Hawthorn Hedge enclosure updated,	12.07.24
P07	Issued for Planning	25.06.24
P06	Issued for Planning	21.06.24
P05	Reconfigured layout around exit	09.05.24
P04	Updated to transport consultant's comments	08.05.24
P03	Layout updated	03.05.24
P02	Amended car parking layout	12.04.24
P01	Preliminary Issue	05.04.24
Revision	Description	Date

0m 5m 10m 15m

KAY PILSBURY THOMAS ARCHITECTS

SUELLAN ABA L

HONEYLANDS RADWINTER SAFFRON WALDEN ESSEX
CB10 2JT | 01799 599208 | info@kpt.co.uk | kpt.co.uk

Client
The Door UK Ltd

Project
Temple Dinsley
Preston, Hitchin, Hertfordshire,
SG4 7RT

Drawing title
Proposed Car Parking:
East Park:
Level 0
Purpose of issue
Planning

Job no. Status Scale @ A1
641 S0 1:250

Checked by
ST

Date Revision
05.04.2024 P08

Drawing number
641-KS-70-XX-DR-A-10010