


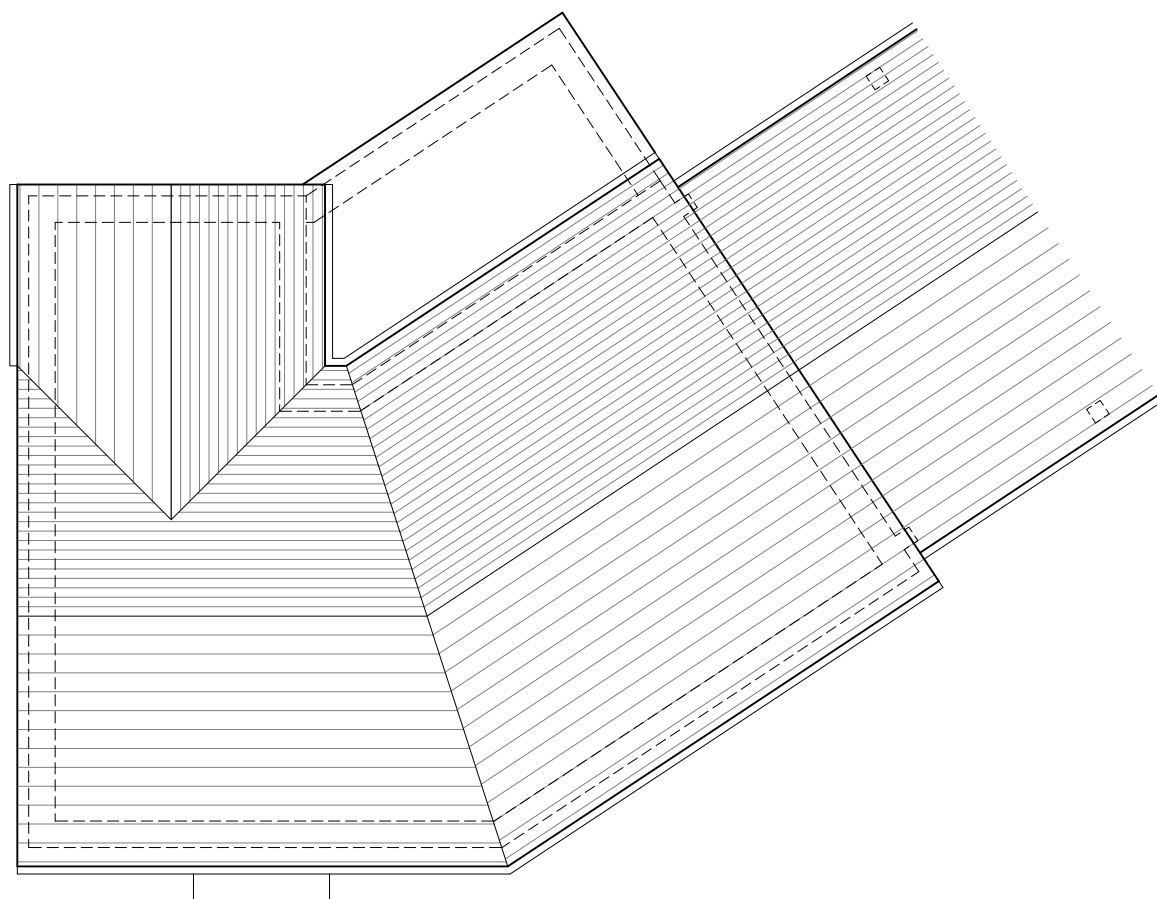


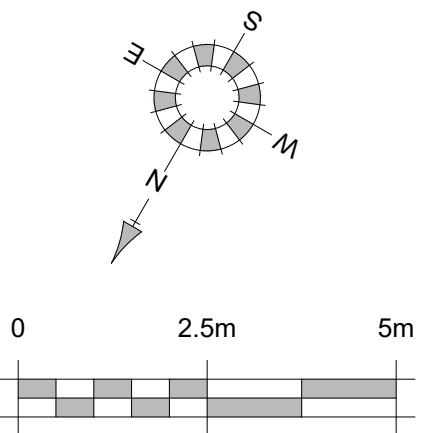

Roof Plan

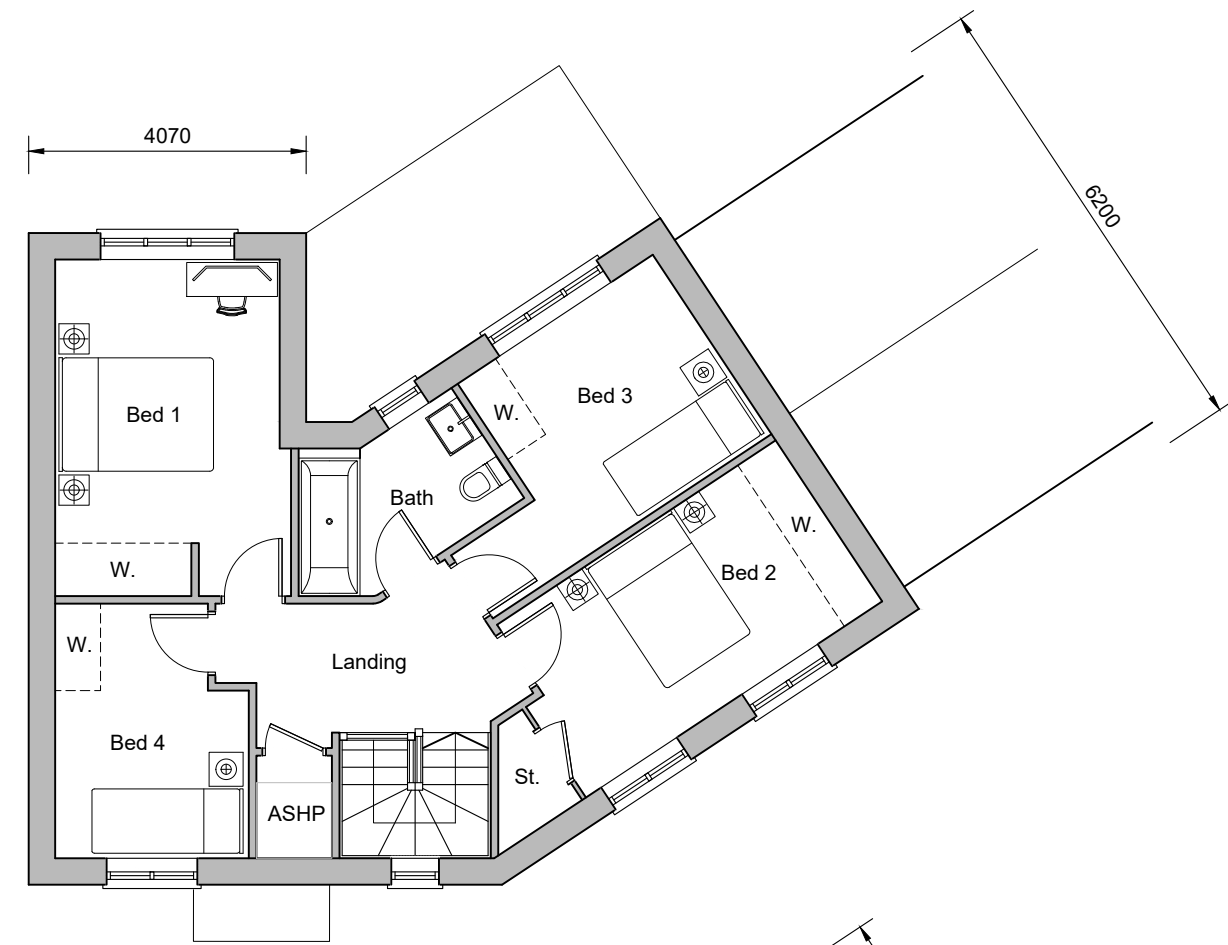


First Floor Plan

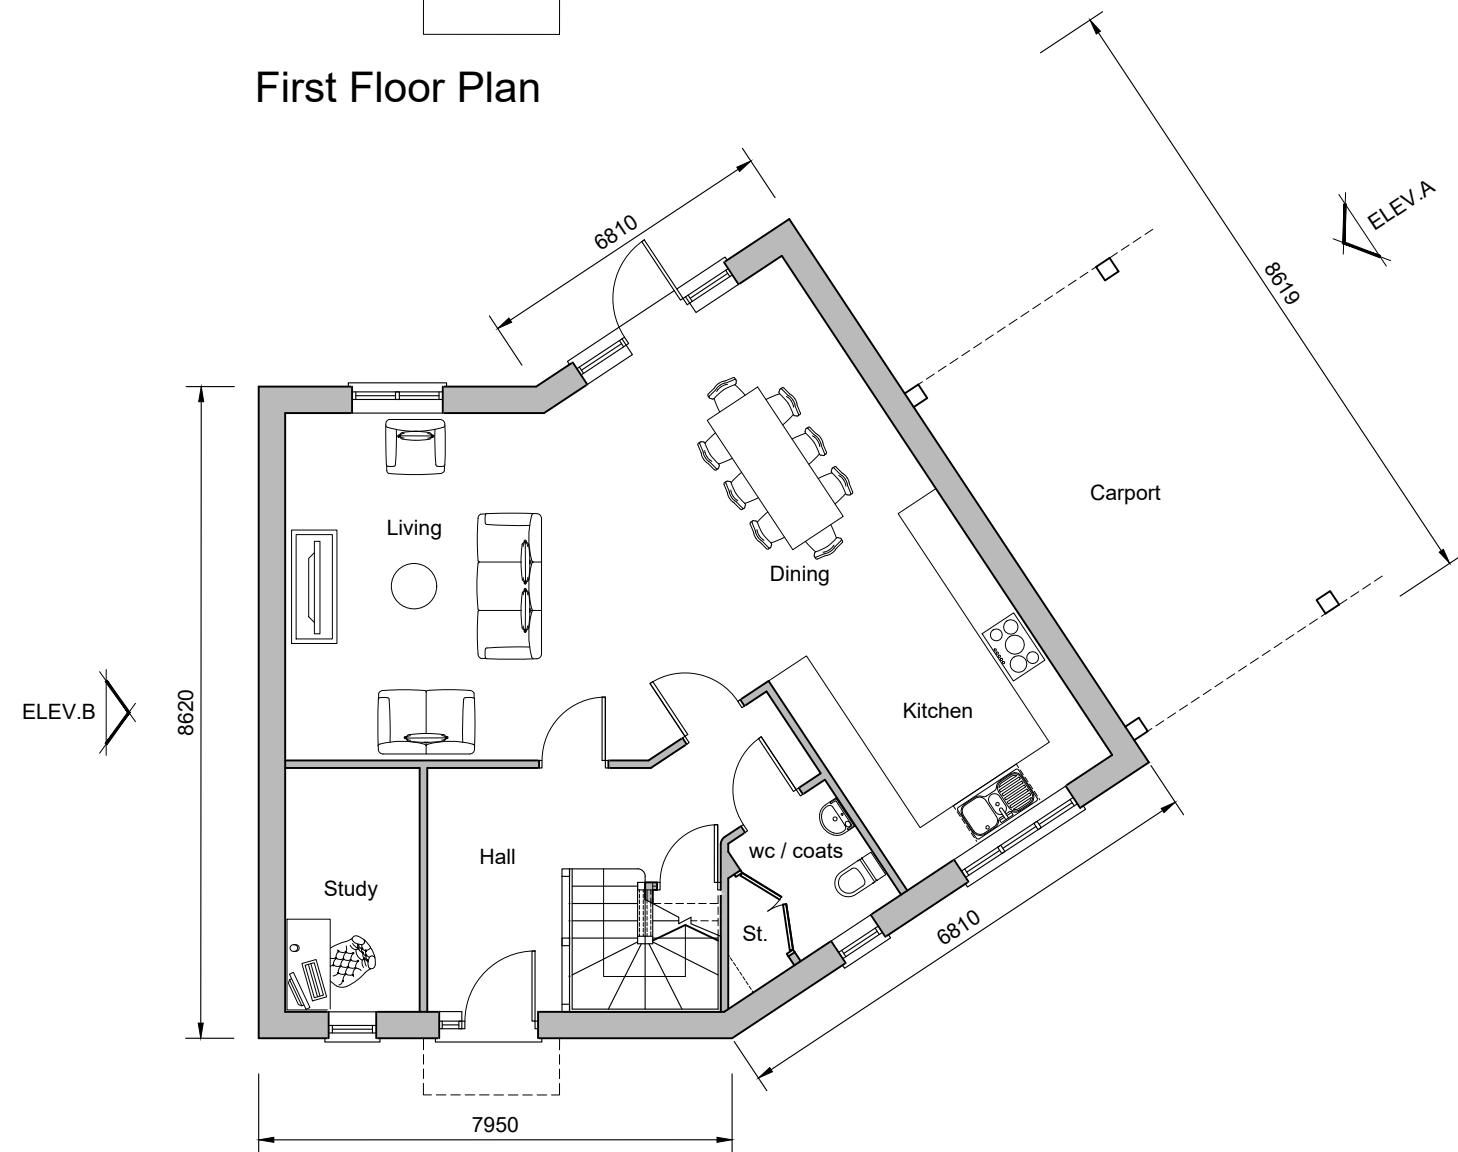

Ground Floor Plan
Plot 49
Area - 139.7m2 (1,503sqft)




Front Elevation

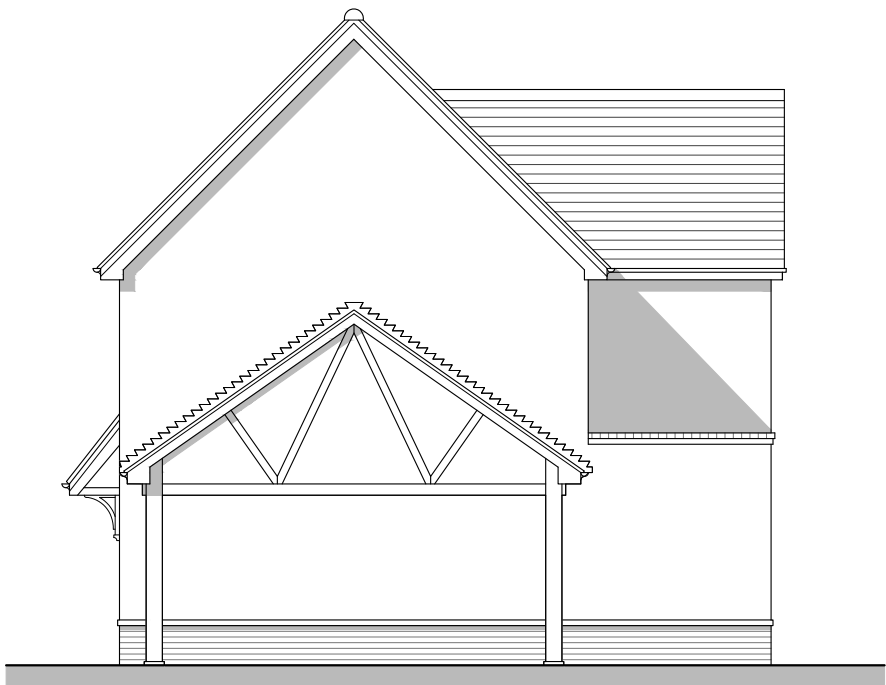

Side Elevation A



Rear Elevation

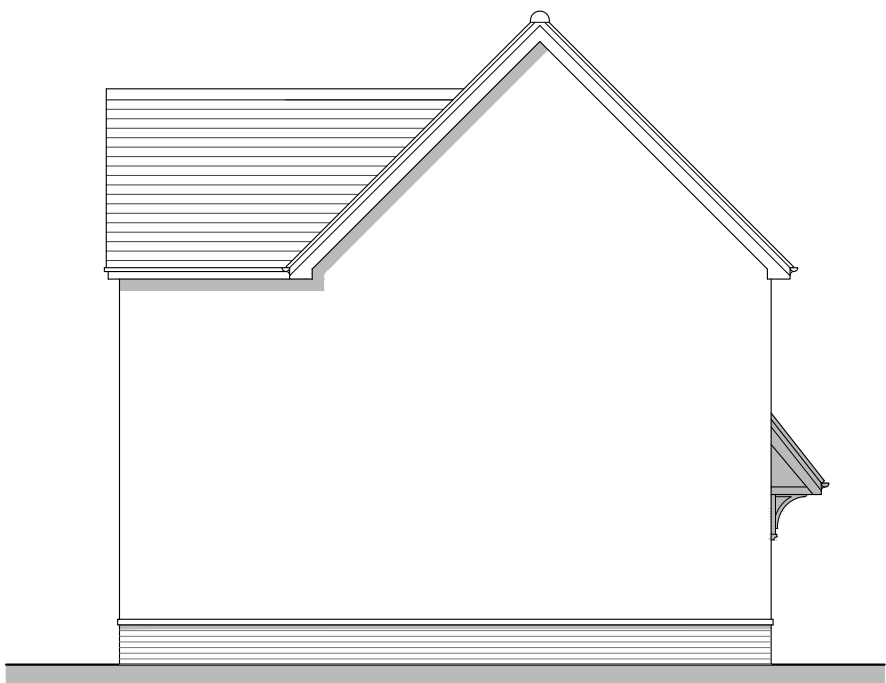

Side Elevation B

Planning

REV.	DATE	REVISIONS:	BY	REV.	DATE	REVISIONS:	BY	REV.	DATE	REVISIONS:	BY	STATUS:
A	09/05/25	Planning Officer Amends.	PG									

CLIENT:	Elivia Homes Ltd	PROJECT:	Land North of Pound Farm, London Road, St Ippolyts
SCALE:	1:100 (A1 ORIGINAL)	DRAWING:	House Type 3, Plot 49 Proposed Plans and Elevations
DRAWN:	RPO	24113	P112
DATE:	06.11.24		A

