




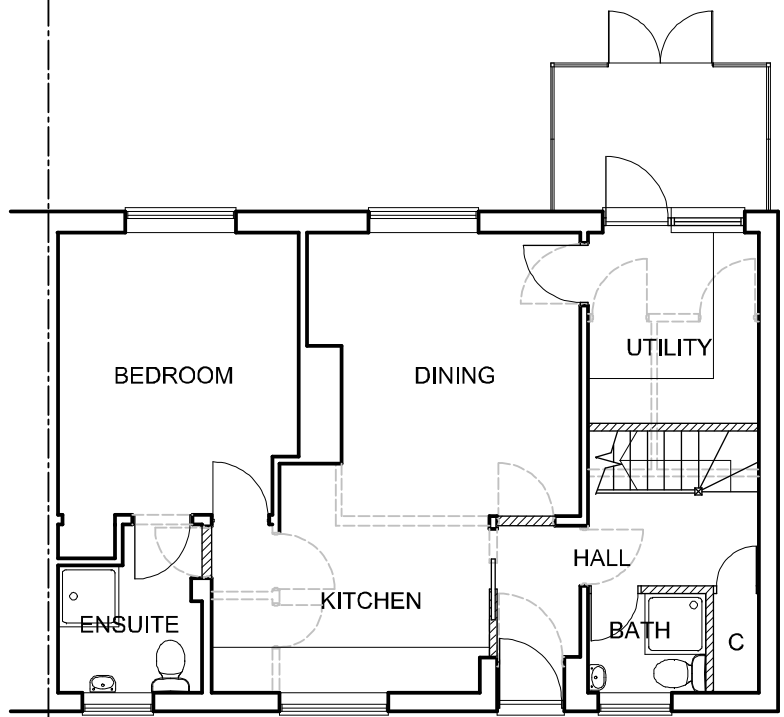

GROUND FLOOR PLAN

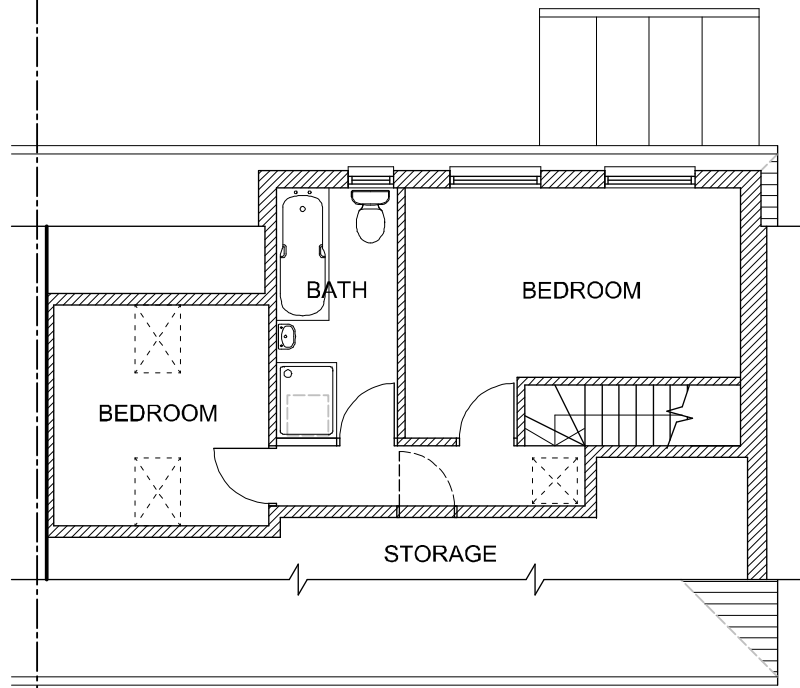

LOFT PLAN

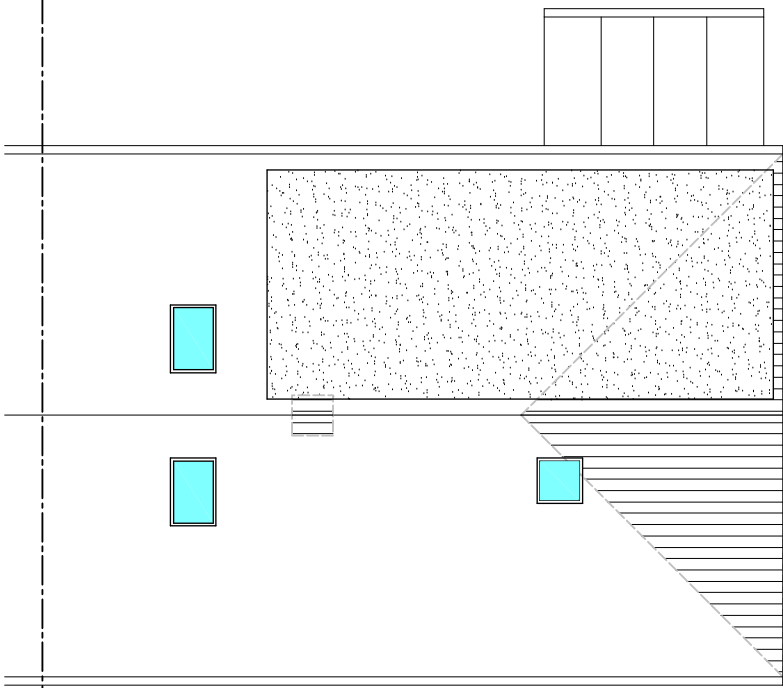

ROOF PLAN



FRONT ELEVATION



SIDE ELEVATION



REAR ELEVATION

THIS DRAWING PRINTED ON A2 SIZE PAPER



Home Extension Designs

HOME EXTENSION DESIGNS
60 BRIDGE ROAD EAST
WELWYN GARDEN CITY
HERTS AL7 1JU
tel : 01707 393971
fax : 01707 393980
e:stuartc@hed.co.uk

Project: 45 HEATH LANE,
CODICOTE,
HERTS

Drawing Title: PROPOSED PLANS & ELEVATIONS

Drawn By: DAMIEN Scale: 1:100 Date: SEPT 2025

Dwg Status: PLANNING Checked:

Drawing No.: 6237-P02-LOFT Revision:

