



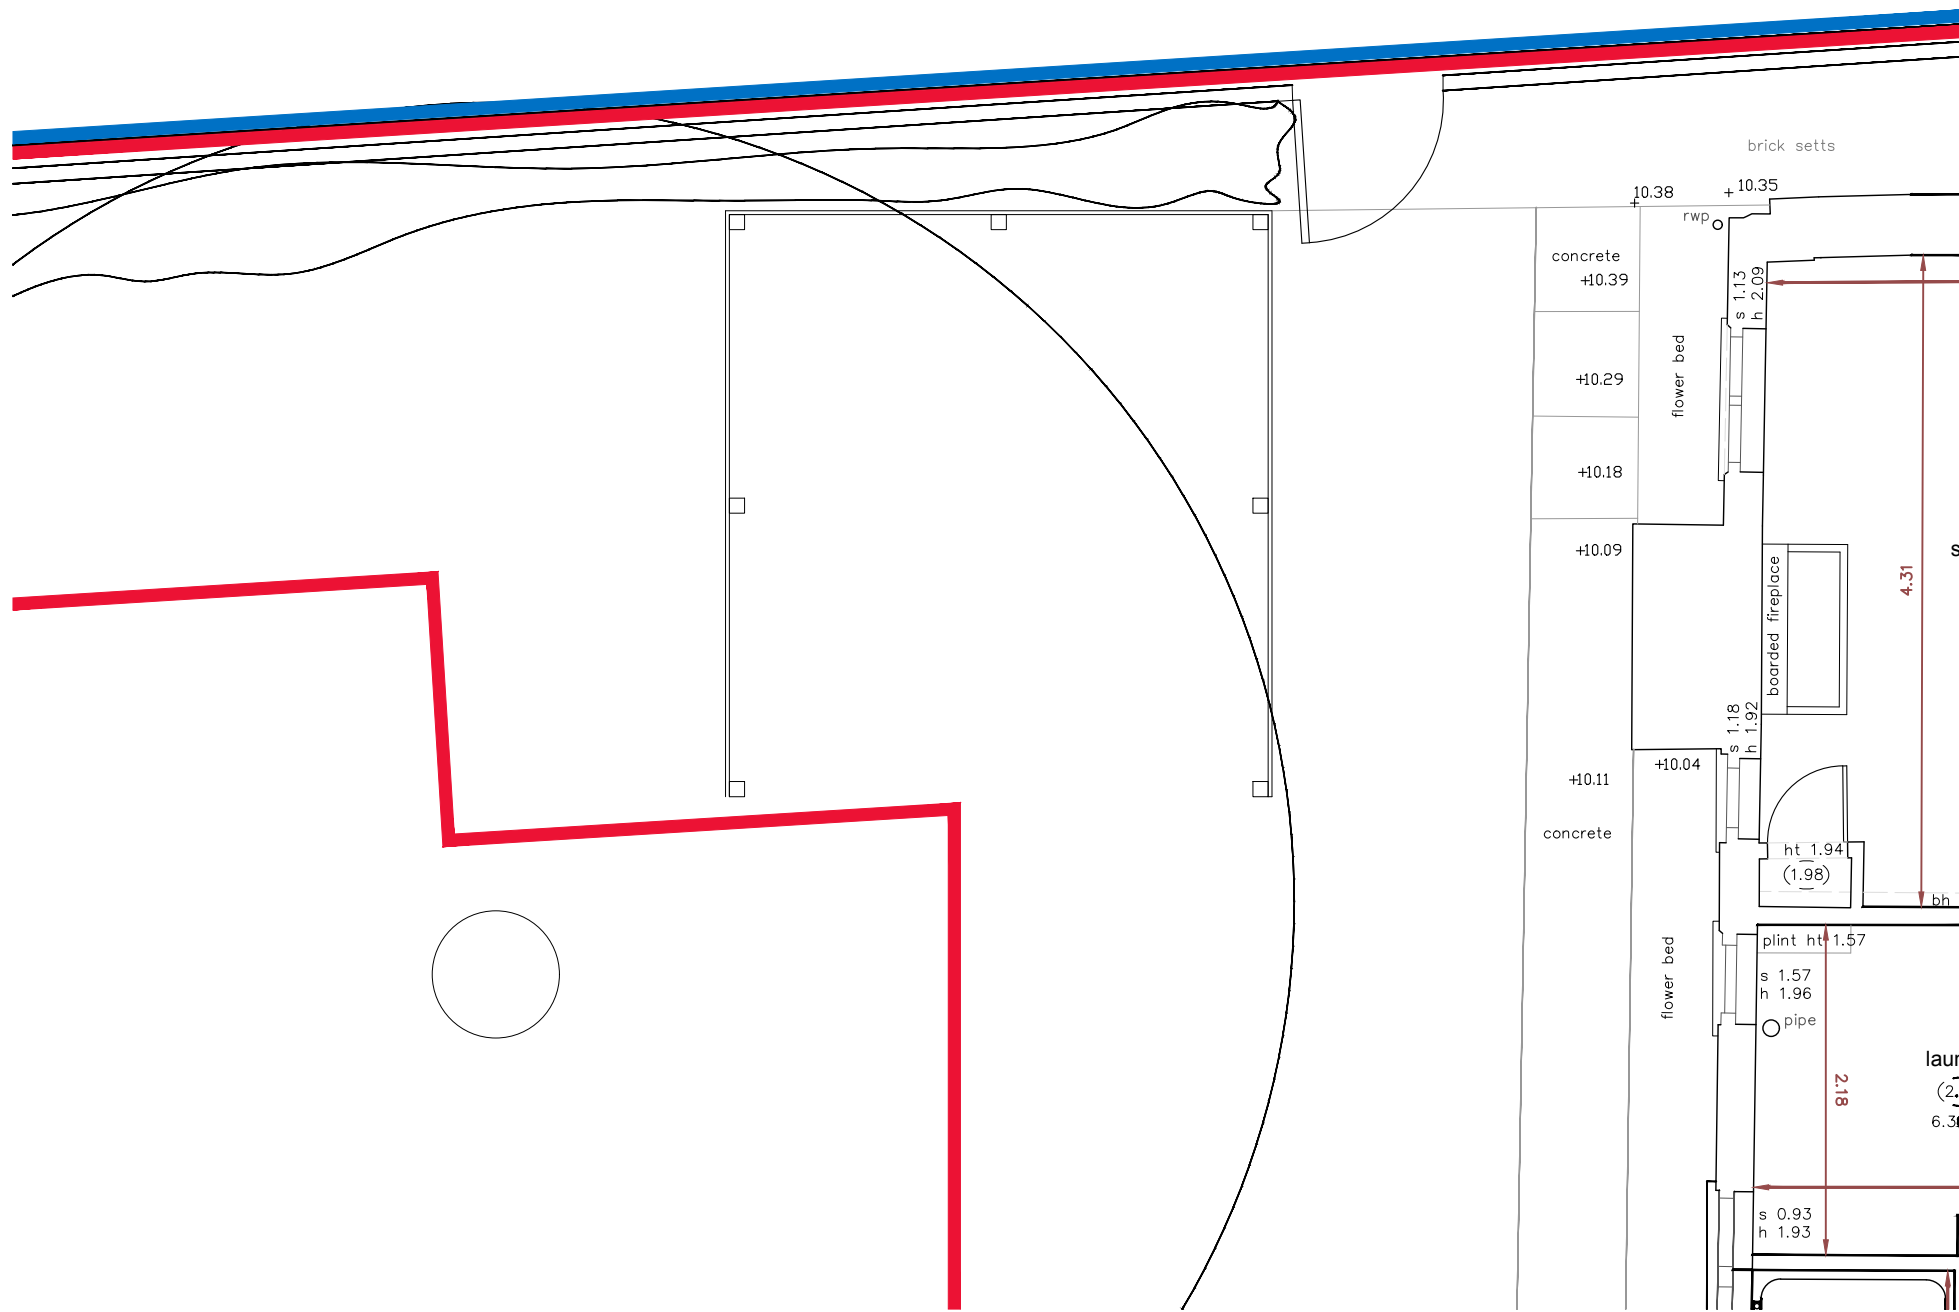


Bin Store Plan, Existing

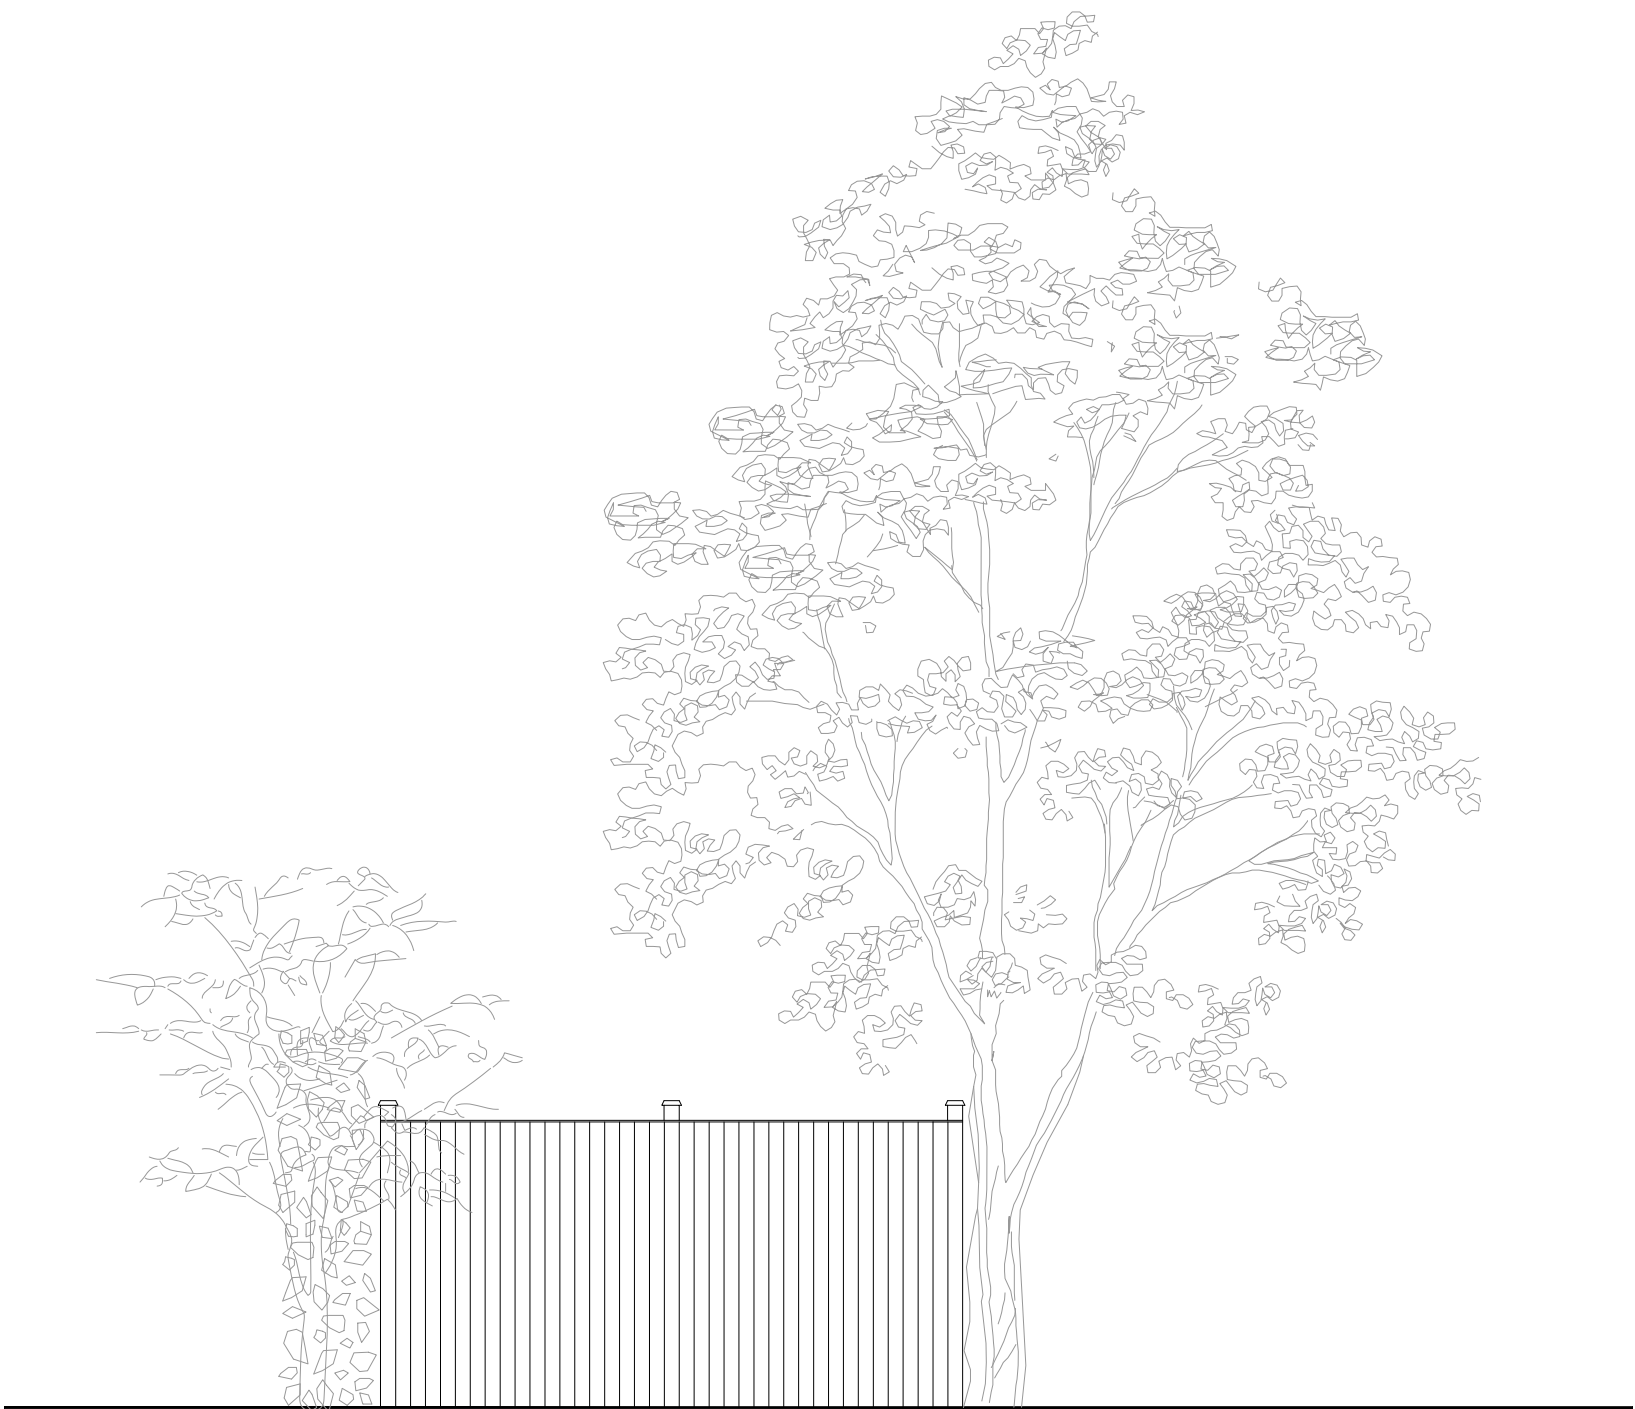


Bin Store South Elevation, Existing



Bin Store West Elevation, Existing

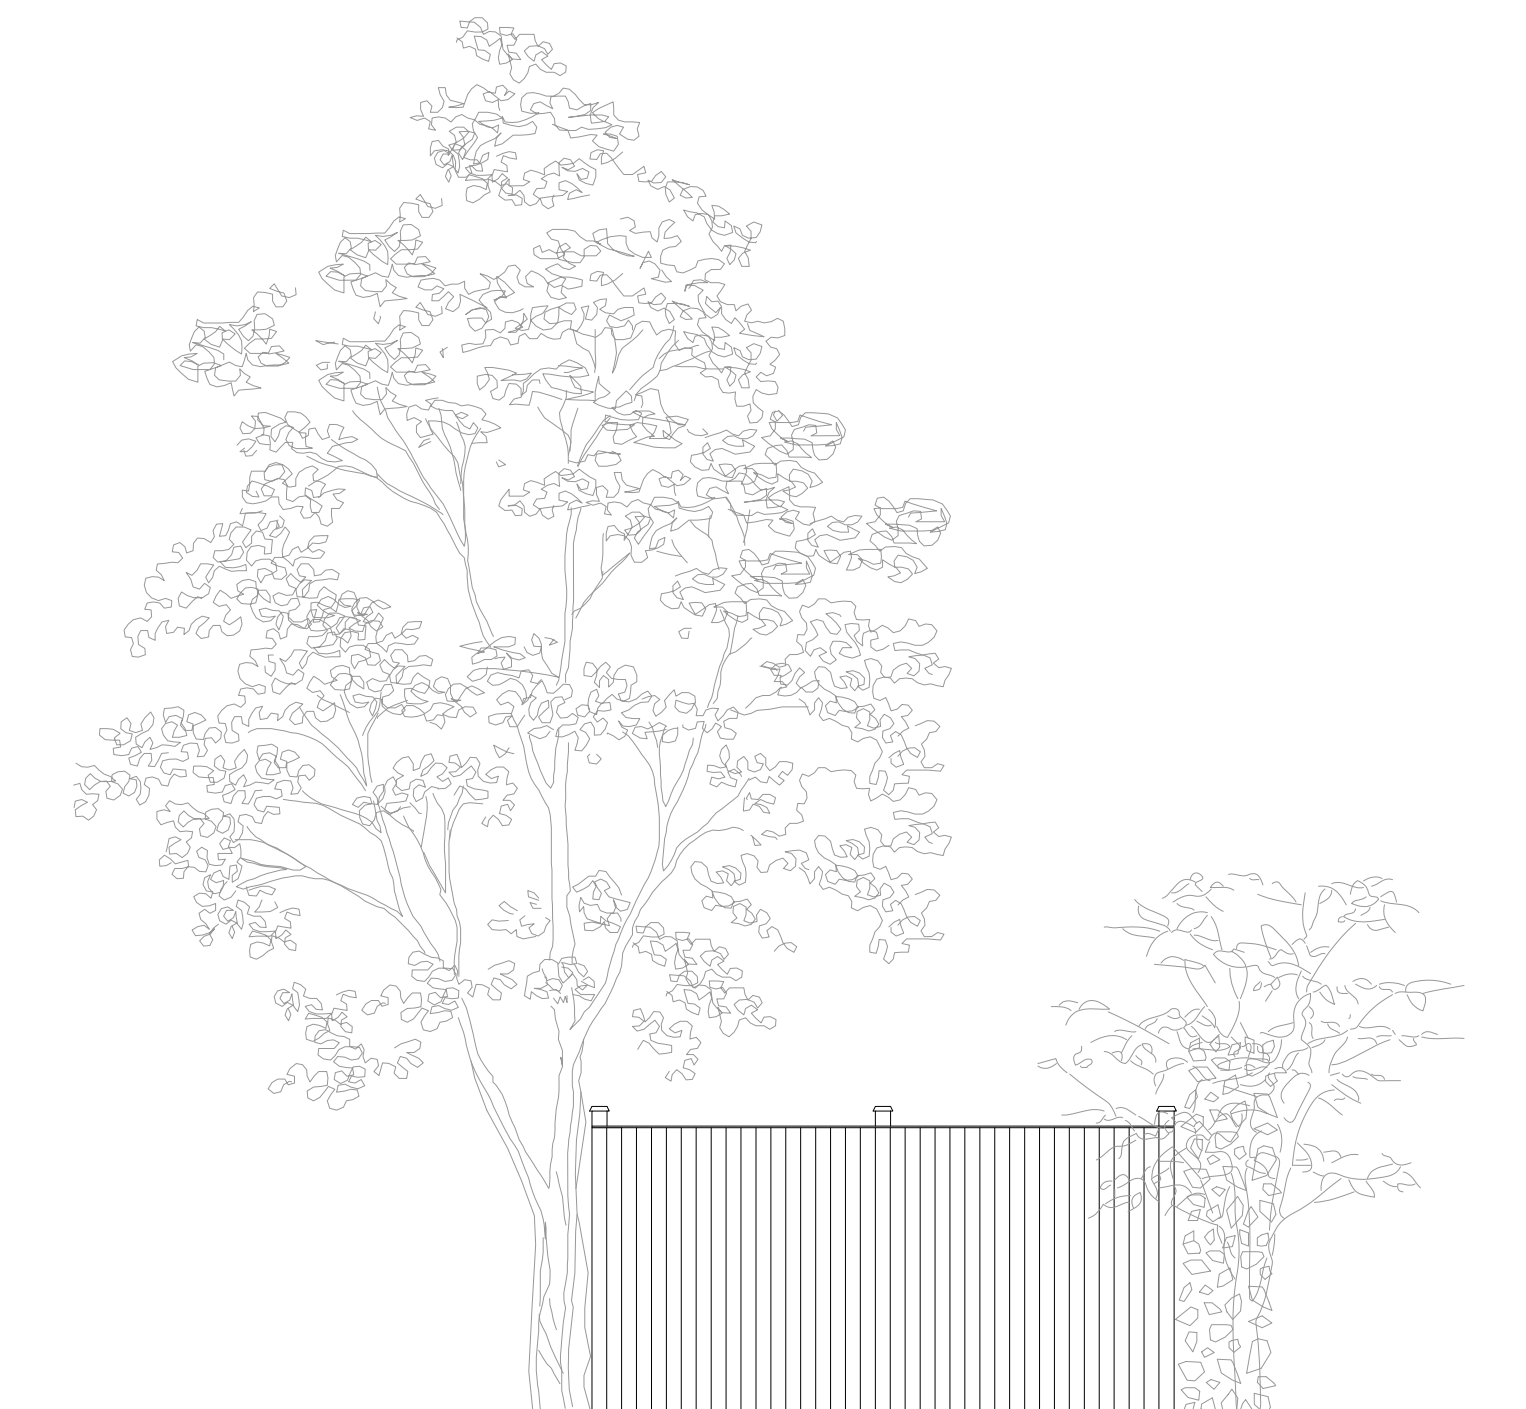


Bin Store East Elevation, Existing

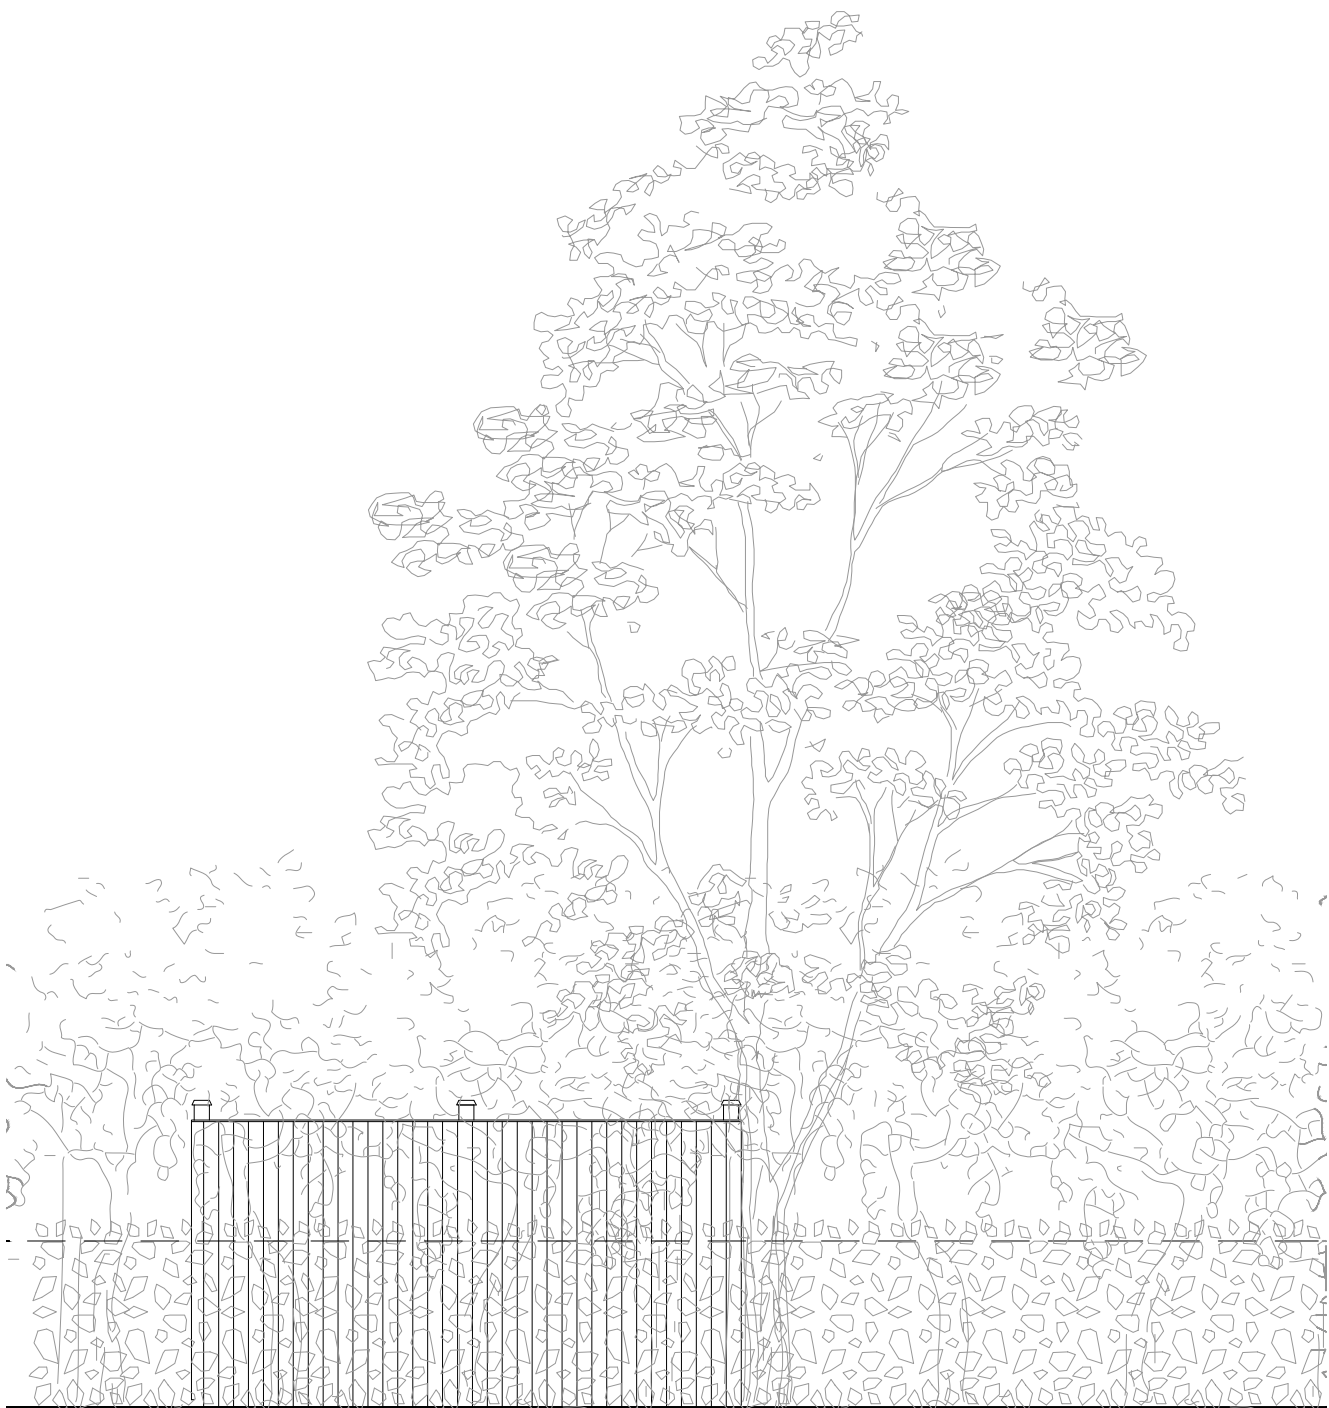

Bin Store North Elevation, Existing

Bin store North elevation concealed by shrubbery and fence

Worn timber fenced bin store on grass as per condition survey

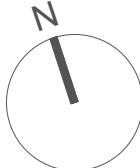

Second Floor, 99 Bancroft
Hitchin, SG5 1NQ
01462 236866
michael@michaelcollinsarchitects.com
www.michaelcollinsarchitects.com

Revisions:

- Notes:
1. This drawing is copyright.
 2. These layouts are preliminary until further surveys are undertaken.
 3. Scale and boundaries are indicative.
 4. Ownership boundary indicative based on OS data.
 5. Red dotted line is shown as site boundary.
 6. Elevation key plan not to scale.
 7. Dimensions shown are indicative only and subject to survey

Michael Collins Architect

The Biggin
Job No.
299 Bin Store
as Existing
Stage: Stage 3
Status: For Information

080
REVISION: R01
Scale 1:50 @A1