


This drawing is copyright and can not be copied or reproduced or altered, no extracts or any elements of this drawing or supporting information unless written consent has been obtained first.
DO NOT SCALE OFF THIS DRAWING UNLESS FOR PLANNING PURPOSES




FRONT ELEVATION
SCALE 1:100

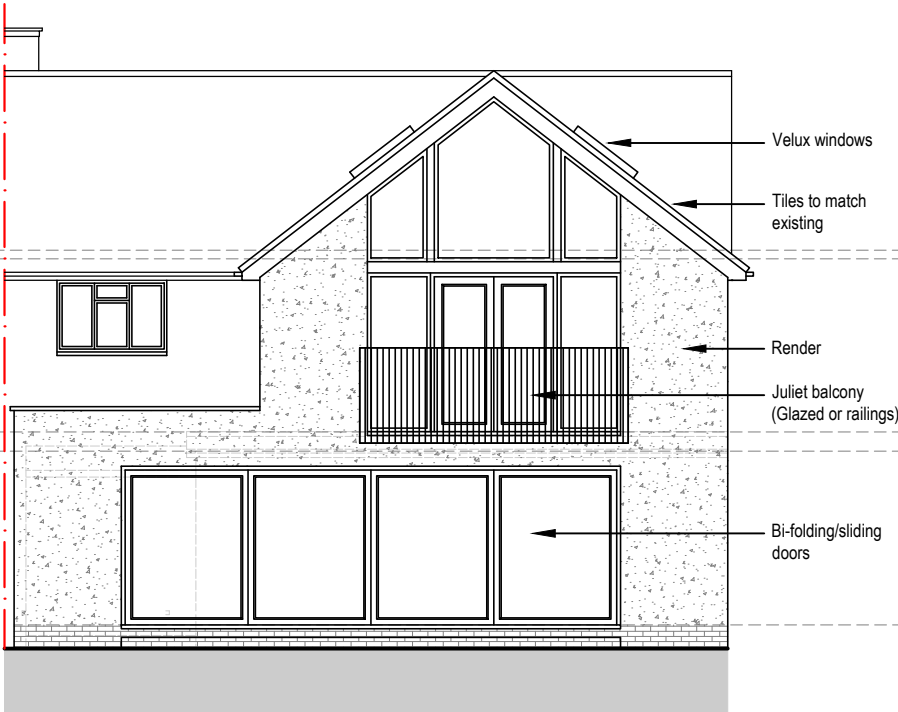


REAR ELEVATION
SCALE 1:100




SIDE ELEVATION (1)
SCALE 1:100

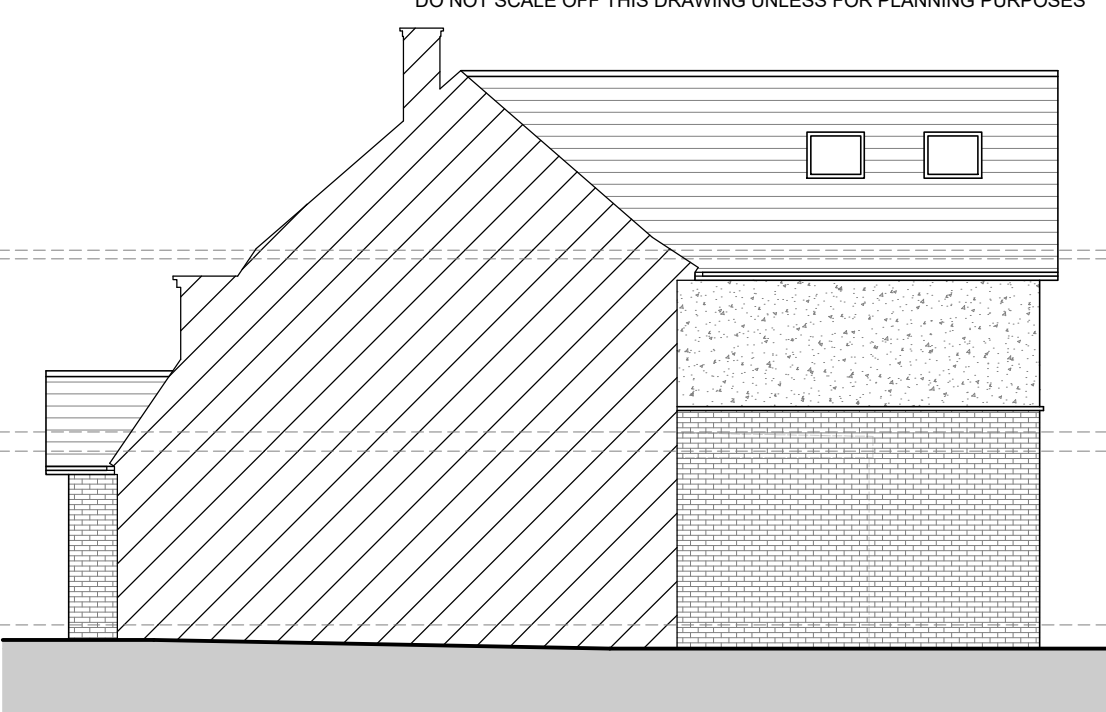


SIDE ELEVATION (2)
SCALE 1:100

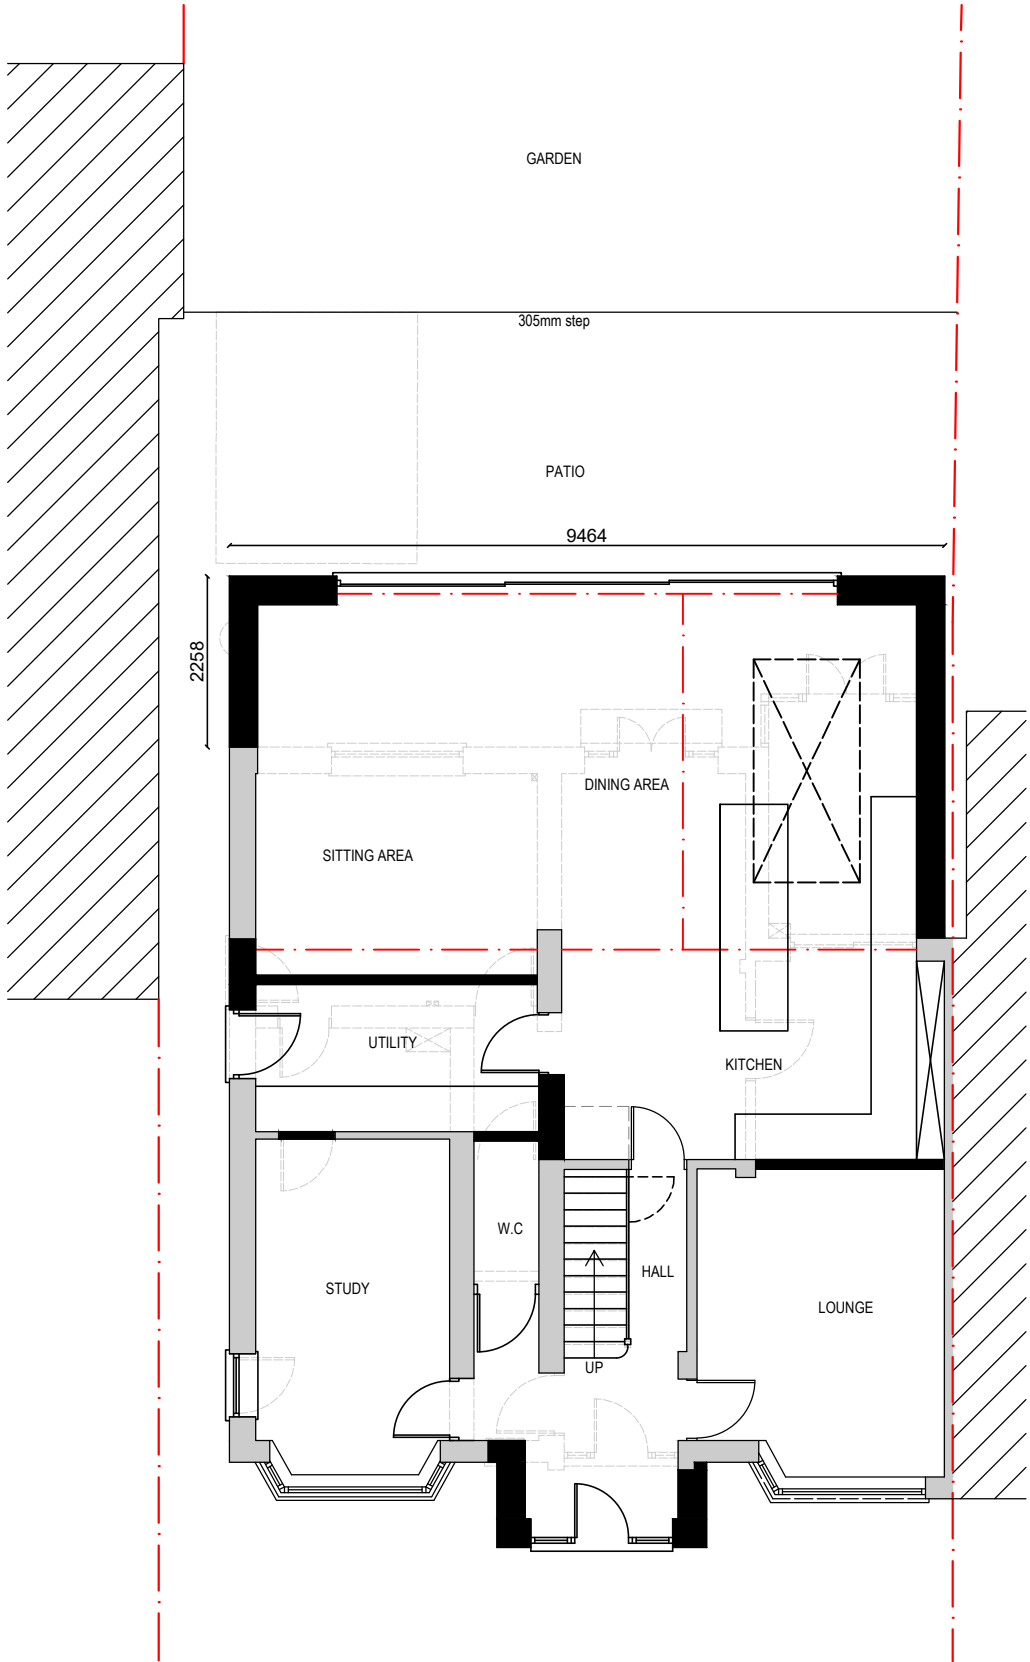




GROUND FLOOR PLAN
SCALE 1:100

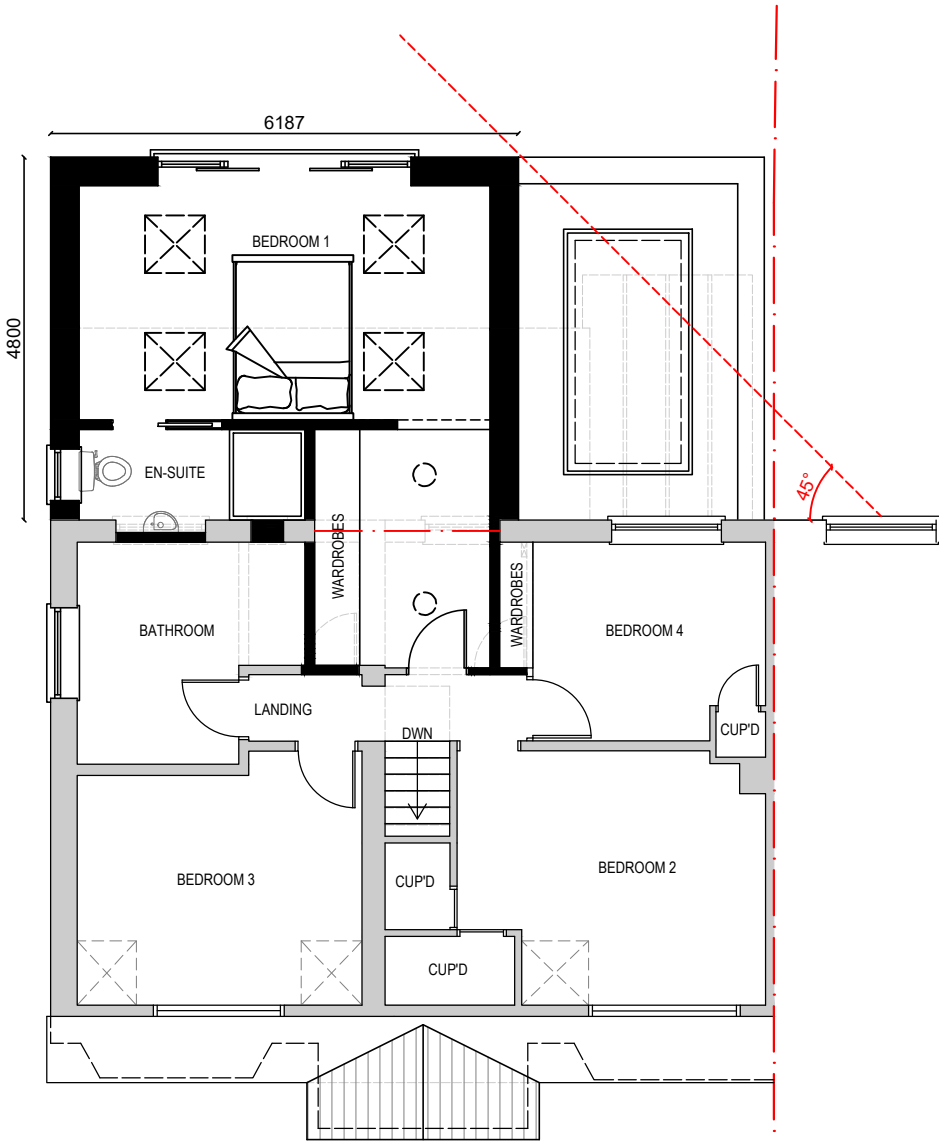

FIRST FLOOR PLAN
SCALE 1:100

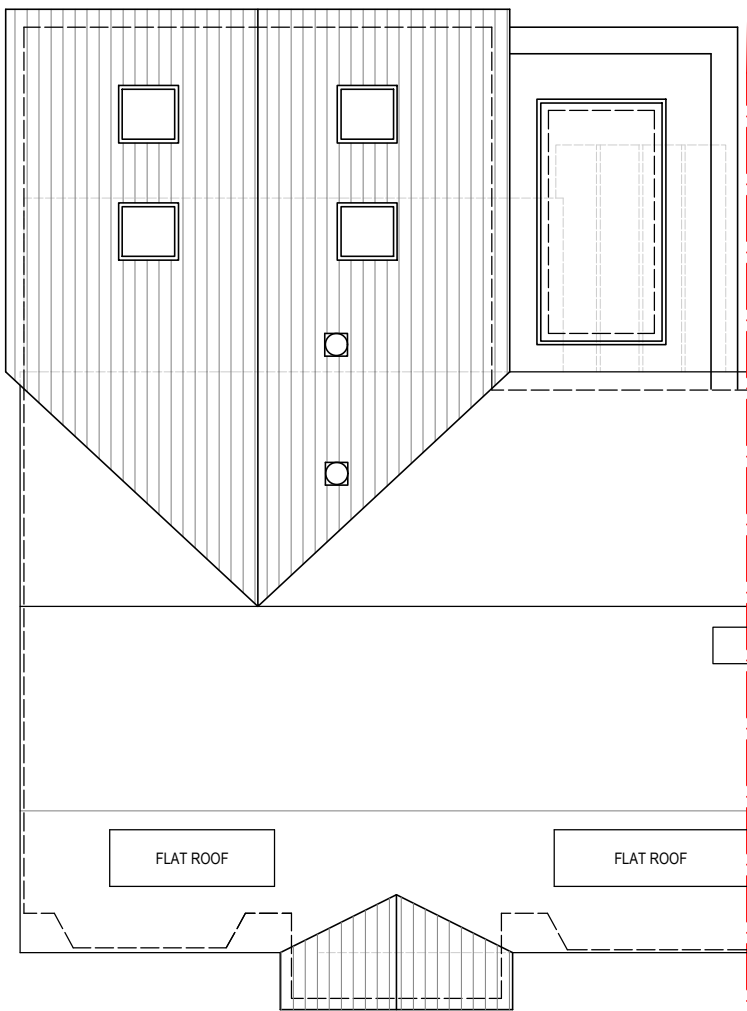

ROOF PLAN
SCALE 1:100

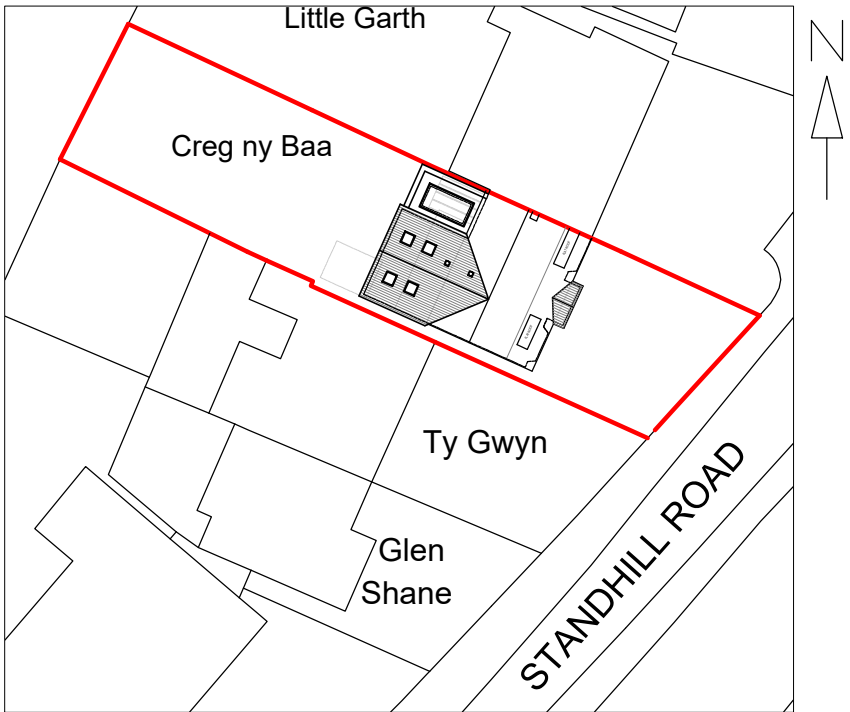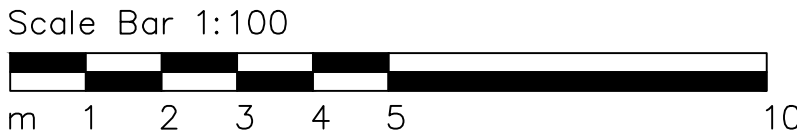 

PROPOSED BLOCK PLAN
SCALE 1:500

C	23/03/26	MINOR AMENDMENTS
B	22/01/26	MINOR AMENDMENTS
A	19/01/26	CLIENT AMENDMENTS
REV	DATE	DESCRIPTION

RTMDesign
Architectural Services
Planning & Building Regulation Drawings

27 St. Andrews Close, Slip End, LU1 4DE
M 07979 575 456
E enquiries@rtmdesign.co.uk

CLIENT
MR & MRS T GILLHAM

ADDRESS
CREG NY BAA
STANDHILL ROAD
HITCHIN
SG4 9AF

TITLE
PLANNING APPLICATION
PROPOSED PLANS AND ELEVATIONS WITH
BLOCK PLAN

SCALE - AS SHOWN @ A2

DATE - MARCH '26

JOB No.	DRAWING No.	REVISION
713	PL_02	C