



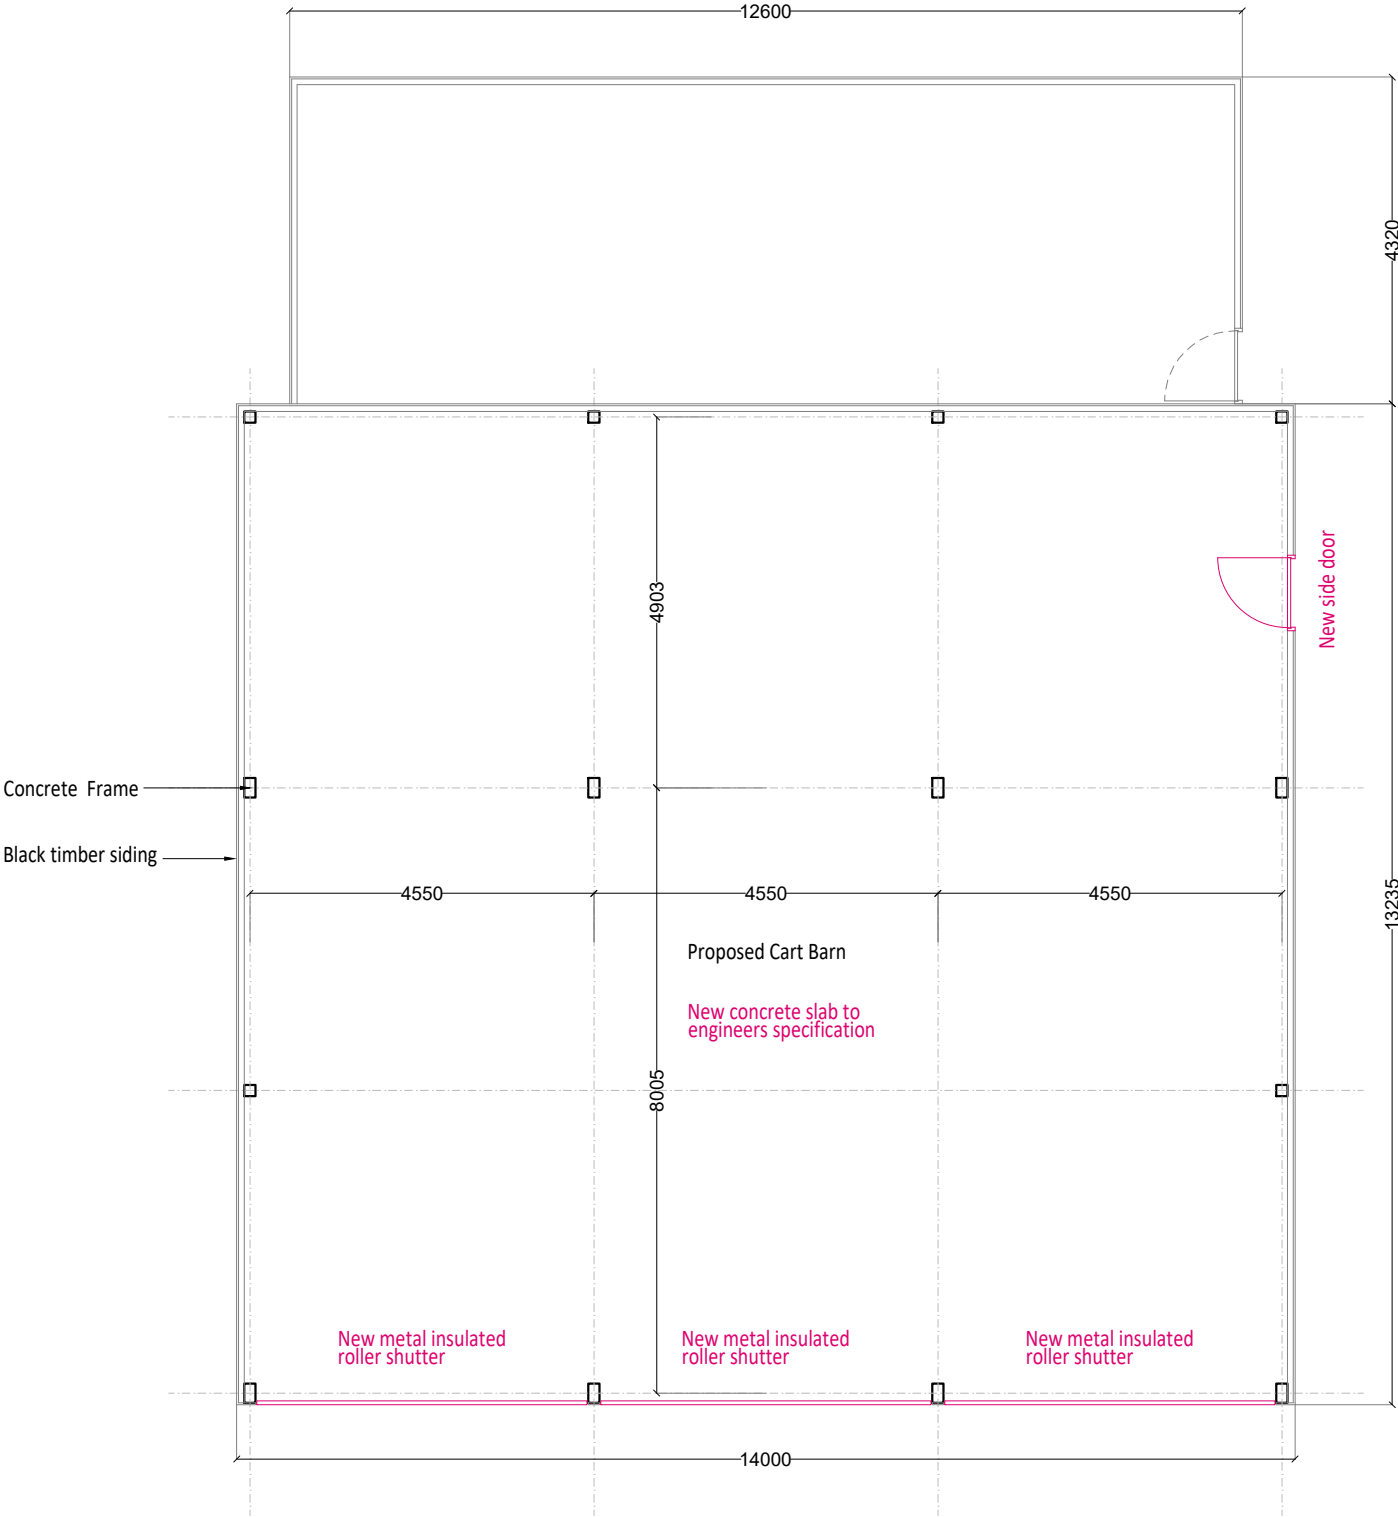

Disclaimer:
© This document is subject to copyright and must not be reproduced without the written permission of the owner.
This drawing is issued for planning purposes only and must not be used for construction. No structural, MEP, fire or Building Regulations coordination or compliance checks have been undertaken.
The developer, contractor and site owner are responsible for satisfying themselves that the proposals are suitable for their purposes.
All legal boundaries and site extents are to be verified on site.

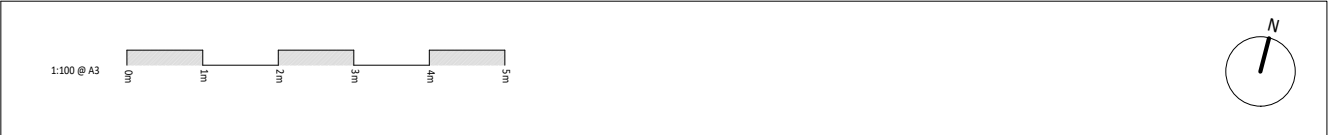

Rev:	Notes:	Date:	Dwn:	Iss:

**Altham Lewis Architects**
Sutton, Surrey.
M: 07976 944809
www.althamlewis.com

Project: West Lane Farm West Lane Pirton	Client: Mr & Mrs Burton
Drawing Title: Proposed Floor Plan	

Drawn By: PAL	Issued By: PAL	Date of First Issue: 10:03:26
Project No: 2026_470	Scale @ A3 1:100 @ A3	Revision: 01
Drawing No: PL_100		