


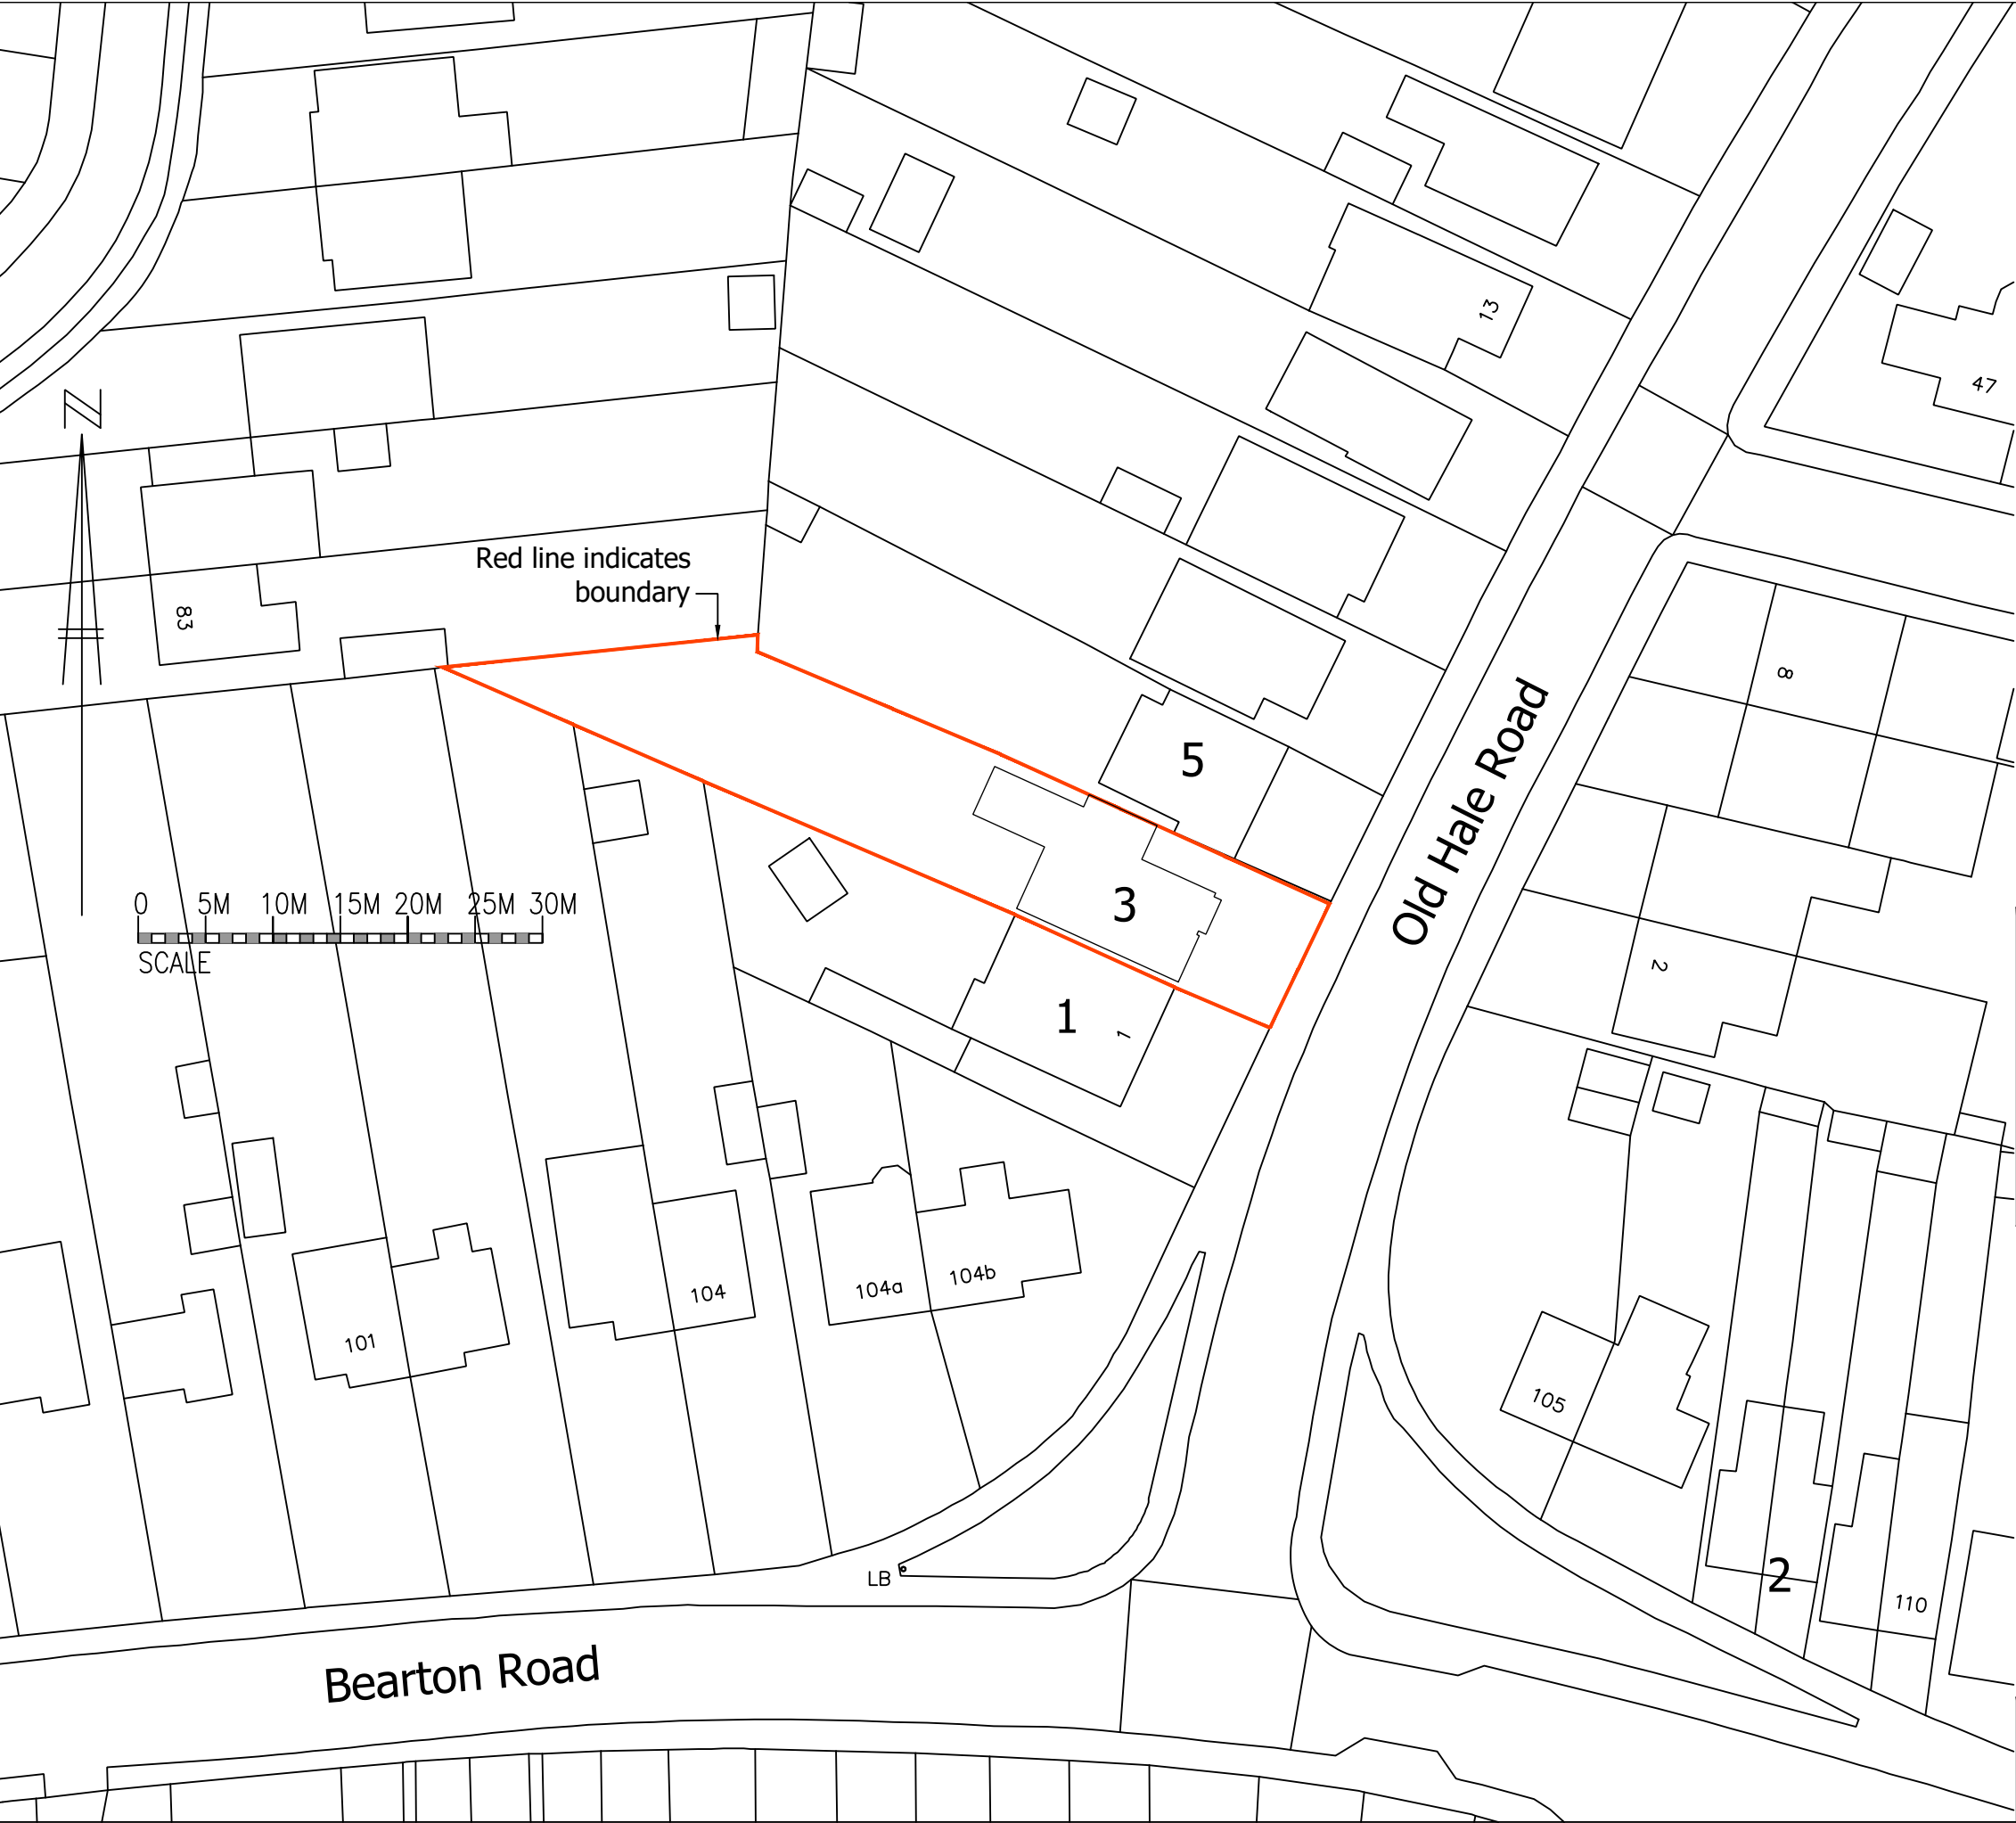

Notes:

This drawing is copyright and is not to be reproduced without permission. All dimensions to be checked on site before work is commenced.

SITE PLAN Scale 1:500 @ A3

Red line denotes boundary

/ FOR CLIENT COMMENT 30/07/25

Revision Notes:

Stewart&  
StewartDesign

133 Cappell Lane, Stanstead Abbots, Herts,  
SG12 8DA.  
tel. 01920 871274  
enquiries@stewartandstewartdesign.co.uk  
www.stewartandstewartdesign.co.uk

**Client:**  
3 Old Hale Way, Hitchin, SG5 1XH

**Title:**  
Site Plan

|           |          |            |
|-----------|----------|------------|
| Drawn by: | Date:    | Scale:     |
| AS        | July 25' | 1:500 @ A3 |

|                 |             |
|-----------------|-------------|
| <b>Dwg. No.</b> | <b>Rev.</b> |
| 2273/008        | /           |