
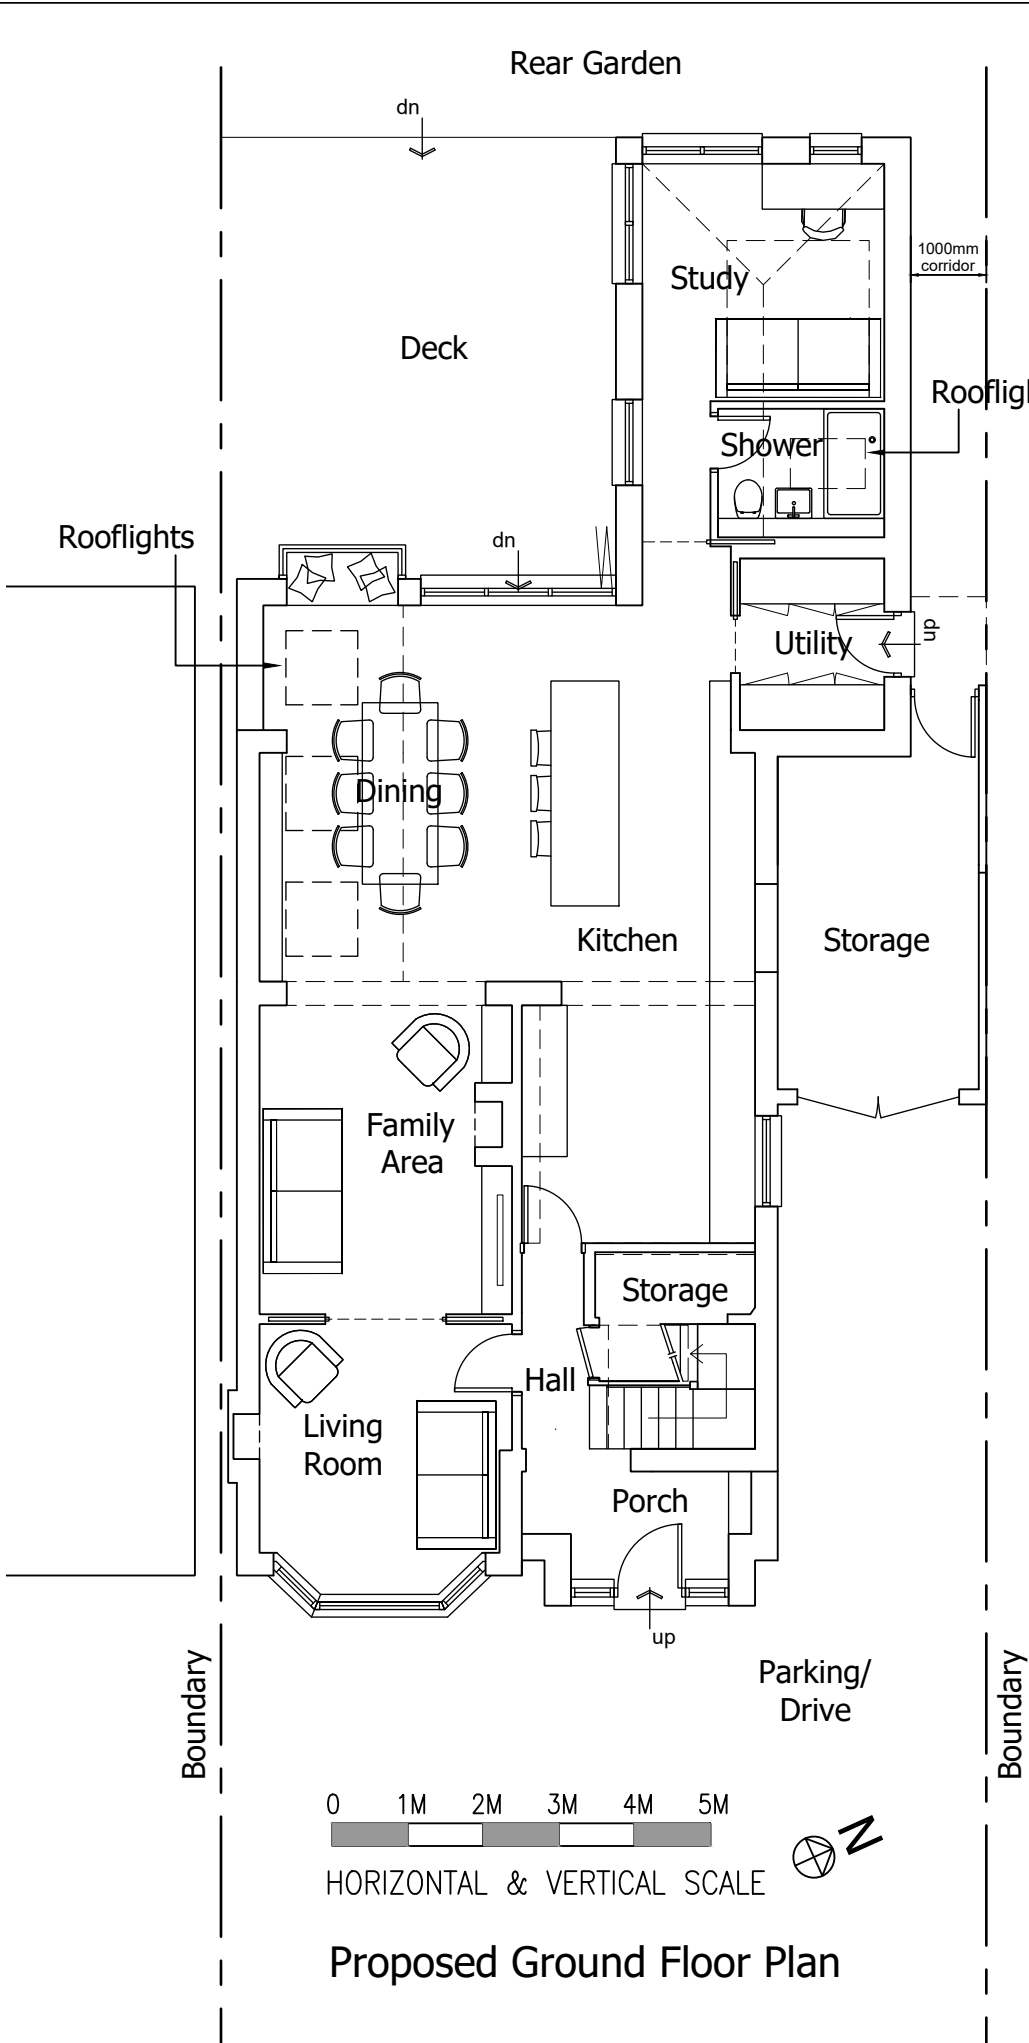


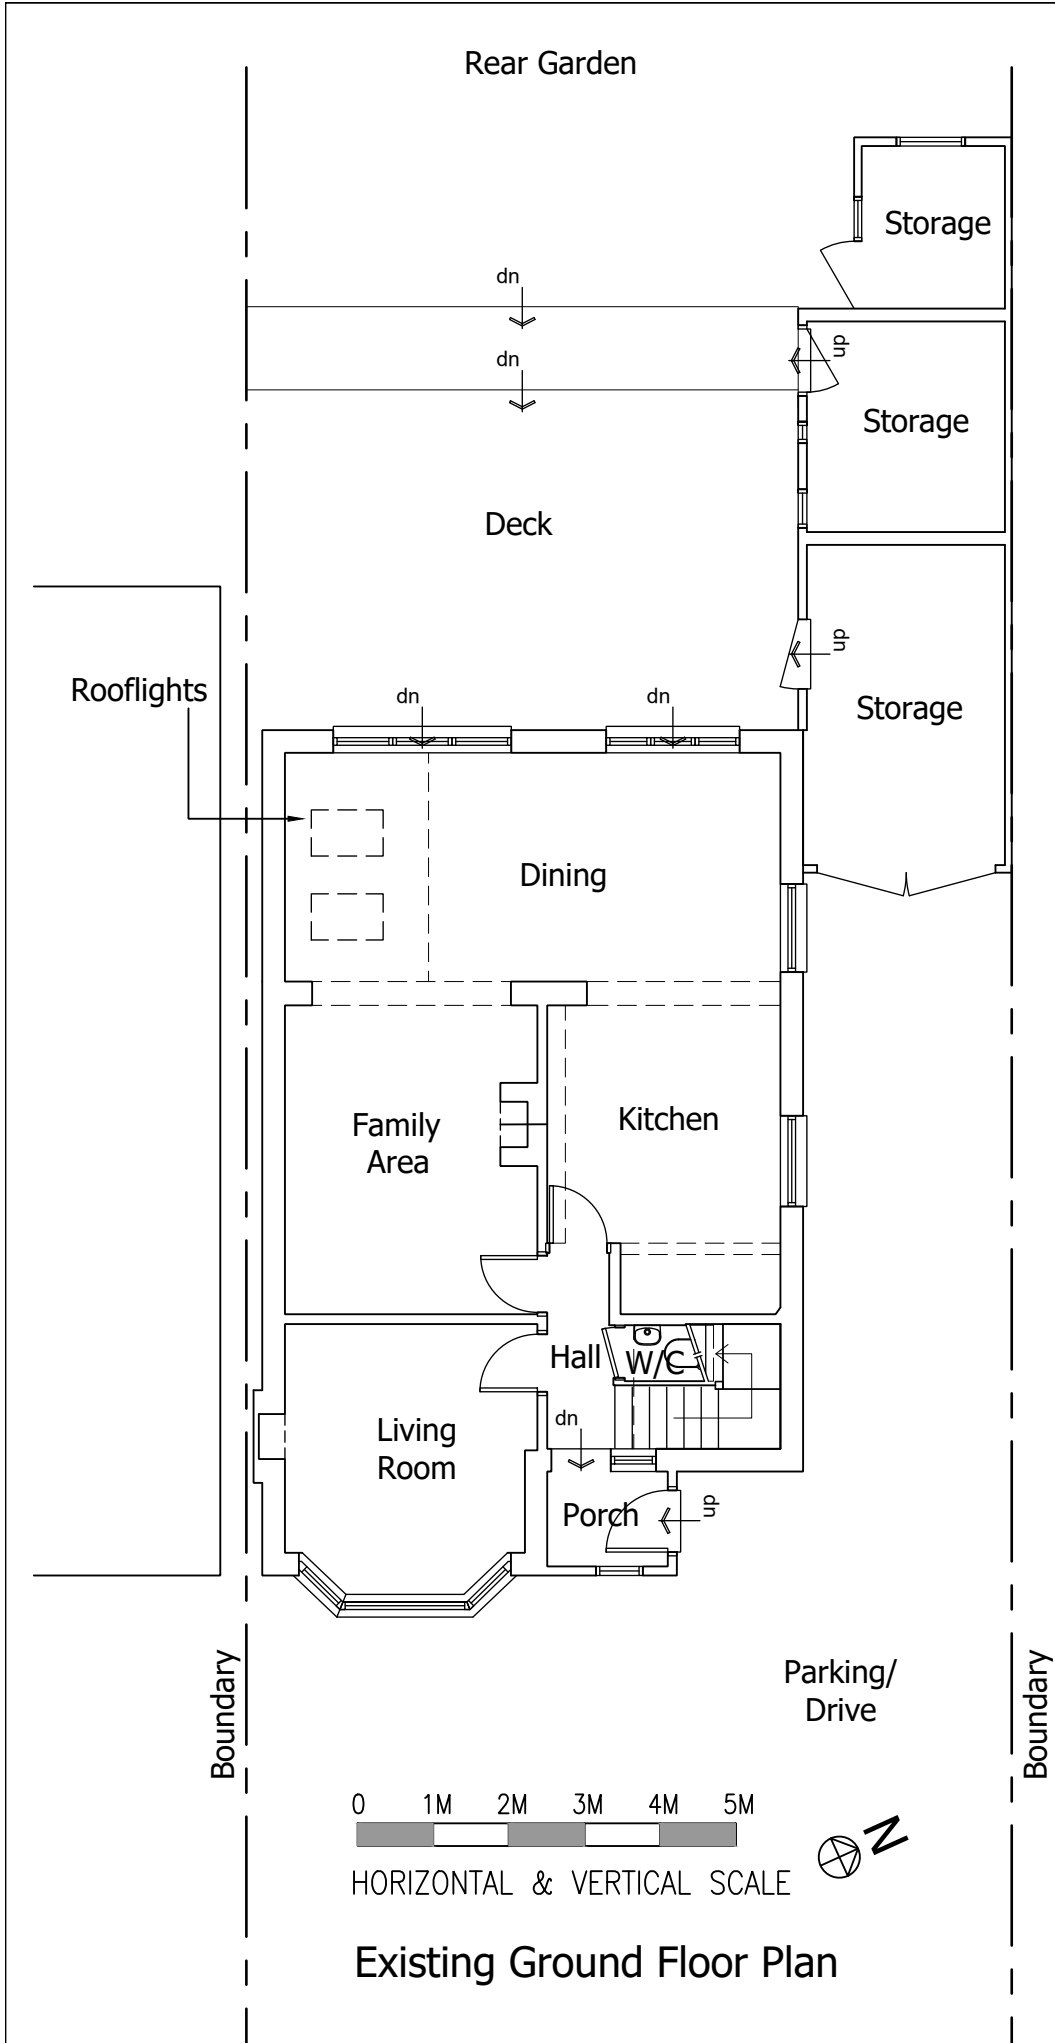

Notes:

This drawing is copyright and is not to be reproduced without permission. All dimensions to be checked on site before work is commenced.

C Updated to client comment	28/10/25
B Updated to client comment	06/10/25
A Updated to client comment	03/10/25
/ FOR CLIENT COMMENT	30/07/25

Revision Notes:

Stewart&
StewartDesign

133 Cappell Lane, Stanstead Abbots, Herts,
SG12 8DA.
tel. 01920 871274
enquiries@stewartandstewartdesign.co.uk
www.stewartandstewartdesign.co.uk

Client:

3 Old Hale Way, Hitchin, SG5 1XH

Title:

Existing and Proposed Ground Floor Plans

Drawn by:	Date:	Scale:
AS	July 25'	1:100 @ A3

Dwg. No.	Rev.
2273/001	C