




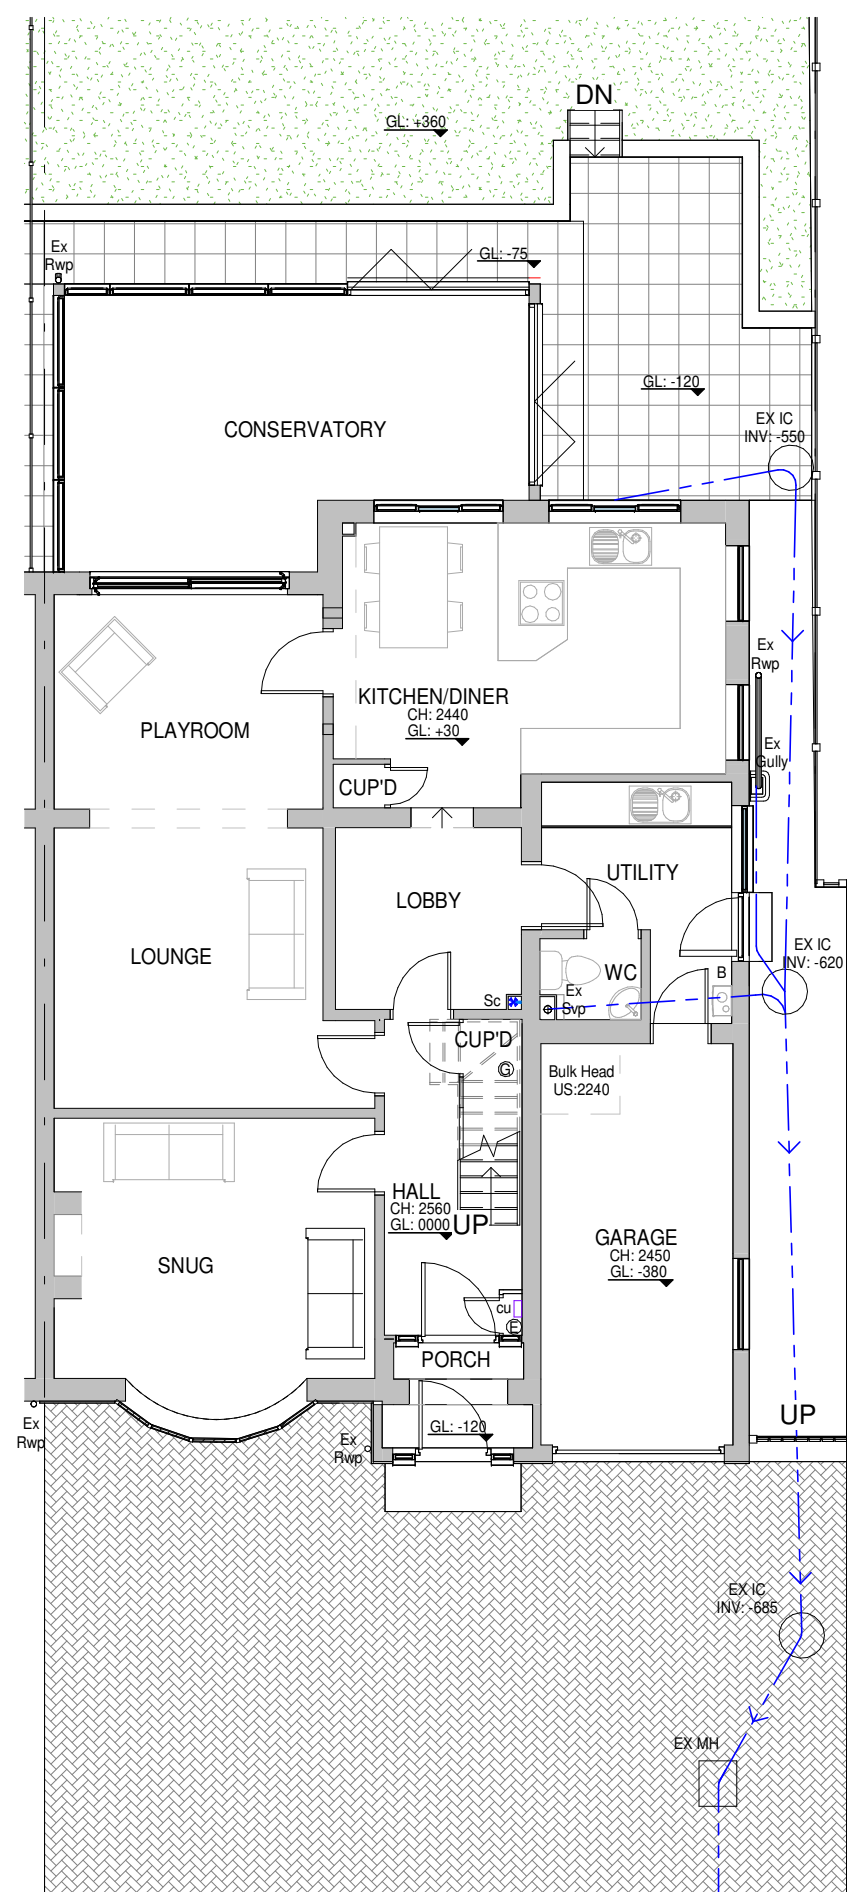


1 Existing Ground Floor Plan
1 : 100

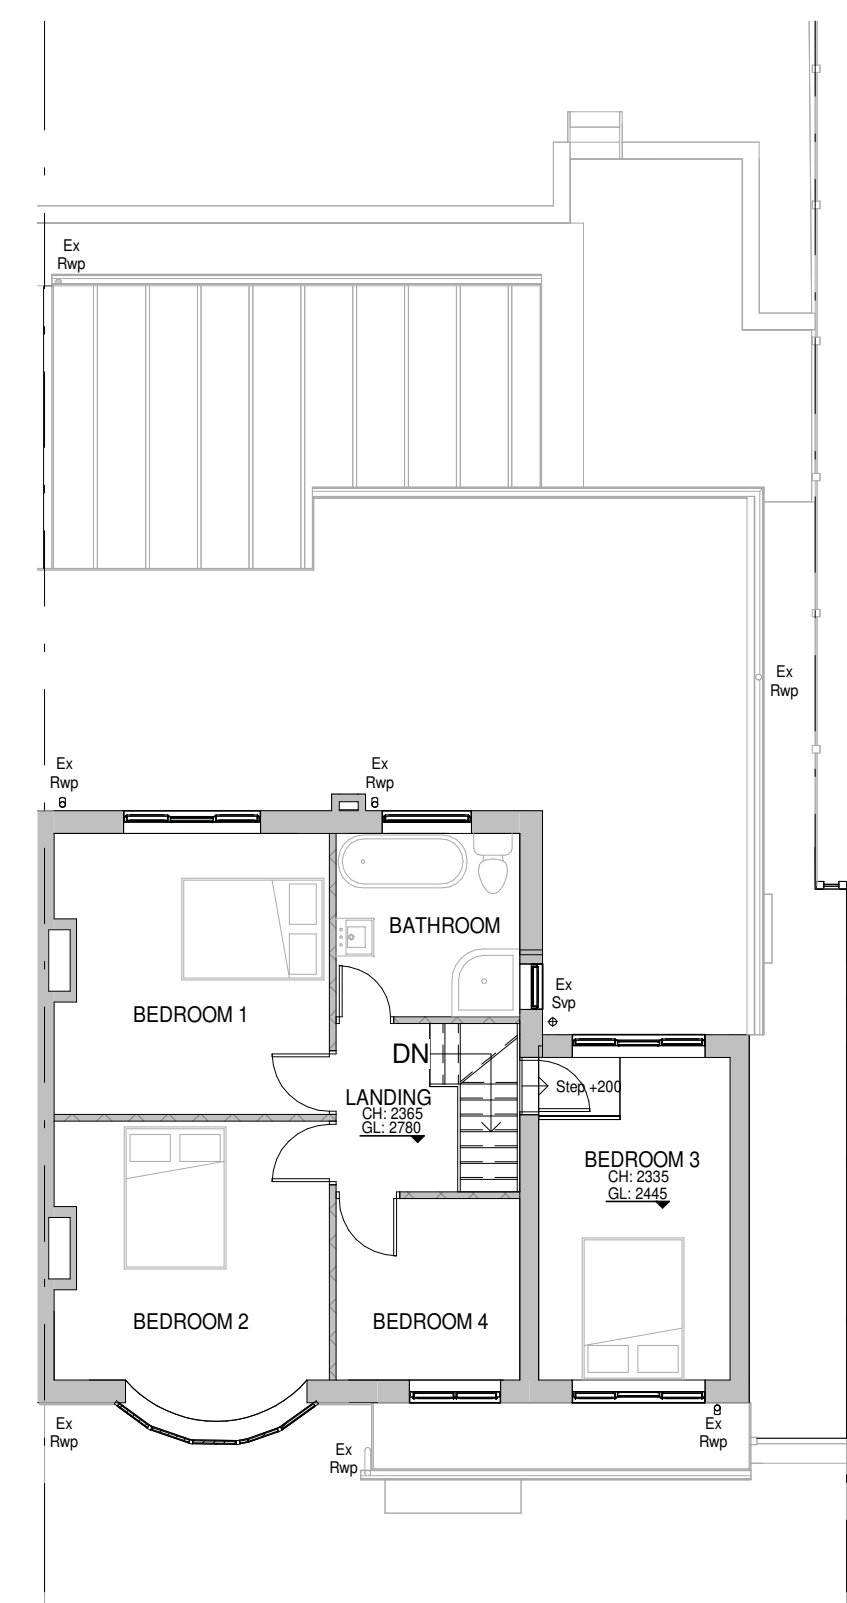

2 Existing First Floor Plan
1 : 100

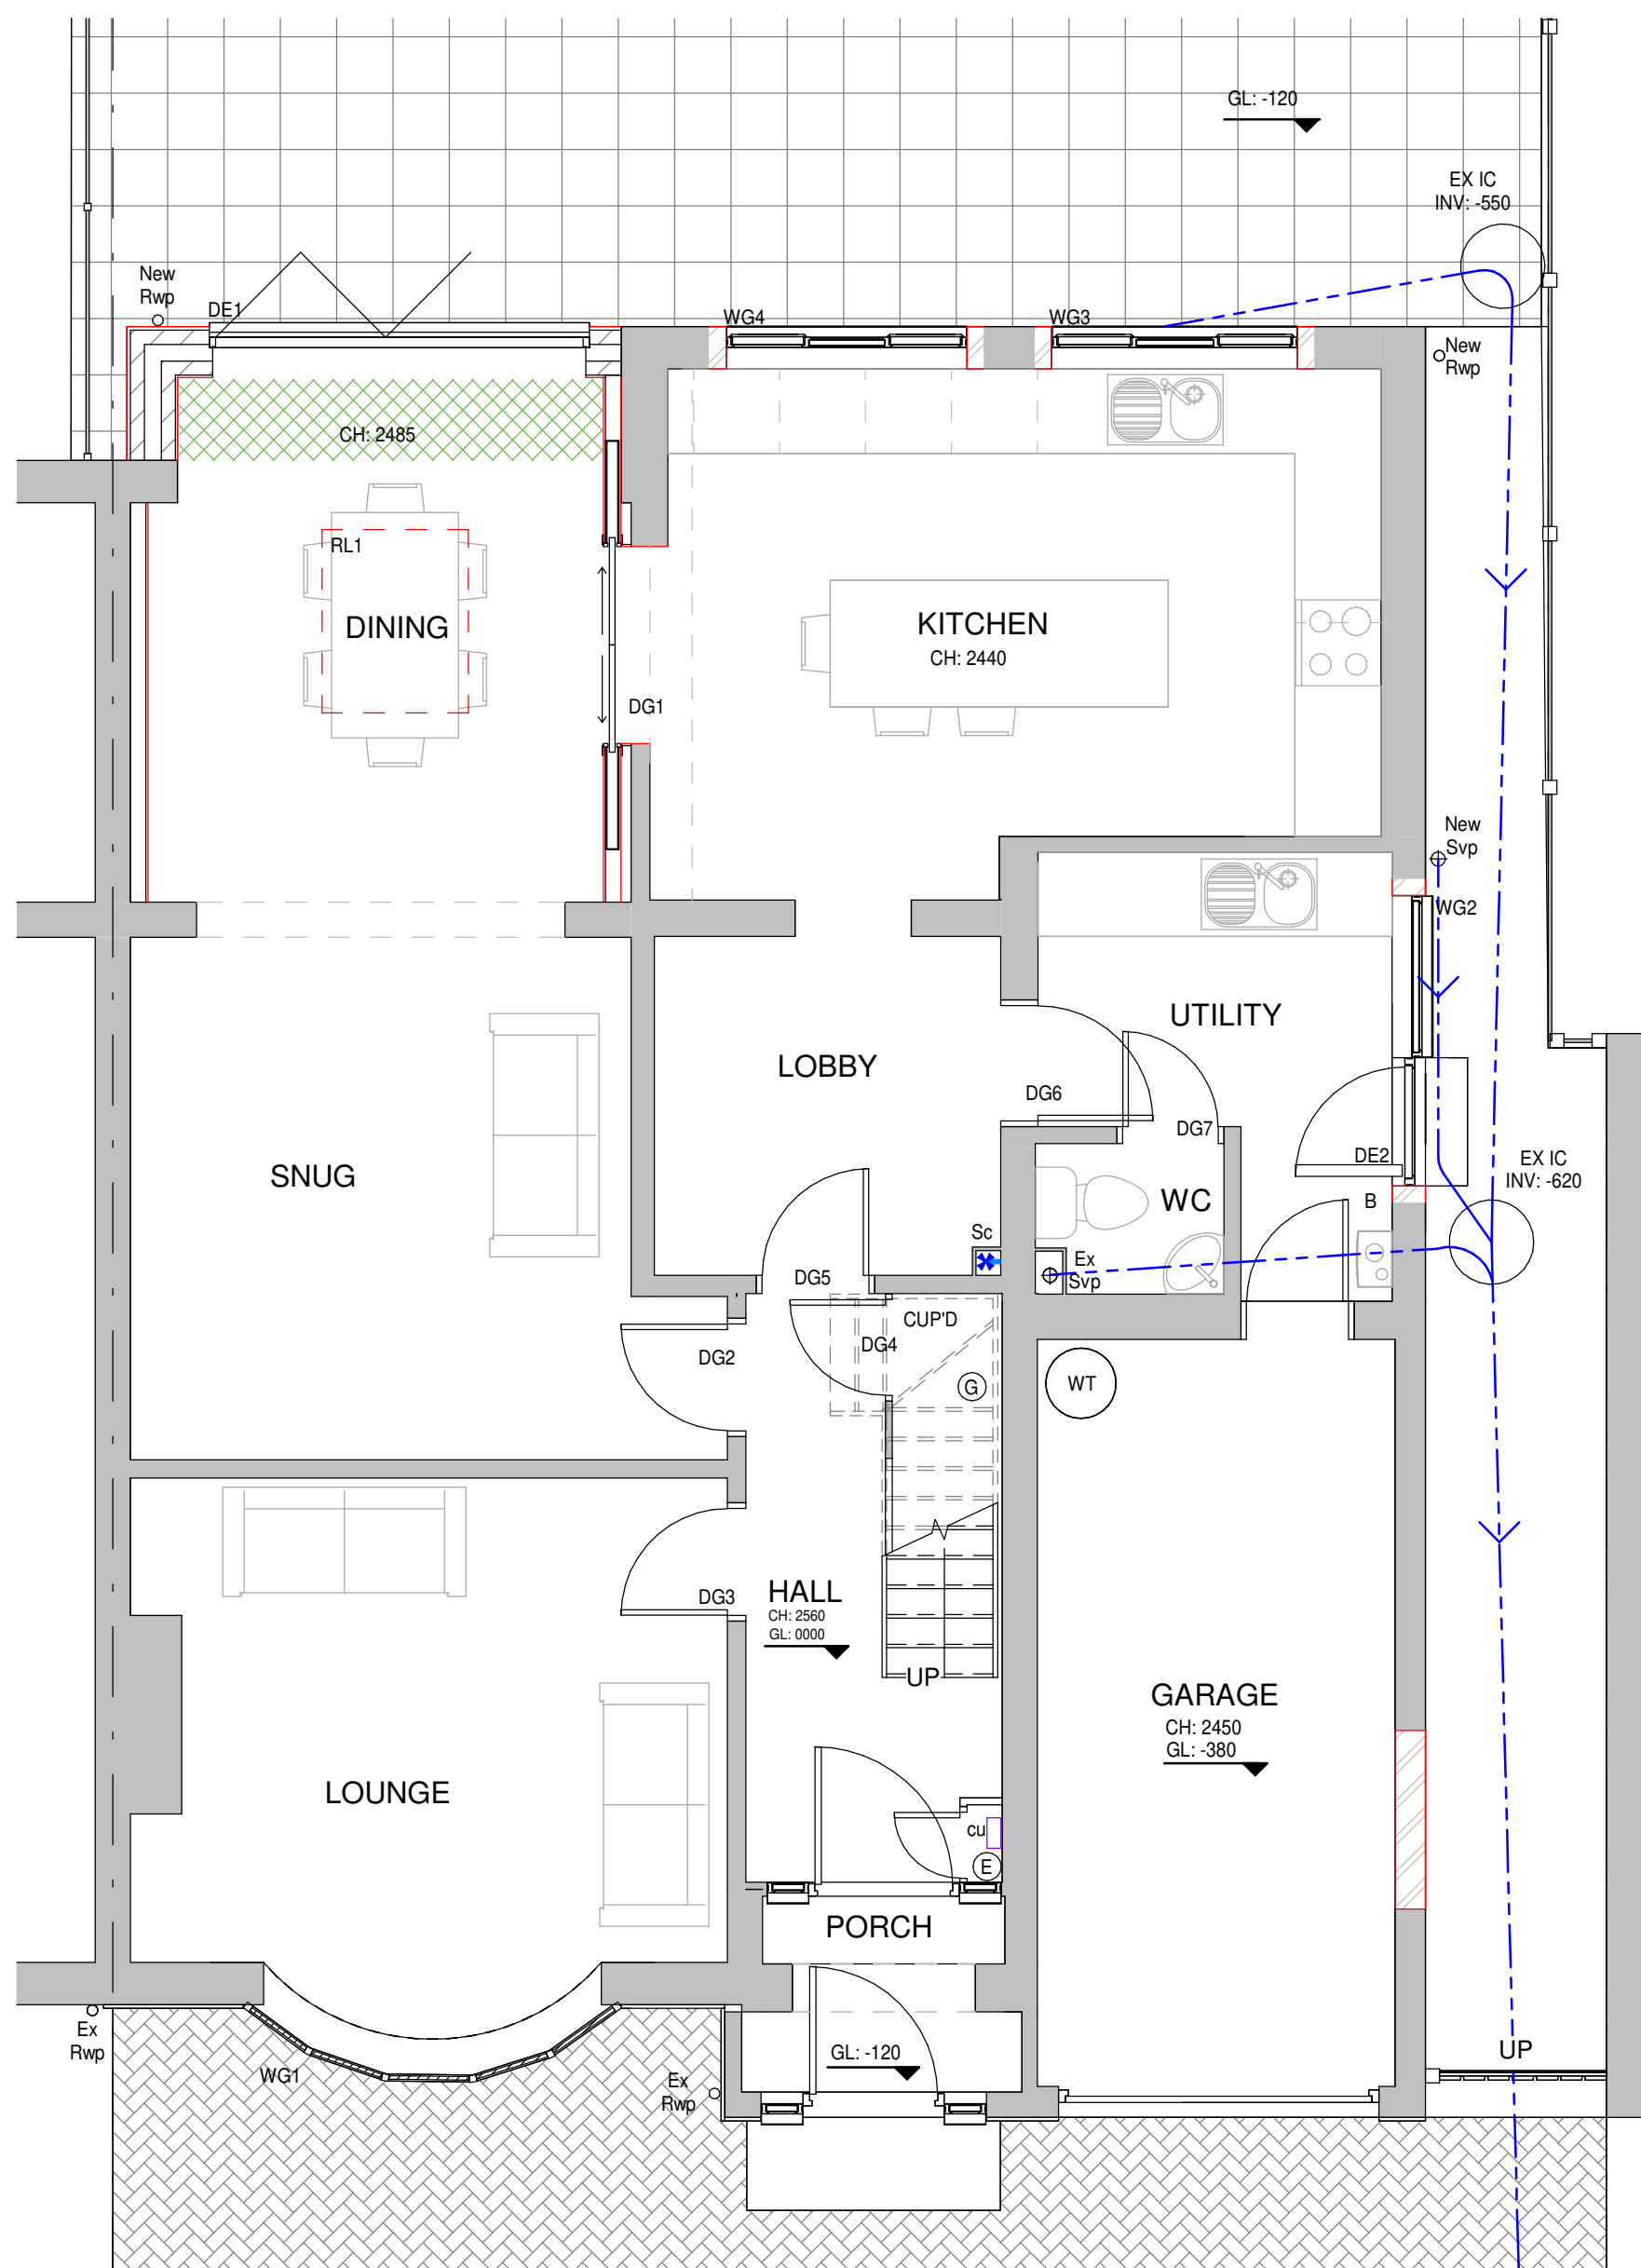


7 Proposed Ground Floor Plan
1 : 50

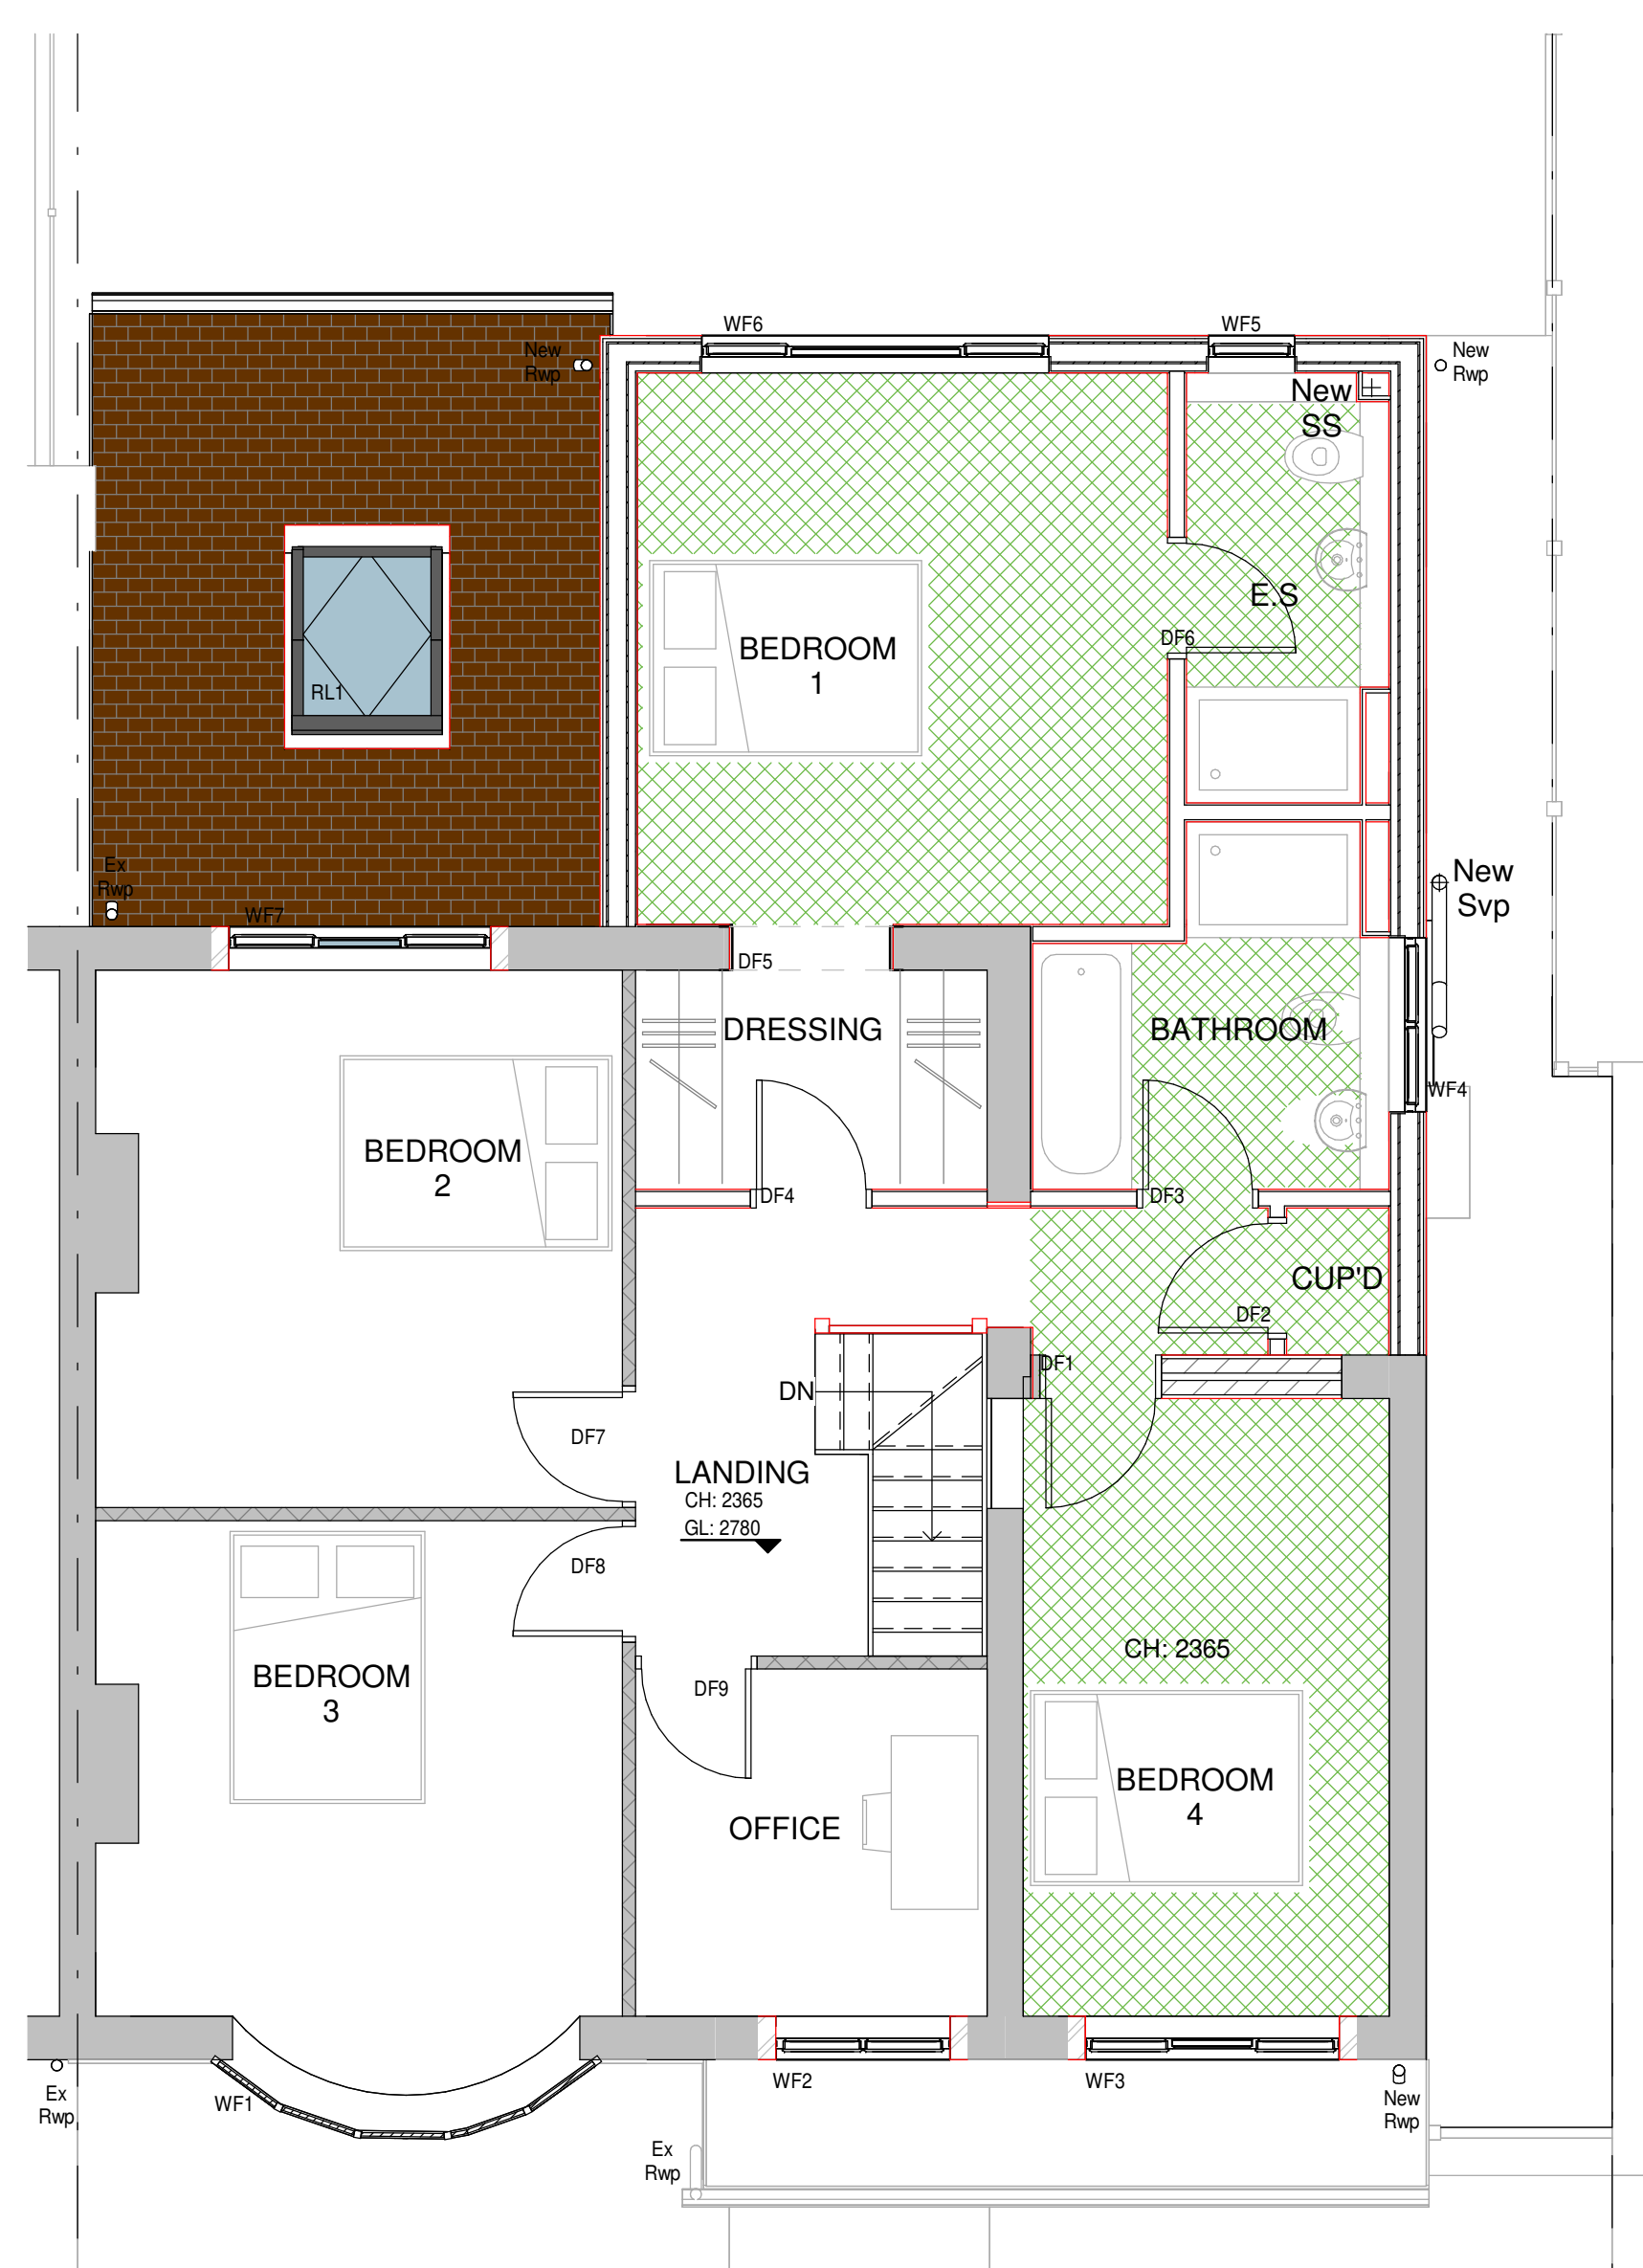


8 Proposed First Floor Plan
1 : 50




3 Existing North Elevation
1 : 100

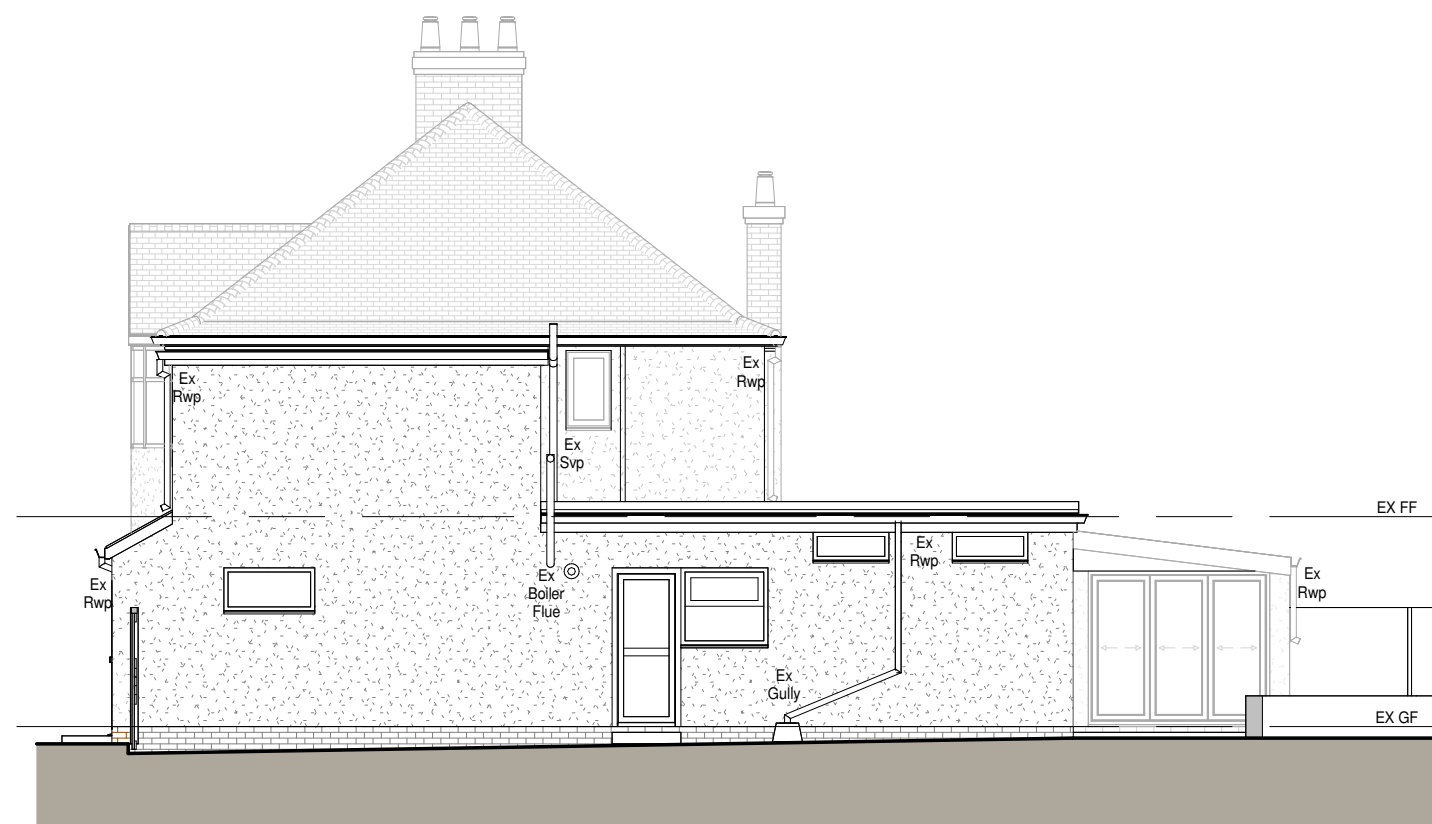


4 Existing West Elevation
1 : 100

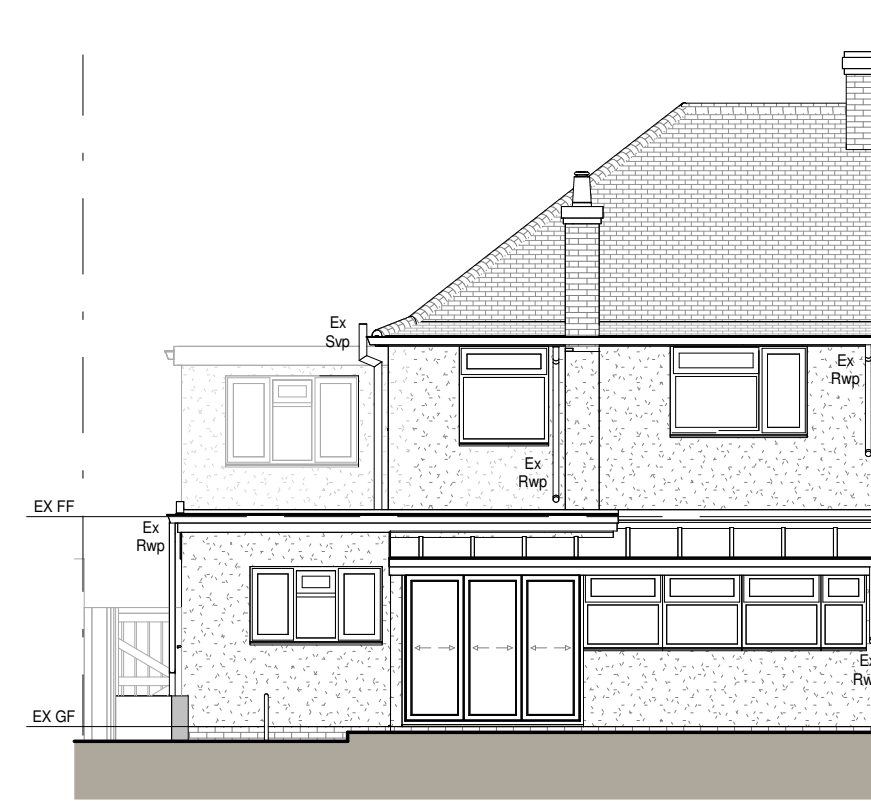


5 Existing South Elevation
1 : 100

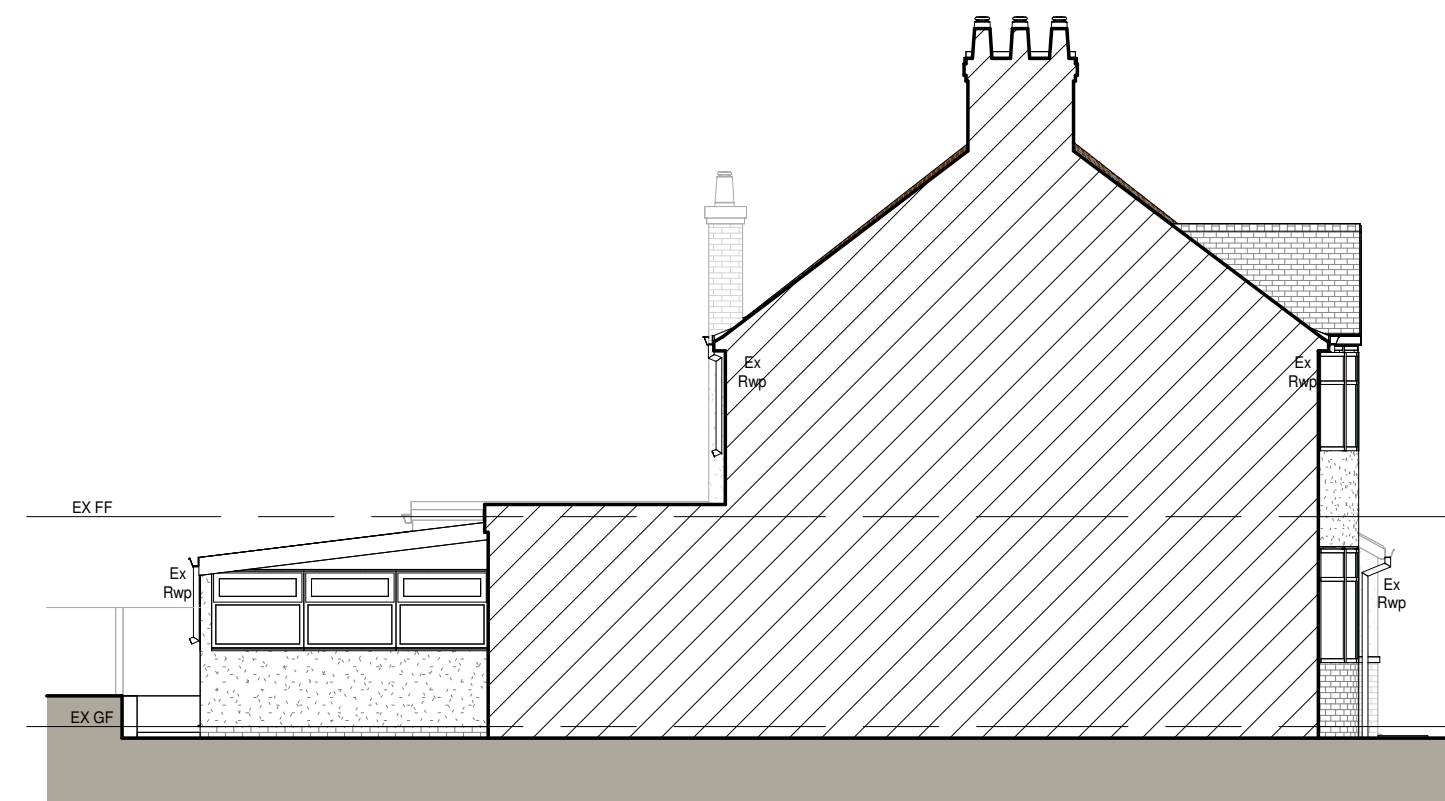


6 Existing East Elevation
1 : 100

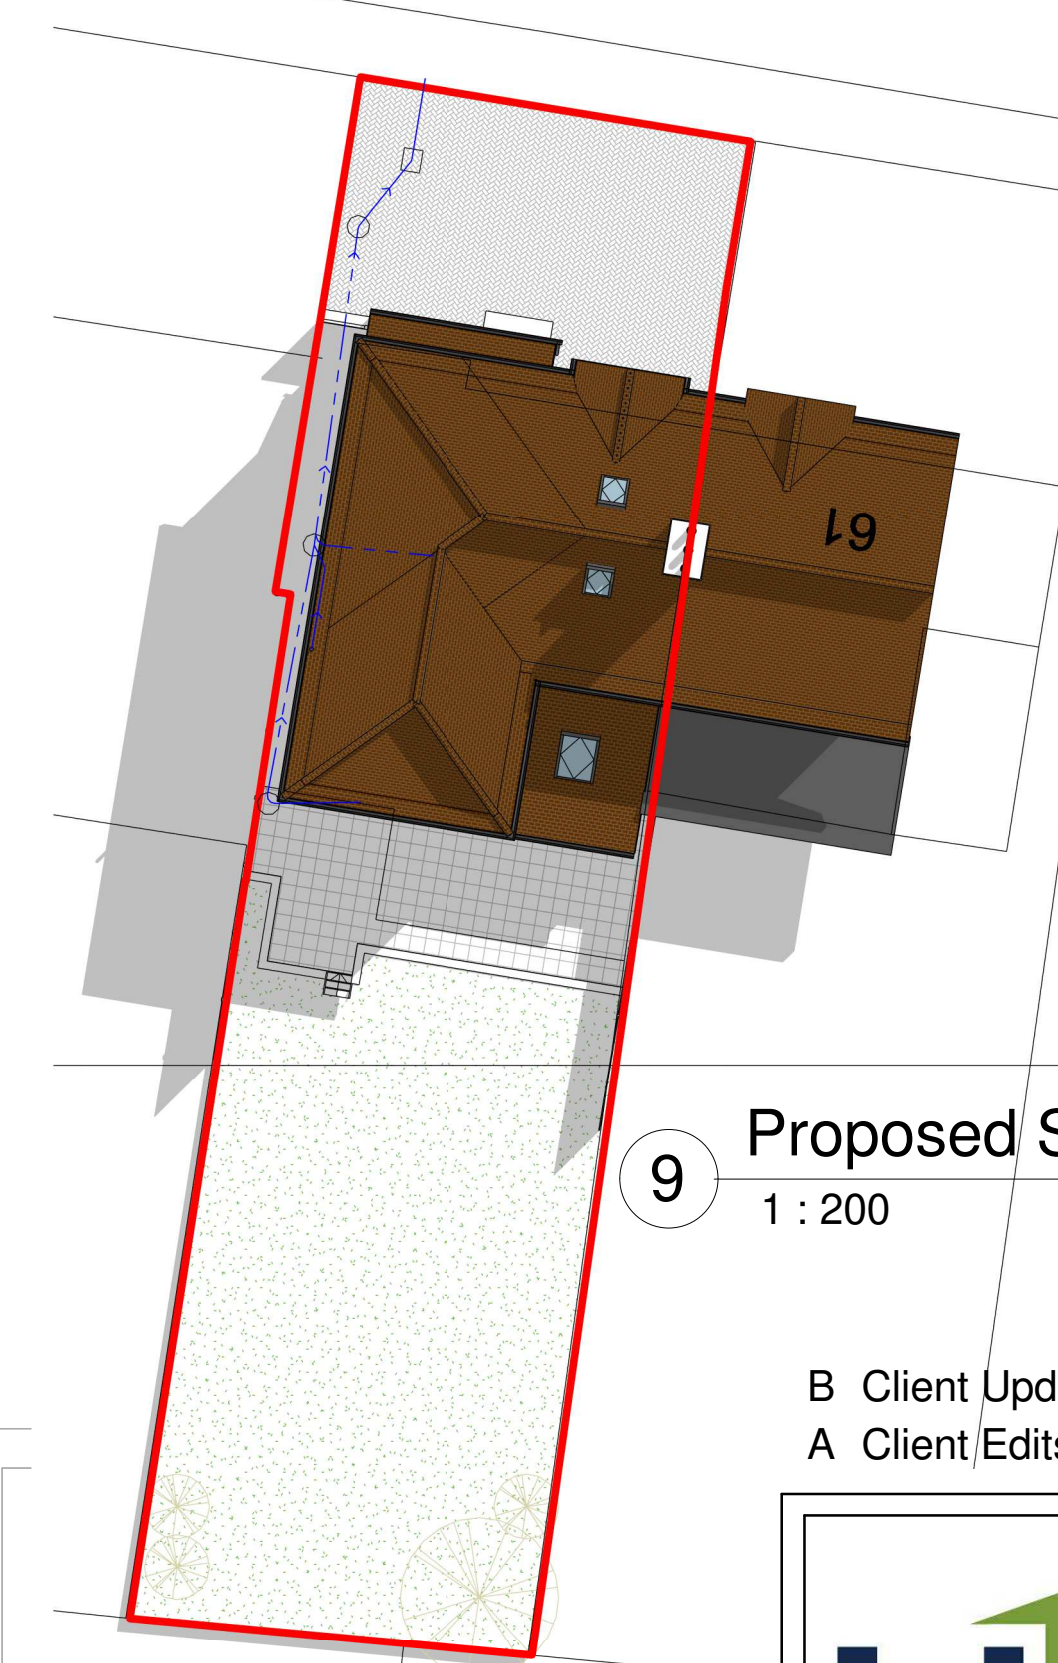

9 Proposed Site/Block Plan
1 : 200

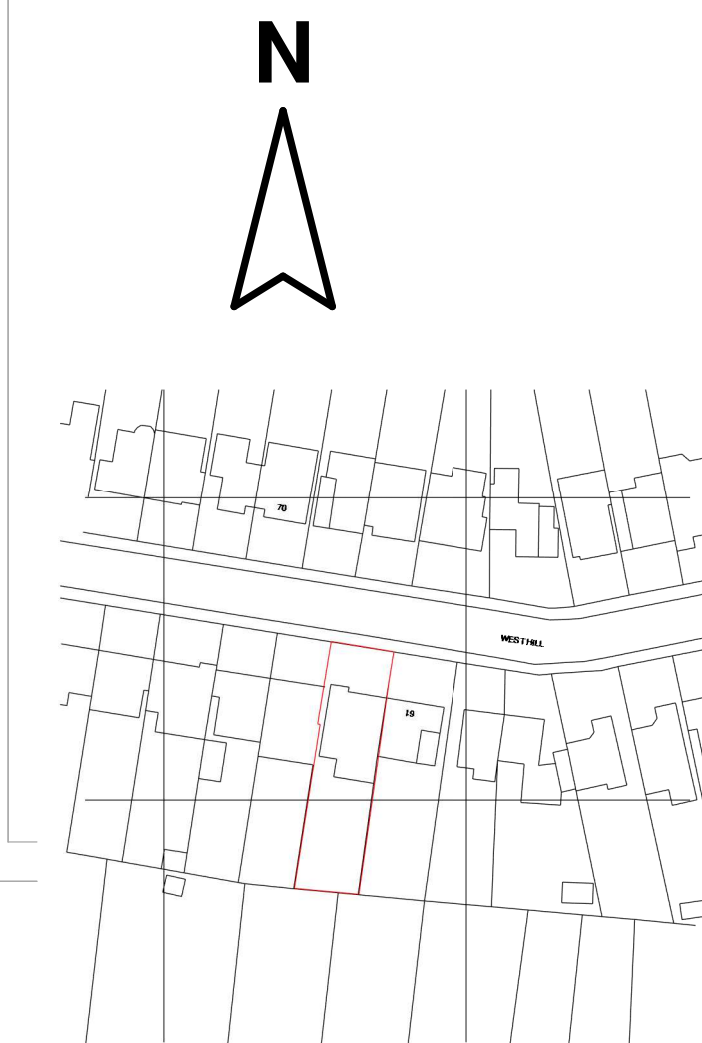

10 Location Plan
1 : 1250

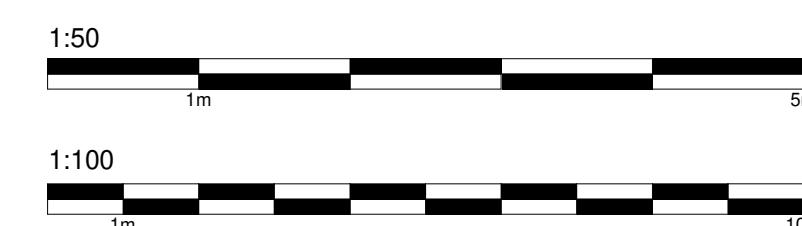

B Client Updates 28/10/2025 GHM
A Client/Edits 16/10/2025 TB



HOME EXTENSION TEAM

4 Brand Street, Hitchin, Hertfordshire, SG5 1HX
Tel: (01462) 440099 E-mail: hitchin@het.co.uk

CLIENT:
Mr & Mrs Dingley

PROJECT:
63 Westhill
Hitchin
Hertfordshire
SG5 2HY

DRAWING TITLE:
Demolition of Conservatory, Single Storey Rear
Extension, Including First Floor Rear Extension,
Insertion of Roof Lights, New Windows, Doors &
Replacement of Roof

Existing Plans, Proposed Plans, Proposed
Site/Roof Plan & Location Plan

SCALE: As indicated	DATE: 29/09/2025	DRAWN: GHM	CHECKED: DC/TB
------------------------	---------------------	---------------	-------------------

DWG. NO. HET-1852/01	REV. B
-------------------------	-----------