


Solar panels will not protrude more than 0.2 metres beyond the roof slope. Shown for completeness, does not require planning permission.

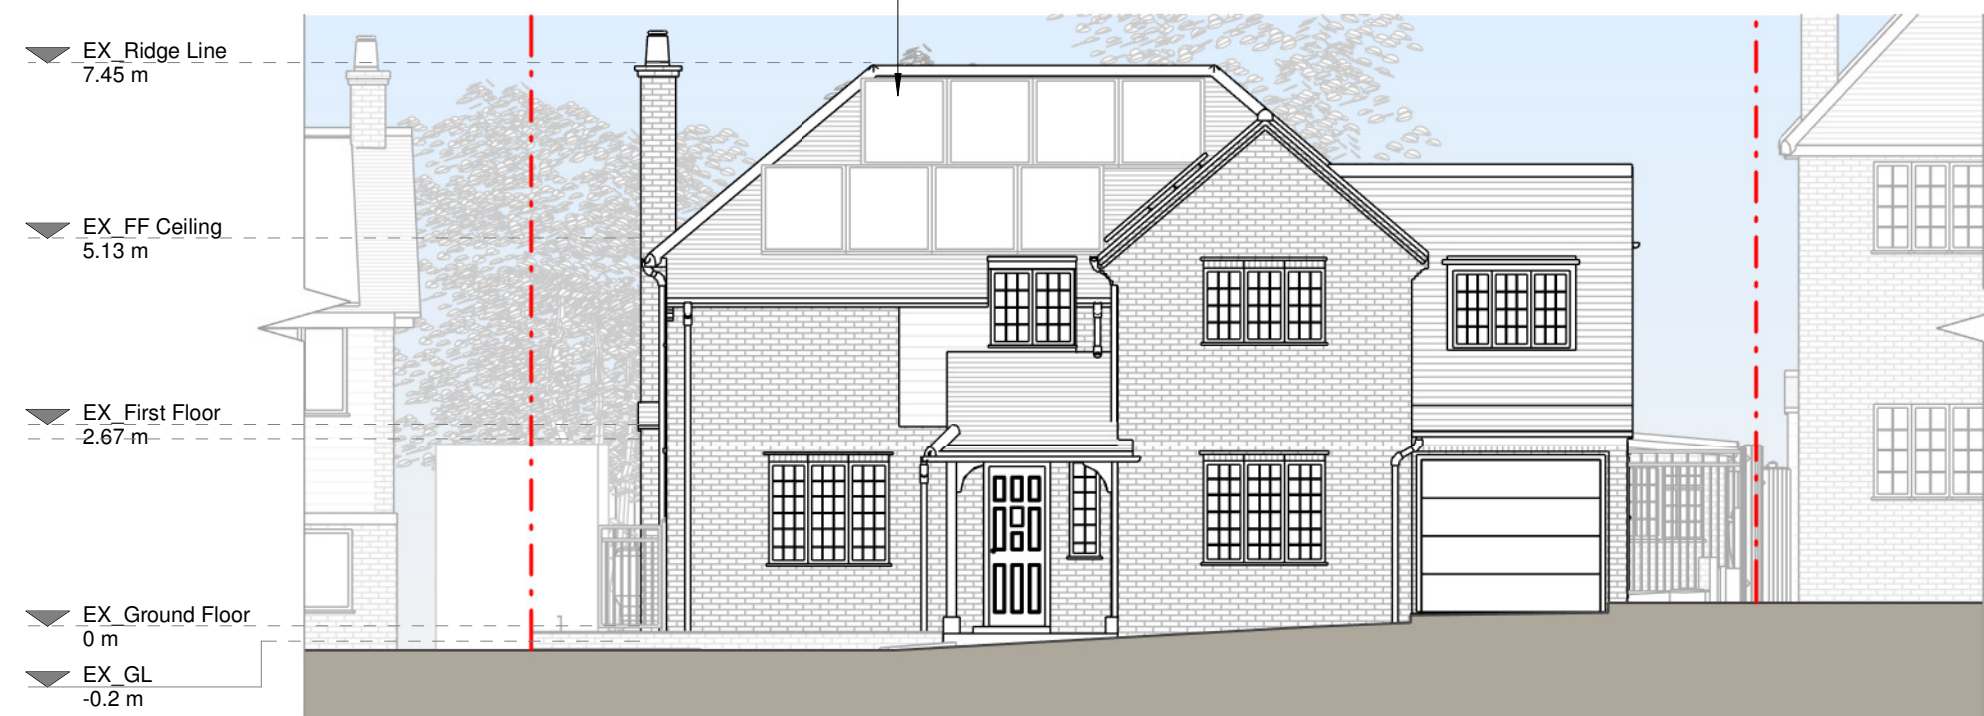

Front Elevation




Left Side Elevation



Rear Elevation



Right Side Elevation

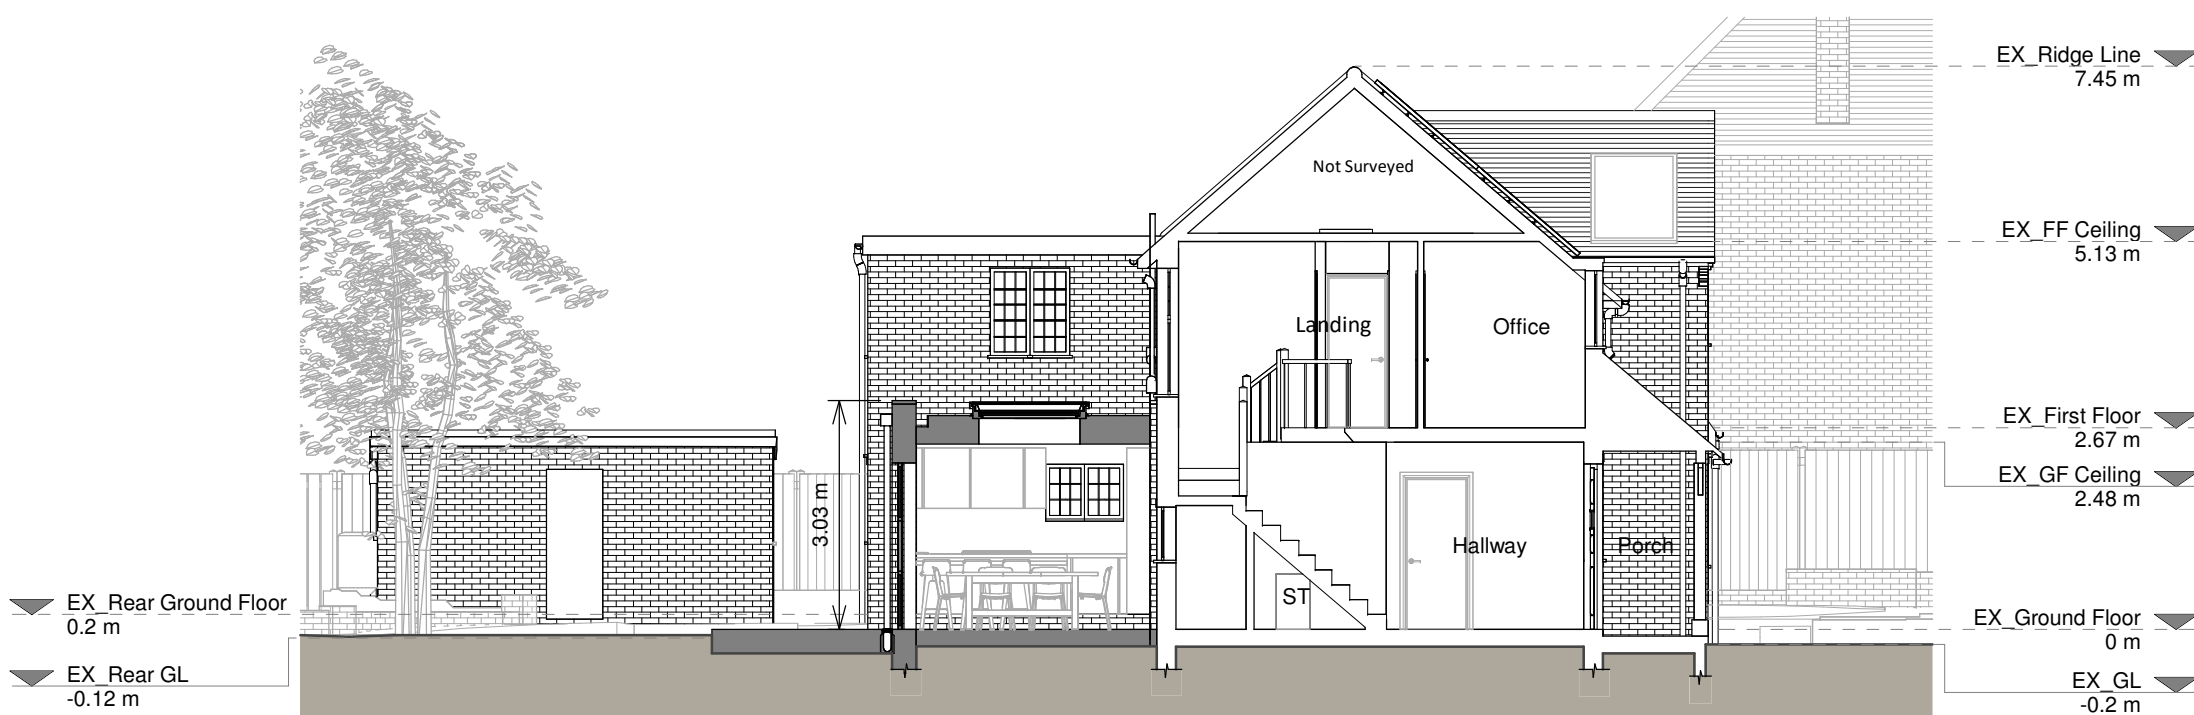

Section A - A

Copyright in the design and this drawing is the property of RESI. Permission is granted to use the drawing for the purpose of construction only. The drawing must be read in conjunction with all other relevant documentation and drawings. RESI accepts no liability for any expense, loss or damage of whatever nature and however arising from any variation which has not been referred to them and their approval obtained. Read do not advise using planning drawings for the construction stage. All measurements to be given in the order of construction and construction. Any discrepancies to be reported to RESI immediately.

Proposed Materials
Brickwork / Walls - Red brick to match existing
Pitched roof - N/A
Flat roof - Fibreglass
Windows - Aluminium
Doors - Crittall french glazed doors
R/W/P's / Gutters / Fascia - Black uPVC gutters and downpipes to match existing

KEY
Existing walls - Red dashed line
Proposed walls - Green dashed line
Proposed furniture - Red dashed line
Proposed drainage - Red dashed line
Proposed staircase - Red dashed line
Proposed windows - 1.5m head height
Proposed rooflight - 1.8m head height

Revision		
Rev	Notes	Date
A	Planning Issue	12/05/2025



RESI
Grow your home

Job Title

Proposed ground floor rear extension, internal ground floor and first floor plan redesign and all associated works at 31 Benslow Rise, SG4 9QX

Drawing Status

Planning Drawings

Client

Scott Sullivan

Drawing Title

Proposed Elevations and Sections

Scale	1:100 @ A1	Drawn	AR
Date	Apr 2025	Checked	AM
Drawing No.	8290352-3200	Rev	A

