

Site Area : 277945 sq.m
(27.8 ha)


Buildings and Structures on site:

1. Main Building
2. Teaching Block
3. Edwin
4. Violet
5. Sadleir
6. Ithel
7. Templar
8. Summer House
9. Harwood House
10. Tank House

11. Pump House
12. Lodge Gate
13. Belvedere
14. Ice House
15. Piggery
16. Park Wall
17. Paved Rose garden
18. Herbaceous Garden
19. Small Herbaceous Garden
20. Rose Garden

21. Magnolia Steps
22. Cricket Pitch
23. North Tennis Court
24. Village Gate
25. Walled Parking Garden
26. Existing Parking
27. Visitor Parking
28. Summer House Plantation
29. East Tennis Court
30. Pergola Garden

31. Permissive Path

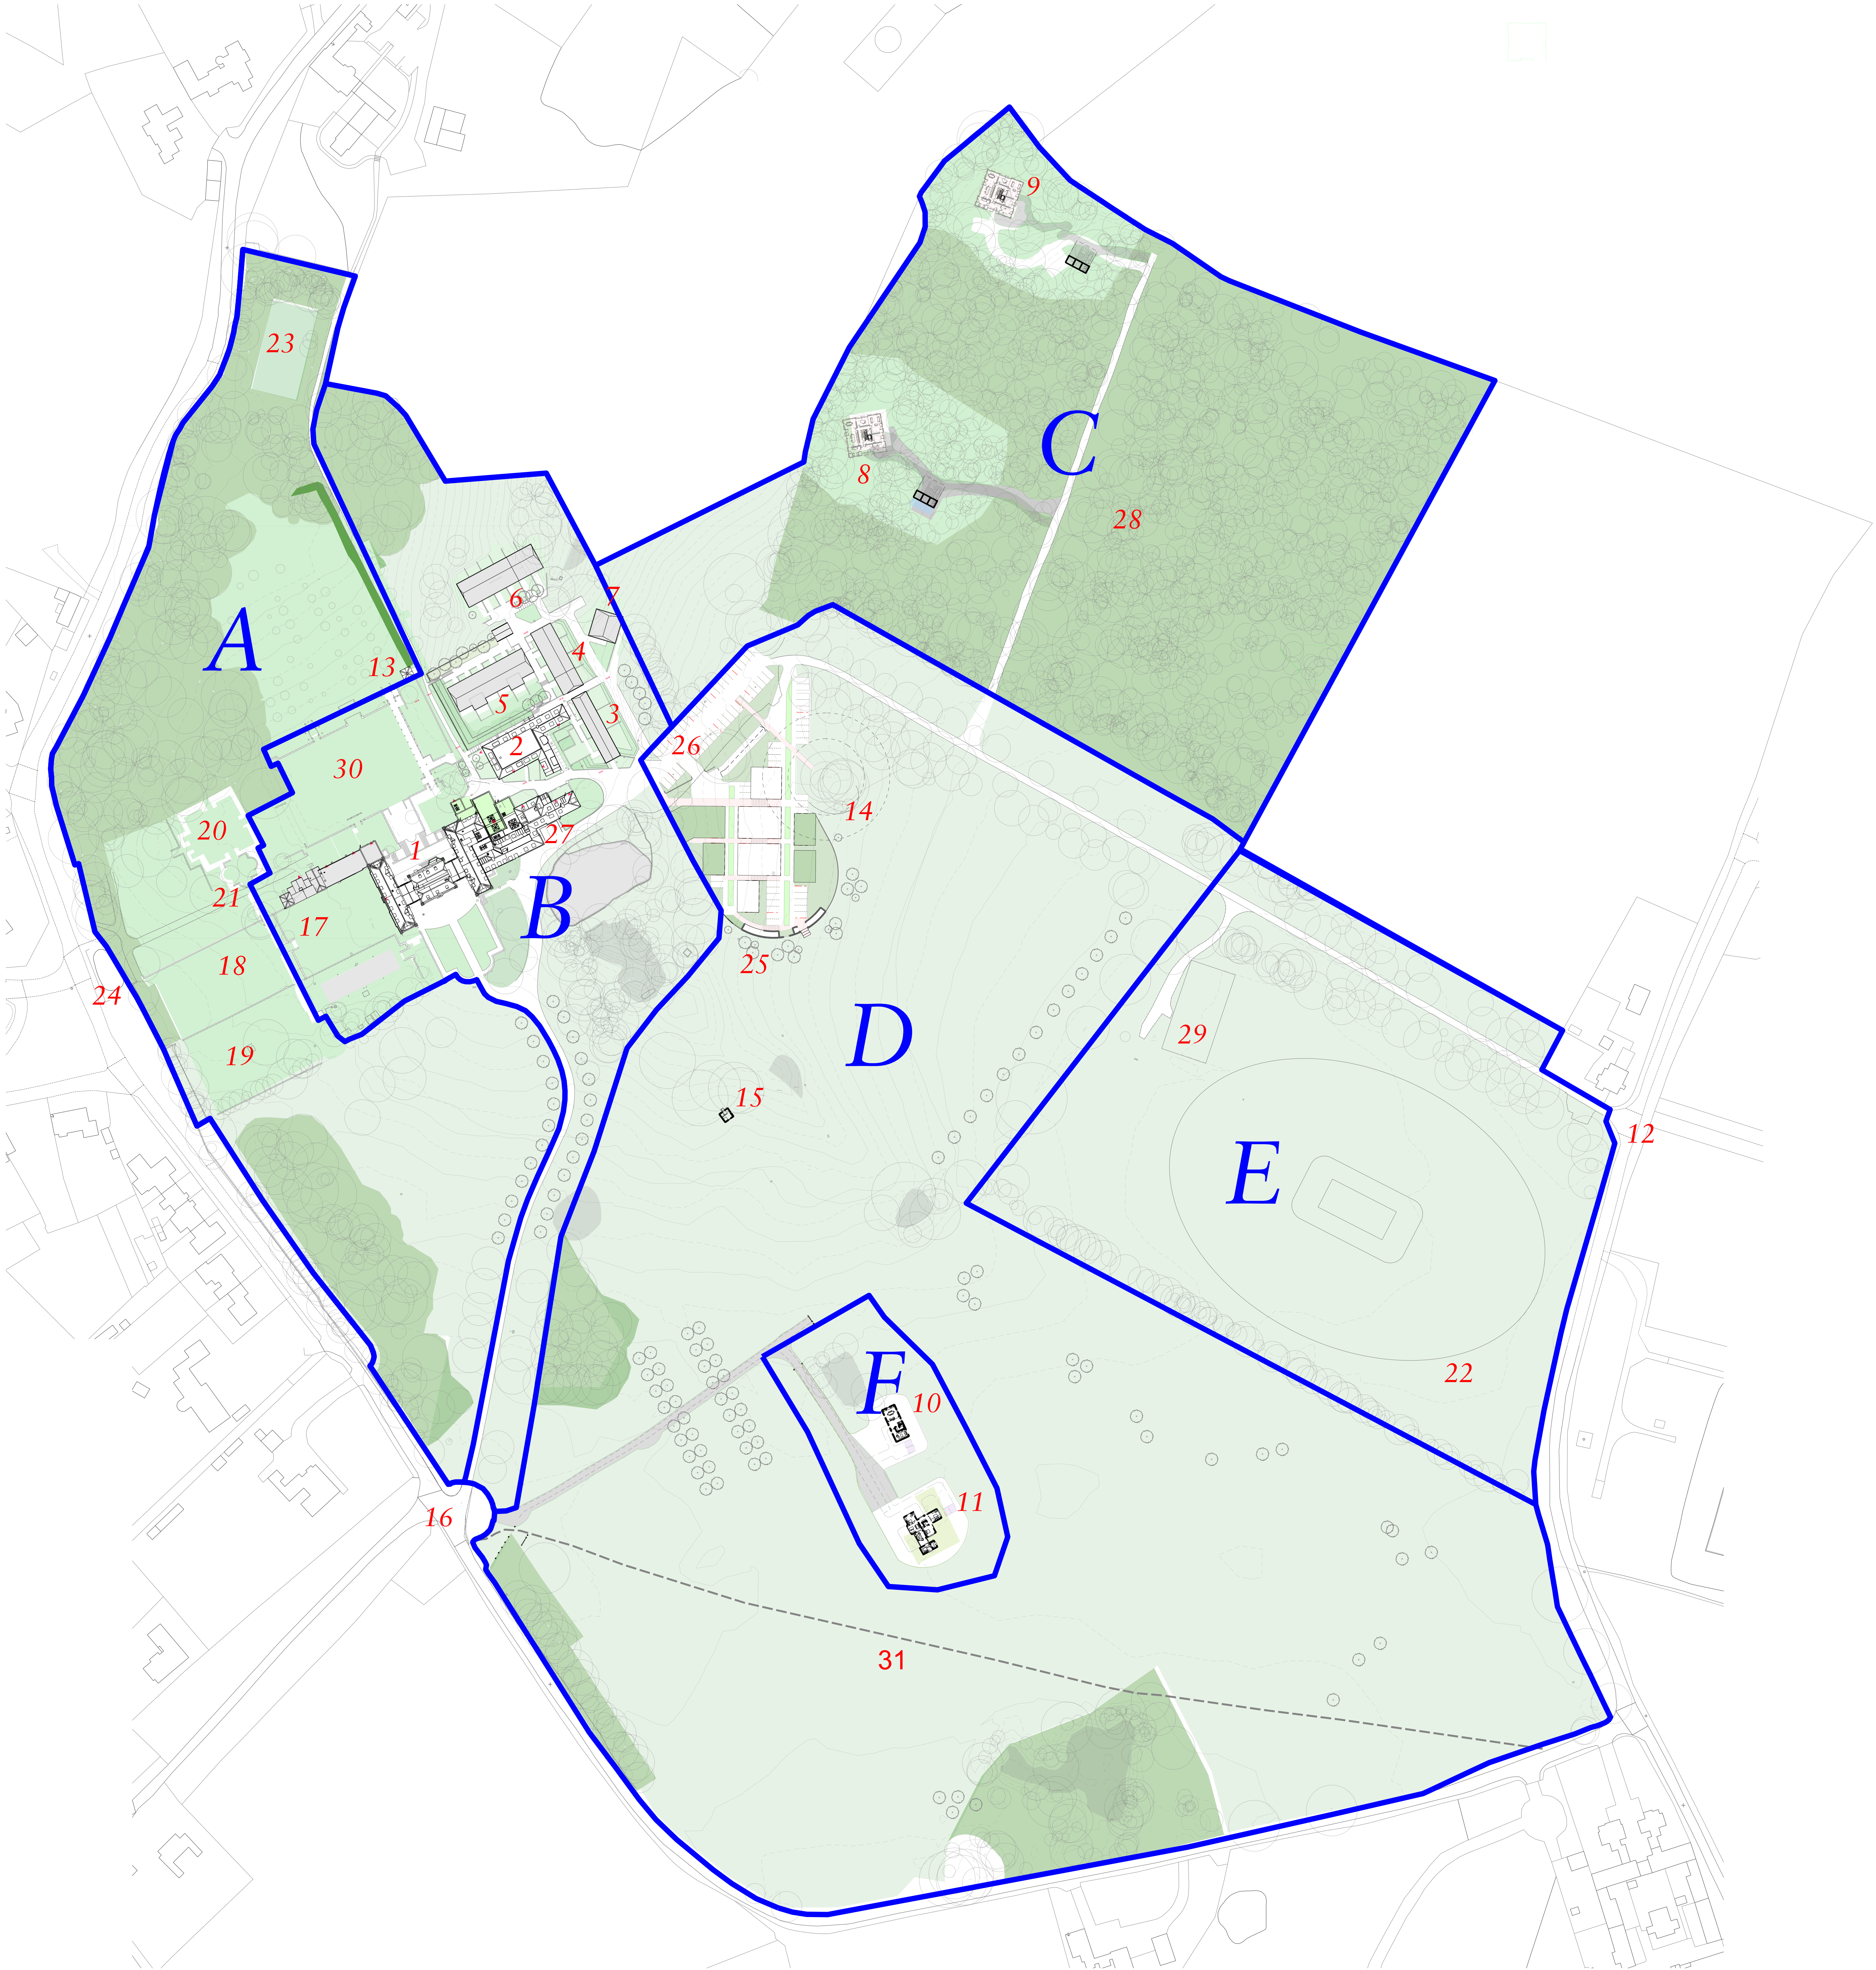

DO NOT SCALE OFF THIS DRAWING
DO NOT SUBSTITUTE ANY OF THE PRODUCTS
OR MATERIALS.

1. This is a planning drawing and is intended for
this use only; it must not be used for construction.
2. All dimensions are in MM and should be checked
on site prior to commencement of work; do not
scale off this drawing.
3. This drawing is to be read in conjunction with all
other relevant information.
3.Discrepancies between drawings and information
to be referred to Architect without delay.



P01	Initial Issue	08.05.24
Revision	Description	Date



AY PILSBURY THOMAS ARCHITECTS
KAY PILSBURY THOMAS ARCHITECTS
S C A B A L
HONEYLANDS RADWINTER SAFFRON WALDEN ESSEX
CB10 2TJ 01799 599208 | info@kpt.co.uk | kpt.co.uk

Client
The Door UK Ltd

Project
Temple Dinsley
Preston, Hitchin, Hertfordshire,
SG4 7RT

Drawing title
Proposed Site Plan

Purpose of issue
Coordination

Job no.	Status	Scale @ A0
641	S0	1:1000

Drawn by	Checked by
DC	DC

Date	Revision
08.05.24	P01

Drawing number
641-KS-XX-XX-SK-A-00017