




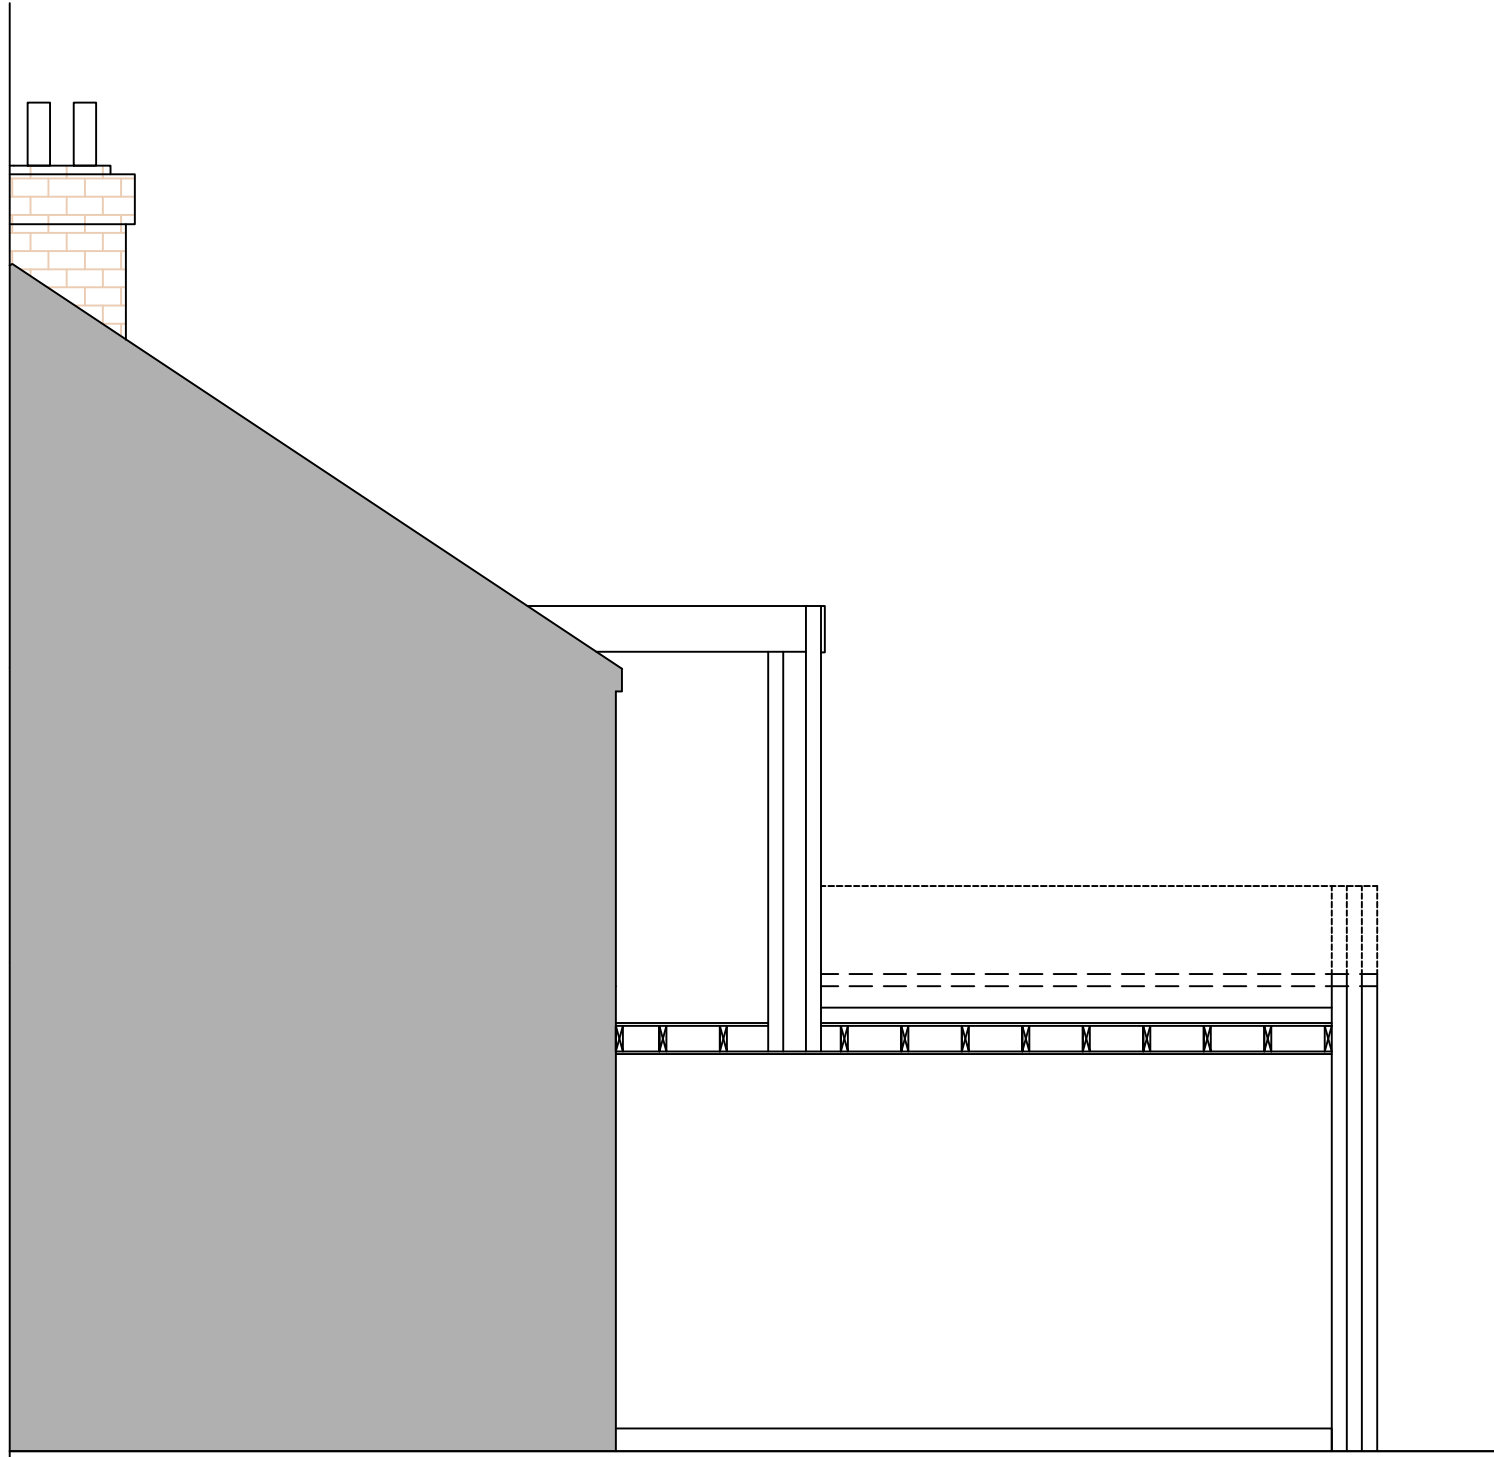


Proposed Side Section

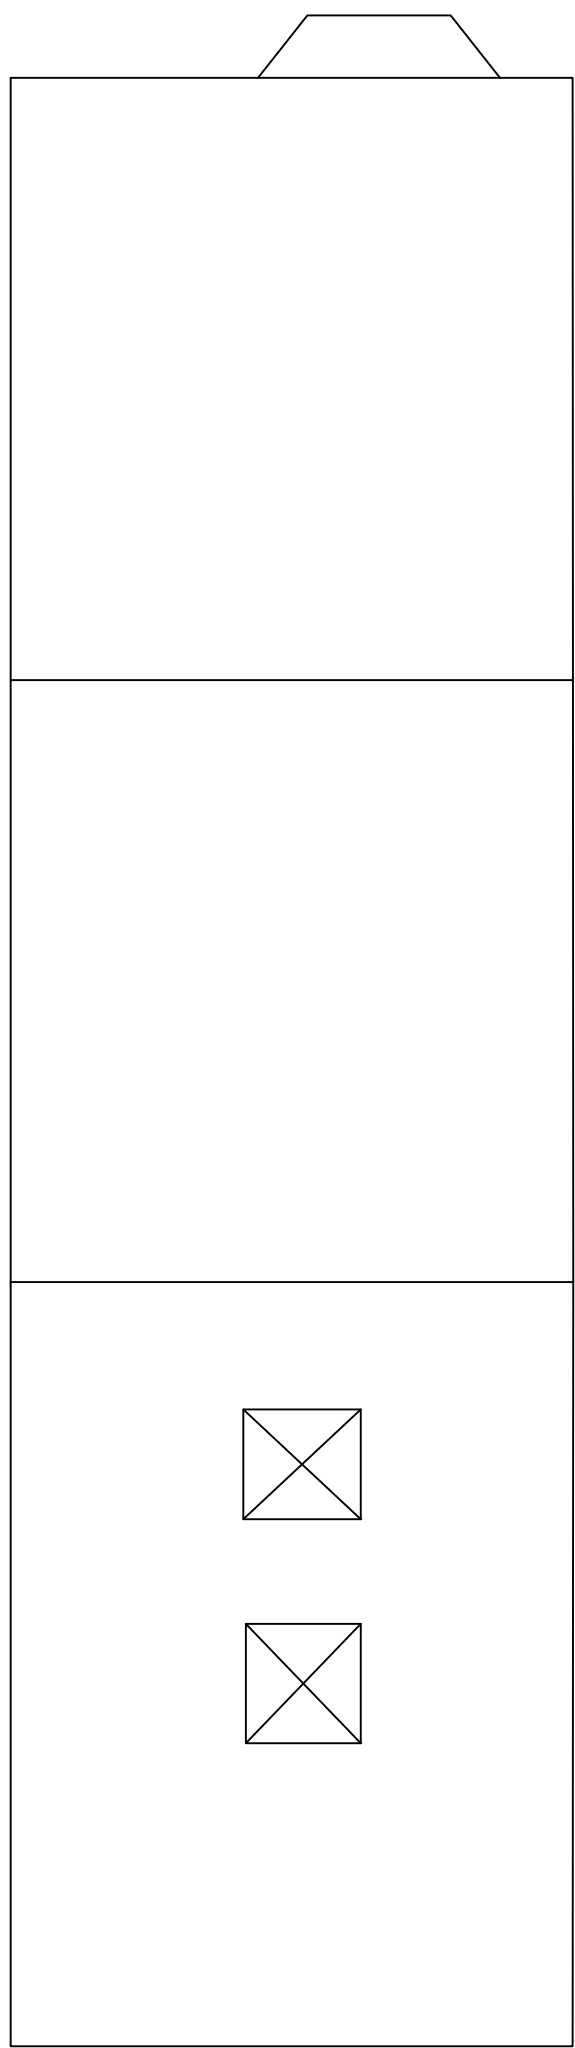

Existing Roof Plan

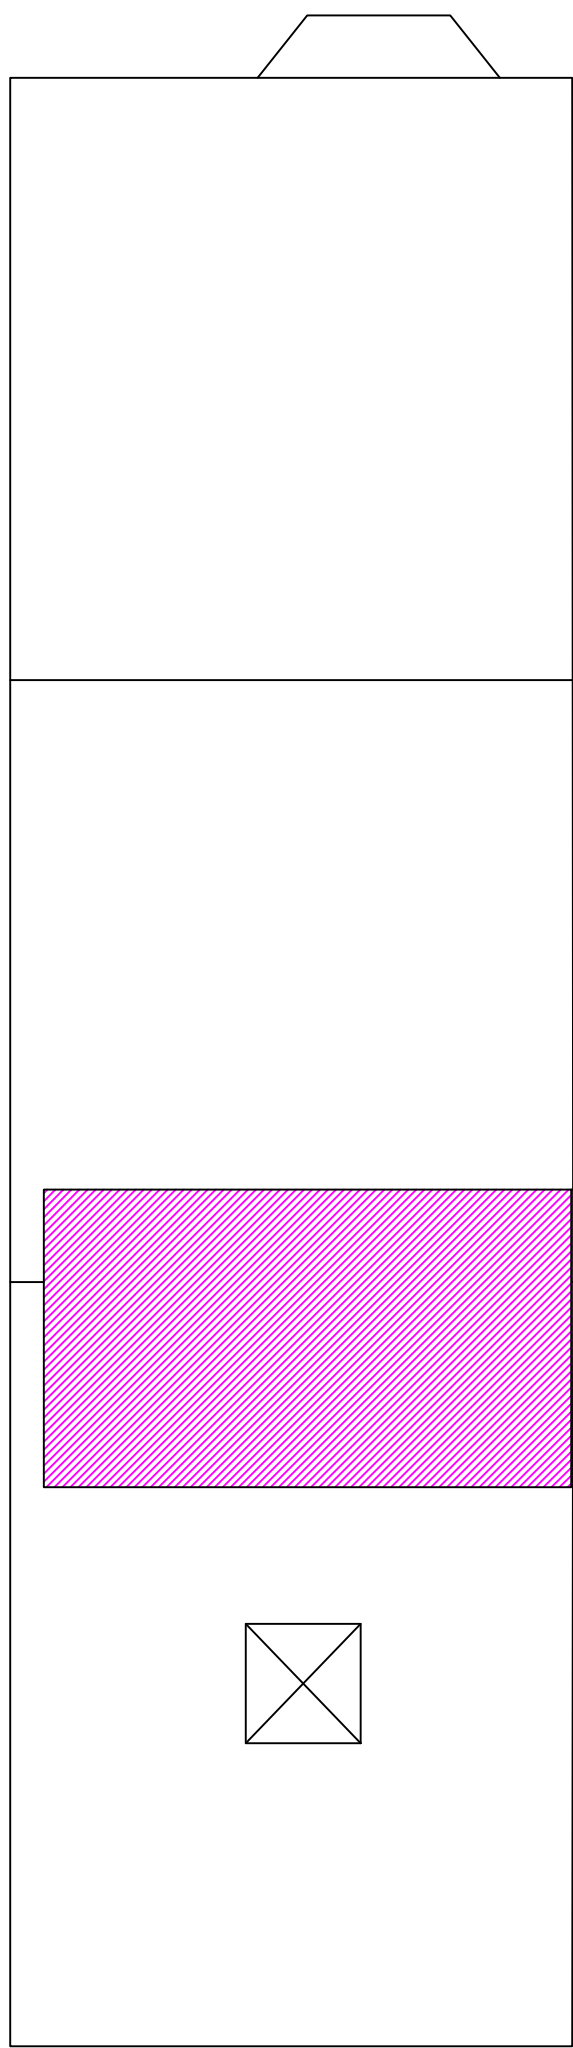

Proposed Roof Plan

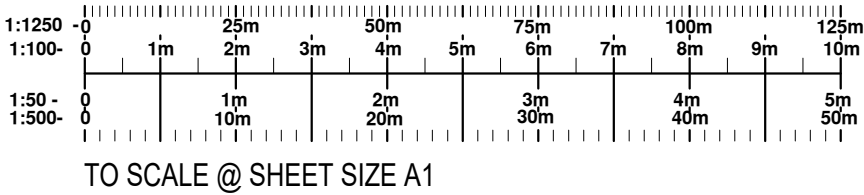

REVISION		DESCRIPTION		DATE	
DATE		CLIENT/PROJECT 15 Woolgrove Road, Hitchin			JBE James Burton Engineering 65 Shefford Road Clifton Beds. SG17 6RQ Tel. / Fax. 01234 602071
SCALE 1:50					
DRAWING STATUS CONSTRUCTION		DRAWING TITLE Internal alterations			
NO UNAUTHORISED PRINTING OR DIGITAL SCANNING ALLOWED C COPYRIGHT		Ref: 119			01C