




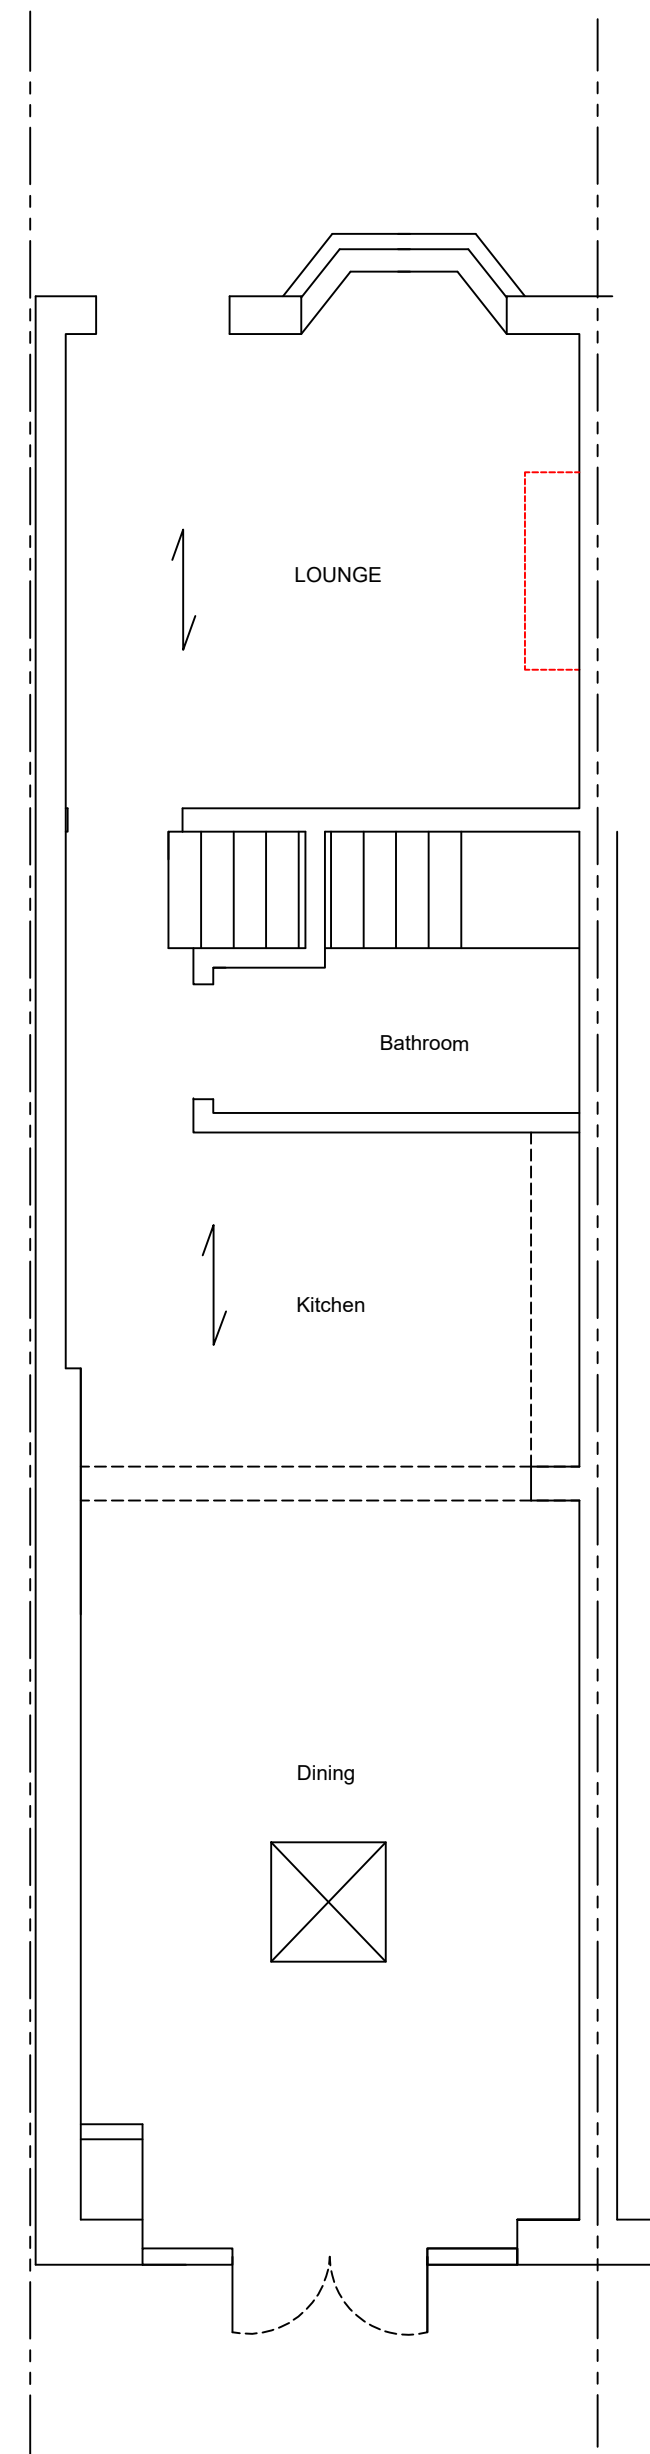


Proposed Ground Floor Plan

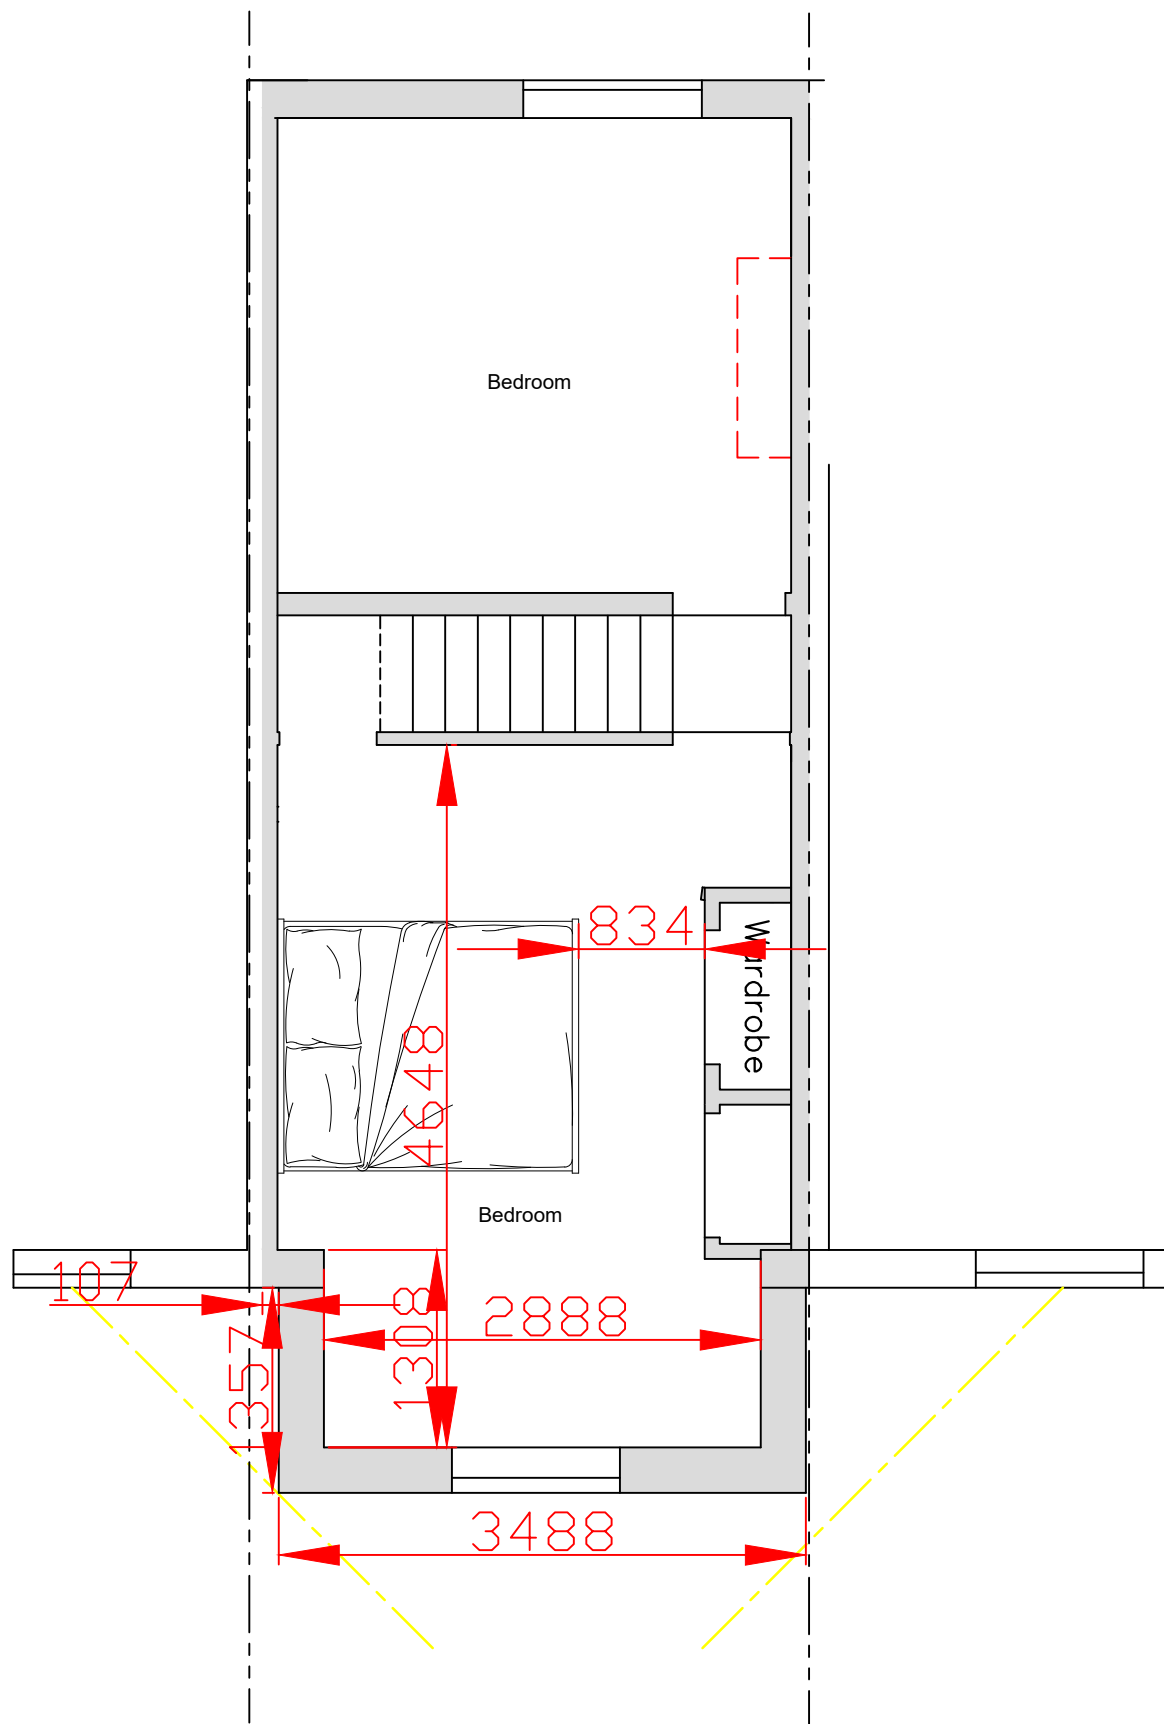


Proposed First Floor Plan

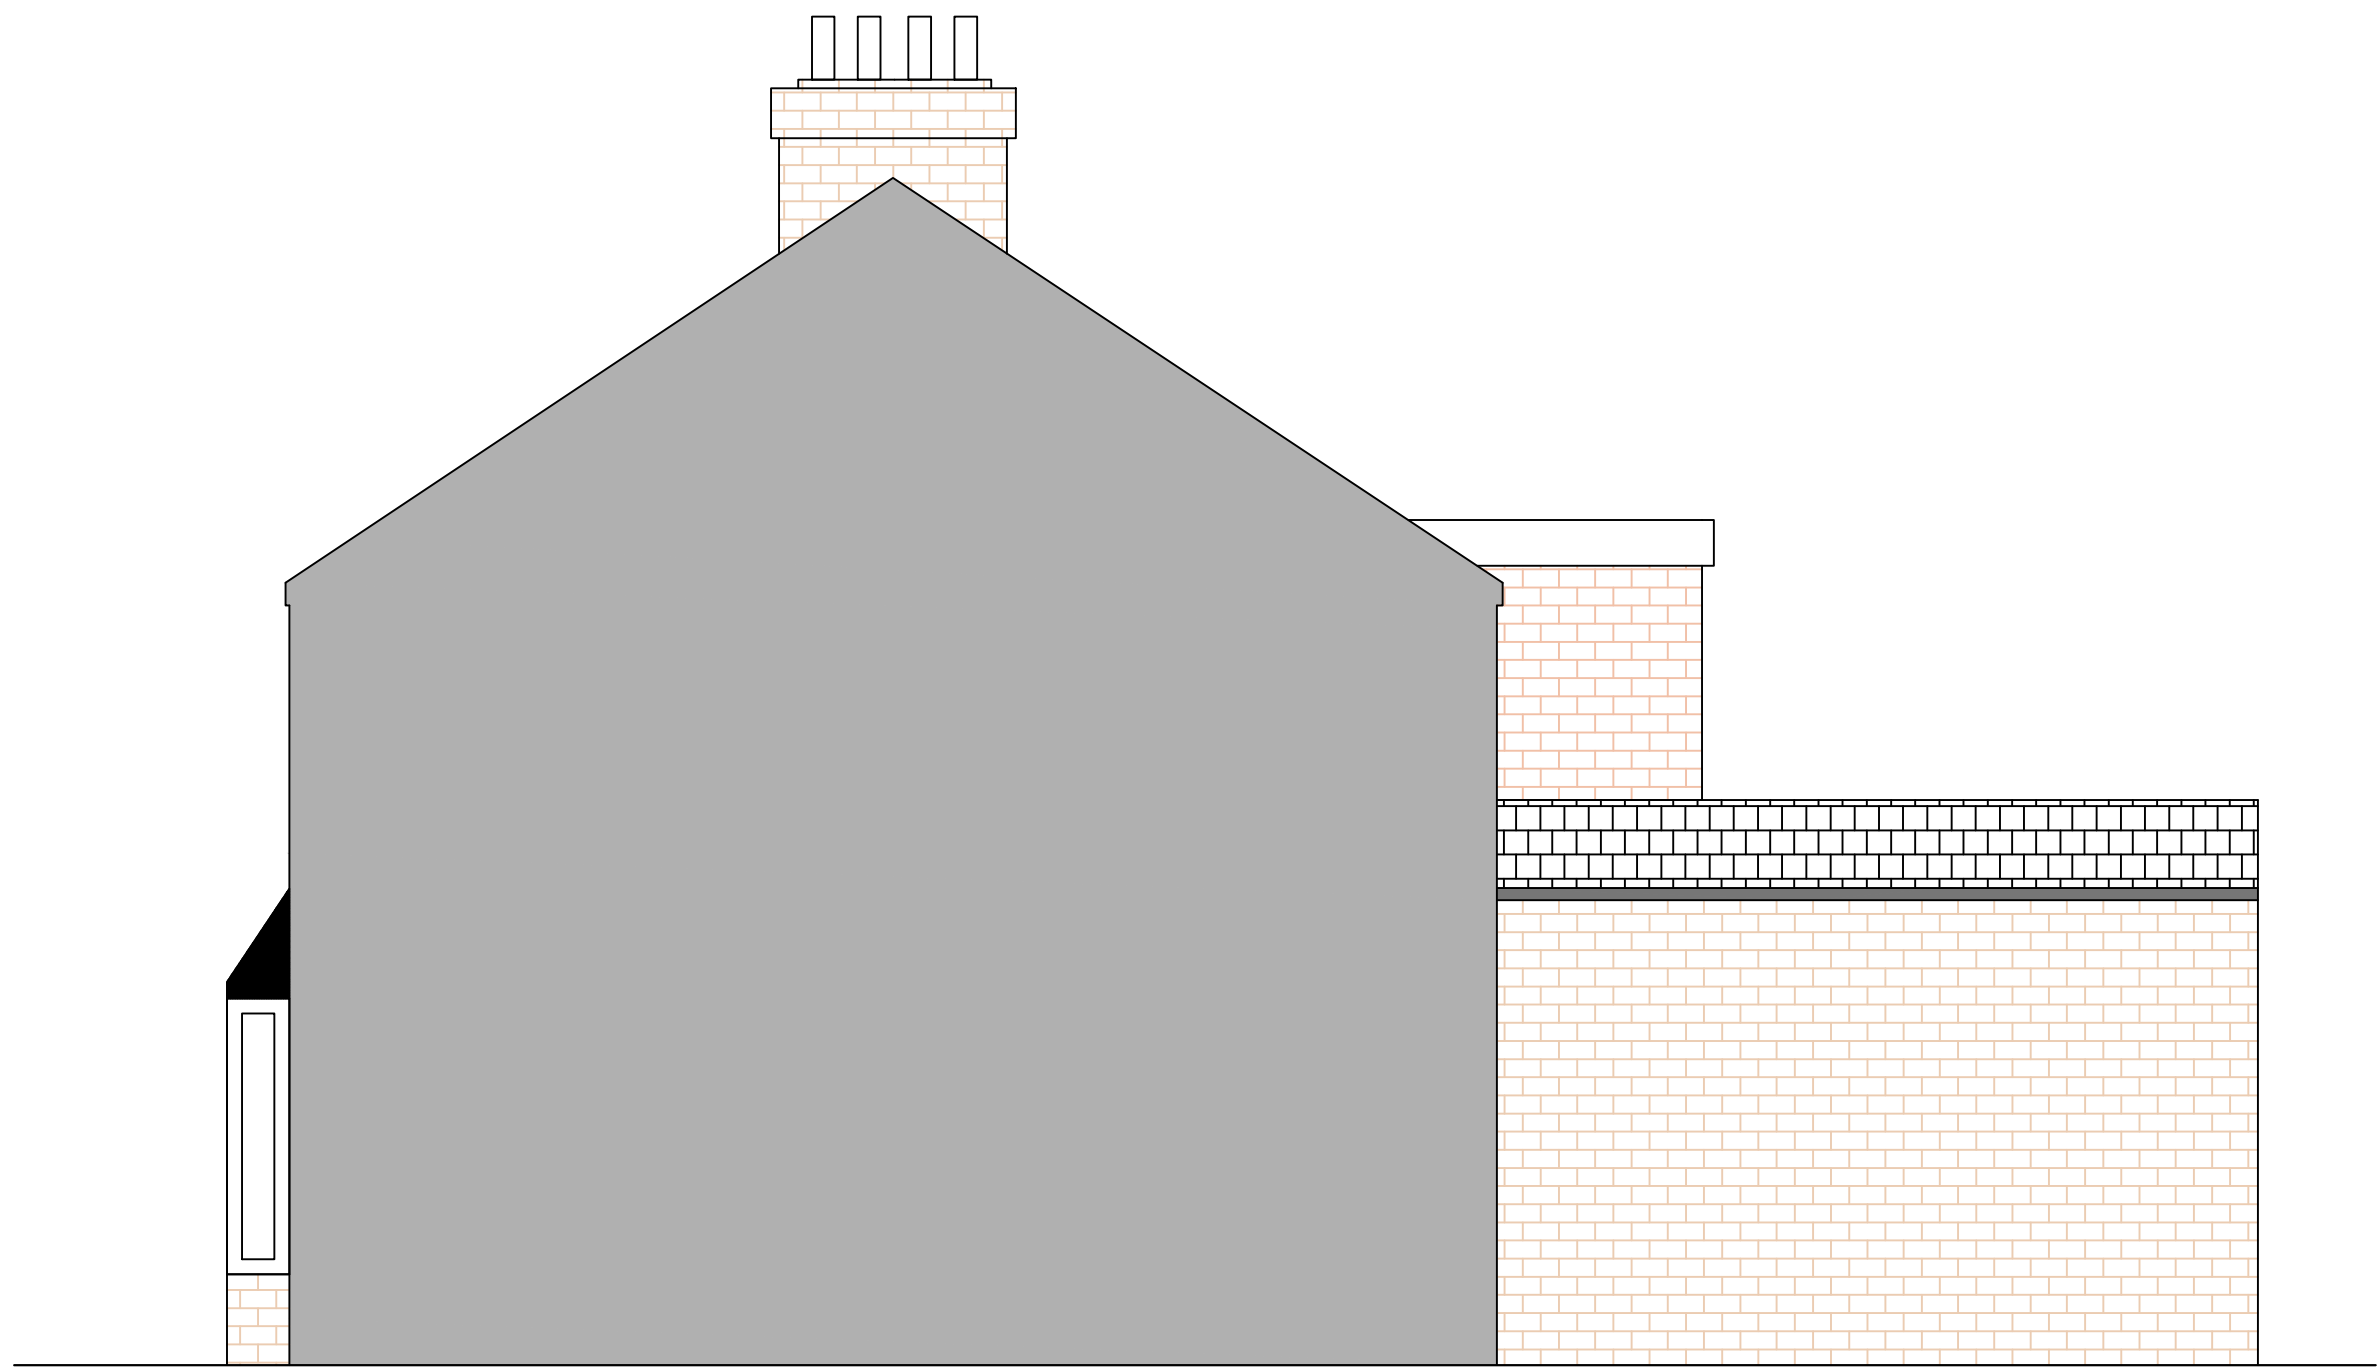

Proposed Side Elevation

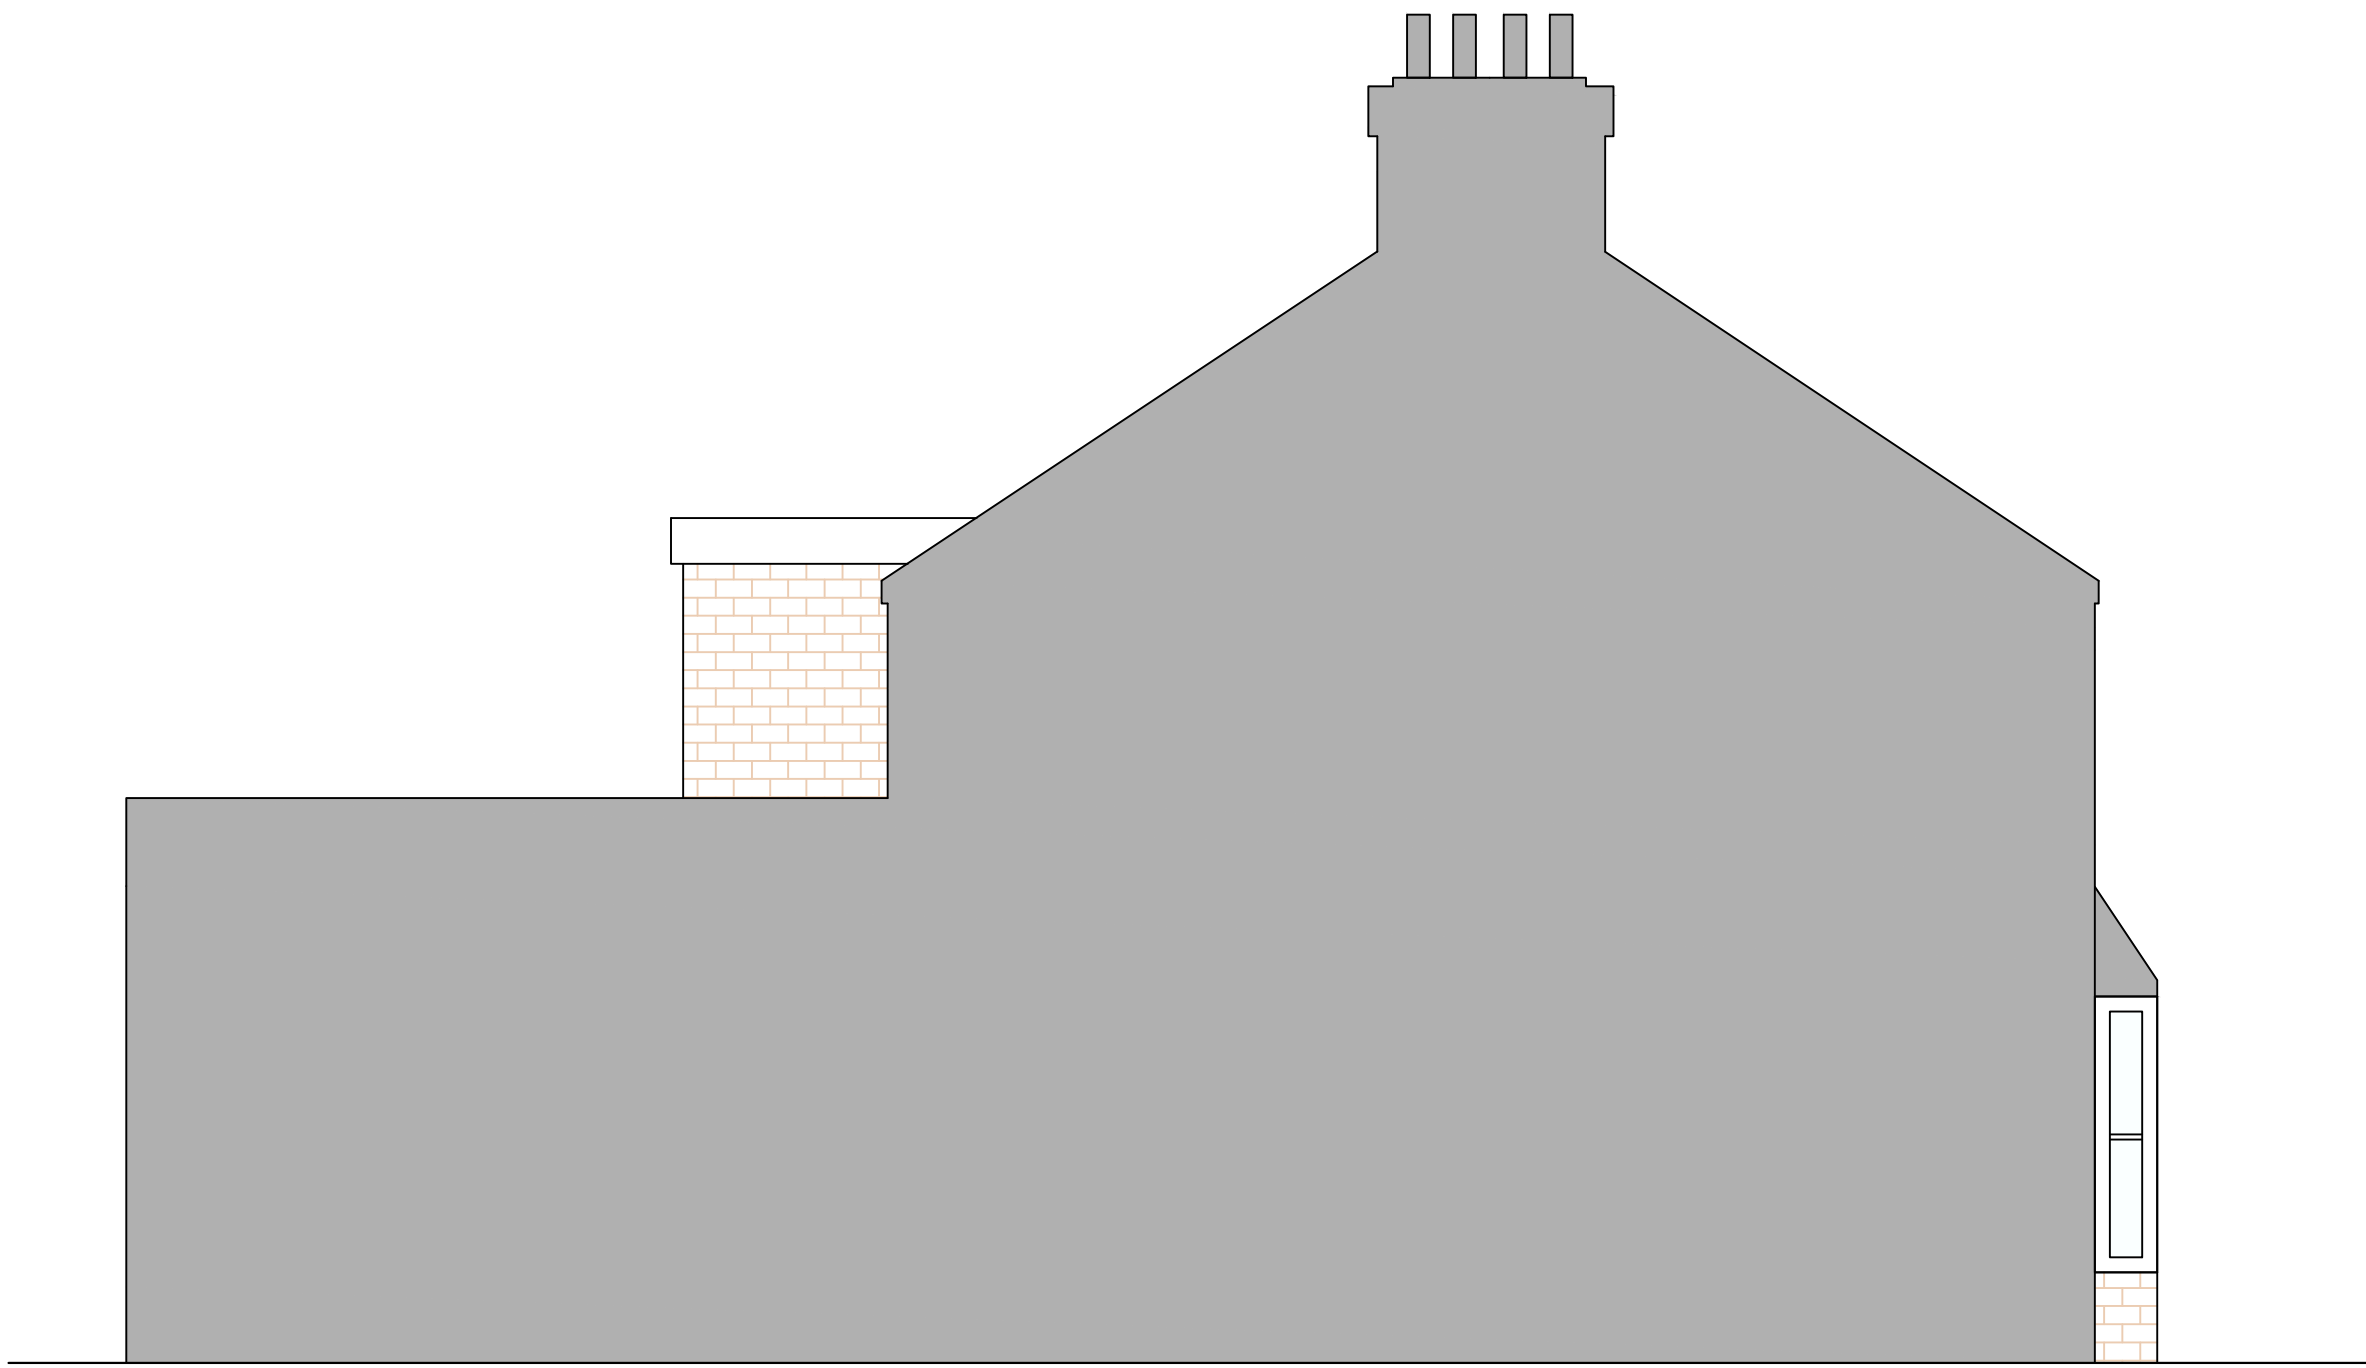


Proposed Side Elevation

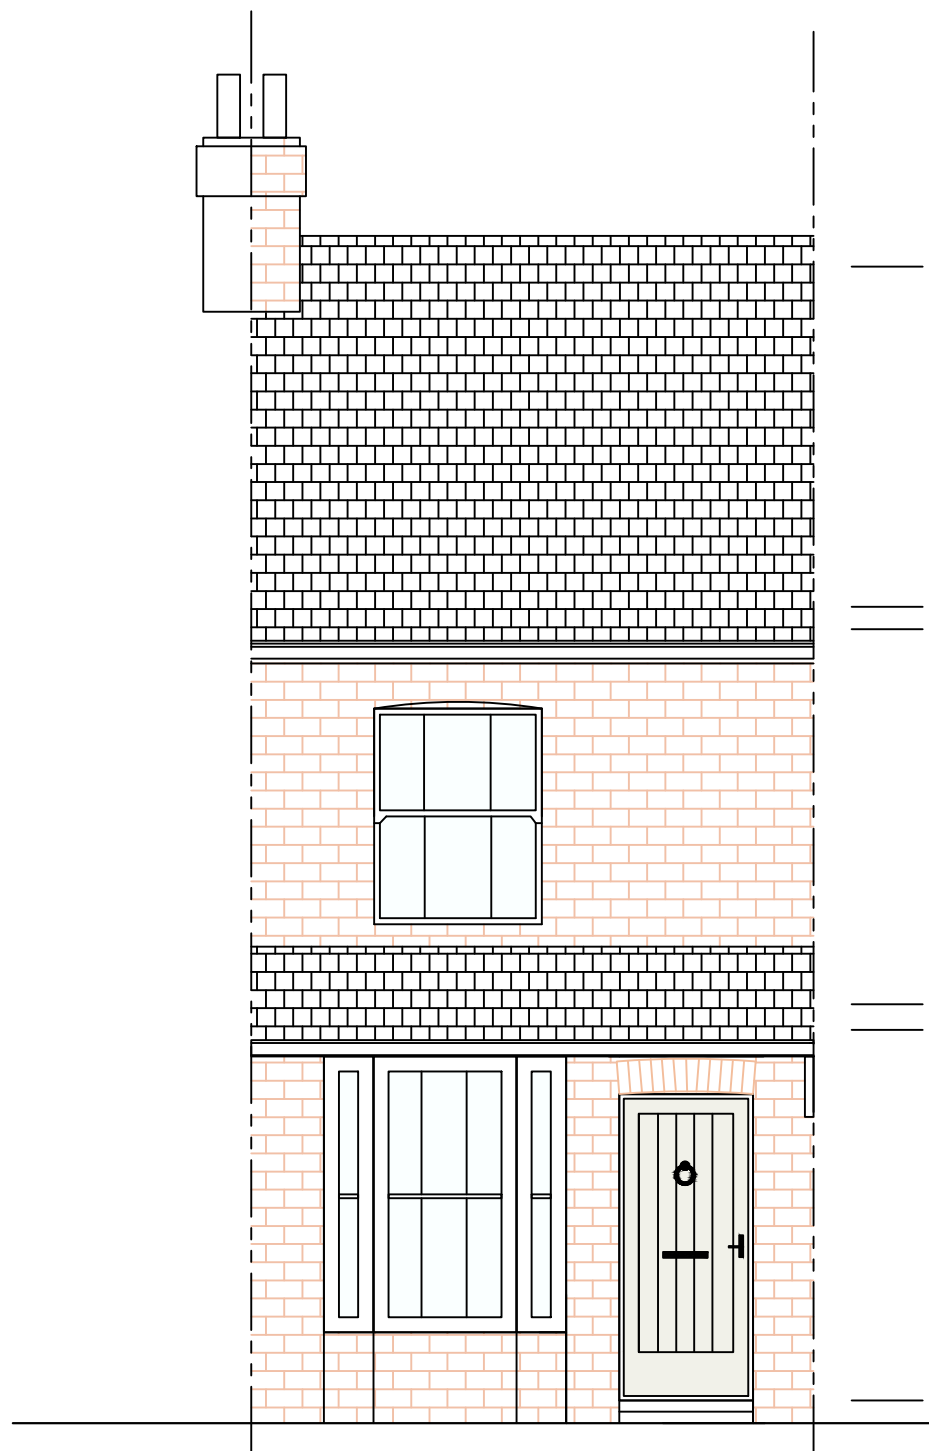

Proposed Front Elevation (Unaltered)



Proposed Rear Elevation

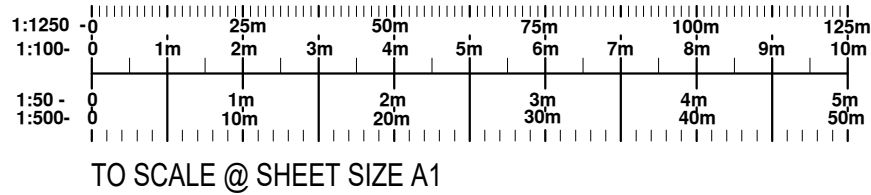

REVISION	DESCRIPTION	DATE
DATE	CLIENT/PROJECT	
SCALE	15 Woolgrove Road, Hitchin	
DRAWING STATUS	DRAWING TITLE	
CONSTRUCTION	Internal alterations	
NO UNAUTHORISED PRINTING OR DIGITAL SCANNING ALLOWED 'C' COPYRIGHT ©		
Ref: 119	01B	

JBE
James Burton
Engineering

65 Shefford Road
Clifton Beds. SG17 6RQ
Tel. / Fax. 01234 602071