

Market Sale


3 Bedroom, 4 Person House - Detached

Plots:
14, 24, 25*,26*,30
*Denotes Handed Unit

Refer to layout plan / schedule for materials




Brick
Front Elevation
1 : 100

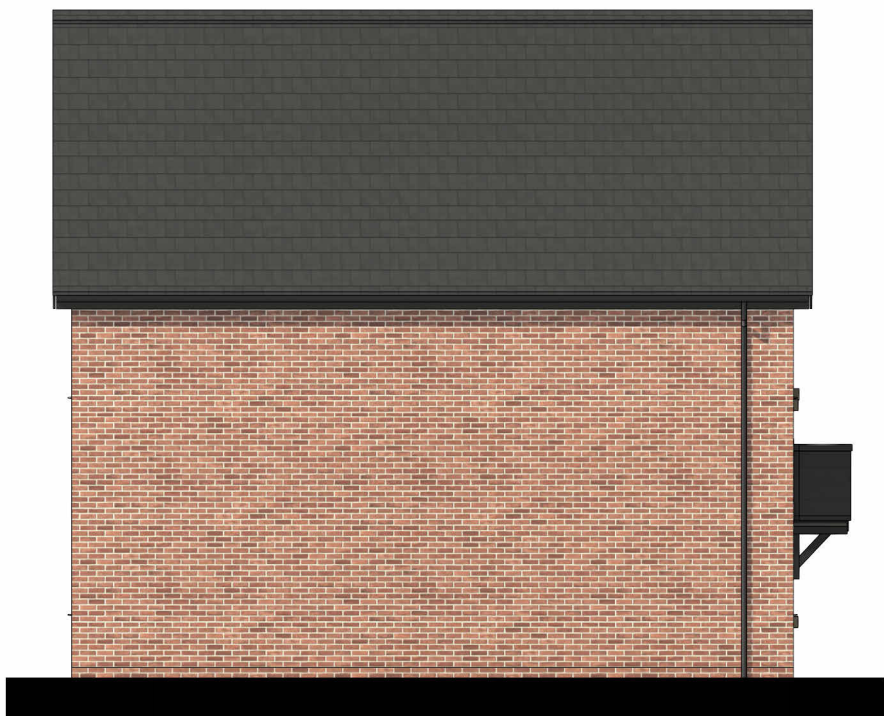

Side Elevation - Left
1 : 100



Rear Elevation
1 : 100

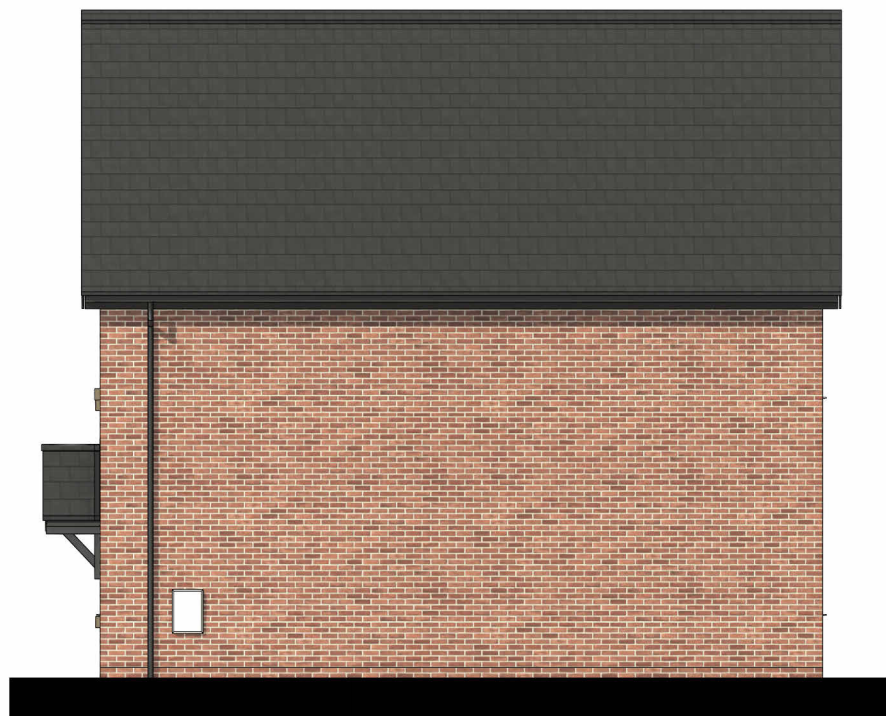

Side Elevation - Right
1 : 100



Render
Front Elevation
1 : 100



Side Elevation - Left
1 : 100




Rear Elevation
1 : 100




Side Elevation - Right
1 : 100




Side Elevation - Left - Plot 30
1 : 100

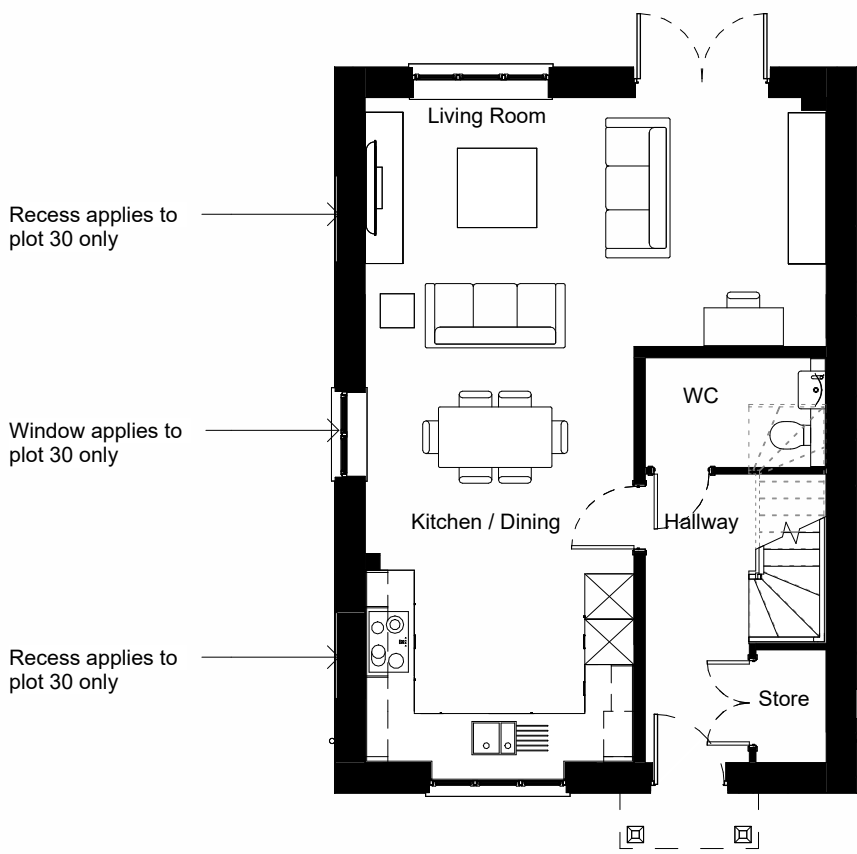


Ground Floor
1 : 100

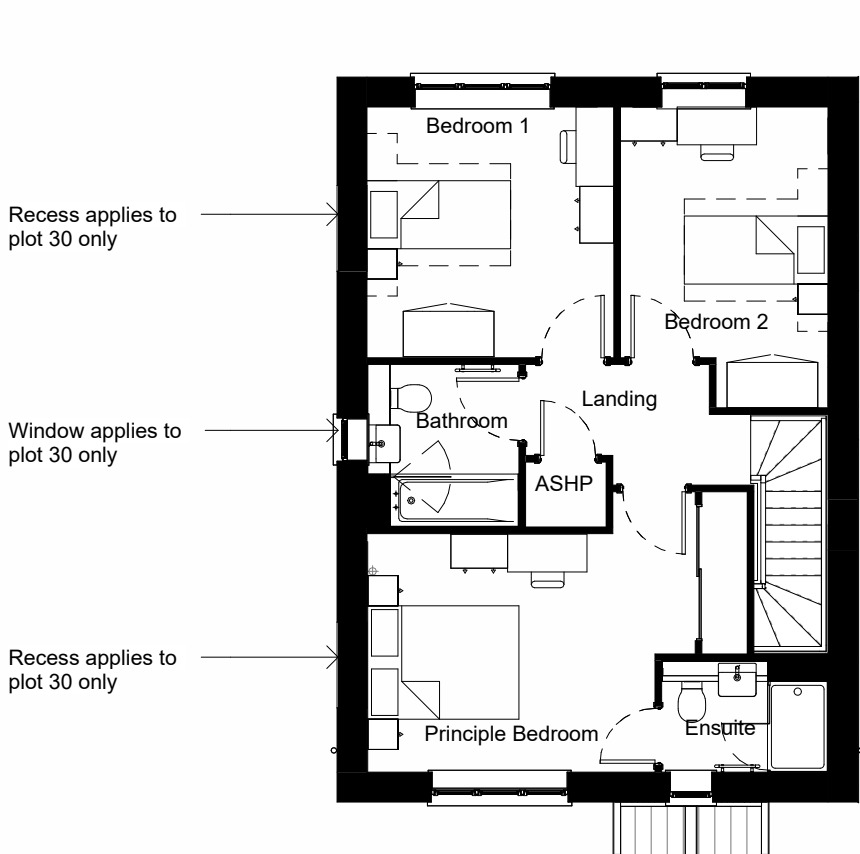

First Floor
1 : 100

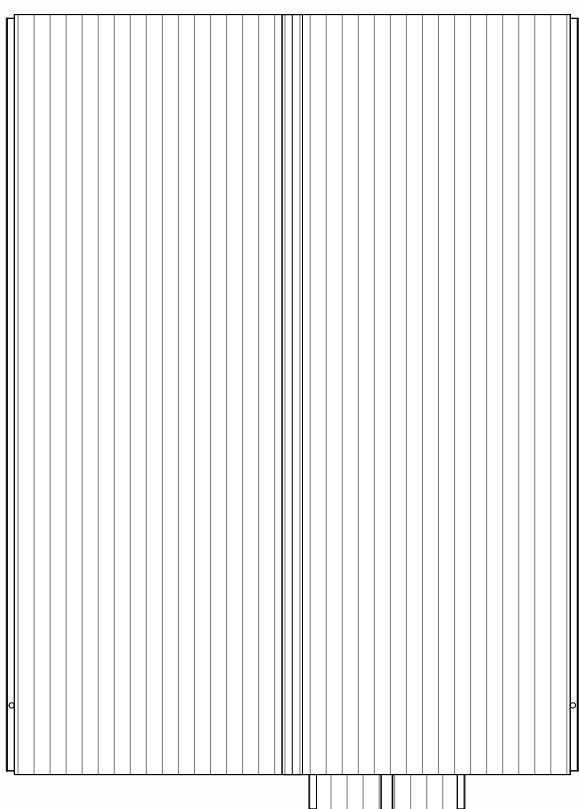

Roof Plan
1 : 100

 

Schedule of Revisions			
Rev:	Description:	Date:	Initial:



Client:
Hill Residential Limited
The Courtyard, Abbey Barns,
Ickleton, CB10 1SX

Project:
Ickleford Mill,
Ickleford, Hitchin,
Hertfordshire

Drawing:
3B 4P House - Detached
Proposed Plans & Elevations
Haddington

Scale: 1 : 100 @A1 November 2025

Drawn By: CK
Checked By: PD

Drawing No:
185-PS-240

© Hill Group Ltd 2025
All dimensions to be checked on site or in the workshop before work commences.
Only figured dimensions to be worked to. Any discrepancies to be reported to the Architect.