


Staircase - 4

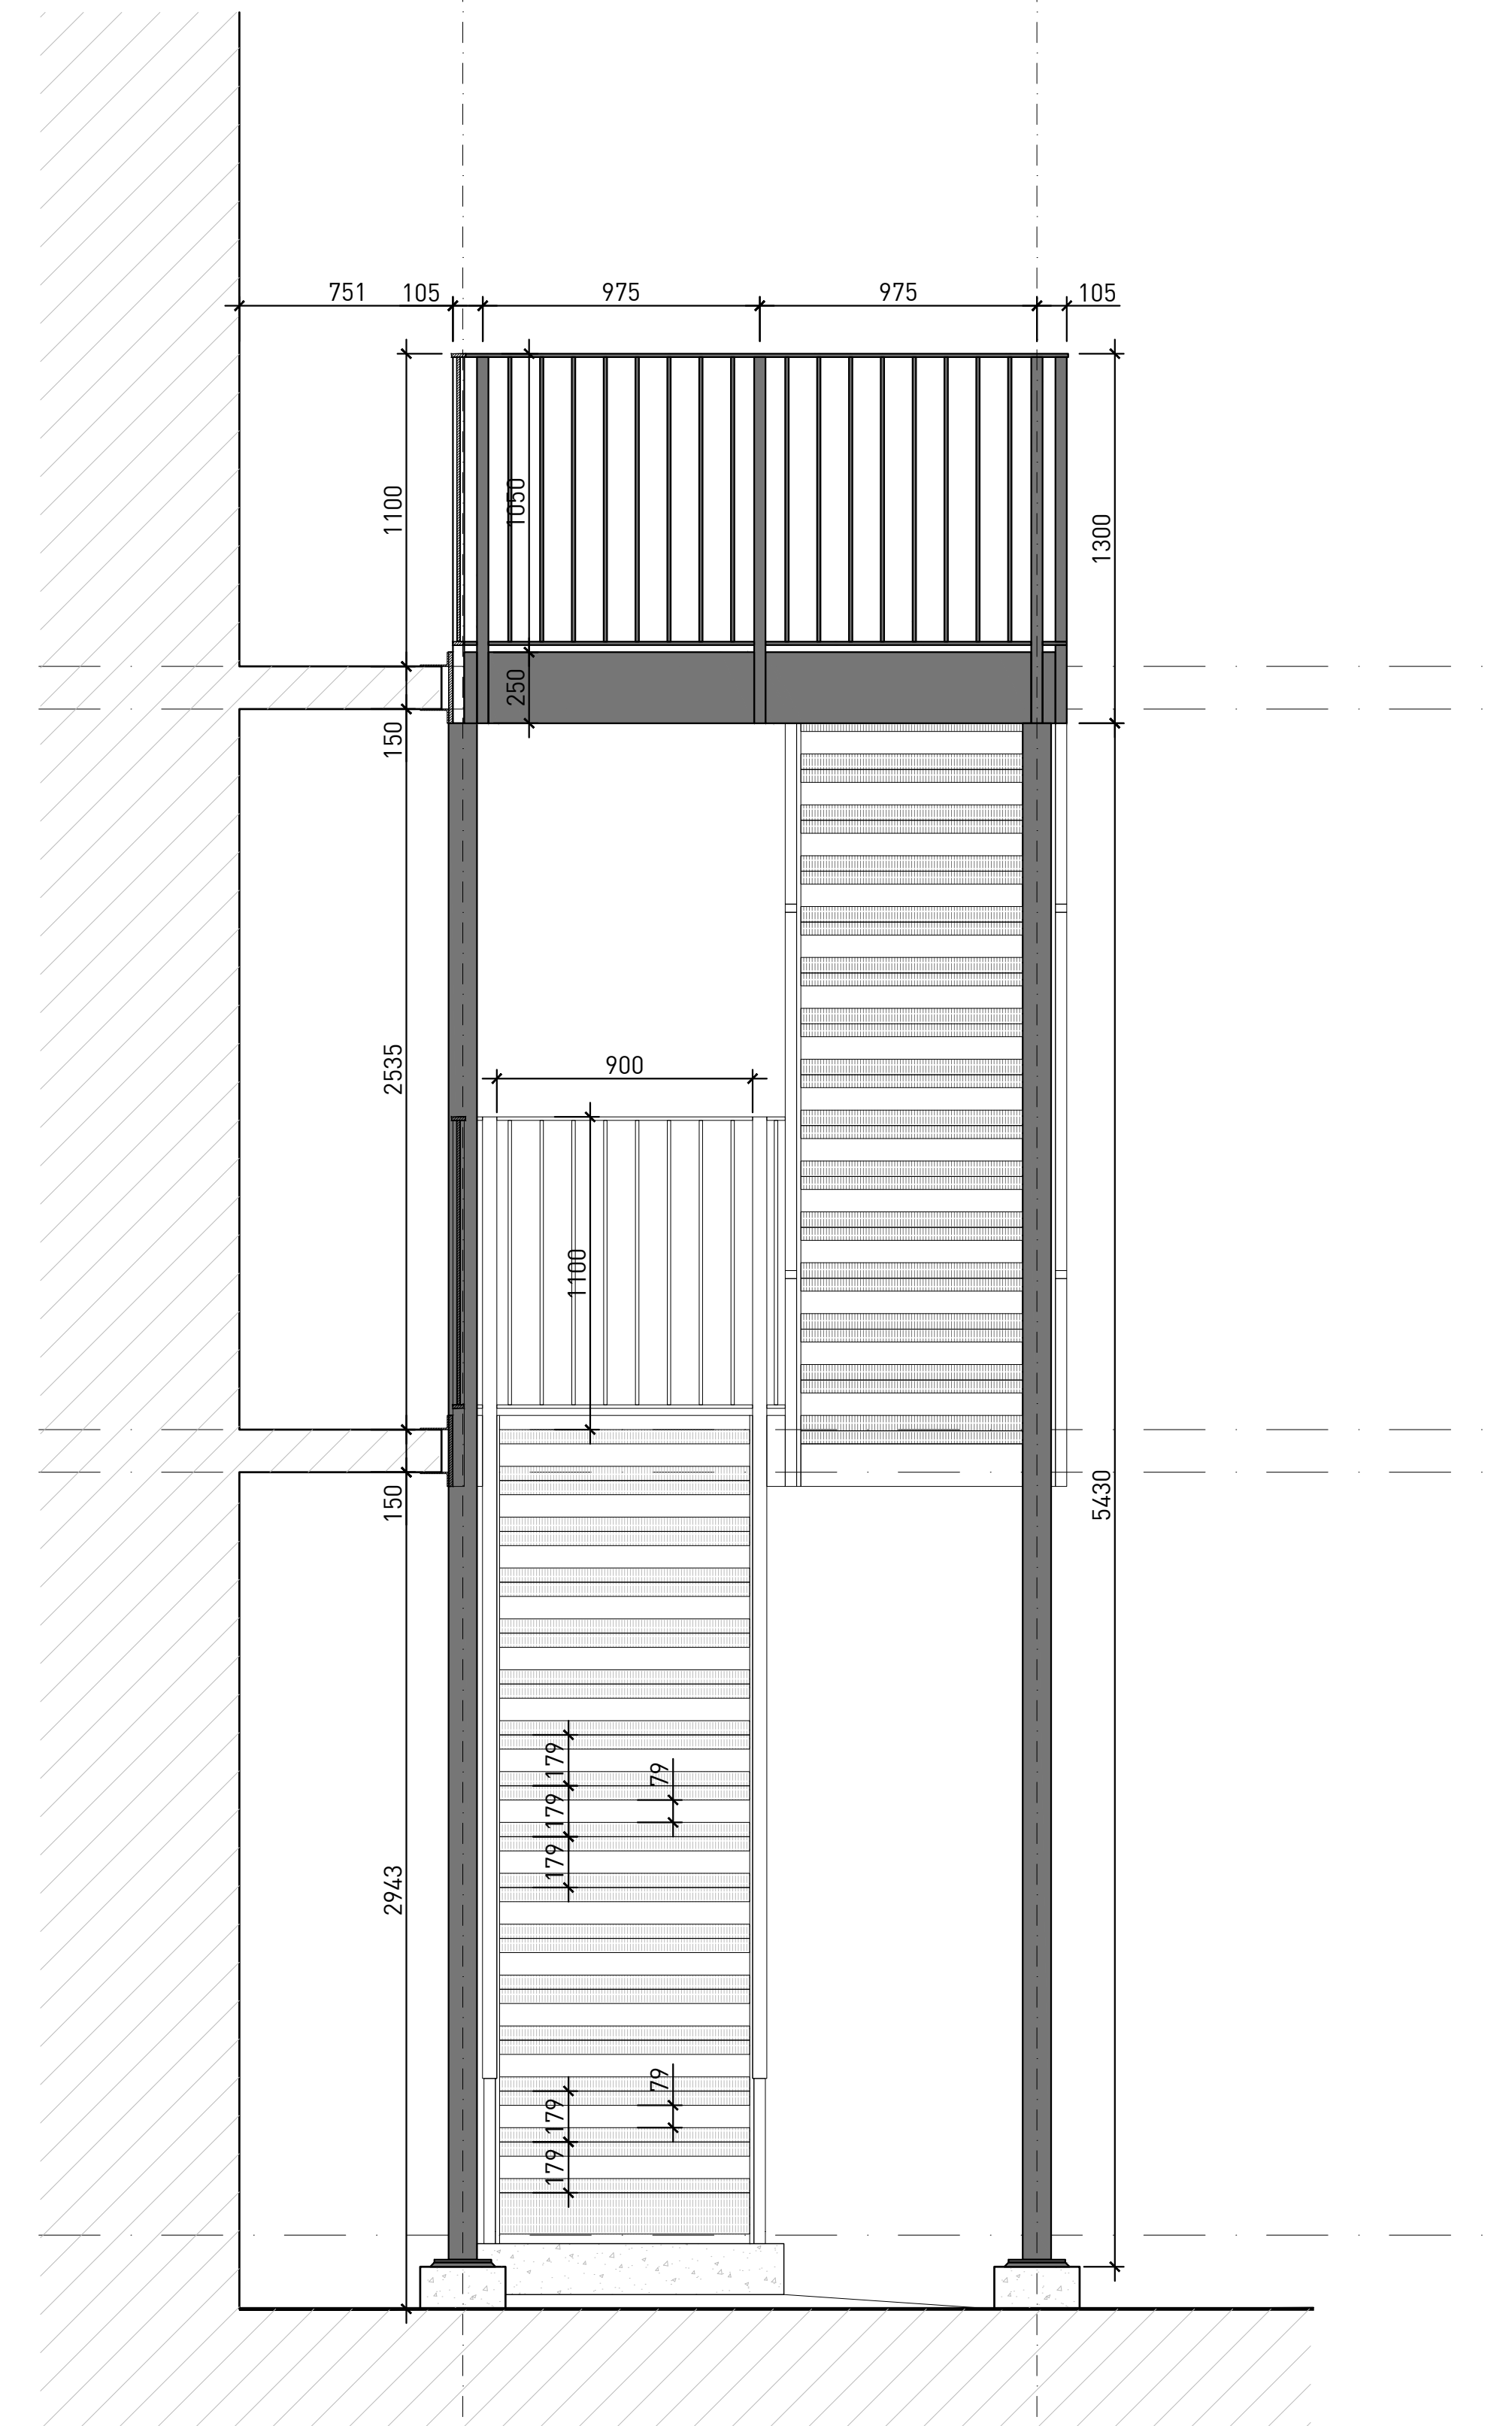

1:20 @ A1 / 1:40 @ A3

Site plan of Mount Garrison. The plan shows three buildings arranged horizontally. The central building is labeled 'Garrison Court' and contains rooms 19 to 24. The building to its left contains rooms 25 to 30. The building to its right contains rooms 13 to 18. A central staircase, labeled 'STAIRCASE - 4', is located between the central and right buildings. The plan also shows a street intersection at the bottom, a parking lot with several cars, and a bus stop. The title 'MOUNT GARRISON' is written vertically on the right side of the plan.

T01	26.01.2026	INITIAL ISSUE OF INFORMATION
REVISIONS		

Project	2601 - New External Escape Stairs	Devin Architects Ltd (SQUiTT) Bridgeport House, 159 High Street, Huntingdon, Cambridgeshire, PE29 3TF, UK.		Mobile: +44 7775 796 155 Email / Web: info@devinarchitects.com www.devinarchitects.com @devinarchitects			
Client	Hazelwood Homes Developments Ltd						
Location	Flats 1 to 30, Garrison Court, Mount Garrison, Hitchin		Title DETAILED DESIGN Prop Stair Elevs - Staircase-4				
			Status	RIBA Stage 4	Scale	1:20 @ A1	
			Drawn	SD	Checked	SD	
			Revision	T01	Date	26.01.2026	
			2 6 0 1 0 3 0 0 A L 0 0 4				