


PROPOSED SITE PLAN. 1:100.

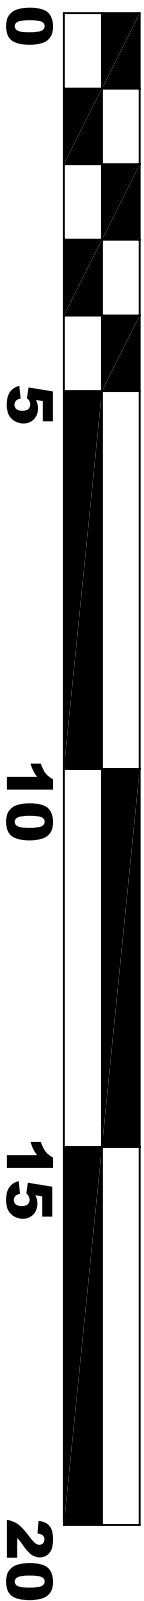


SCALE BAR 1:100

Project Title: PROPOSED LANDSCAPING SITE PLAN.			
Scale:	Date:	Drawn:	
1:100	OCT 2023	PB	
Project No:	Drawing No:	Revision:	
3009	103	G	

Client:
MR AND MRS SEDGEWICK

Project:
CONDITIONS APPLICATION FOR PROPOSED
DWELLING AT LAND OFF DAISY BARN,
TRECLE LANE, RUSHDEN, HERTS.

OFFERING IMAGINATIVE DESIGN SOLUTIONS TO ALL

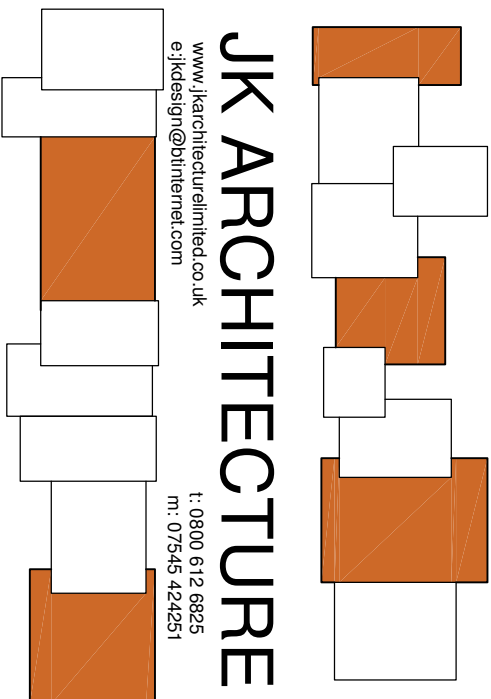

Revision:
Revision 'G' Conditions application.
By PAUL B
March 2025

Without written permission it may not be used, published or reproduced in any form.

JK ARCHITECTURE

The copyright of this drawing is the property of

COPYRIGHT

Client to inform of any deviation from the drawing or conditions of use to the relevant planning department prior to commencement on site.

Contractor to check and confirm all existing dimensions and features positions and is to work to suit site dimensions.

BEAWARE PRIOR TO COMMENCEMENT

4no. Silver Birch Trees
(Betula Pendula)

Field

Field

Field

Field

Field

530650E

231350N

231350N