


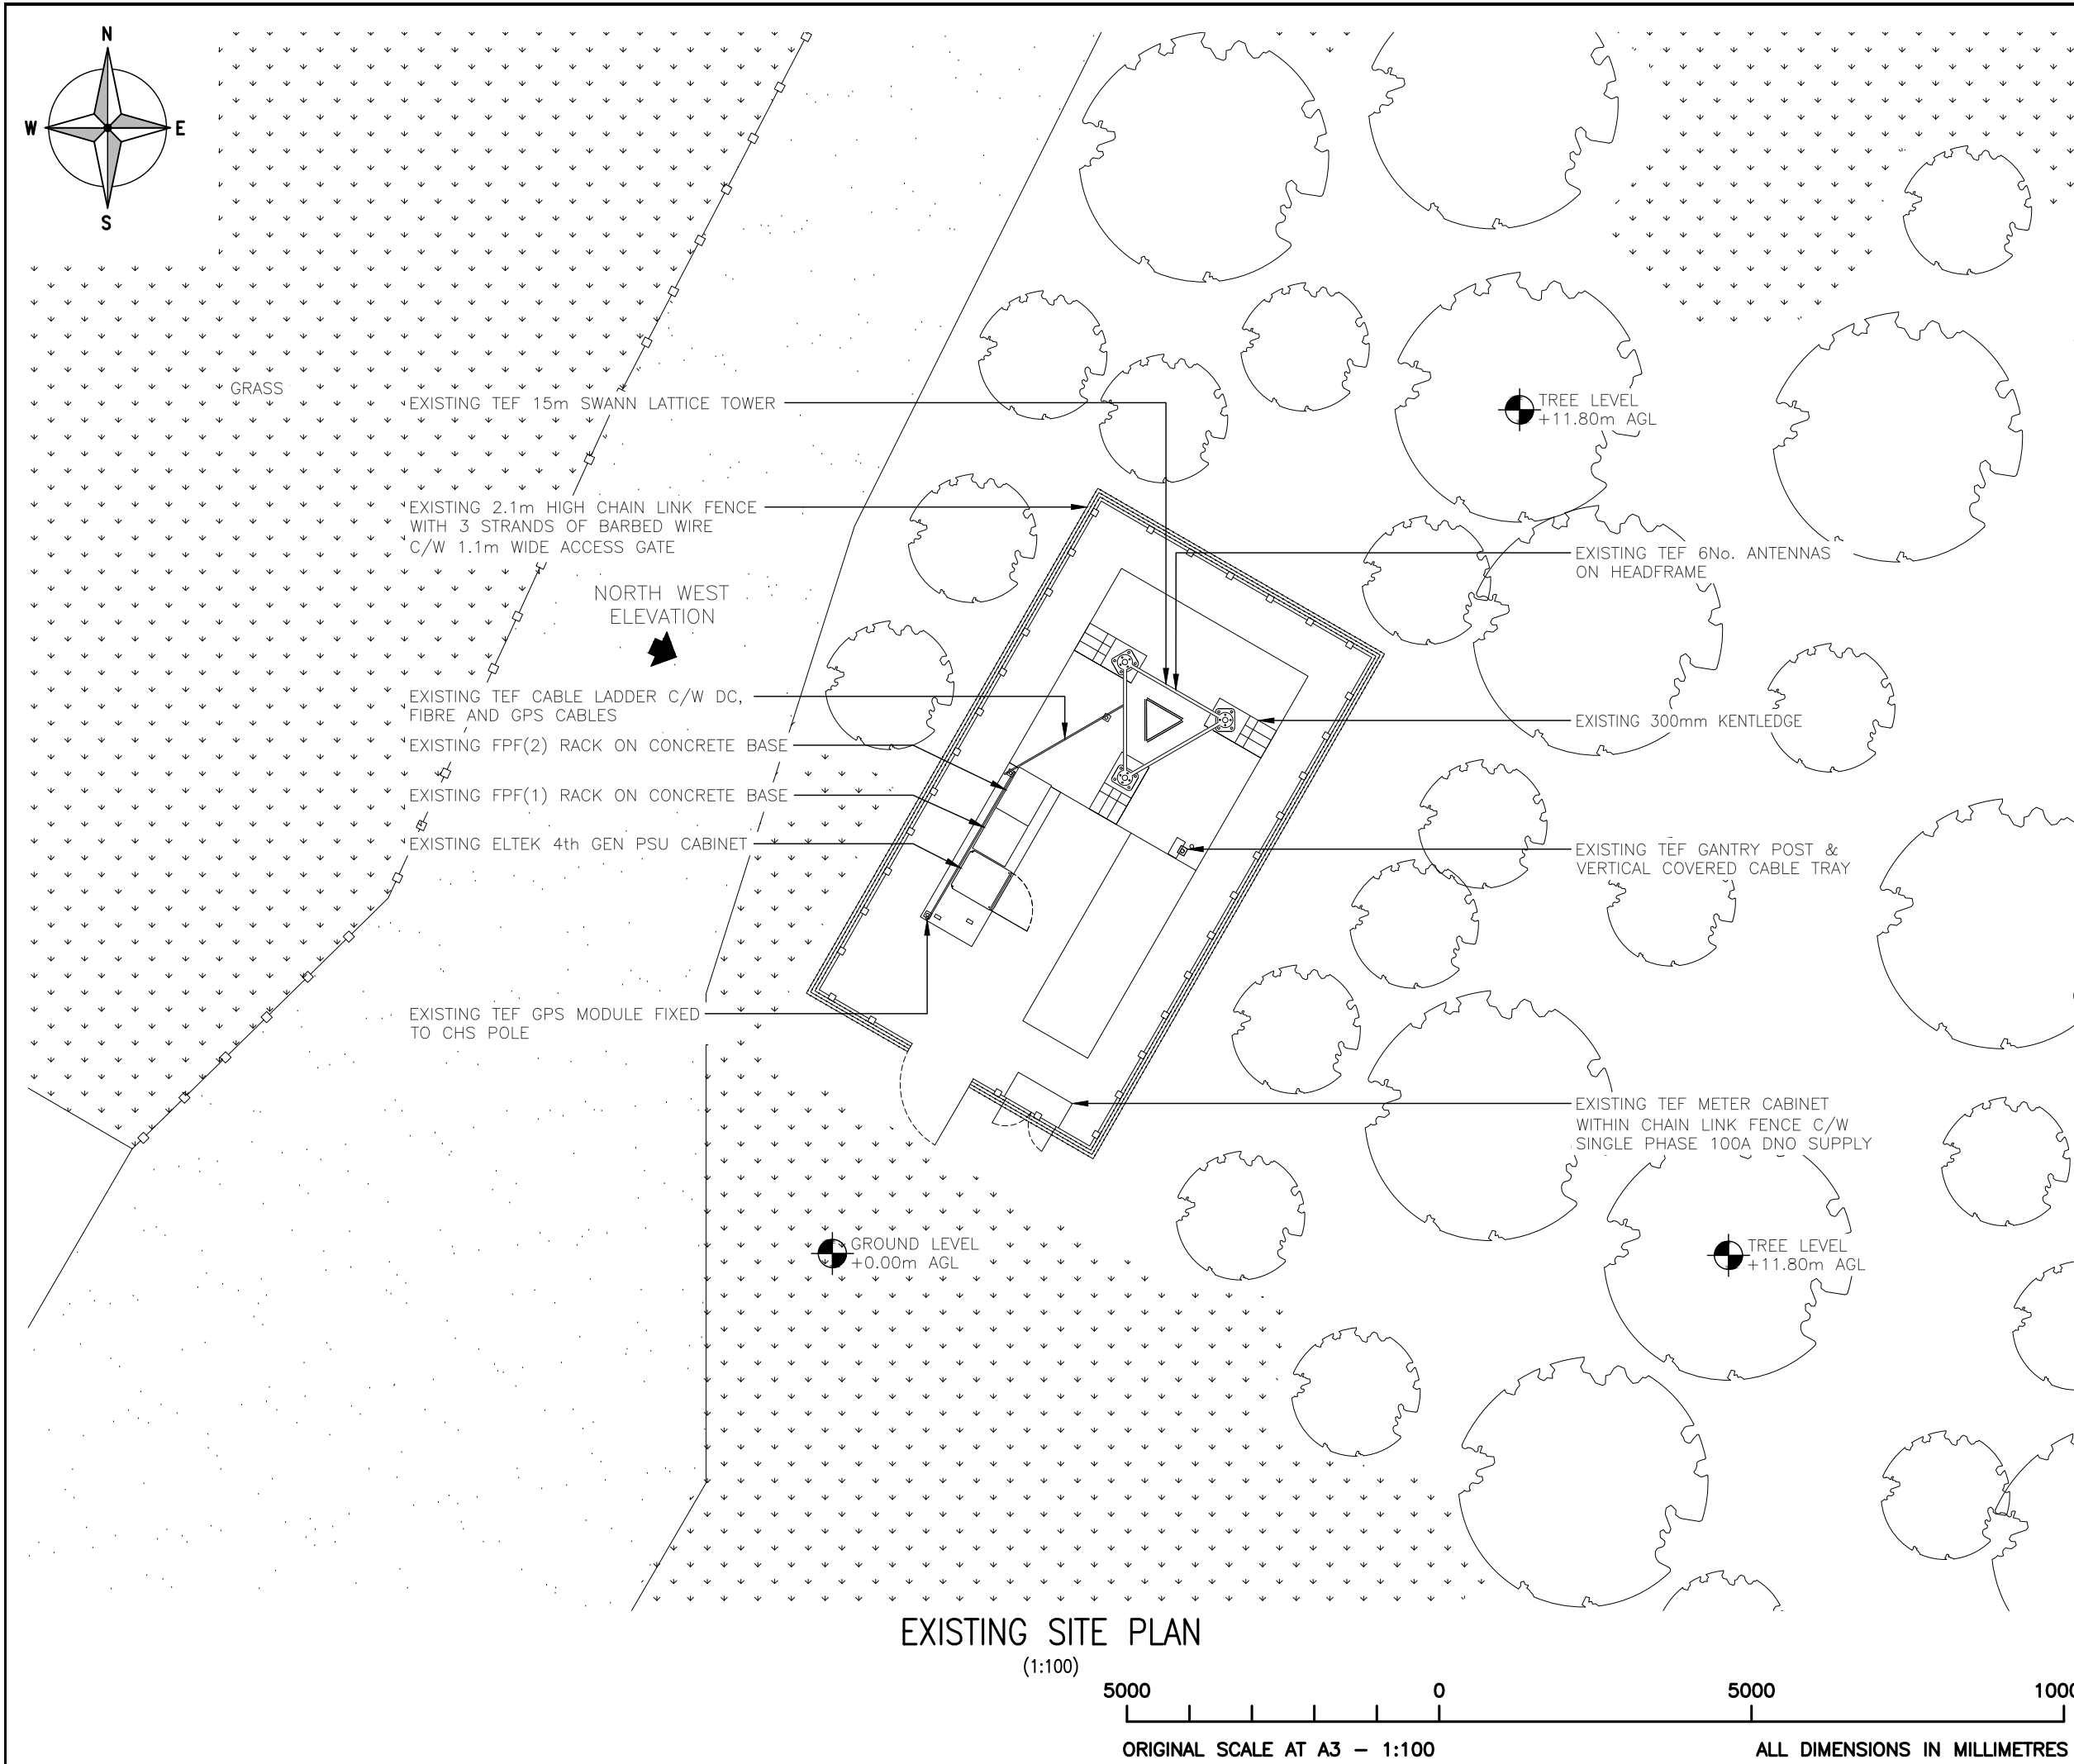

ALL DIMENSIONS ARE IN mm UNLESS NOTED OTHERWISE

N.G.R

E:524672

N: 220962

NOTES:

A	PLANNING ISSUE	MA	MH	08.07.25
REV	MODIFICATION	BY	CH	DATE

Cell Name				Opt.
KNEBWORTH GOLF CLUB				-
Cell ID No				
CSID	-	VF	✓	TEF
10779325	-	-	-	2164
Project No.	-	TM Cell ID	-	N/A
-	-	-	-	-

Site Address / Contact Details

KNEBWORTH GOLF CLUB
DEARDS END LANE
KNEBWORTH
HERTFORDSHIRE
SG3 6NA

Drawing Title:
EXISTING SITE PLAN

Purpose of issue:		PLANNING	Dwg Rev:
Drawing Number:		200	A
Surveyed By:	Original Sheet Size:	Pack Issue:	
SY	A3		
Drawn:	Date:	Checked:	Date:
MA	08.07.25	MH	08.07.25

SDNT0005 Version 3.2