


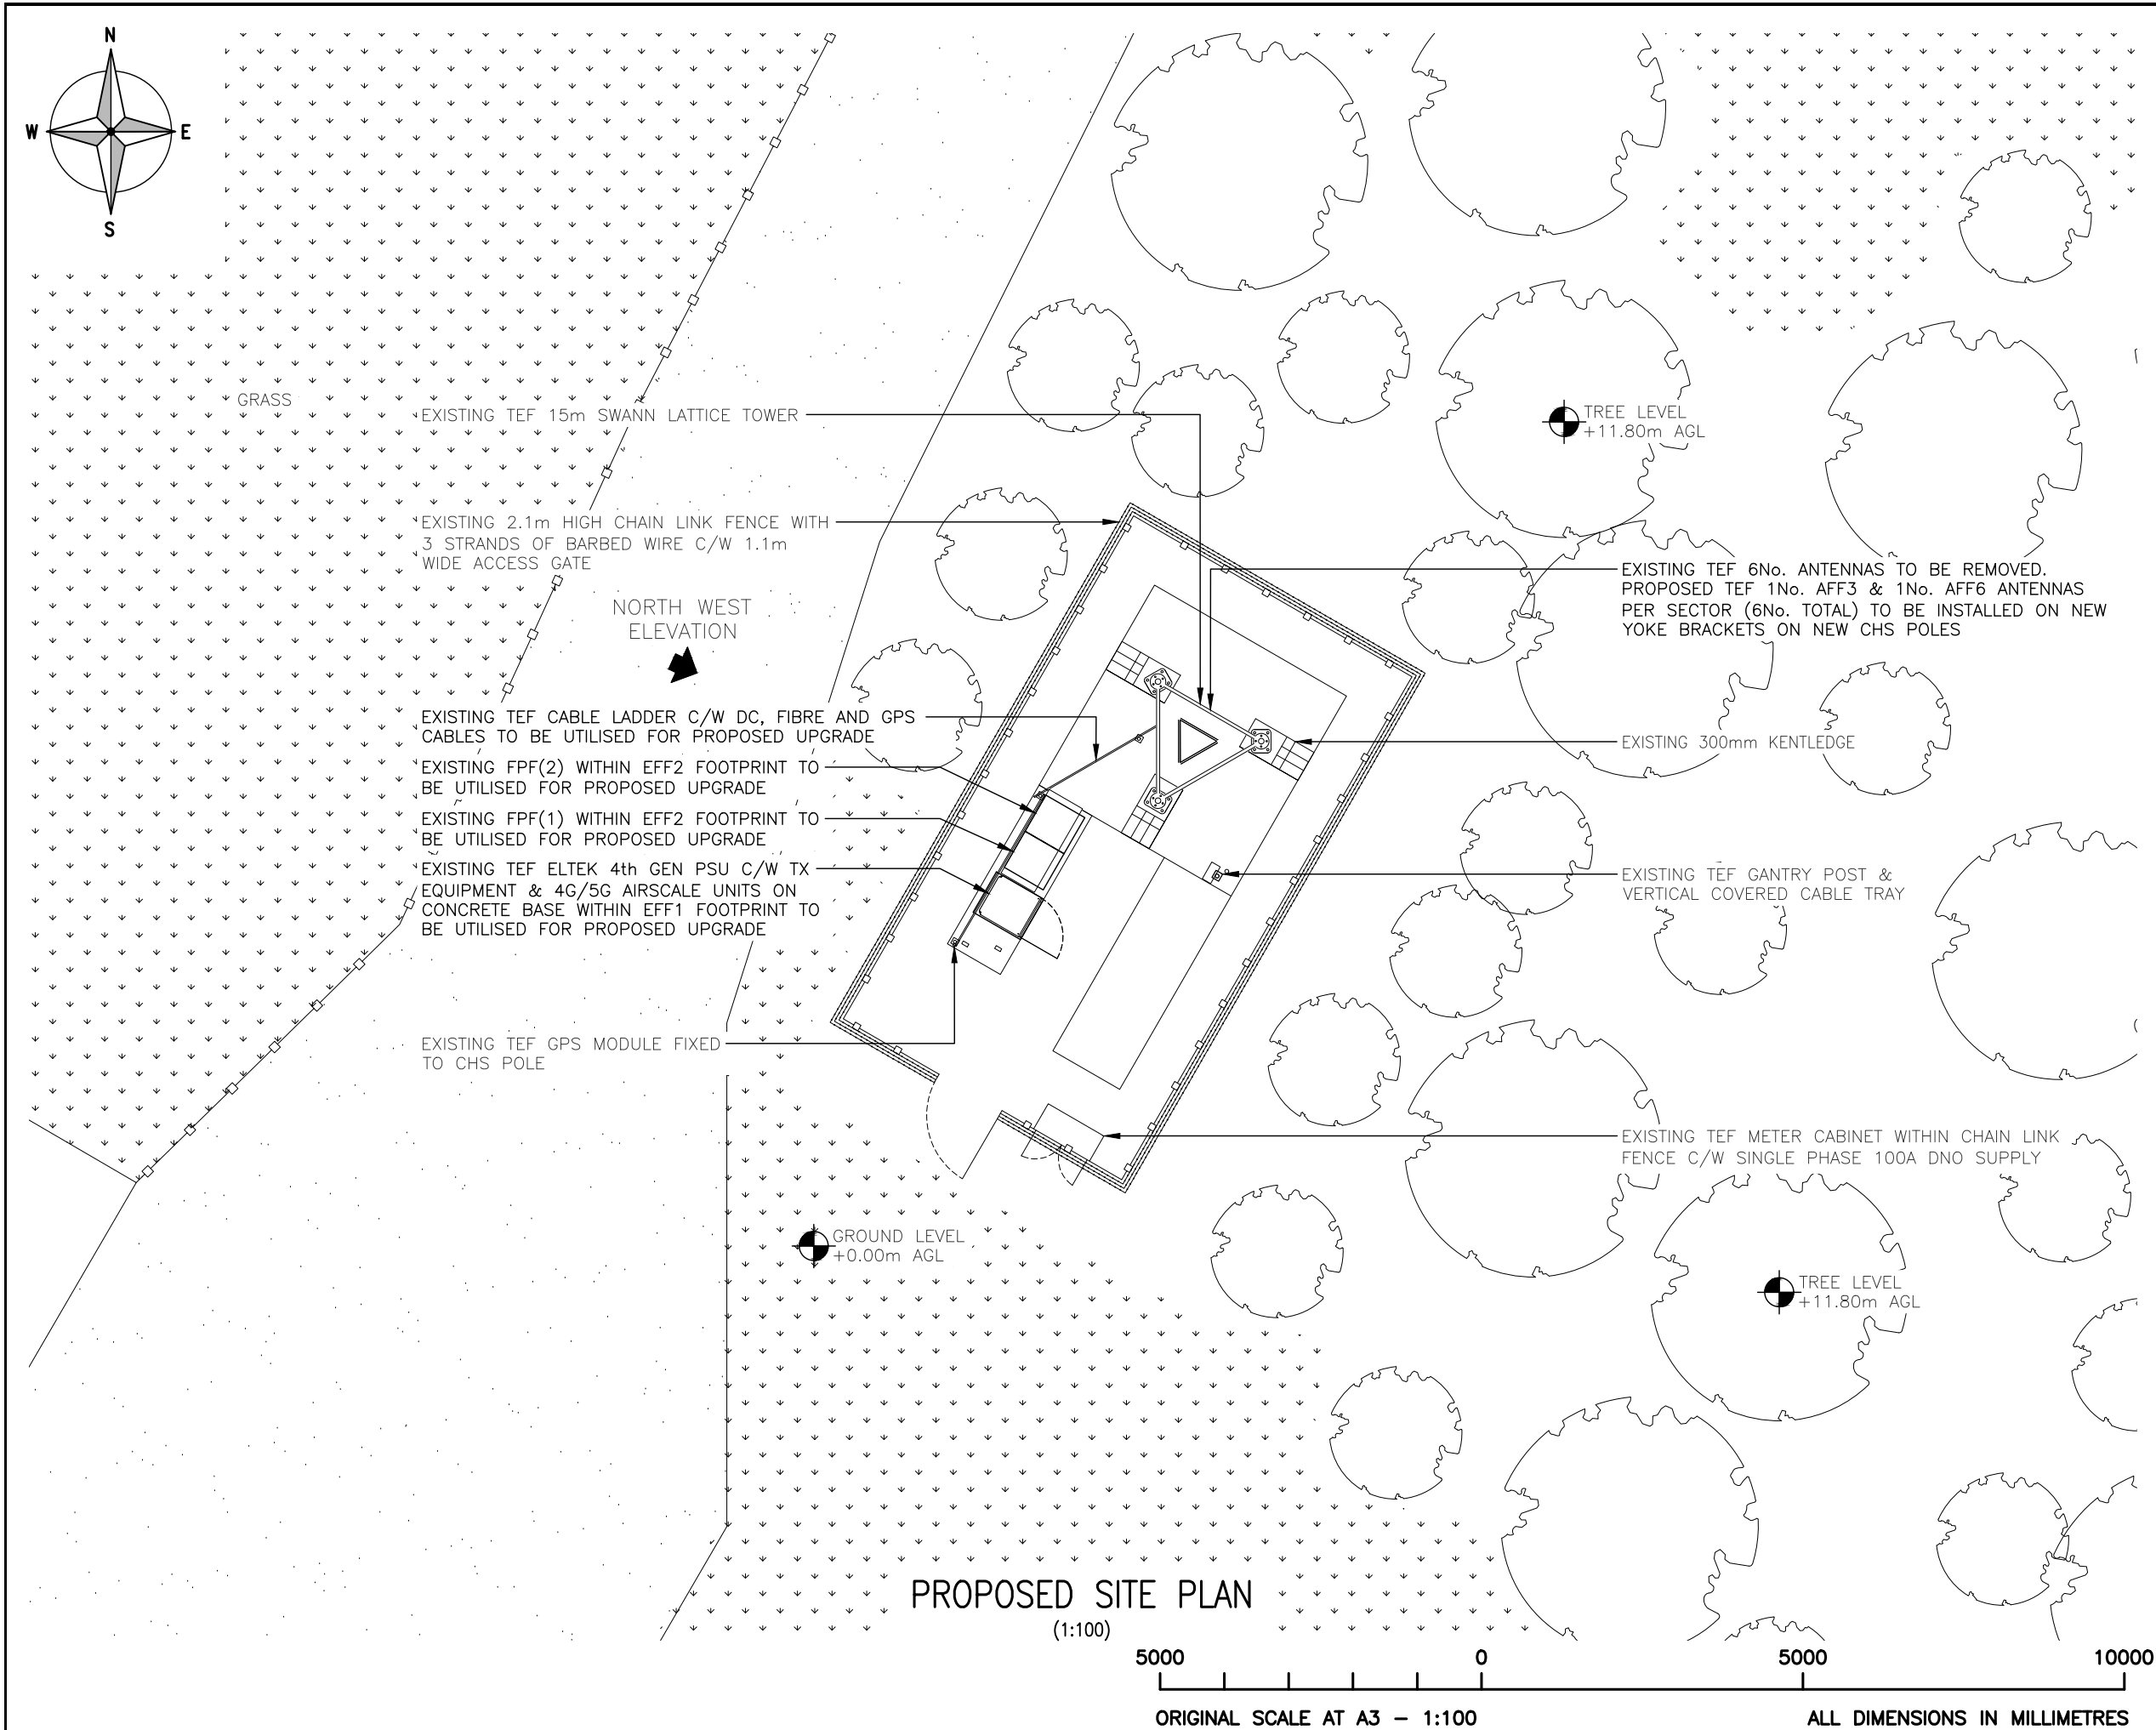

ALL DIMENSIONS ARE IN mm UNLESS NOTED OTHERWISE

N.G.R

E:524672

N: 220962

NOTES:

NOTE:

SITE IS OVERGROWN (LONG GRASS, WEEDS AND BRIARS) AND WILL REQUIRE VEGETATION TO BE CLEARED PRIOR TO COMMENCING WORKS.

STRUCTURAL NOTE:

SUITABILITY OF EXISTING STRUCTURE & FOUNDATION IS TO BE CONFIRMED OR REJECTED FOLLOWING COMPLETION OF A L2 GDC & SRUCTURAL ANALYSIS OF THE FOUNDATION.

A	PLANNING ISSUE	MA	MH	08.07.25
REV	MODIFICATION	BY	CH	DATE

Cell Name				Opt.
KNEBWORTH GOLF CLUB				-
Cell ID No				
CSID	-	VF	✓	TEF
10779325	-	-	-	2164
Project No.	-	TM Cell ID	-	N/A
-	-	-	-	-

Site Address / Contact Details

KNEBWORTH GOLF CLUB
DEARDS END LANE
KNEBWORTH
HERTFORDSHIRE
SG3 6NA

Drawing Title:
PROPOSED SITE PLAN

Purpose of issue:		PLANNING	Dwg Rev:
Drawing Number:		201	A
Surveyed By:	SY	Original Sheet Size:	A3
Drawn:	MA	Date:	08.07.25
Checked:	MH	Date:	08.07.25
Pack Issue:	A		

These drawings comply with TEF Standard ICNIRP guidelines,
Designed in accordance with Cornerstone documents: SDN0007 & SDN0006 v2.0

Notes
N/A

SDNT0005 Version 3.2