

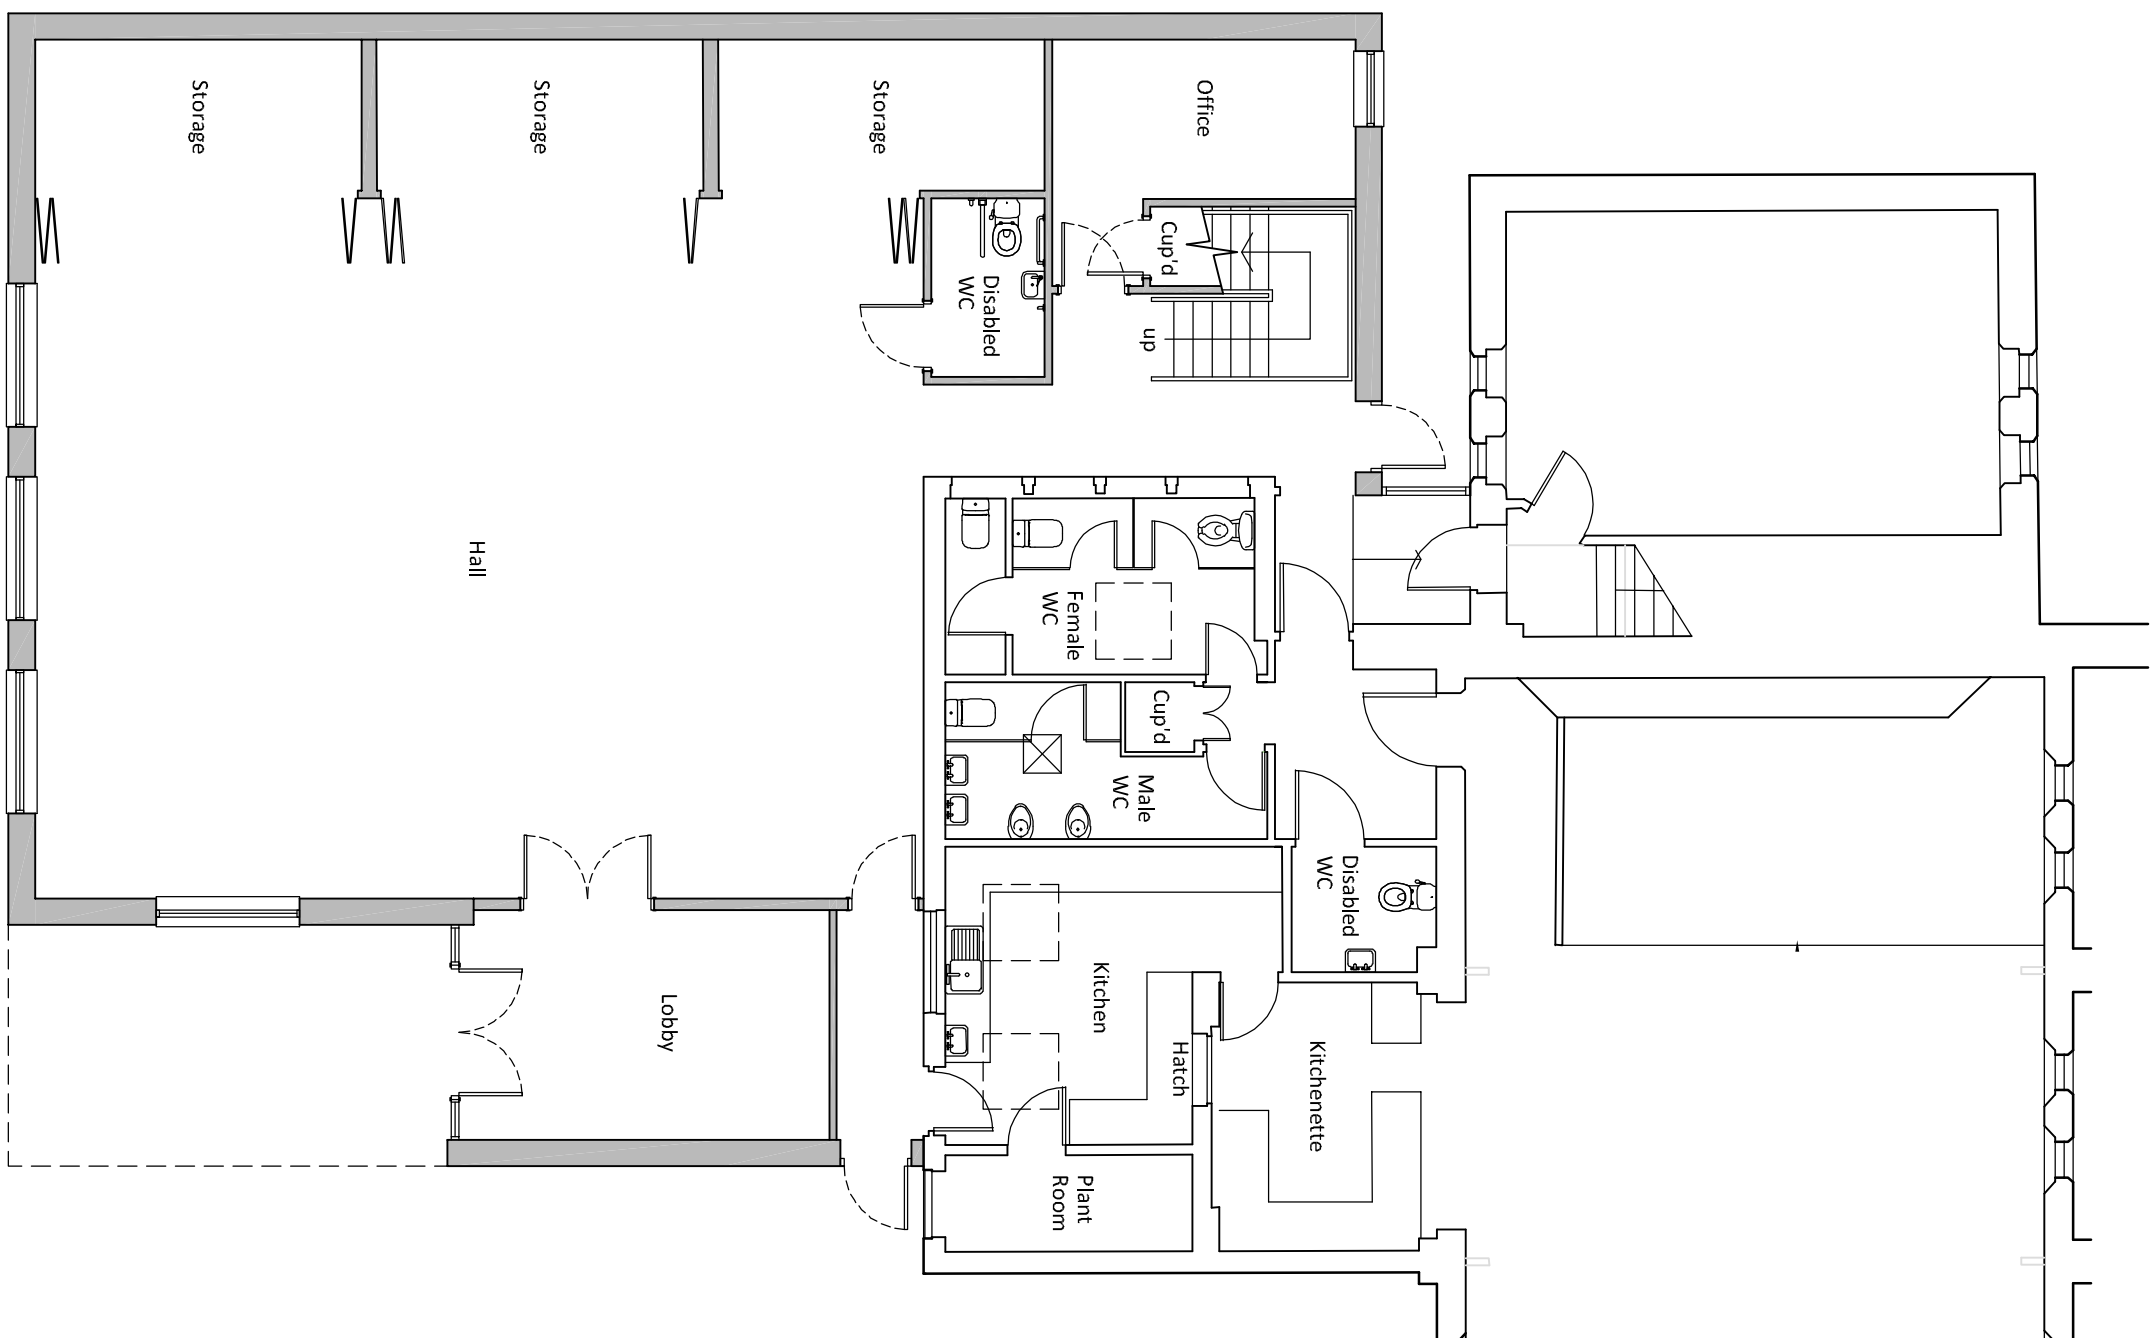


GENERAL NOTES


This scheme is subject to Town Planning and all other necessary consents. The proposed development scheme are only approvals and subject to site survey. All dimensions are to be checked on site. The drawing is to be read in conjunction with all relevant consultants' and/or specialists' reports and specifications. All feasibility studies are subject to full site investigation and structural engineering. The workmanship of all relevant trades and building operations shall comply with the relevant standards and specifications. (BS) 8000:1989 parts 1-15 inclusive. All design and construction is to be in accordance with the Construction Design and Management Regulations 2015.

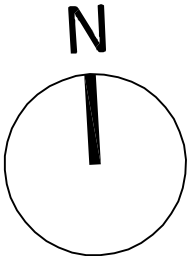

Proposed Ground Floor Plan

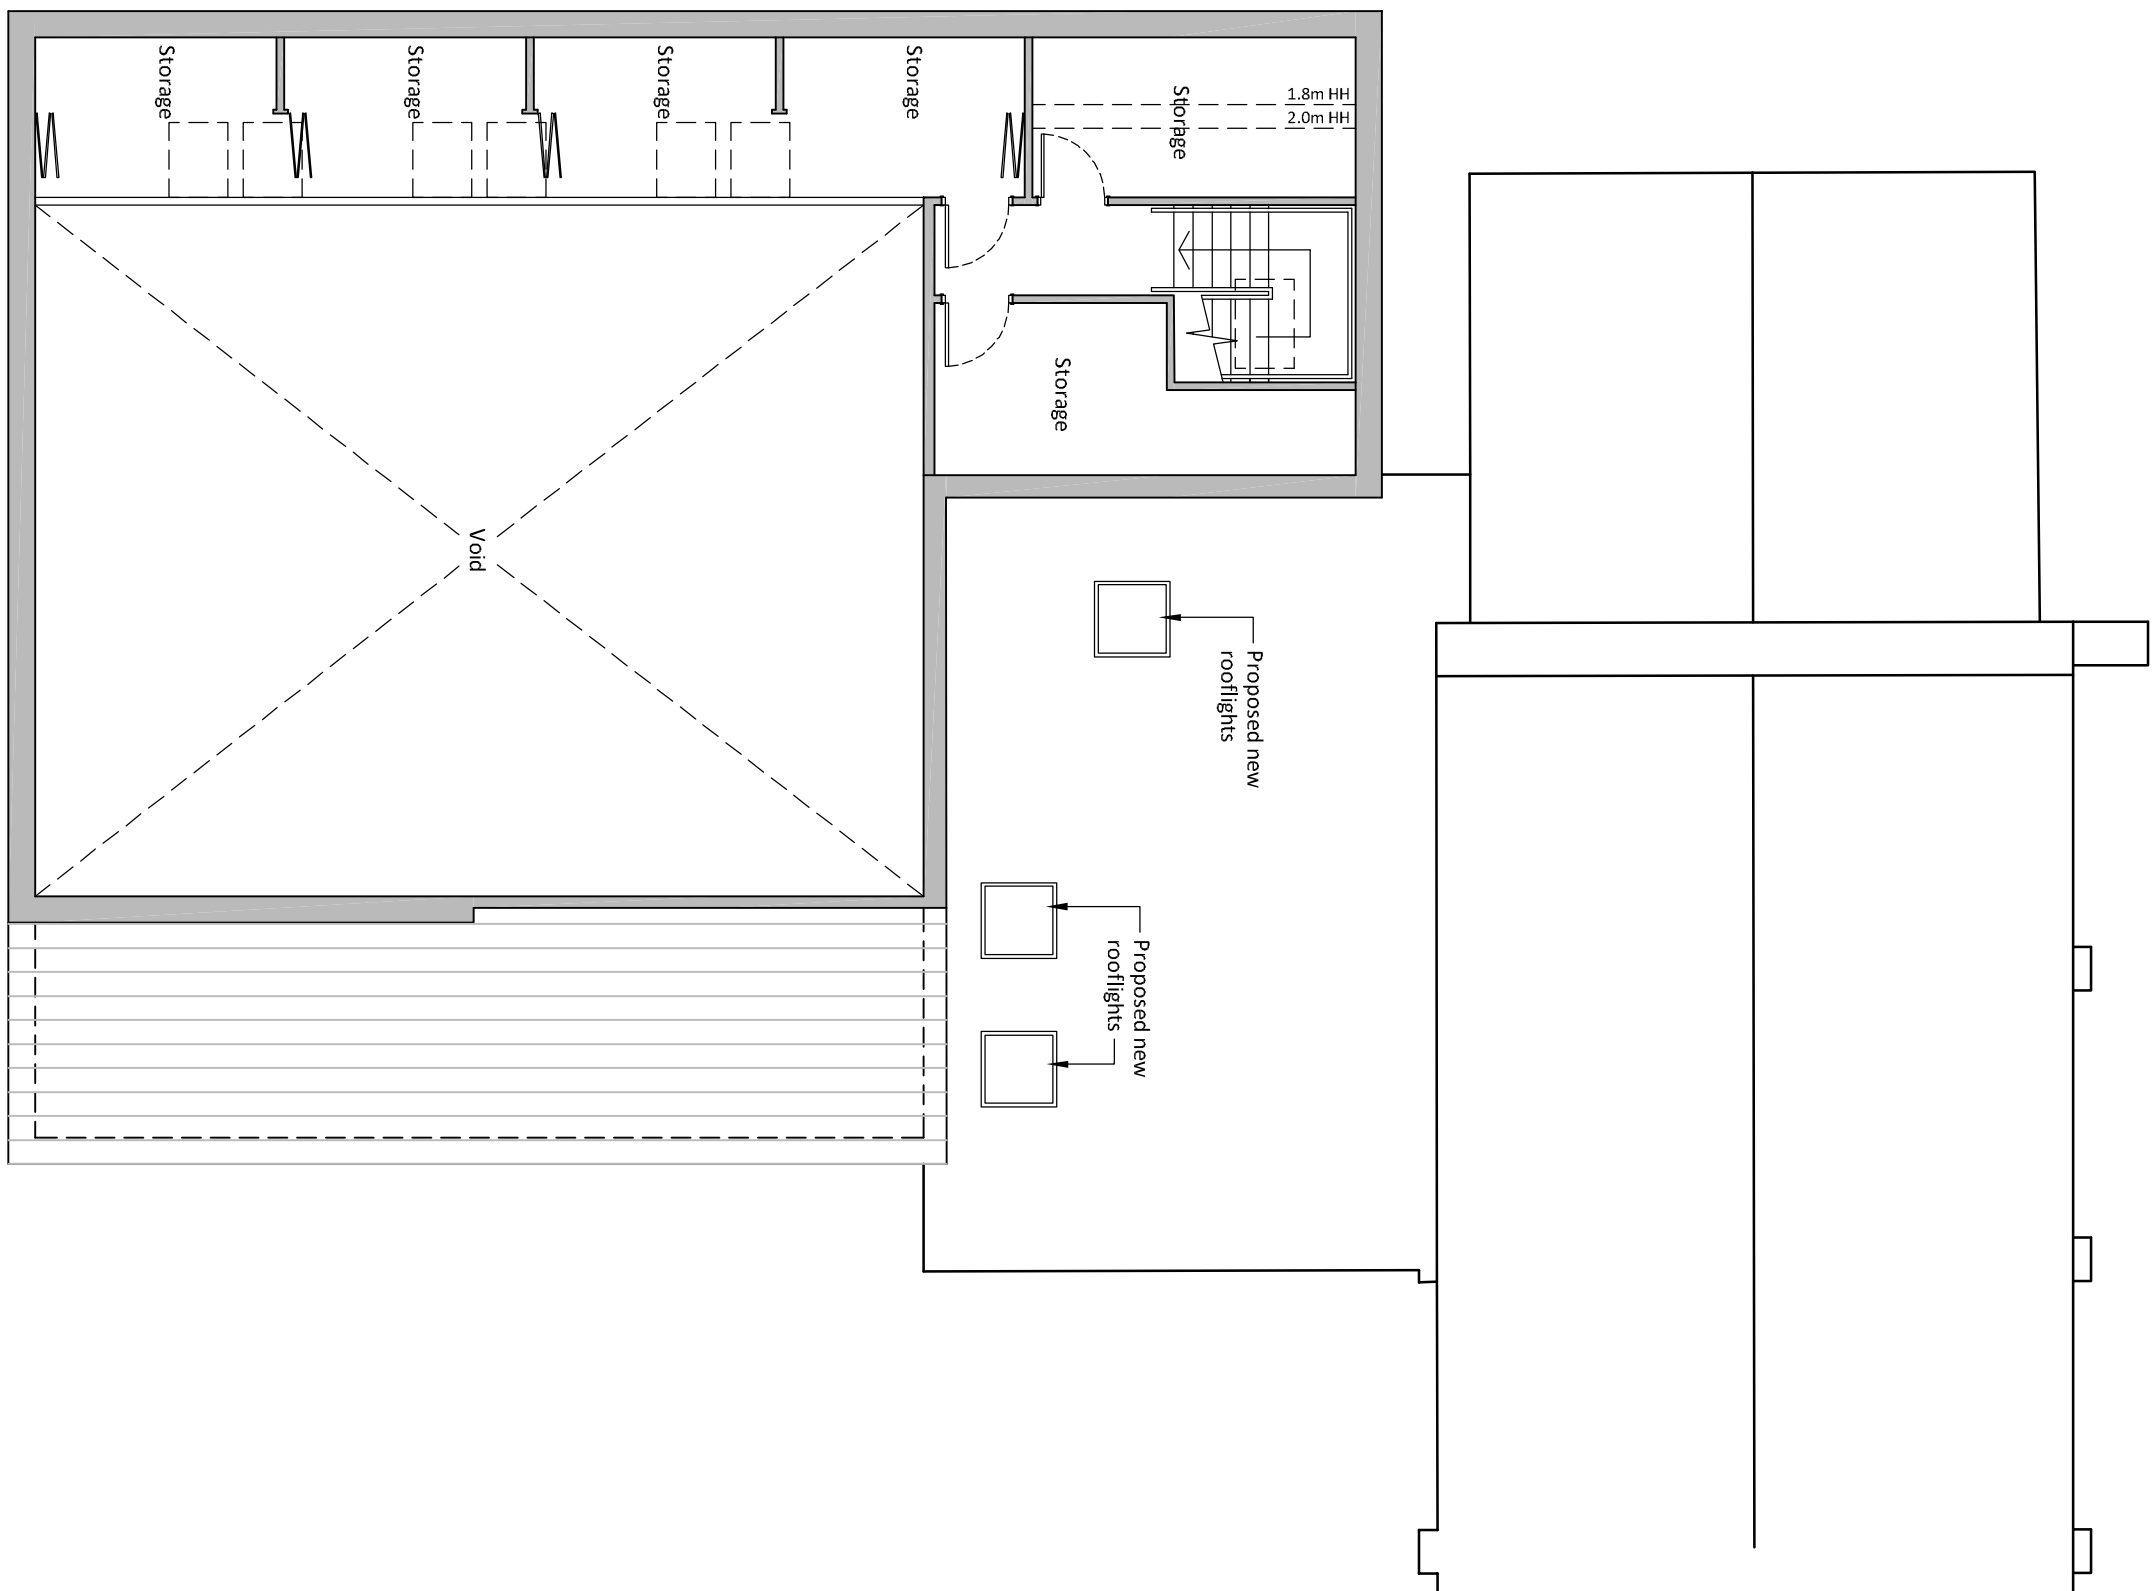


Proposed Mezzanine Floor Plan

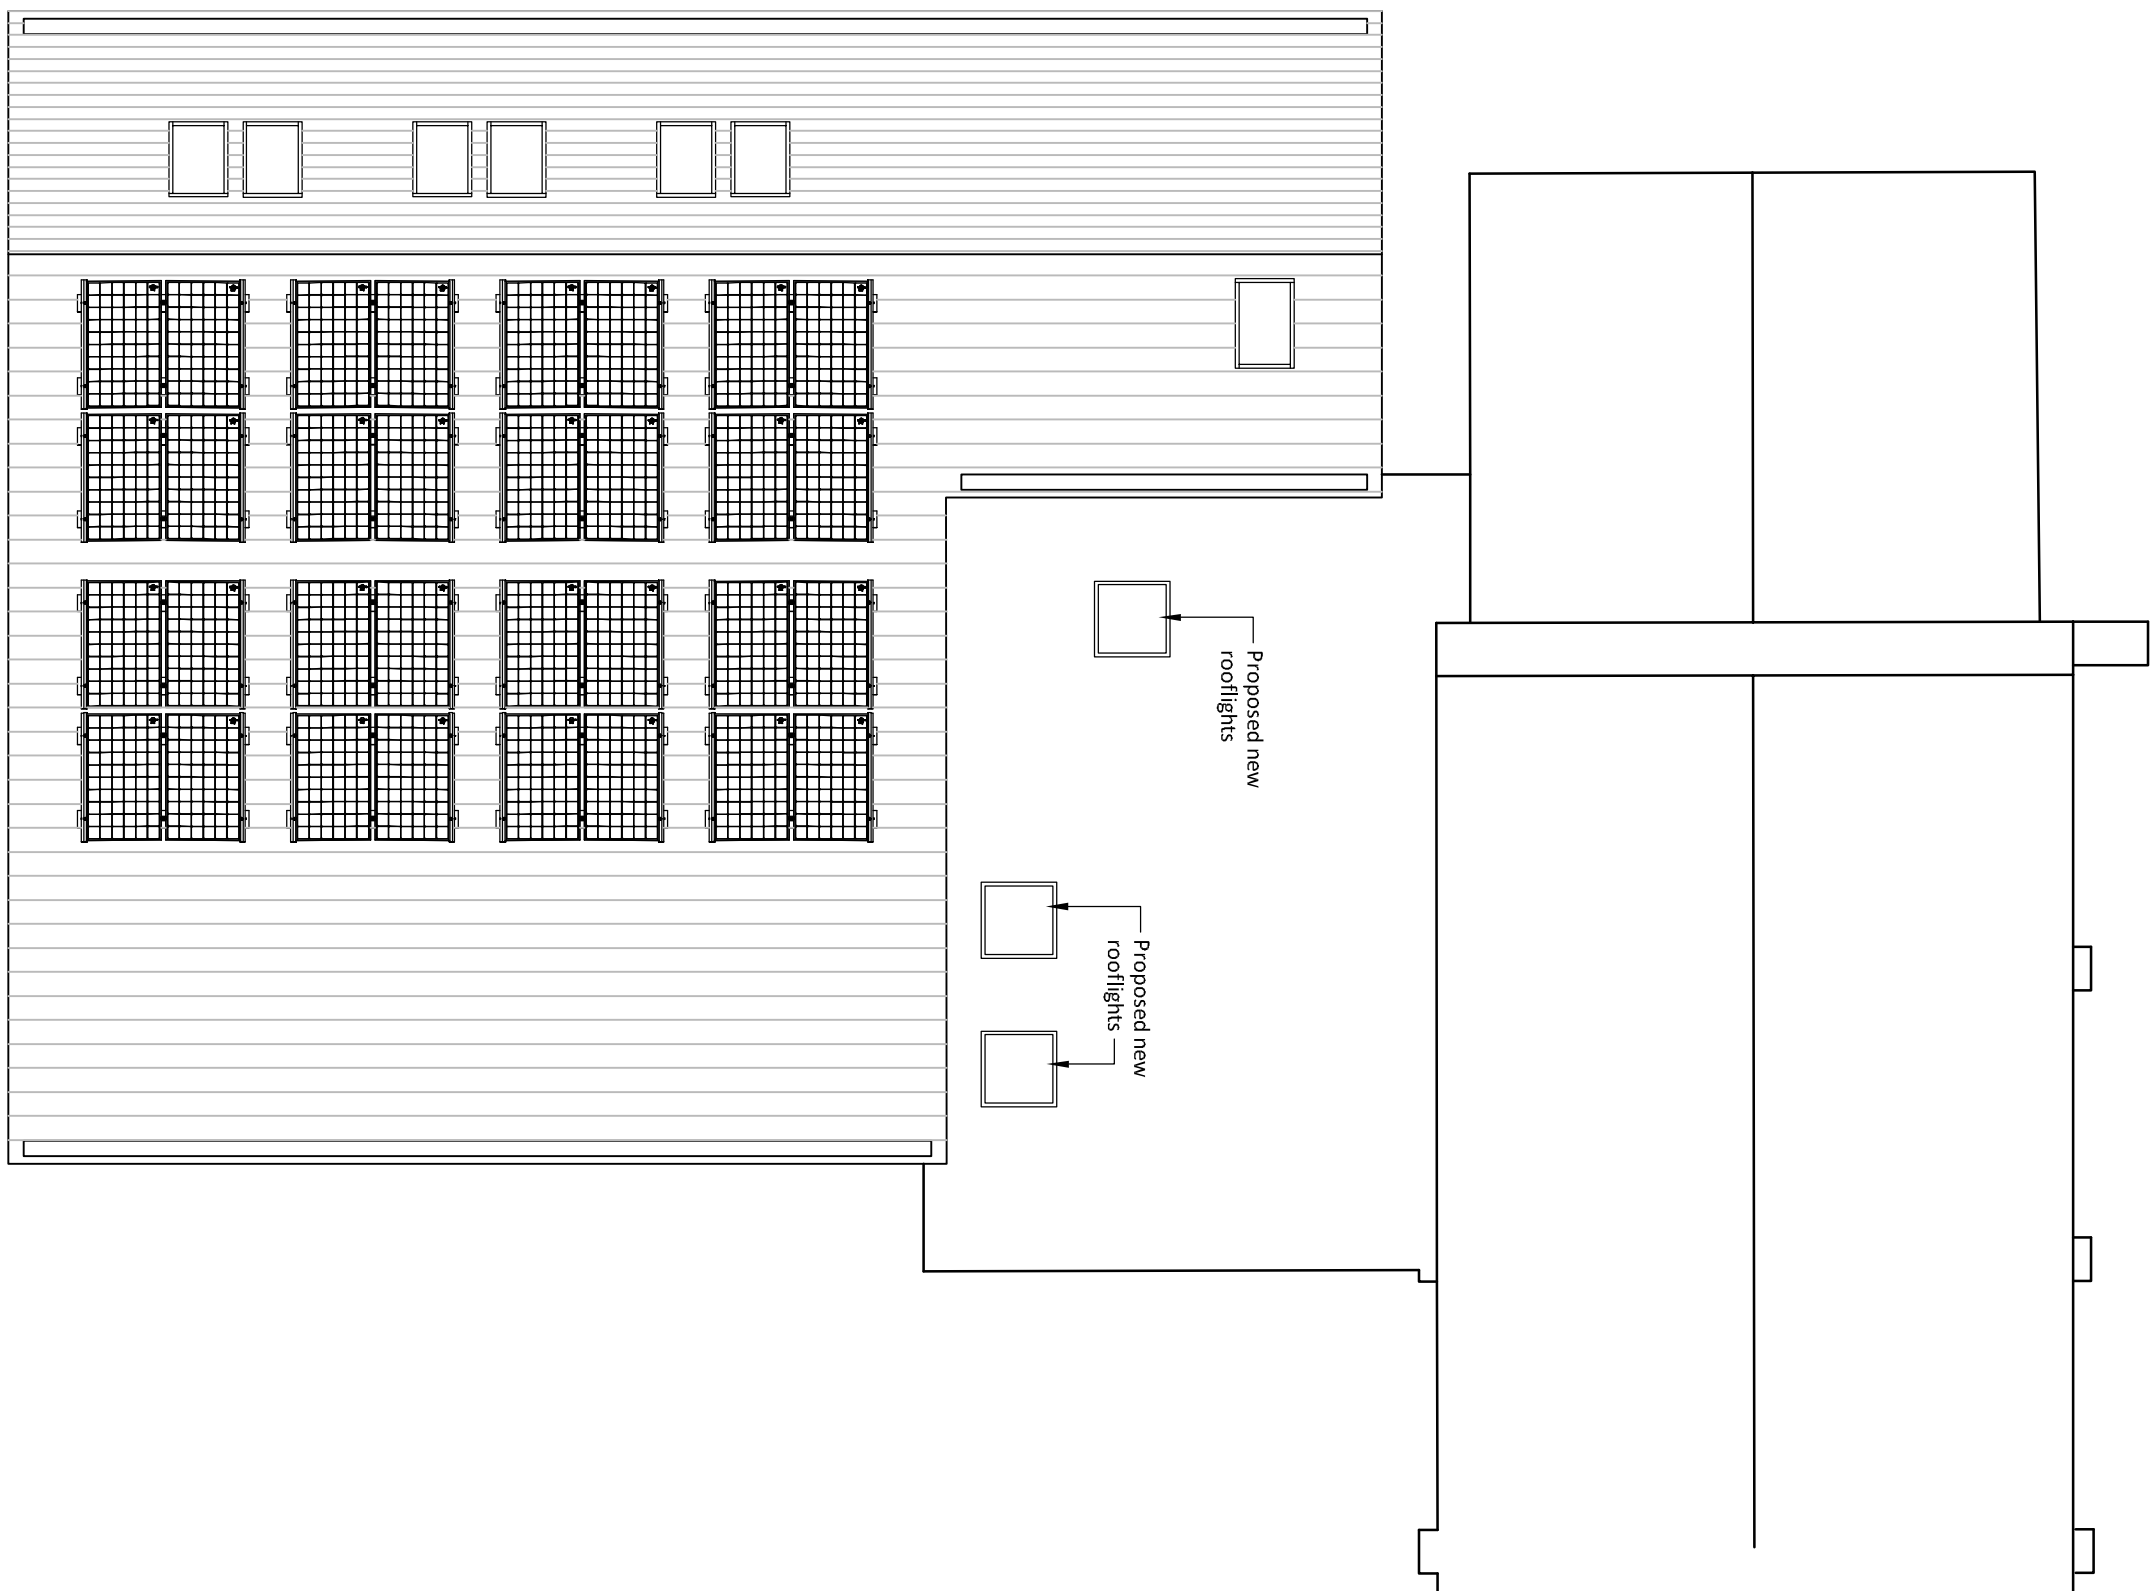

Proposed Roof Plan

Site Location & Proposed Site Plan

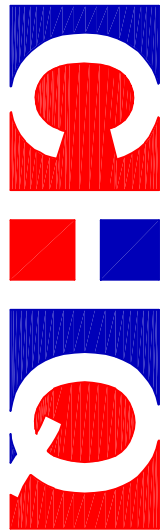

Our Architects Ltd
The Architects' Association
Baldock, Hertfordshire SG7 6QQ
Email: info@ourarchitects.co.uk
www.ourarchitects.co.uk

REV/ DATE BY

Our Lady & St
Andrews Church

PROJECT

Replacement Scout
Hut, 16 Nightingale
Road, Hitchin, Herts

DRAWING

DATE 10.05.2024 DRAWN LW
SCALE 1:100 CHECKED

16346-24-PL.002

