




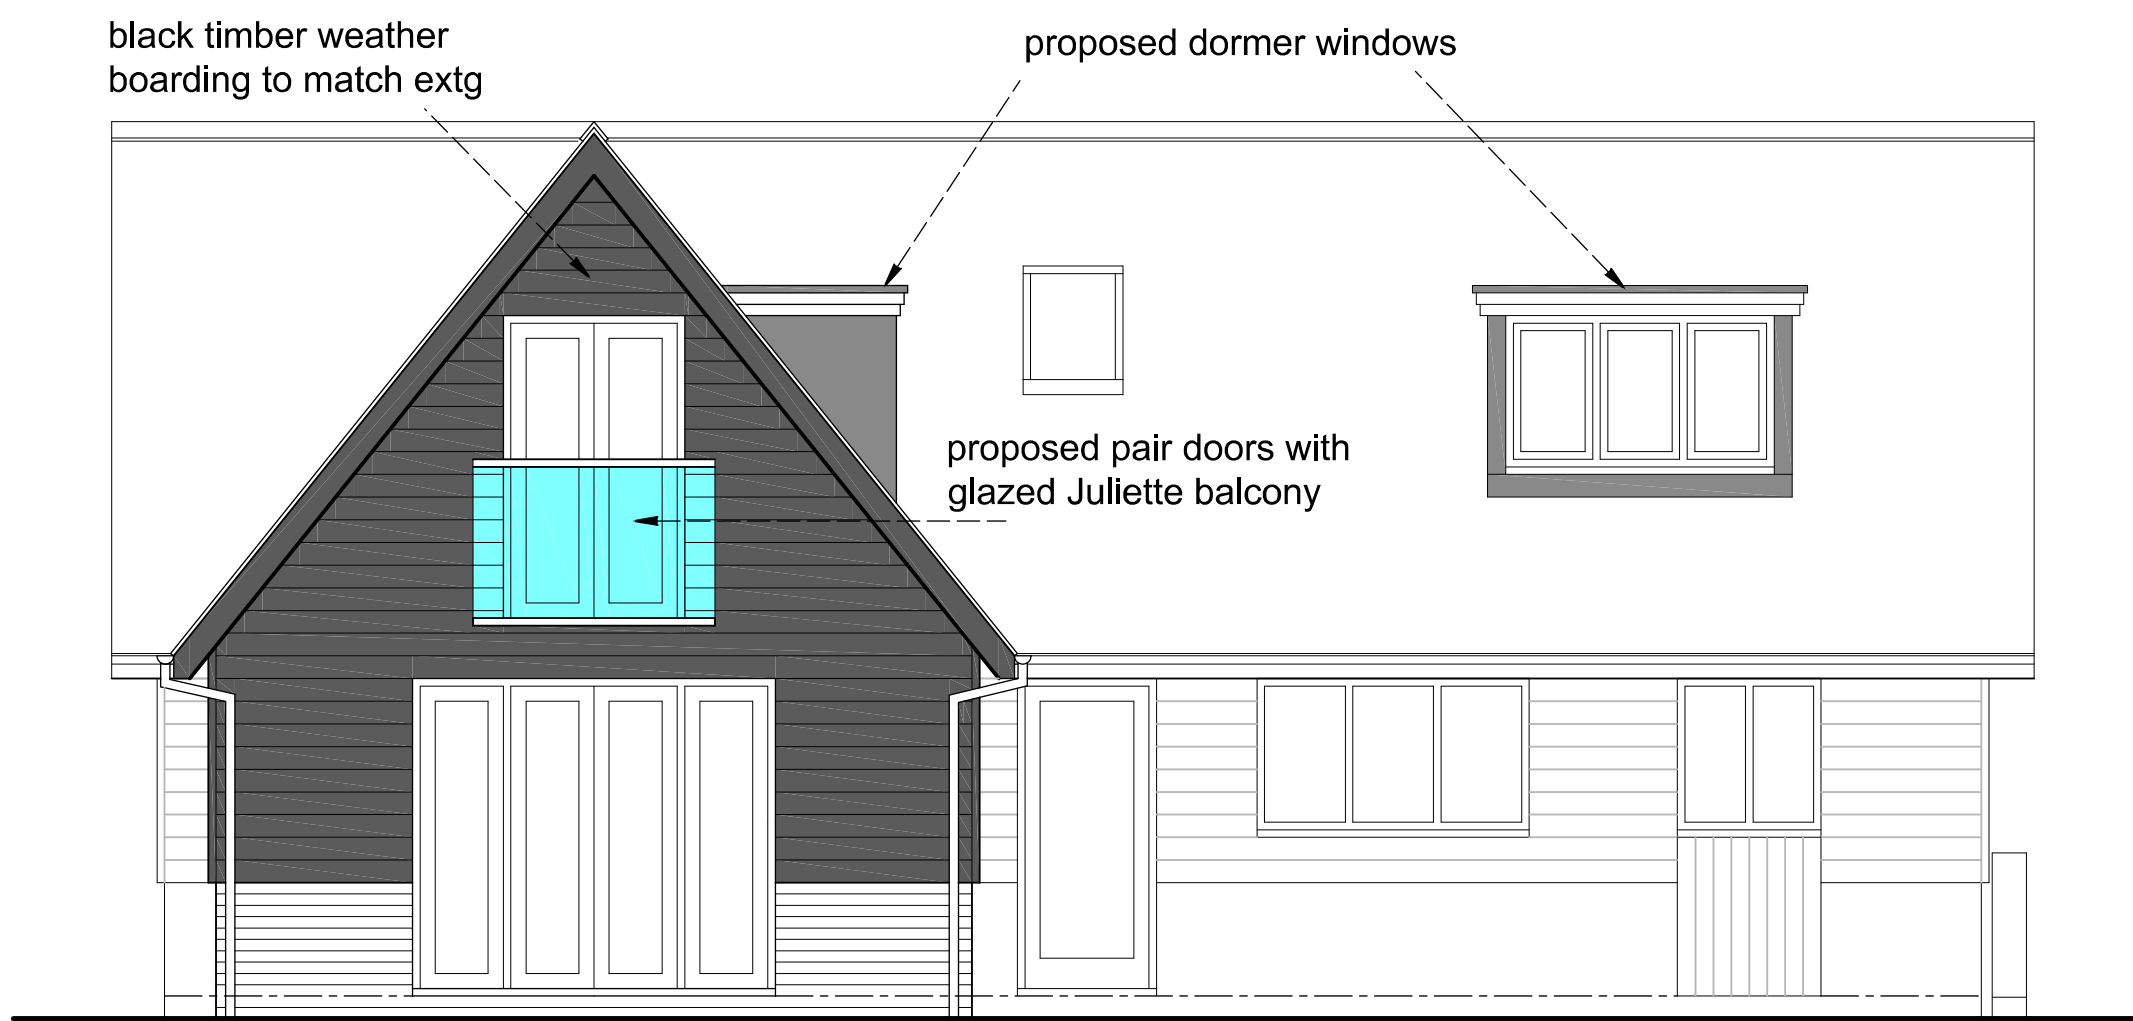

FRONT ELEVATION

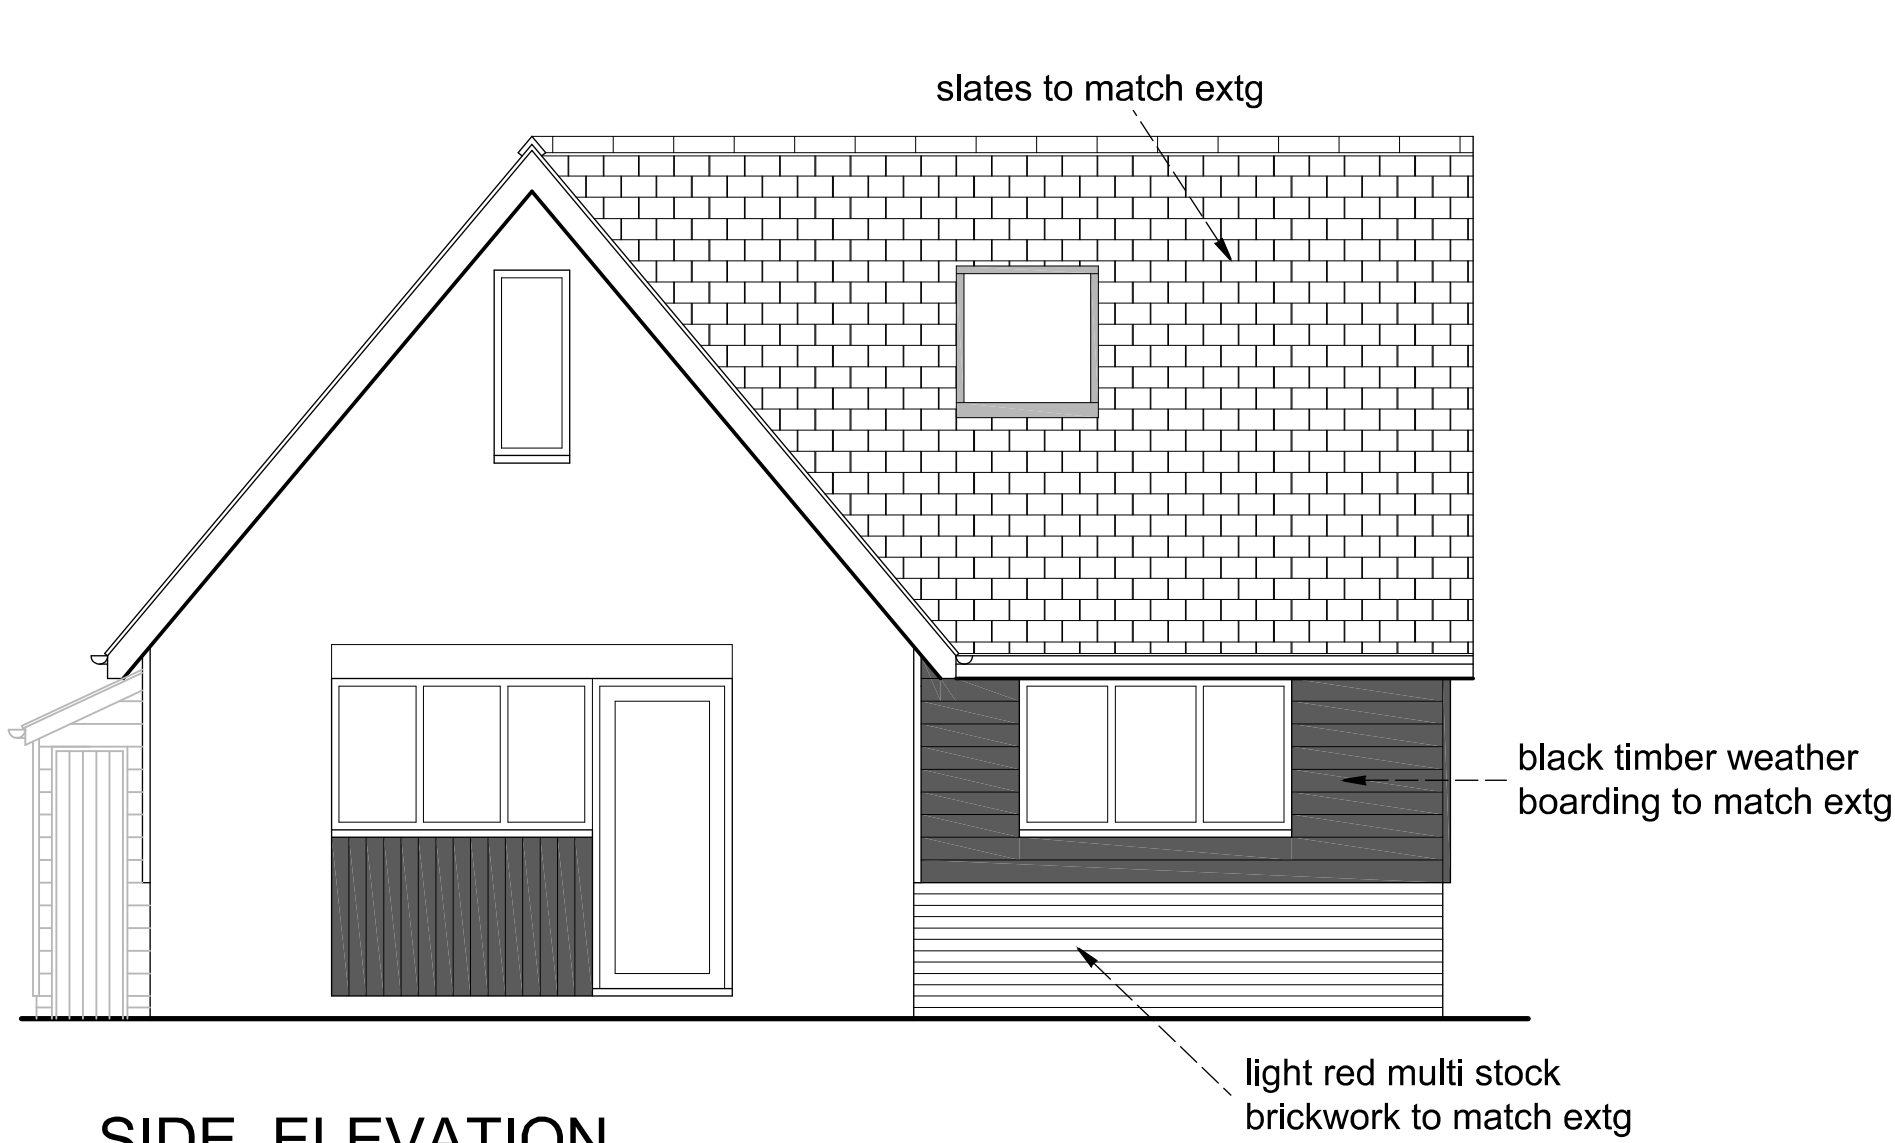


SIDE ELEVATION

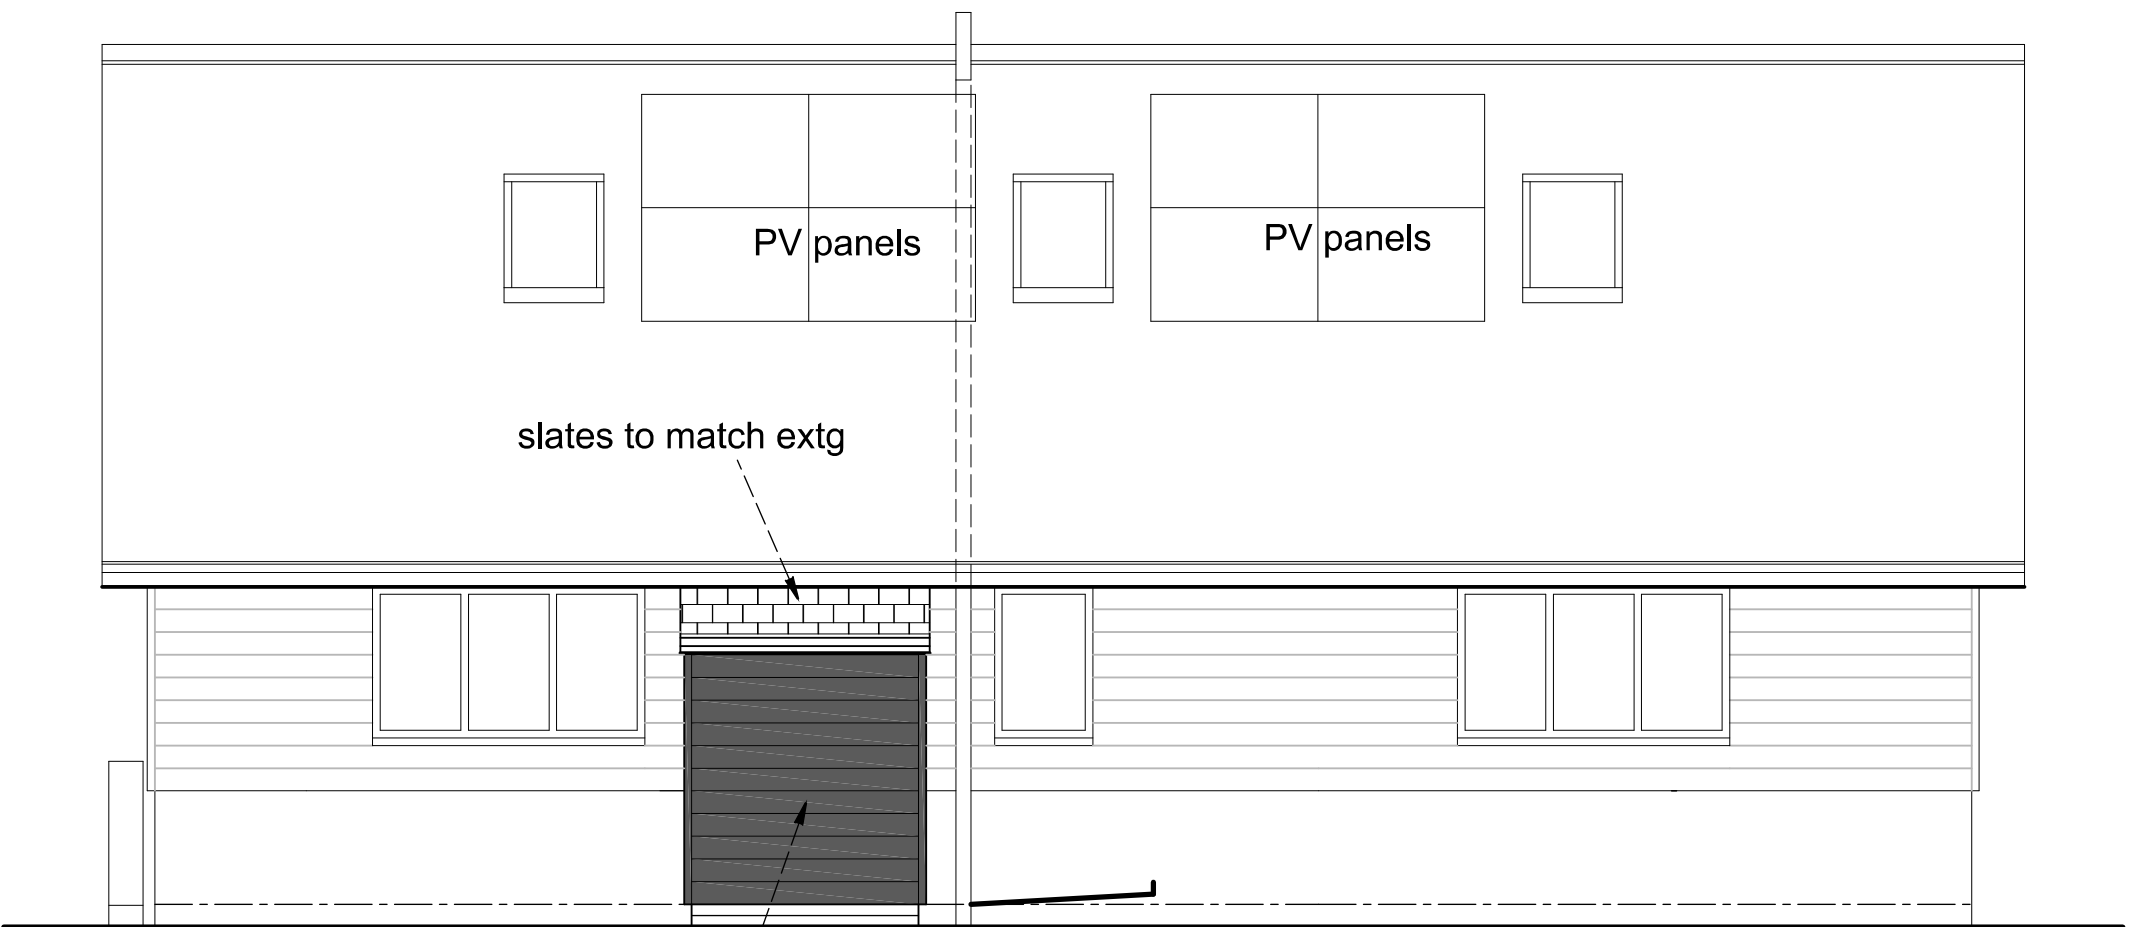


REAR ELEVATION



SIDE ELEVATION

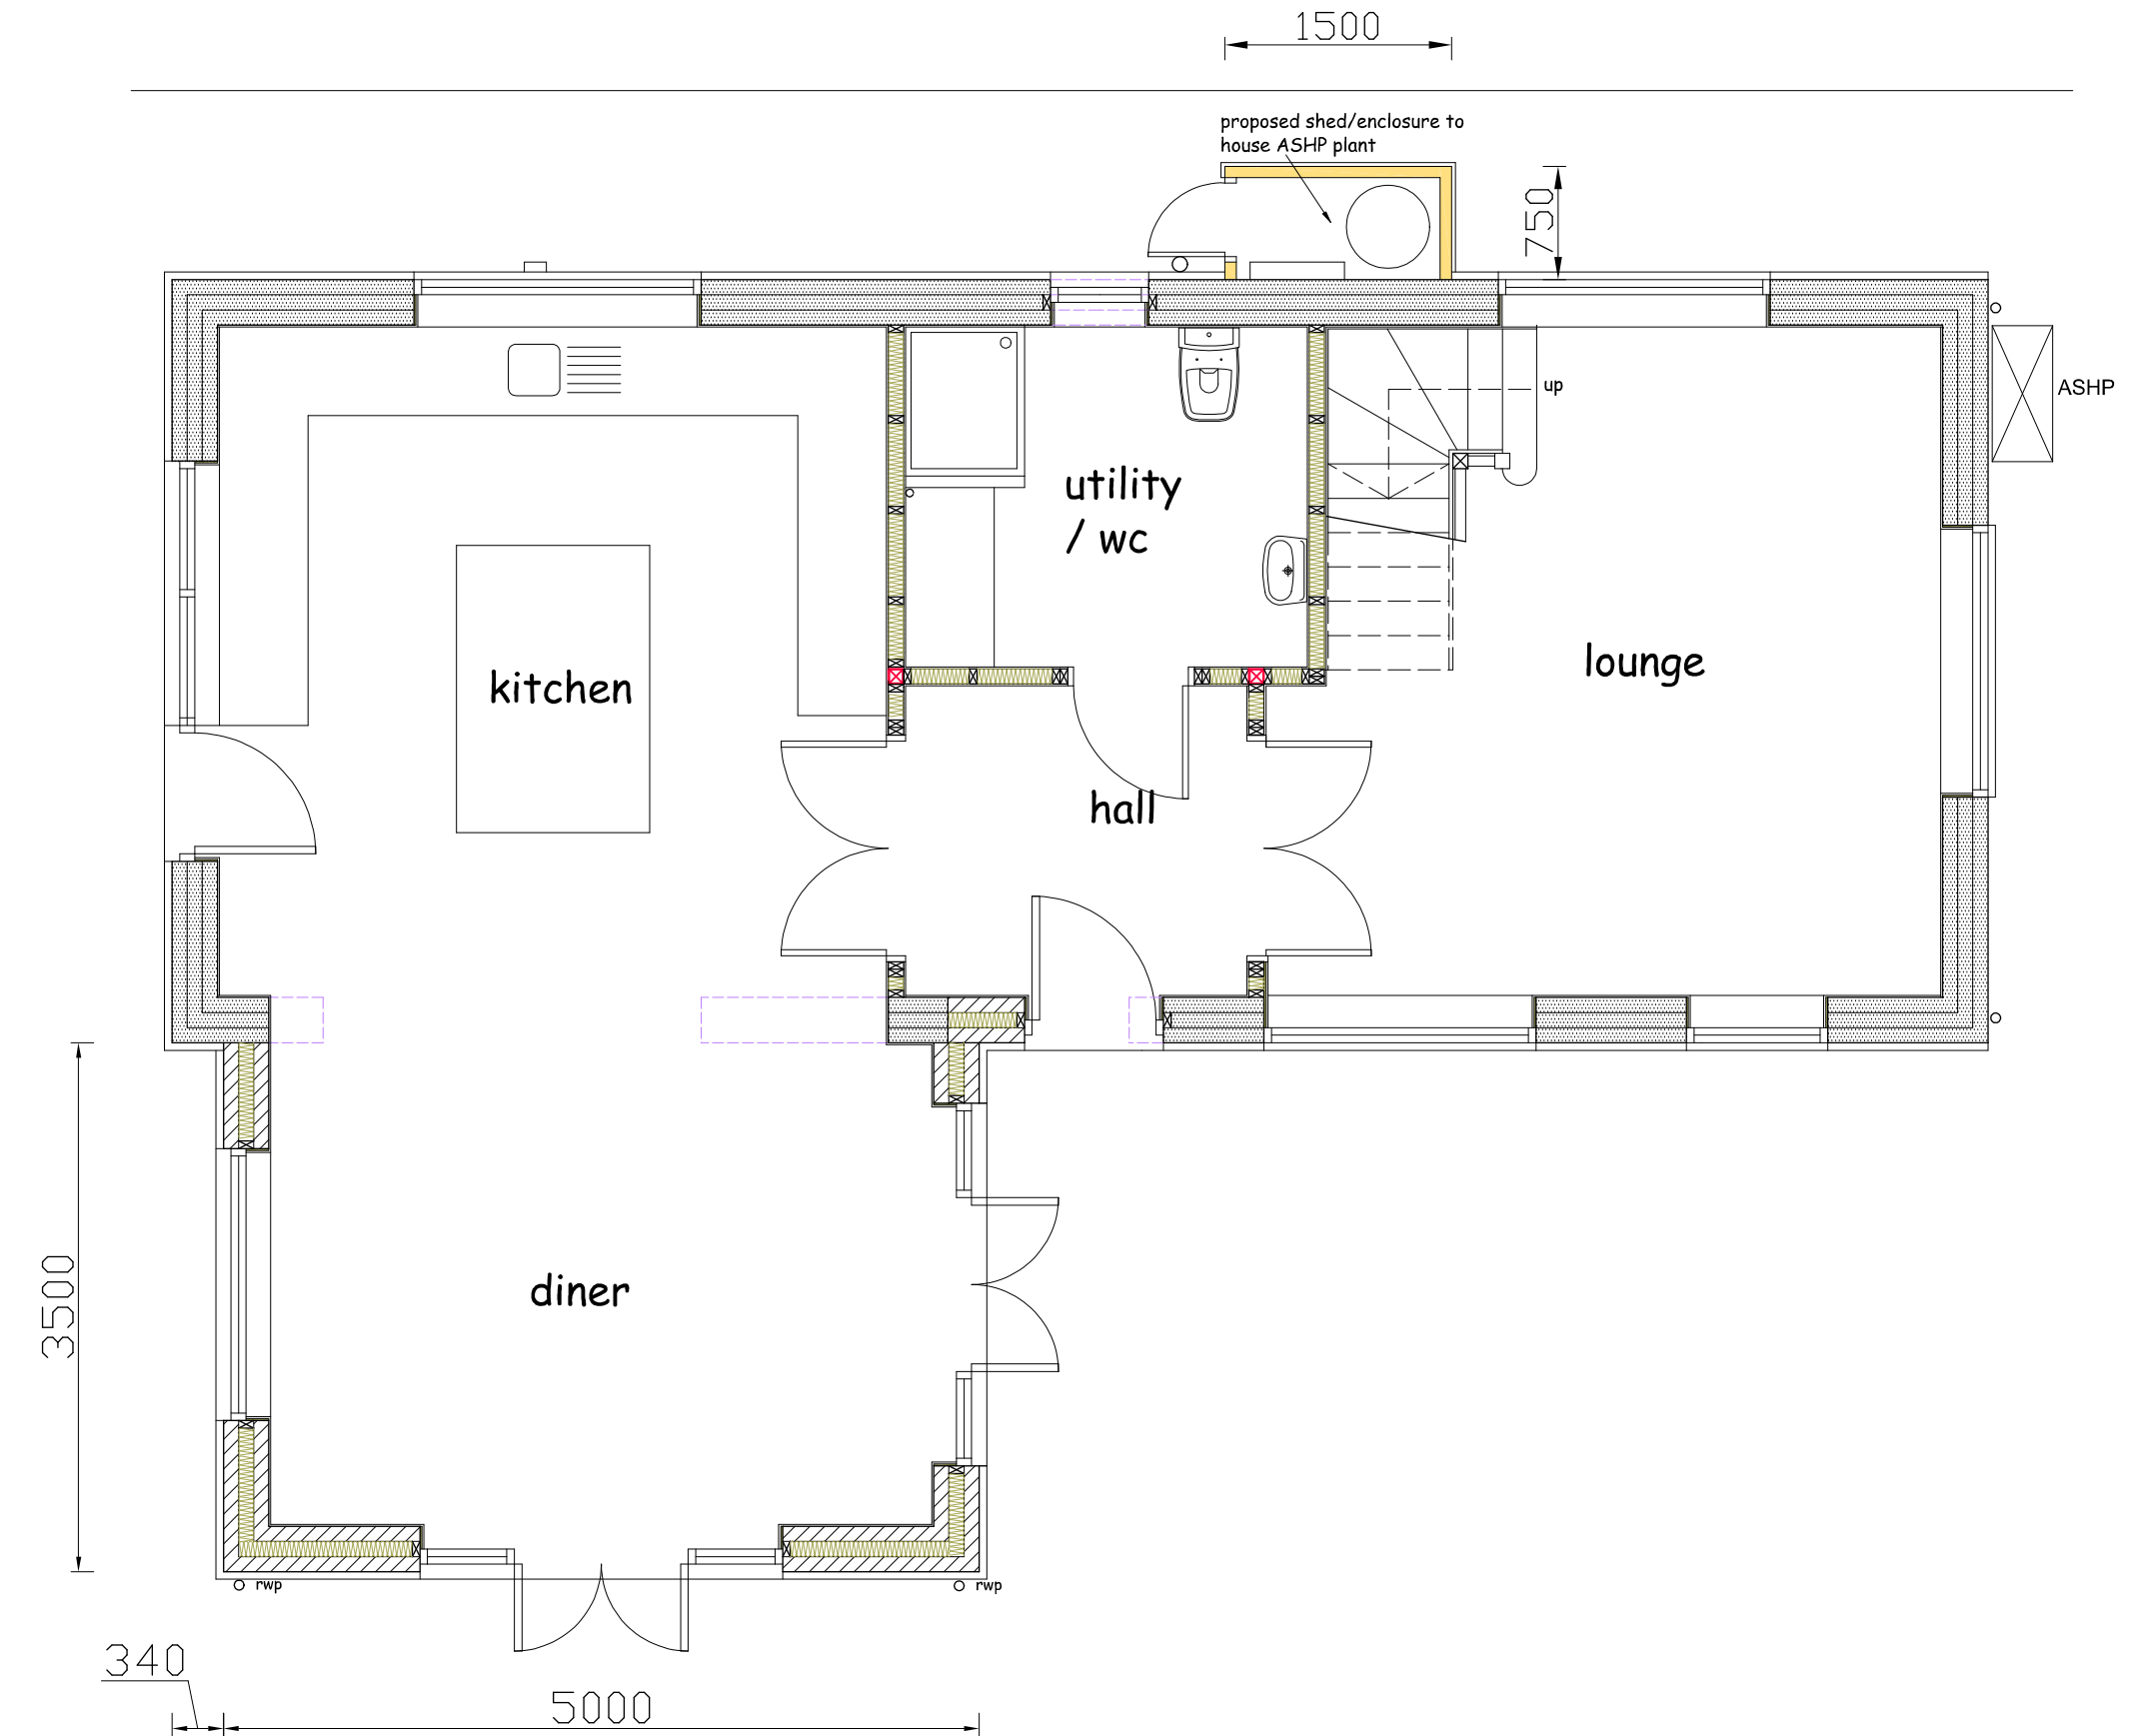

GROUND FLOOR PLAN

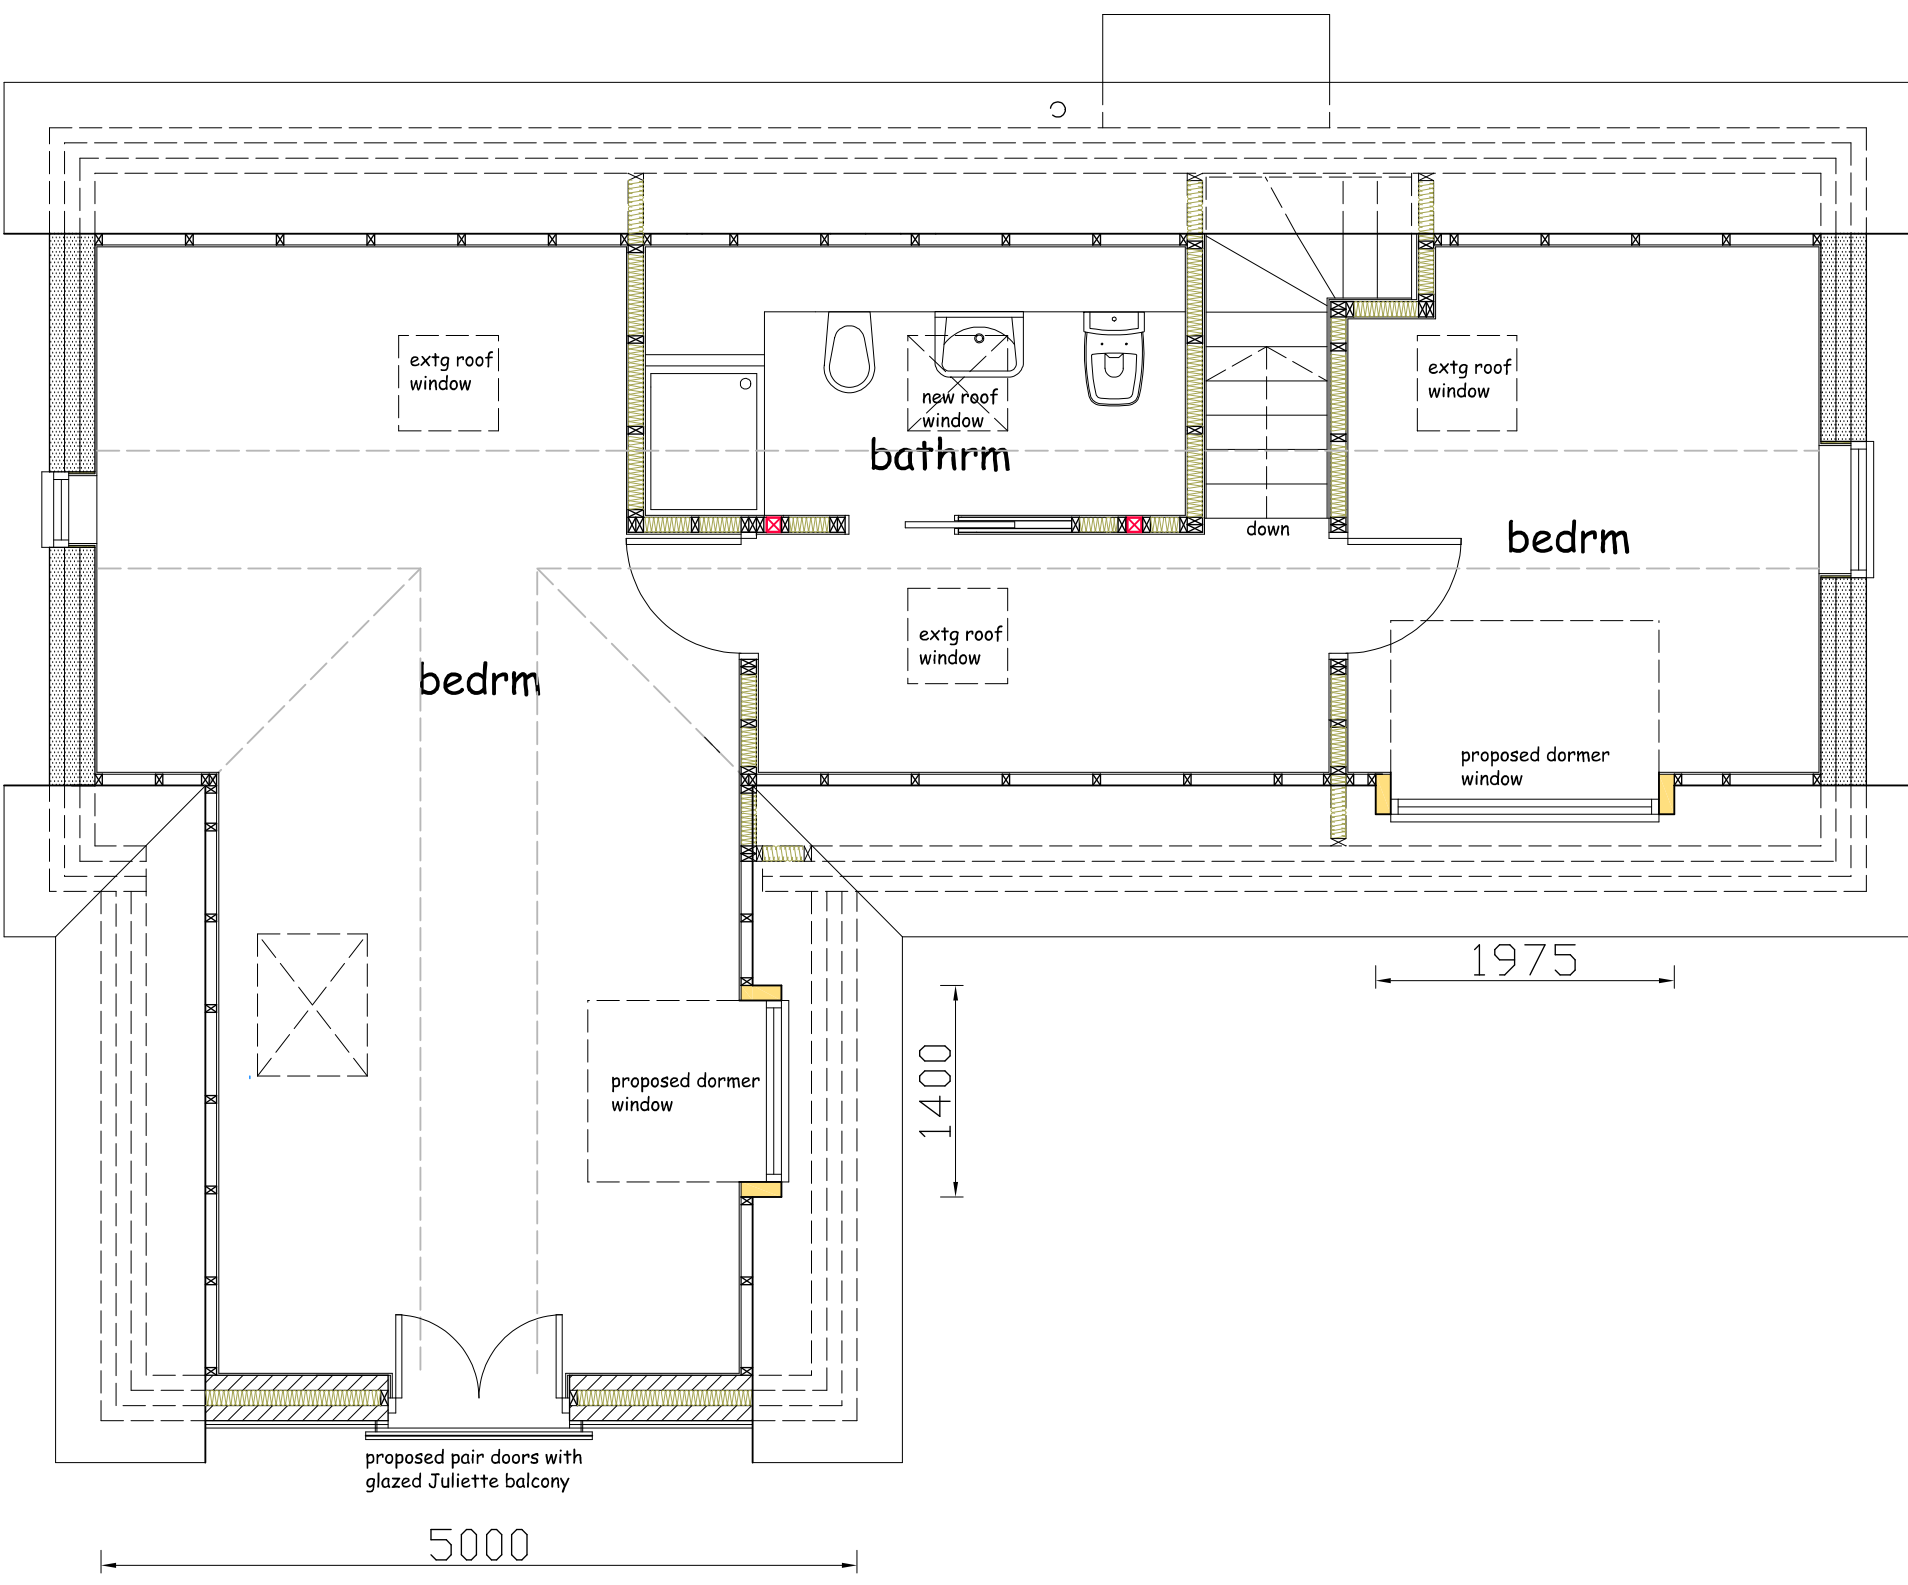

FIRST FLOOR PLAN

Rev C	May 24	2 Flat Roofed Dormer Windows Added	C.R
No.	Date	Revision	Initial

Project

PROPOSED EXTENSION TO & CONVERSION OF GARAGE / STORE TO FAMILY ANNEXE AT THE BARN, THE STILL HOUSE, RADWELL, BALDOCK, HERTS SG7 5ES

Client

MR BERNARD BUTT

Drawing

PROPOSED PLAN

Scale 1:50 @ A1 Drawn C.R

Checked Date Nov 23

Drawing No.

BUT/23/02D

This drawing and design is copyright and must not be reproduced in part or in whole without prior written consent. Contractors must verify all dimensions on site before commencing work

