



Rev:	Description:	By:	Date:
------	--------------	-----	-------

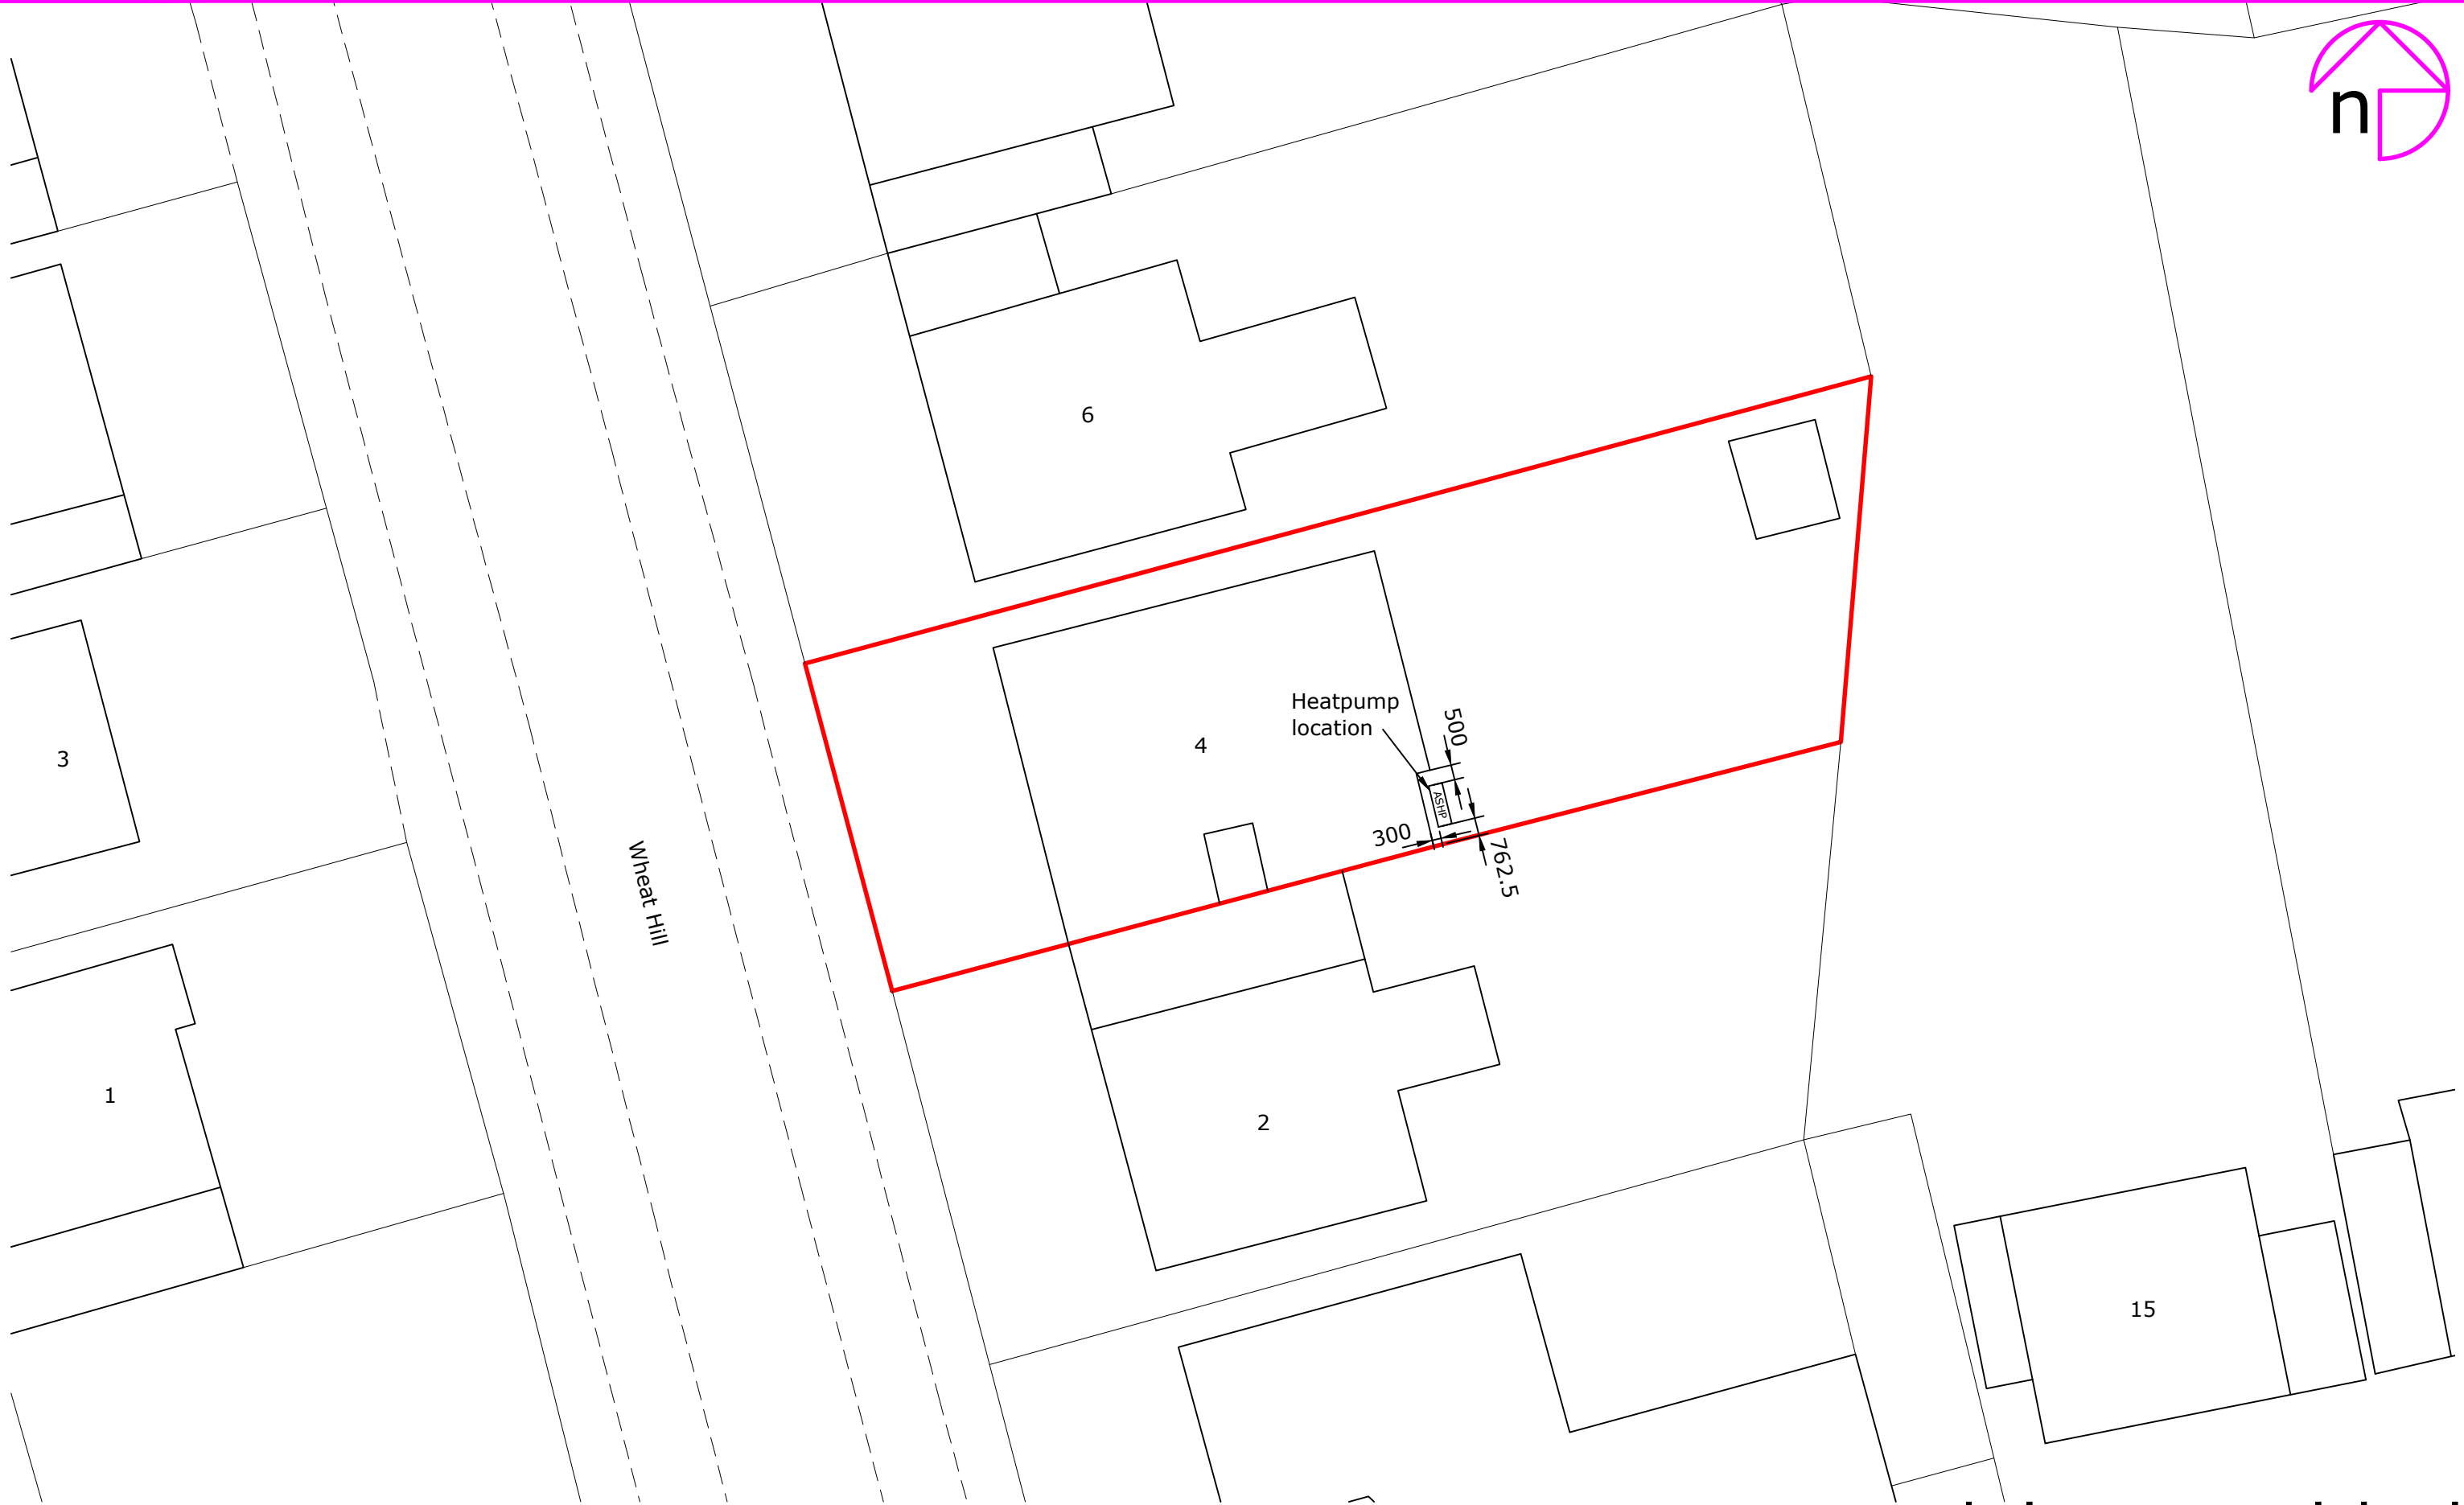

octopusenergy
services

Accredited by:

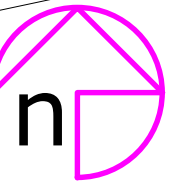

Client/Project:
Nick Rhodes,
4 Wheat Hill, Letchworth Garden City,
Hertfordshire, SG6 4HJ

Project status:
PLANNING
Drawing title: Site plan as proposed showing location
of air source heat pump

Scale: 1:200	Paper Size: A3	Drawn: A.Kenyon	Checked: L. Marshall
Project ID: J-85C9281F	Drawing No: 02	Revision:	Date: July 2024