



Rev:	Description:	By:	Date:
------	--------------	-----	-------

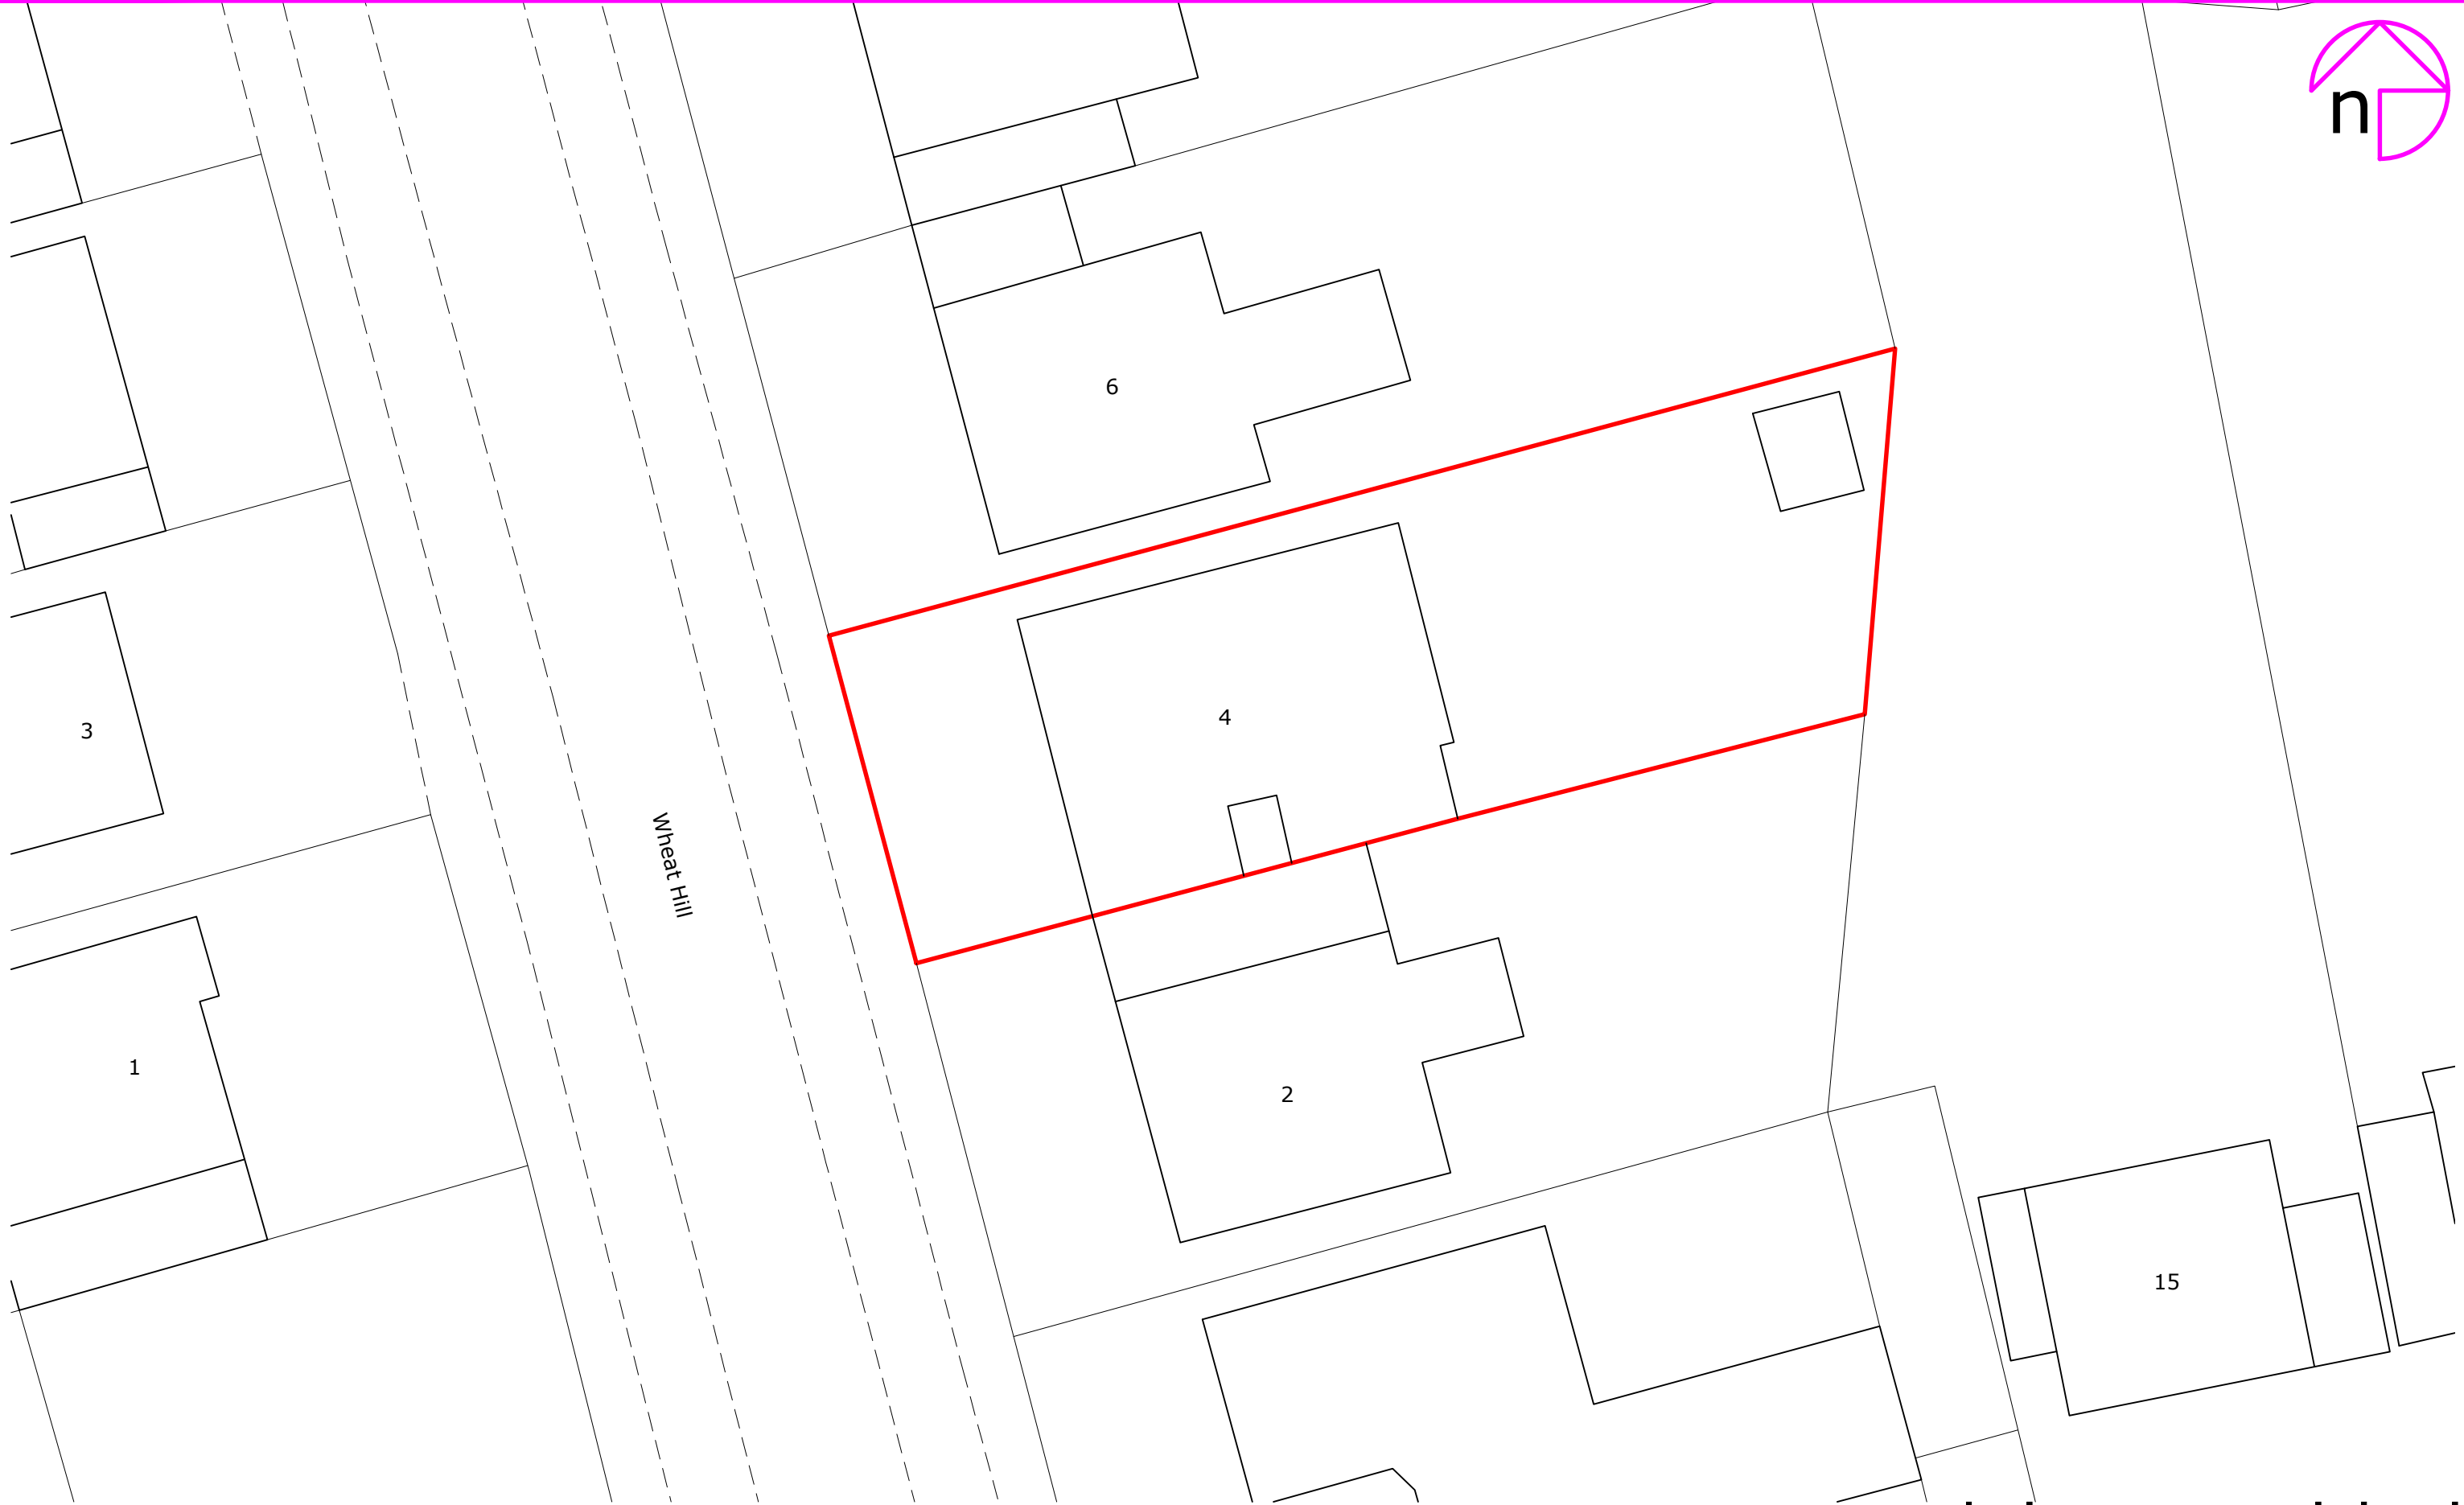

octopusenergy
services

Accredited by:

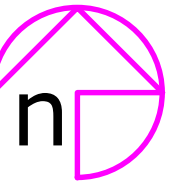

Client/Project: Nick Rhodes, 4 Wheat Hill, Letchworth Garden City, Hertfordshire, SG6 4HJ	Project status: PLANNING
	Drawing title: Site plan as existing

Scale: 1:200	Paper Size: A3	Drawn: A.Kenyon	Checked: L. Marshall
Project ID: J-85C9281F	Drawing No: 01	Revision:	Date: July 2024