


0m 2m 4m 6m 10m 1:200 SCALE BAR

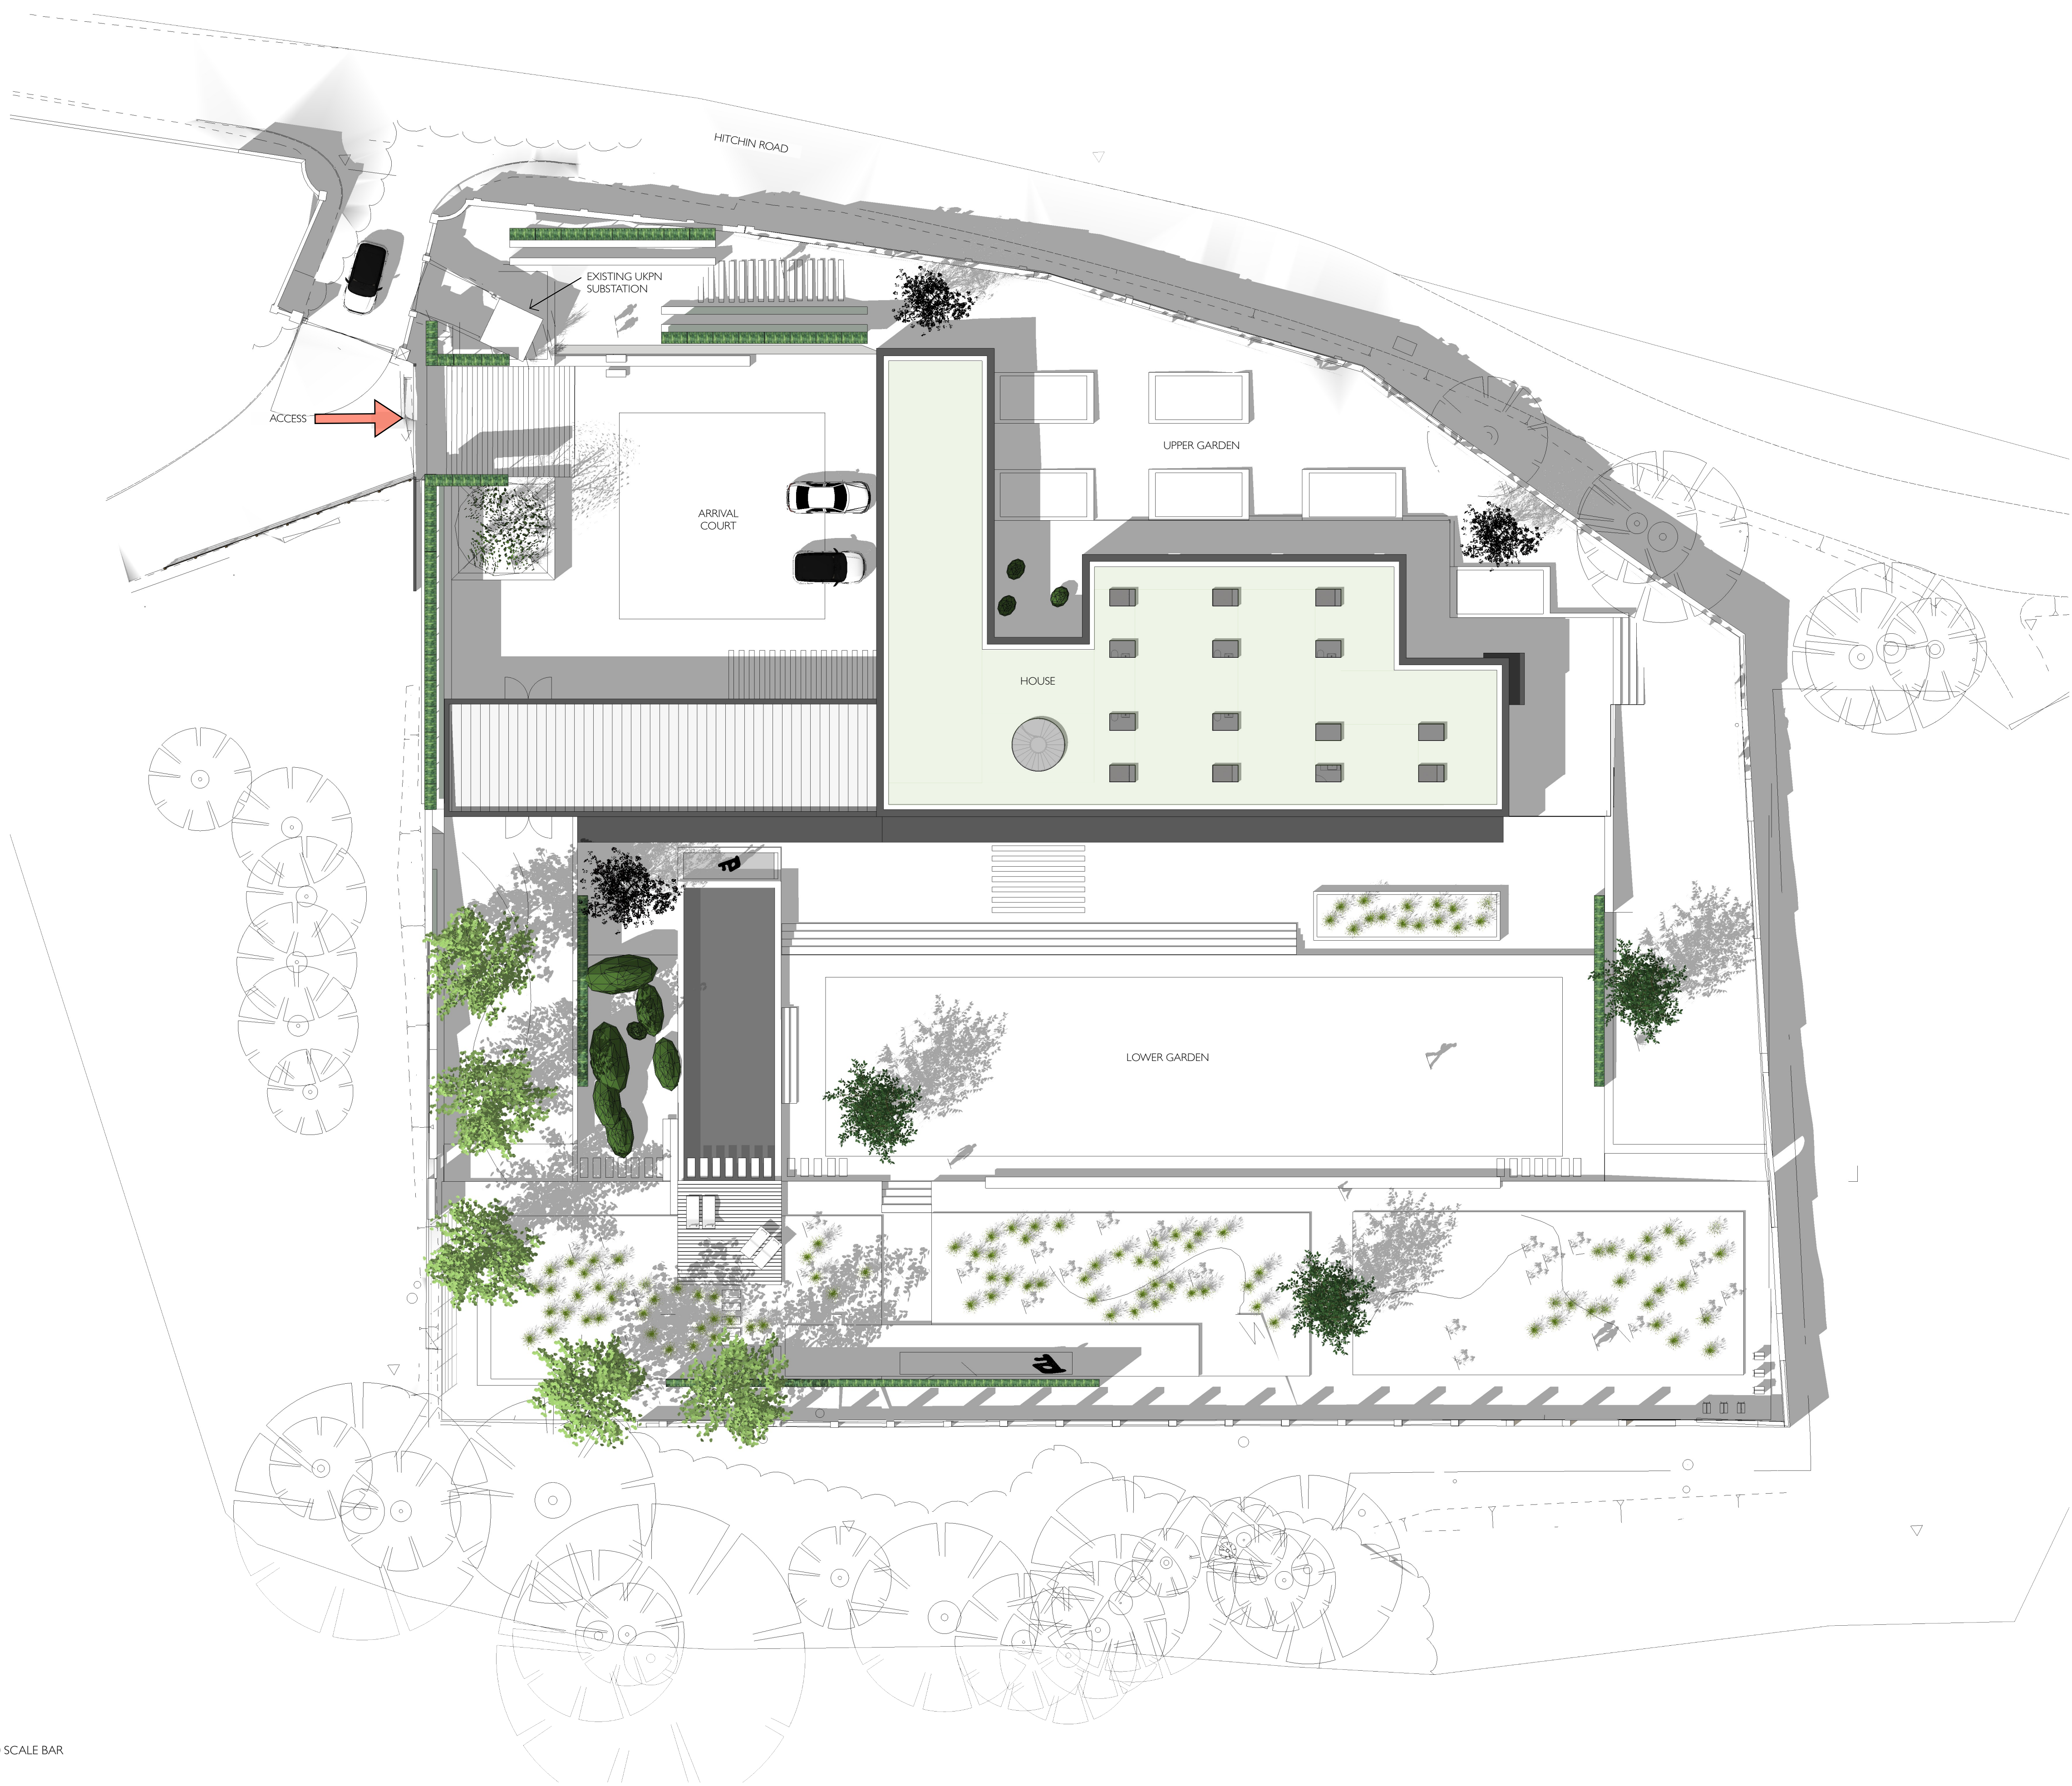

MODERN ARCHITECTURE WORKSHOP LTD
Bedford Heights
Brickhill Drive
Bedford
MK41 7PH
info@maw.design
www.maw.design

NOTES
Do not scale from this drawing, except for the purposes of planning.
Refer to dimension information where shown.

All copyrights reserved by Modern Architecture Workshop Ltd, no
copying without prior permission.

DRAWING REVISION INFORMATION
Rev: Date: Description:

Rev: Date: Description:

CLIENT
Mr Sat Lally
Walled Garden PH Ltd
126 Osidge Lane
London
N14 5DN

SITE
Walled Garden
Hitchin Road
Preston
Hertfordshire
SG4 7TZ

Project Title:
WALLED GARDEN PRESTON - HOUSE & GARDENS

RIBA Stage: **STAGE 2+** Date: **JULY 2024** Checked By: **MB** Scale: **1:200 @ A1
1:400 @ A3**

Drawing Title:
PROPOSED SITE PLAN

Drawing Status: **PLANNING** Drawing Number: **AL(0)010** Revision: **-**