


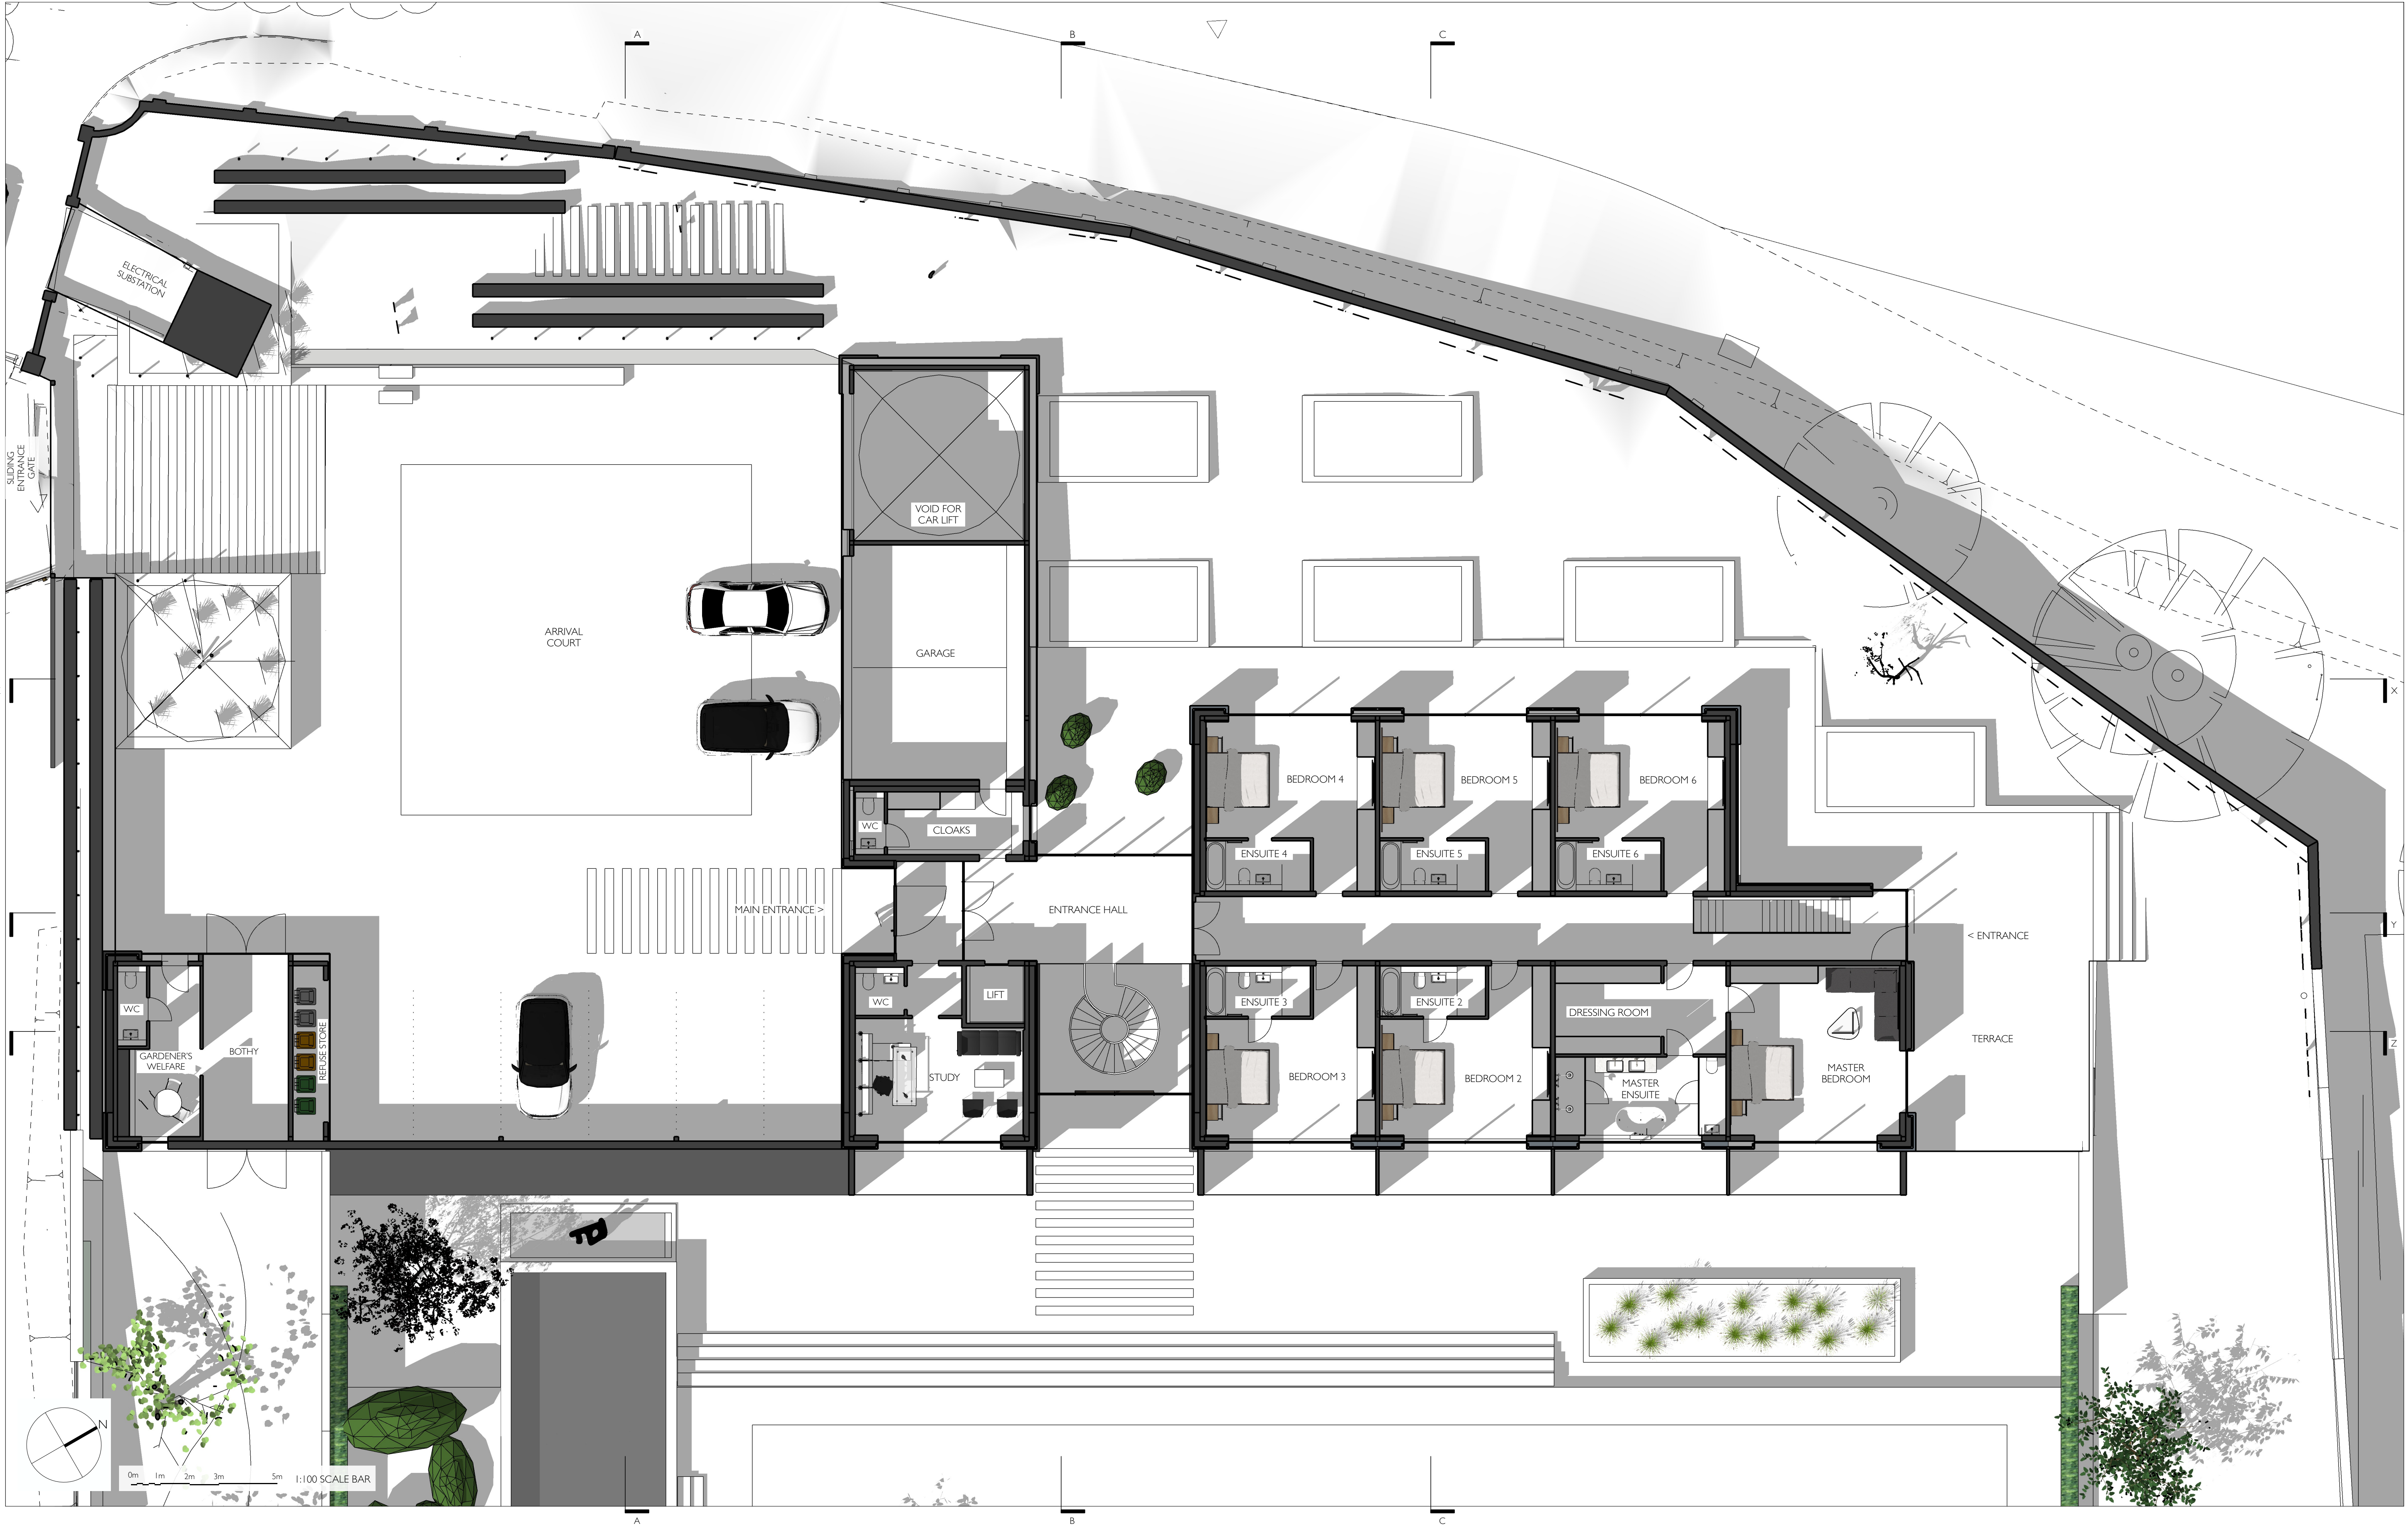

 MODERN ARCHITECTURE WORKSHOP LTD Bedford Heights Brickhill Drive Bedford MK41 7PH info@maw.design www.maw.design	NOTES Do not scale from this drawing, except for the purposes of planning. Refer to dimension information where shown. All copyrights reserved by Modern Architecture Workshop Ltd, no copying without prior permission.	DRAWING REVISION INFORMATION		CLIENT		SITE		Project Title: WALLED GARDEN PRESTON - HOUSE & GARDENS		Drawing Title: PROPOSED GROUND FLOOR PLAN				
		Rev:	Date:	Description:	Rev:	Date:	Description:	RIBA Stage:	Date:	Checked By:	Scale:	Drawing Status:	Drawing Number:	Revision:
								STAGE 2+	JULY 2024	MB	1:100 @ A1 1:200 @ A3	PLANNING	AL(0)012	-