



KEY PLAN

Site Boundary	
Proposed Face Brick	
Proposed Flat Roof	
Proposed Concrete Tile	
Landscaping	
Concrete Drive	

MATERIALS

Walls

Existing Face Brick
Existing Timber Cladding
Proposed Face Brick

Roof


Existing Concrete Interlocking Roof Tiles
Existing Felt Flat Roof
Proposed Concrete Interlocking Roof Tiles
Proposed GRP Resin Flat Roof

Windows


Existing White UPVC Windows
Proposed Grey Aluminium Windows
Proposed Roof Lights

Doors


Existing UPVC doors
Proposed Grey Aluminium doors

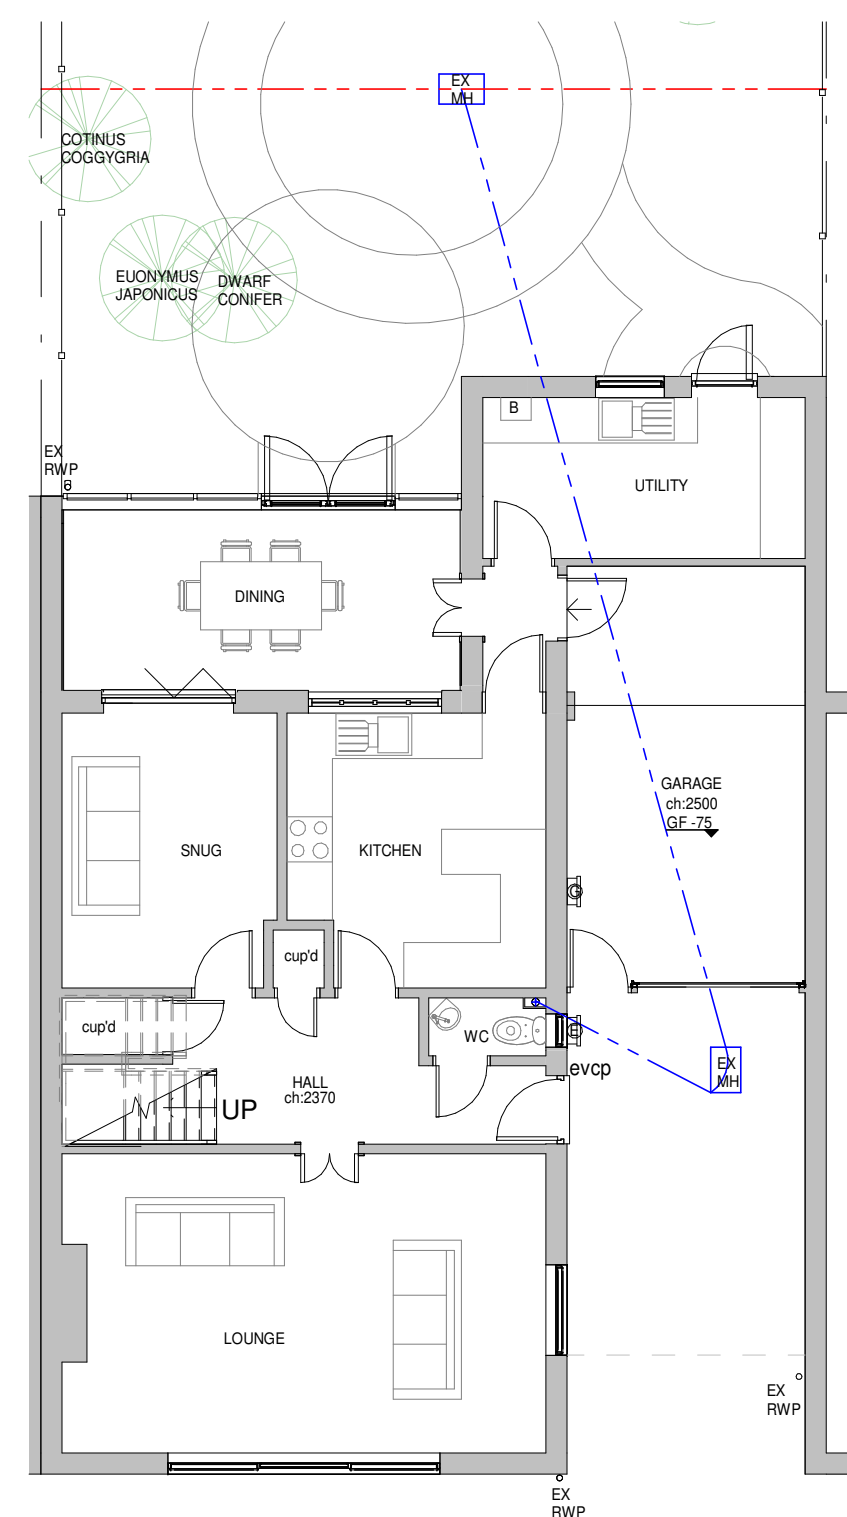


1 Existing Ground Floor Plan
1 : 100

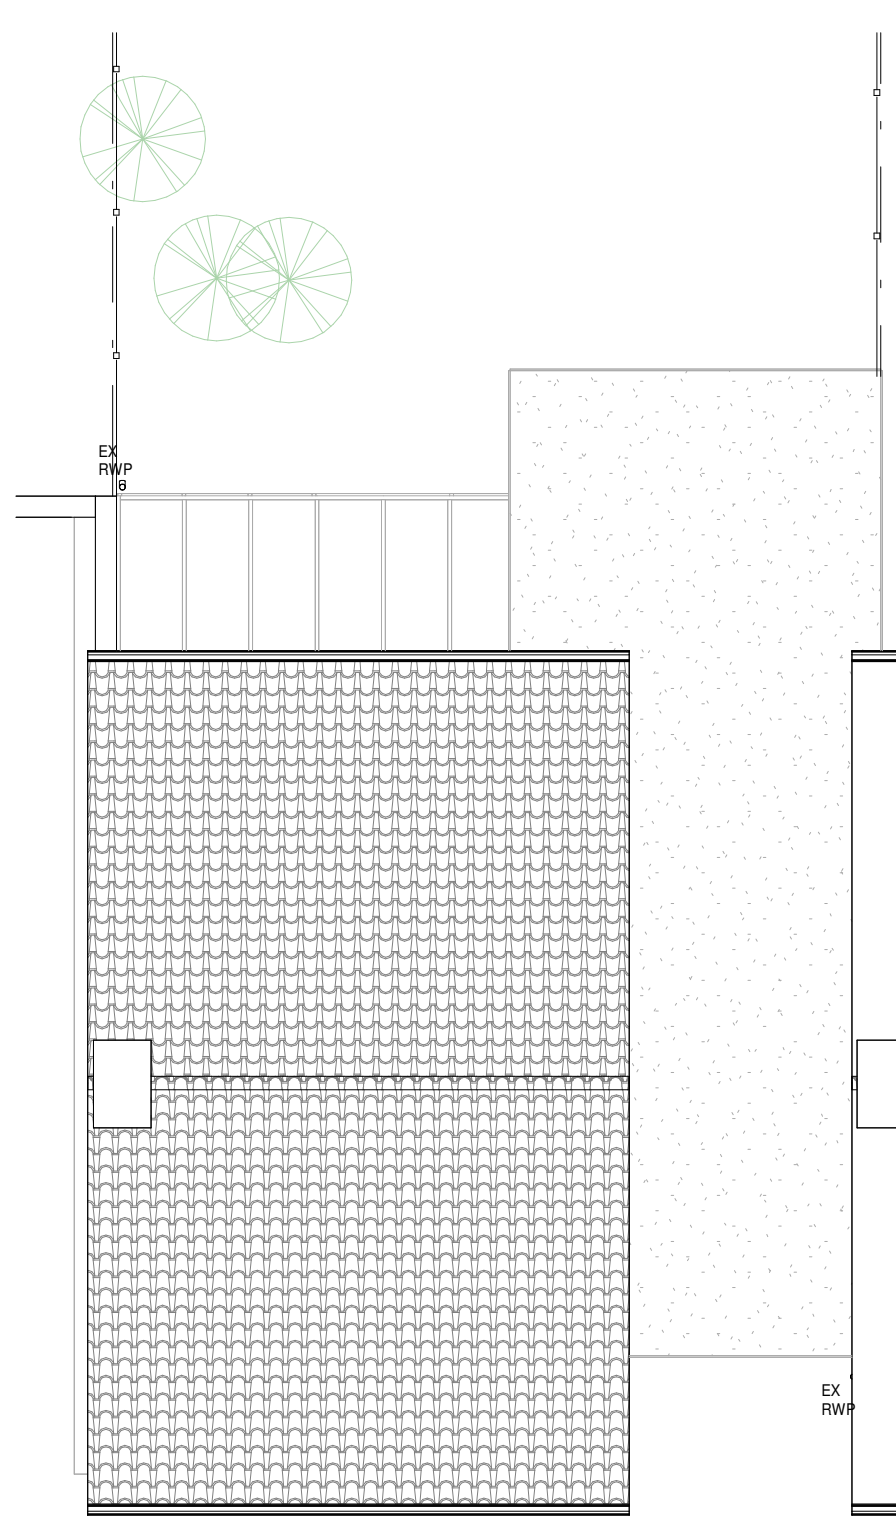

2 Existing Roof Plan
1 : 100

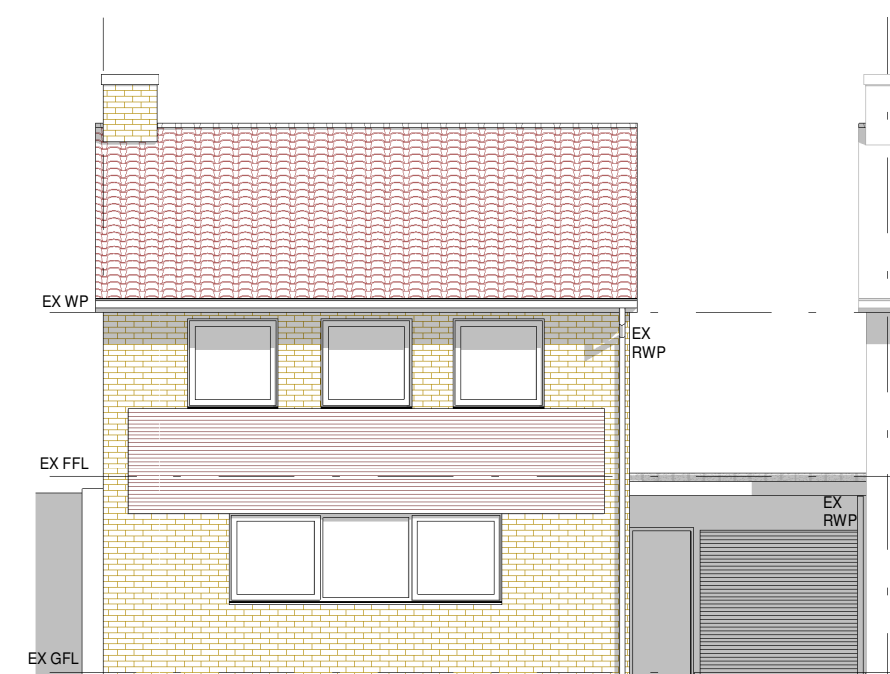


3 Existing South East Elevation
1 : 100

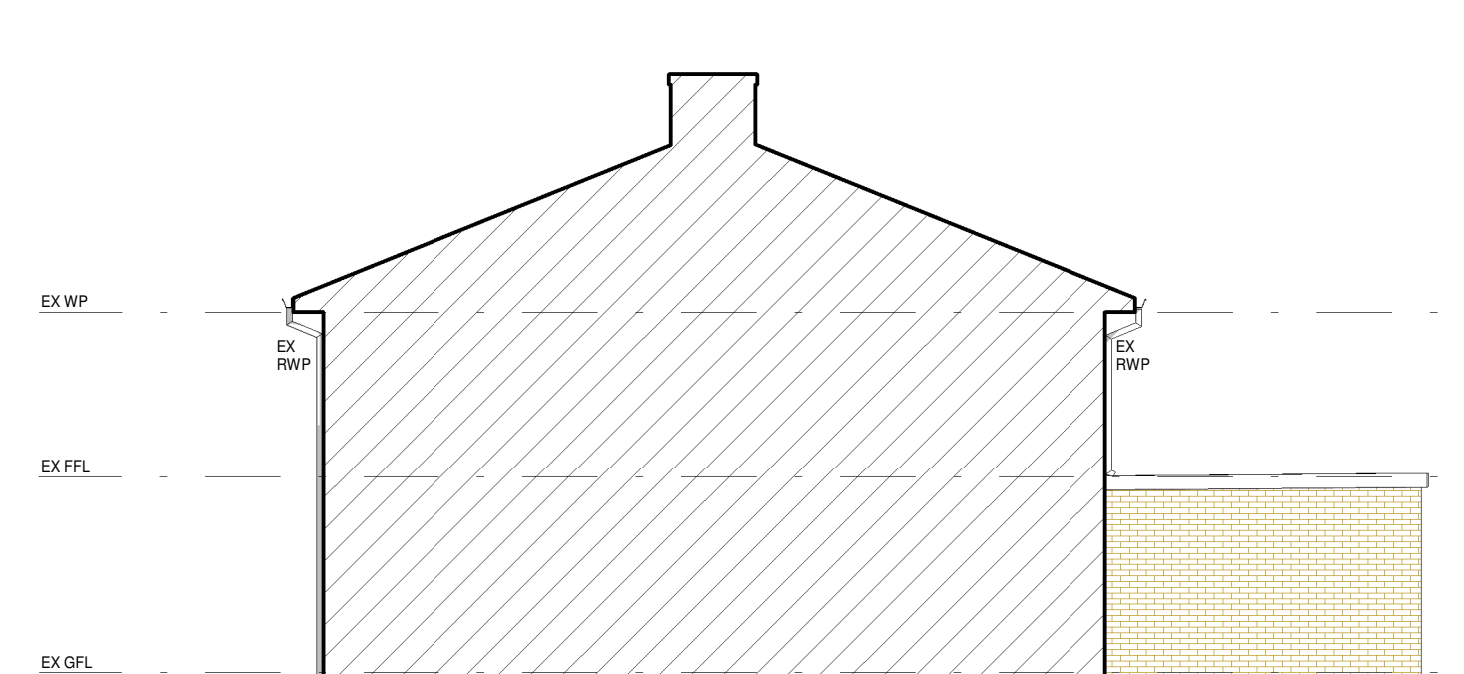

4 Existing North East Elevation
1 : 100



5 Existing North West Elevation
1 : 100

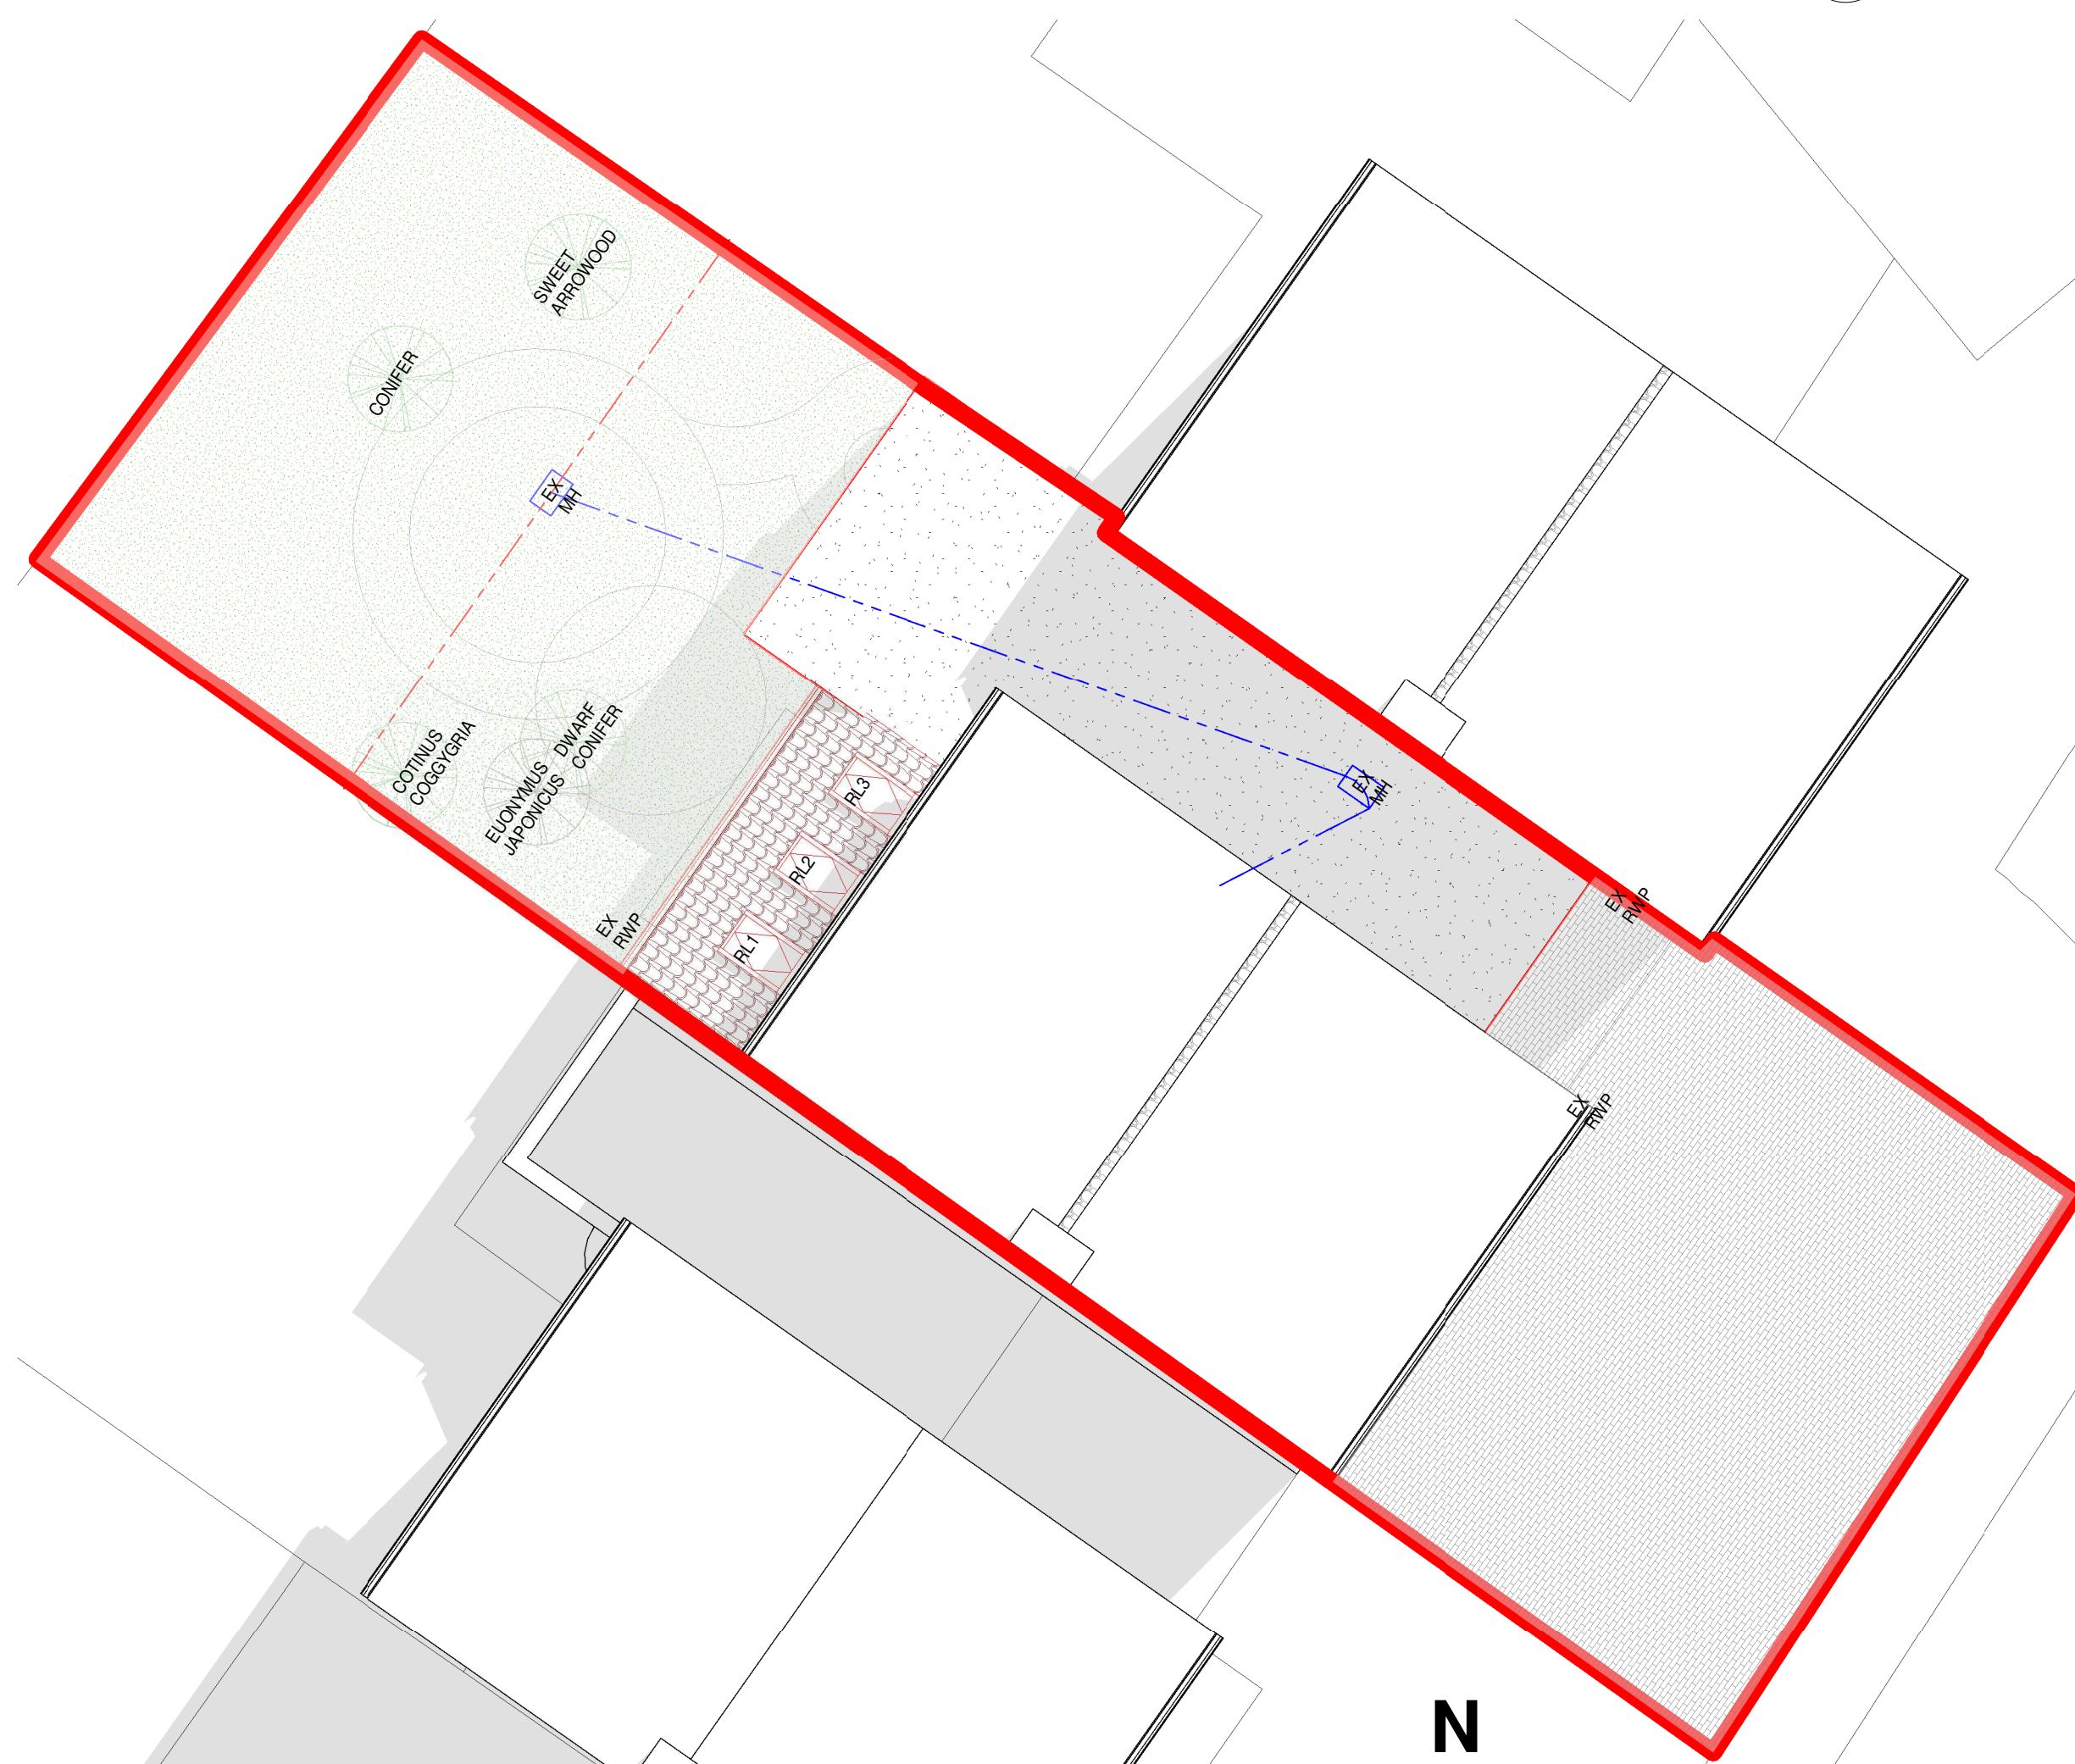


7 Proposed Site/Roof Plan
1 : 100



8 Block Plan
1 : 500



9 Location Plan
1 : 1250

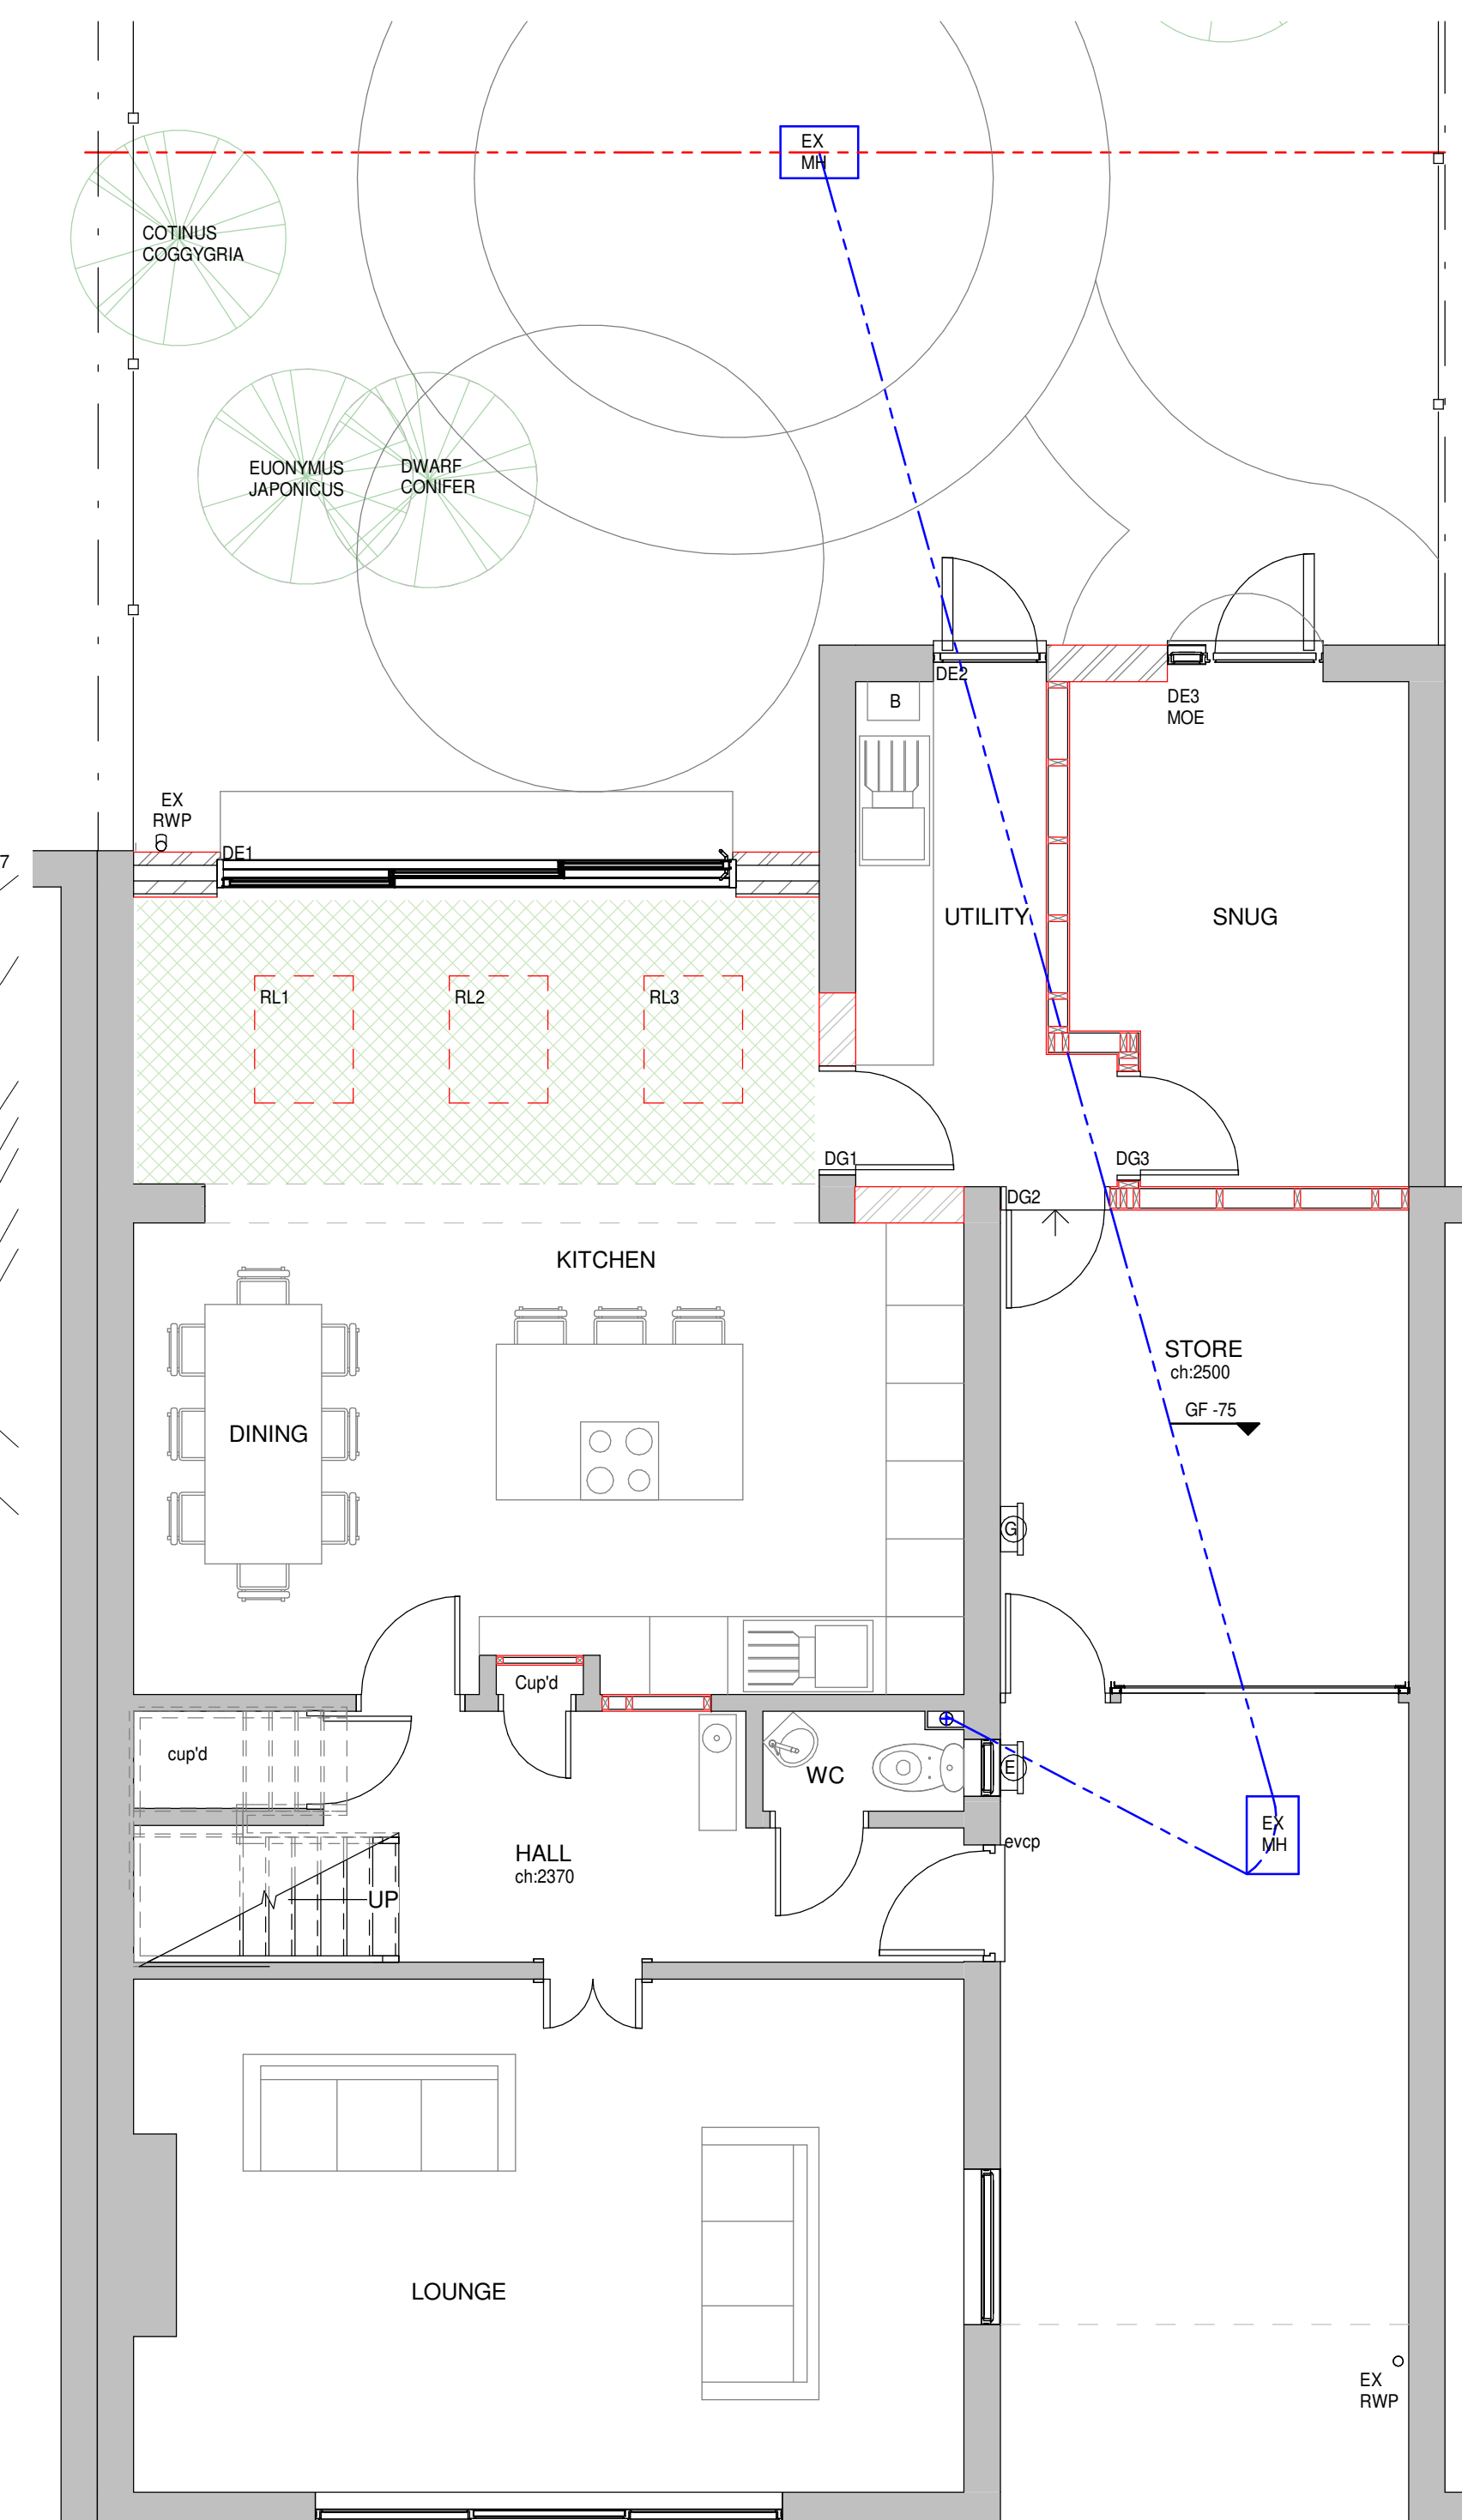

6 Proposed Ground Floor Plan
1 : 50

B Update Trees and Material Schedule 22.07.2024 GLH

A Updated Doors and Windows 11.07.2024 GLH



HOME EXTENSION TEAM

4 Brand Street, Hitchin, Hertfordshire, SG5 1HX
Tel: (01462) 440099 E-mail: hitchin@het.co.uk

Client

Mr & Mrs Evans

Project

4 Walnut Close
Hitchin
Hertfordshire
SG4 9HH

Drawing Title

Single Storey Rear Infill Extension,
Including Insertion of 3 Roof Lights.

Existing Plans, Proposed Plans,
Proposed Site Plan, Block Plan and
Location Plan.

Scale:	Date:	Drawn by:	Checked by:
As indicated	20/05/2024	GLH	TB

Dwg. No.	Rev.
HET-1794/01	B