


KEY PLAN

- Site Boundary
- Proposed Face Brick
- Proposed Flat Roof
- Proposed Concrete Tile
- Landscaping
- Concrete Drive


MATERIALS

- Walls**
Existing Face Brick
Existing Timber Cladding
Proposed Face Brick
- Roof**
Existing Concrete Interlocking Roof Tiles
Existing Felt Flat Roof
Proposed Concrete Interlocking Roof Tiles
Proposed GRP Resin Flat Roof
- Windows**
Existing White UPVC Windows
Proposed Grey Aluminium Windows
Proposed Roof Lights
- Doors**
Existing UPVC doors
Proposed Grey Aluminium doors

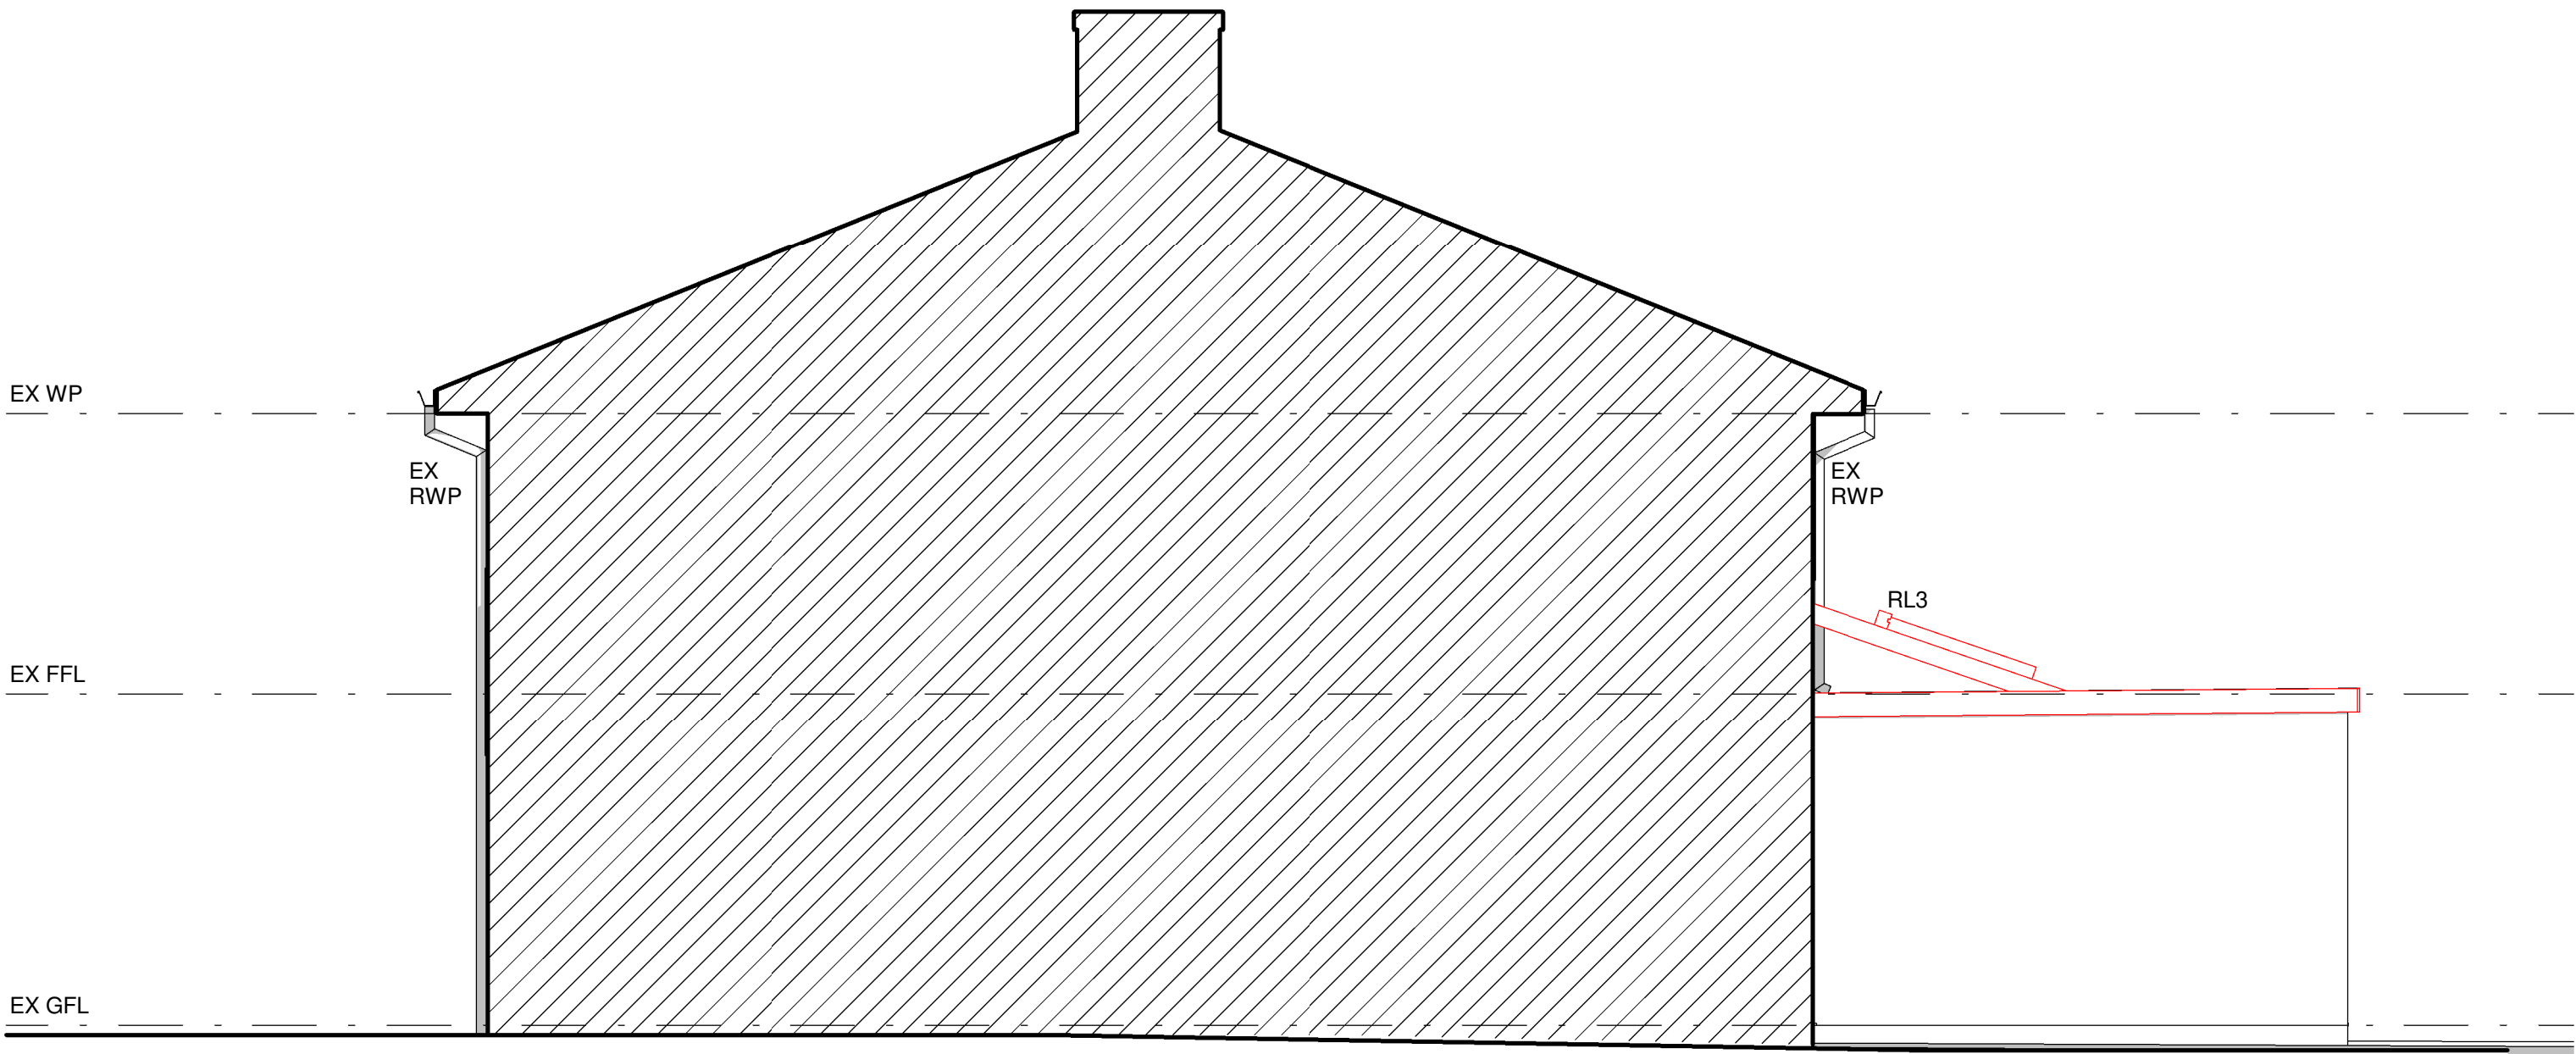


1 Proposed South East Elevation
1 : 50

2 Proposed North East Elevation
1 : 50

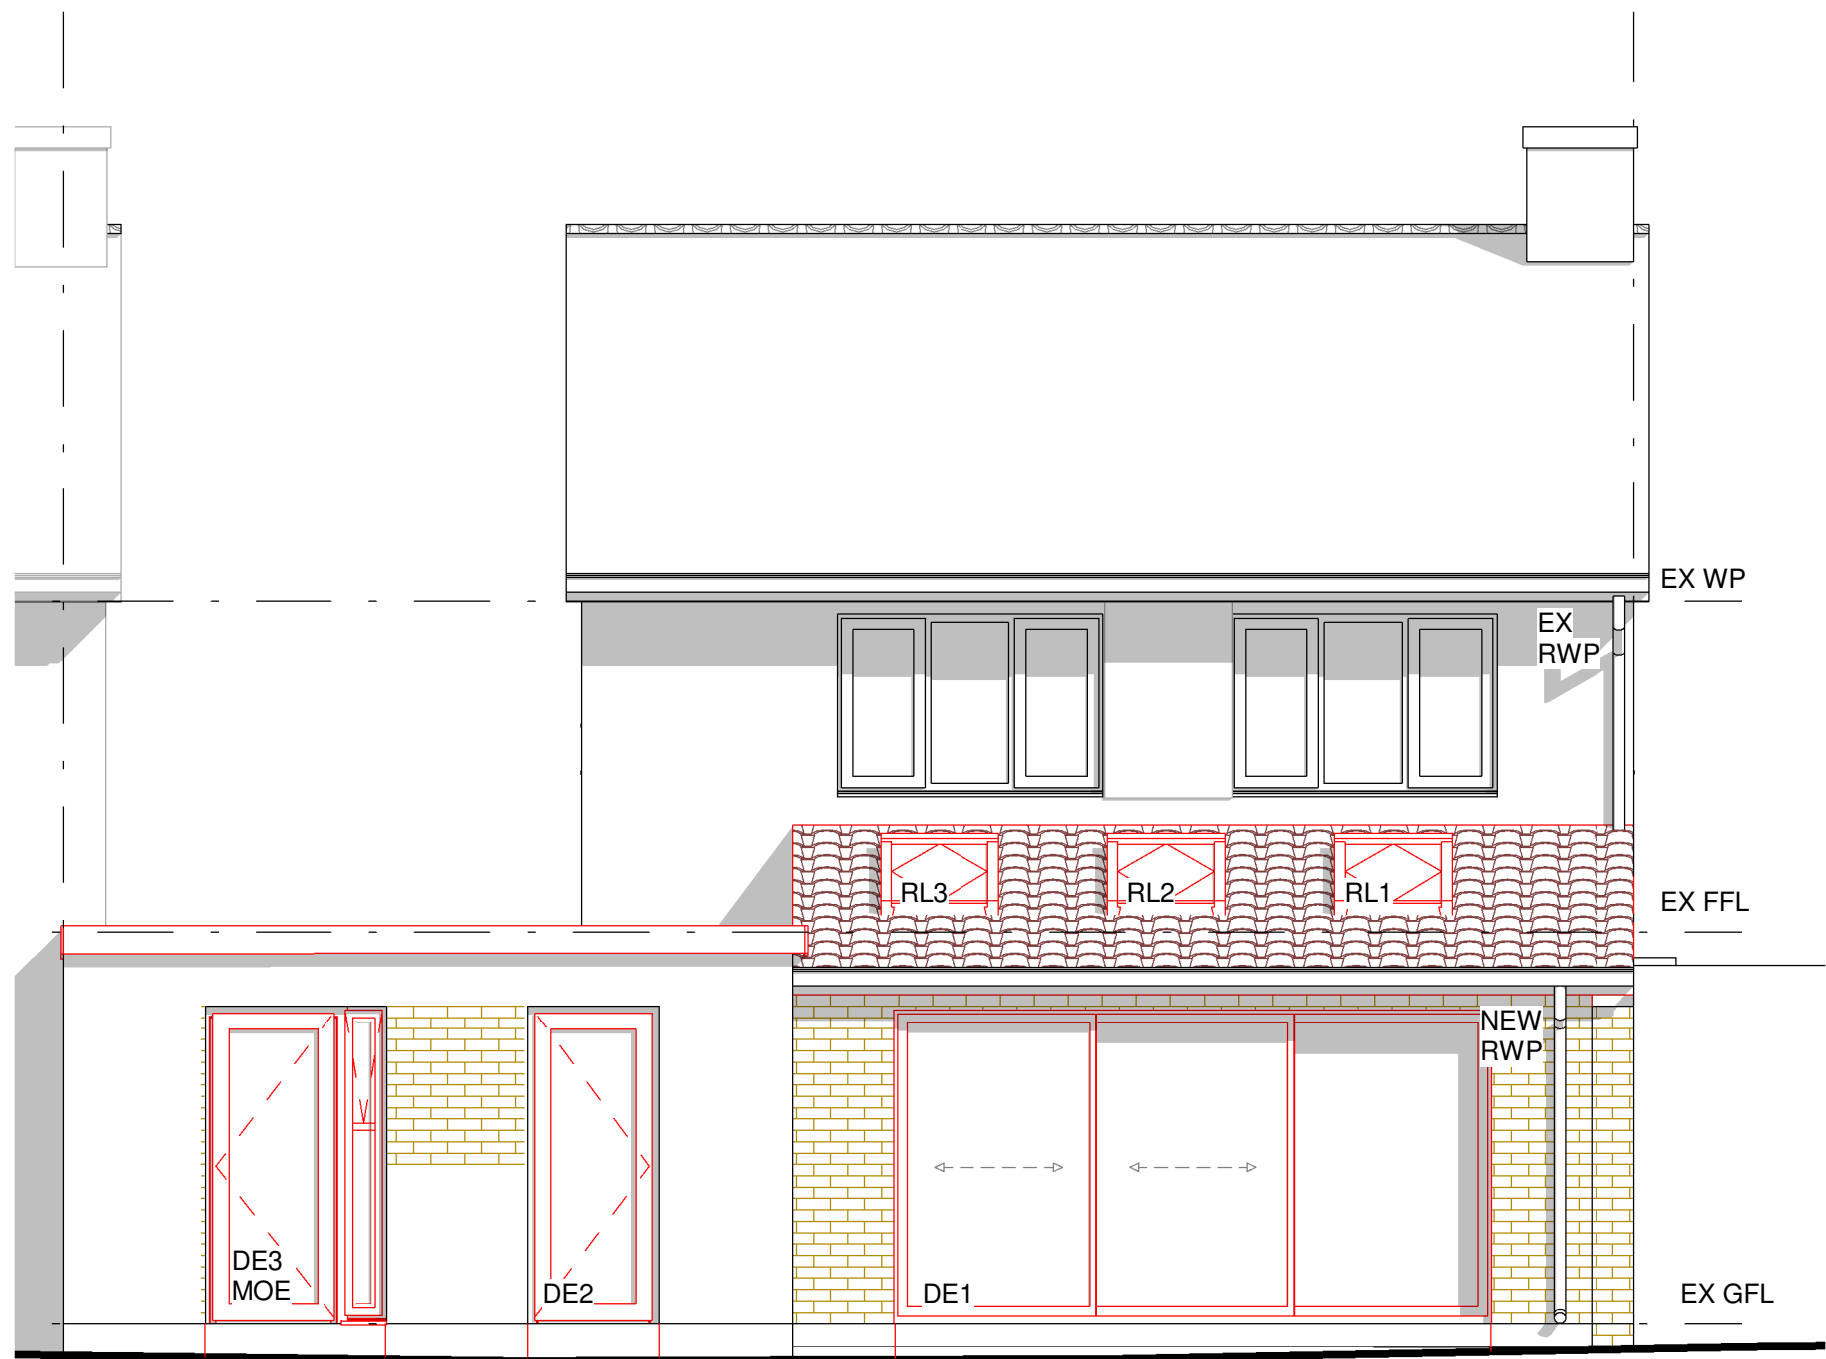

3 Proposed North West Elevation
1 : 50

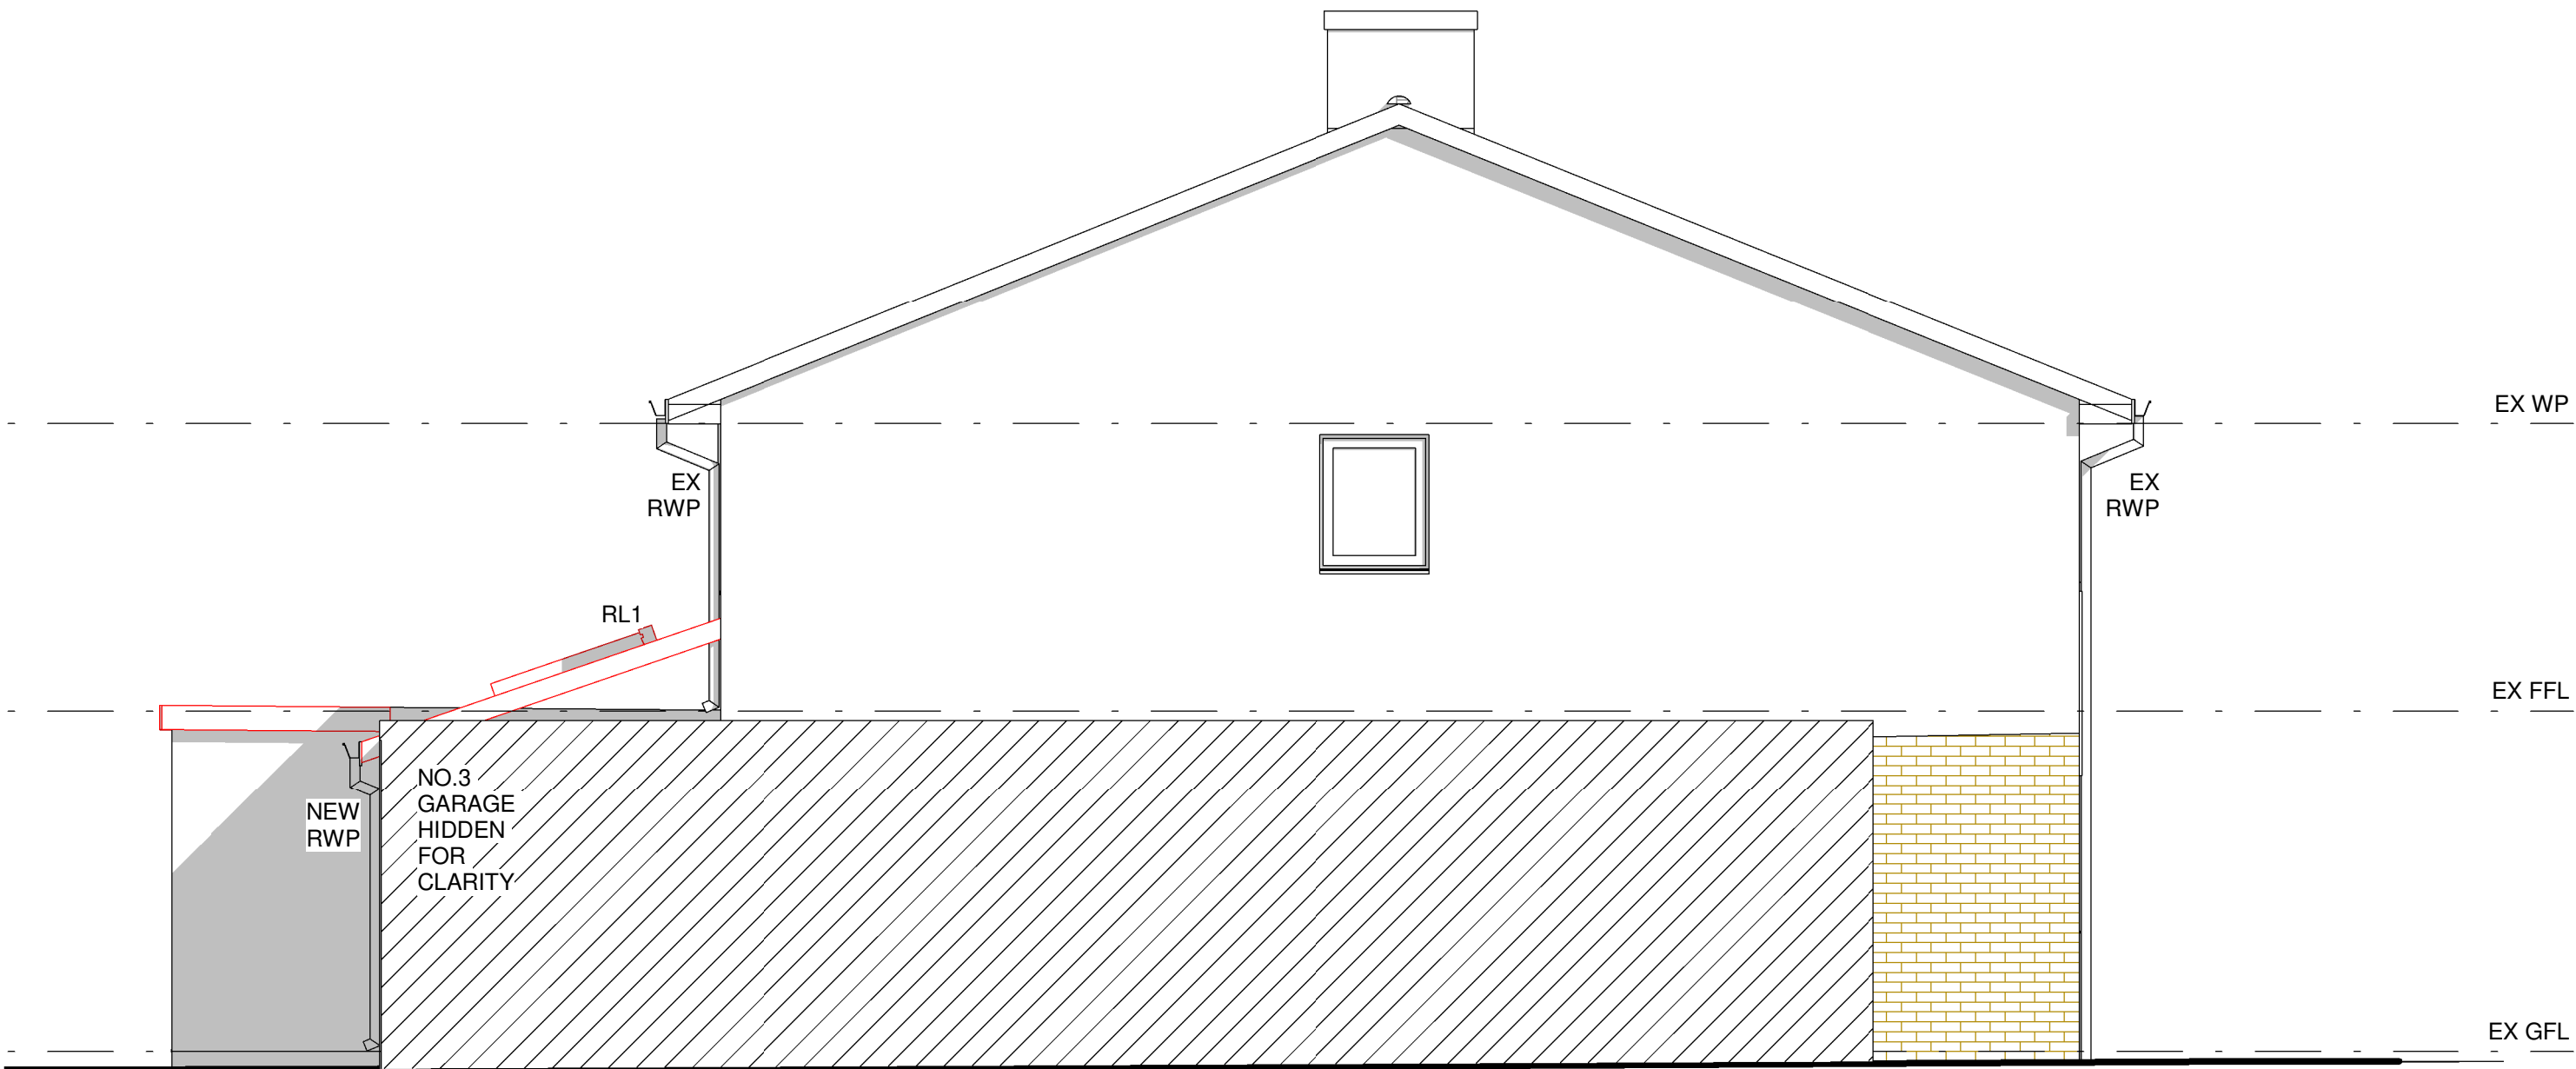

4 Proposed South West Elevation
1 : 50



5 3D View

B Update Trees and Material Schedule 22.07.2024 GLH

A Updated Doors and Windows 11.07.2024 GLH

HET
HOME EXTENSION TEAM
4 Brand Street, Hitchin, Hertfordshire, SG5 1HX
Tel: (01462) 440099 E-mail: hitchin@het.co.uk

Client
Mr & Mrs Evans

Project
4 Walnut Close
Hitchin
Hertfordshire
SG4 9HH

Drawing Title
Single Storey Rear Infill Extension,
Including Insertion of 3 Roof Lights.

Proposed Elevations and 3D View.

Scale:	Date:	Drawn by:	Checked by:
1 : 50	20/05/2024	GLH	TB
Dwg. No.	HET-1794/02		Rev.
			B