





1. PROPOSED EAST ELEVATION - VIEWED FROM GARDEN TO REAR

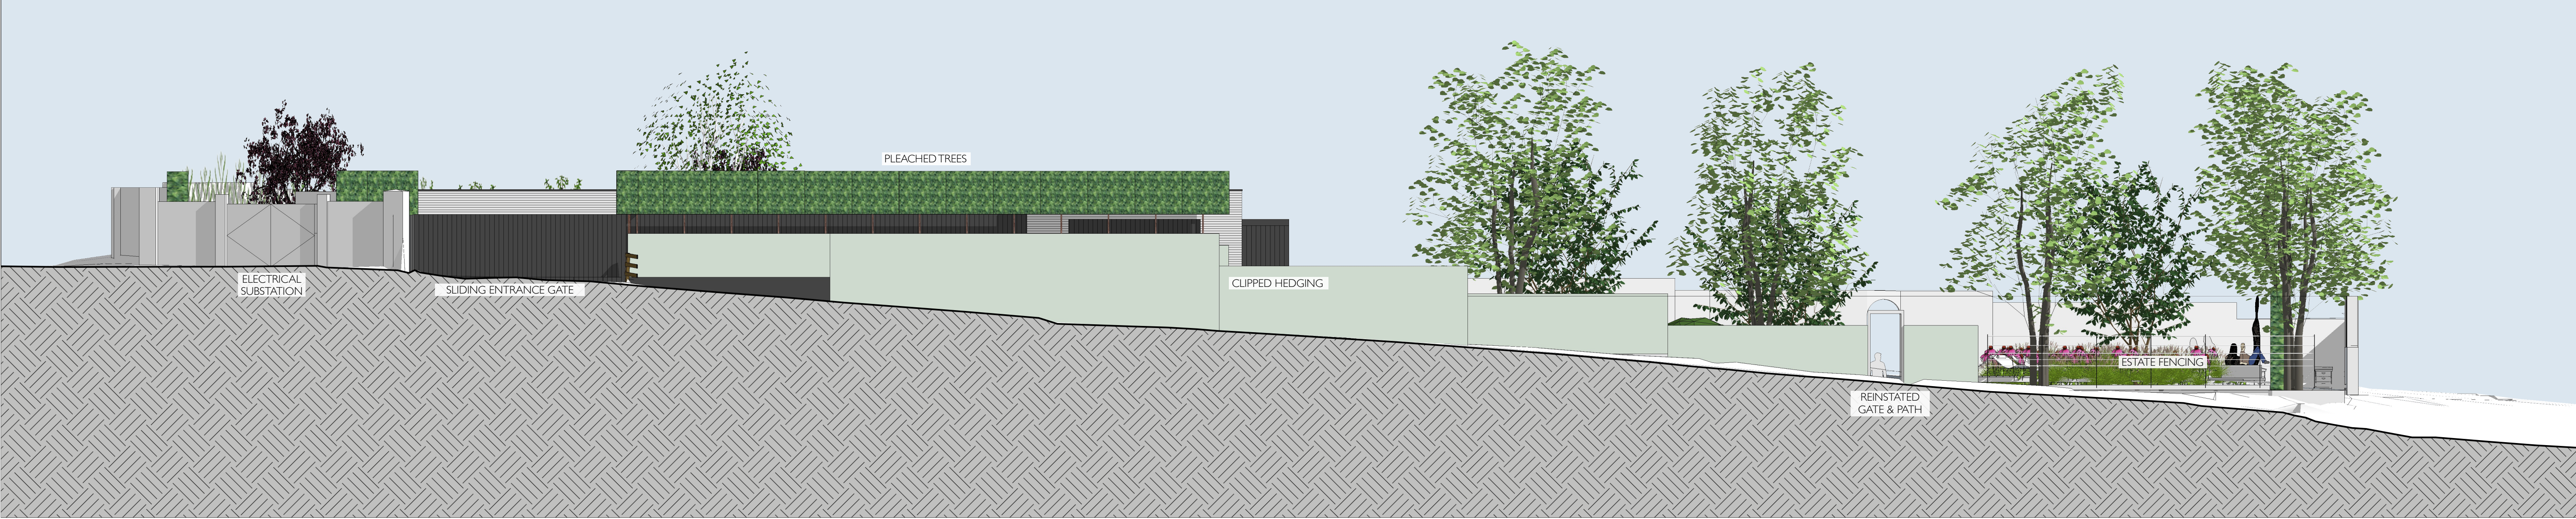

2. SOUTH ELEVATION - VIEWED FROM DOWER HOUSE

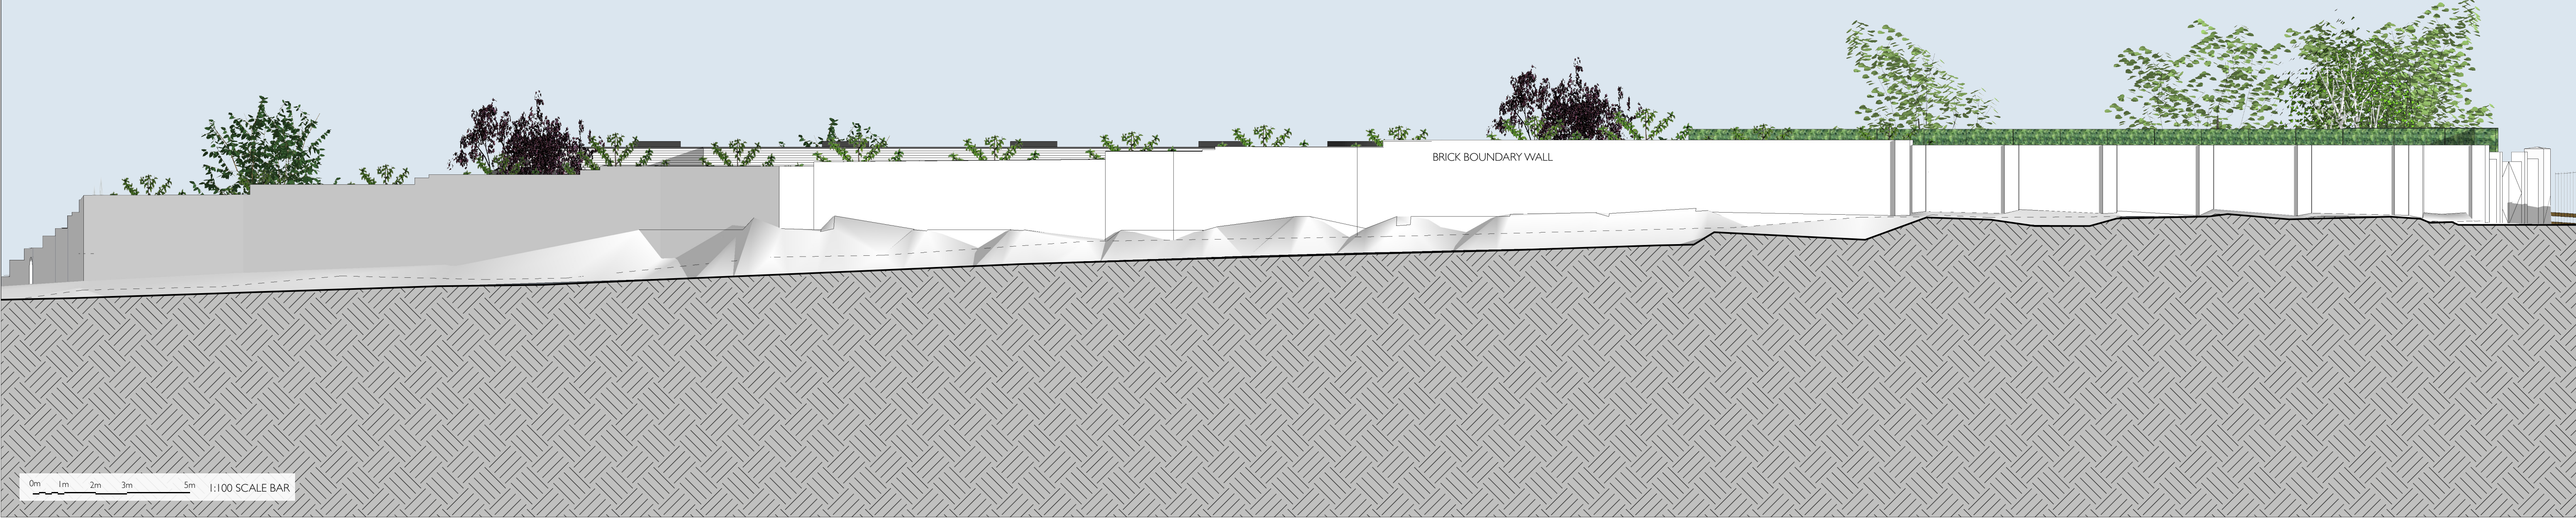

3. PROPOSED WEST ELEVATION - VIEWED FROM HITCHIN ROAD

MATERIAL LEGEND
CTC Charred Timber Cladding
GBS Glazed Balustrades
GSD Glazed Sliding Doors with metal frame in dark grey colour
LFB Long Format Brickwork in pale cream/chalk colour
MFW Metal Framed Window with frame in dark grey colour
PMC Pressed Metal Coping to roof in dark grey colour

 MODERN ARCHITECTURE WORKSHOP LTD Bedford Heights Brockhill Drive Bedford MK41 7PH info@maw.design www.maw.design	NOTES Do not scale from this drawing, except for the purposes of planning. Refer to dimension information where shown. All copyrights reserved by Modern Architecture Workshop Ltd, no copying without prior permission.	DRAWING REVISION INFORMATION Rev: Date: Description:	Rev: Date: Description:	CLIENT Mr Sat Lally Walled Garden PH Ltd 126 Osidge Lane London N14 5DN	SITE Walled Garden Hitchin Road Preston Hertfordshire SG4 7TZ	Project Title: WALLED GARDEN PRESTON - HOUSE & GARDENS				Drawing Title: PROPOSED EAST, SOUTH & WEST ELEVATIONS		
						RIBA Stage:	Date:	Checked By:	Scale:	Drawing Status:	Drawing Number:	Revision:
						STAGE 2+	JULY 2024	MB	1:100 @ A1 1:200 @ A3	PLANNING	AL(0)025	-