



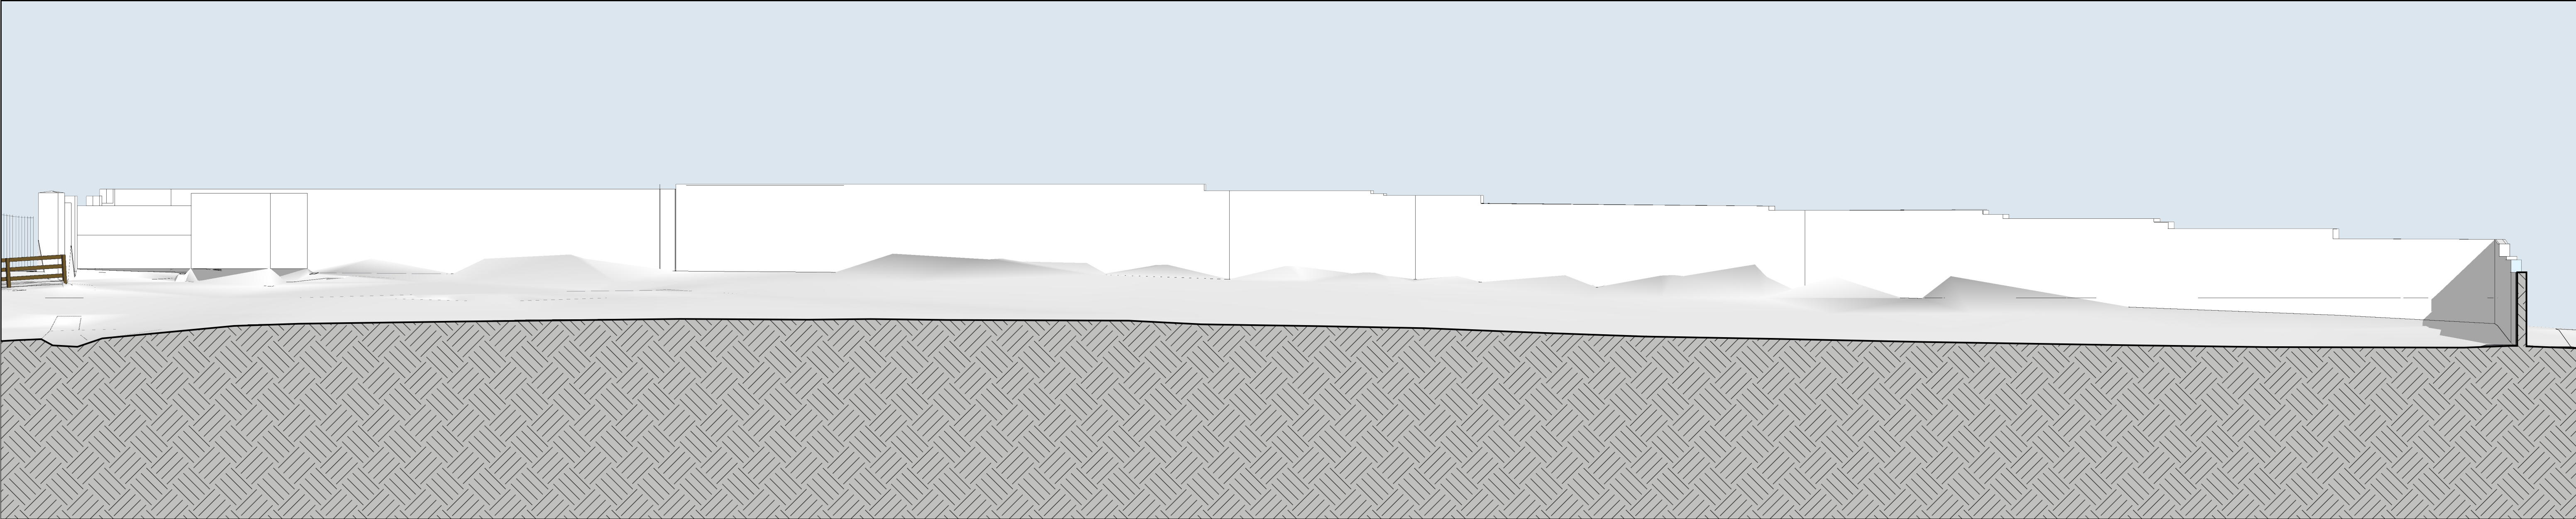

1. EXISTING VIEW FROM EAST

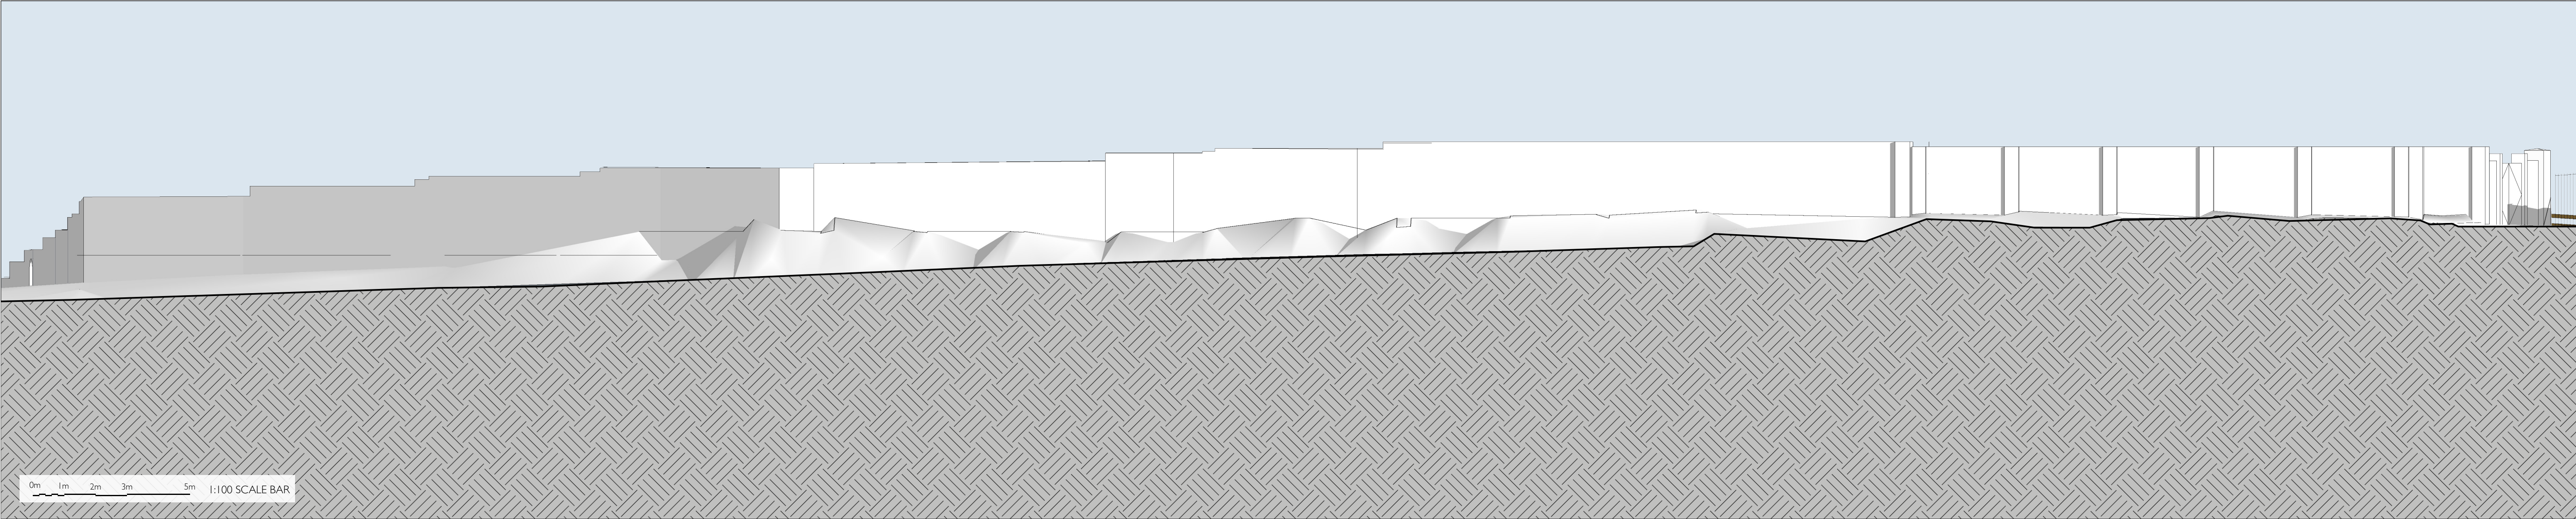

2. EXISTING VIEW FROM SOUTH



3. EXISTING VIEW FROM WEST

MAW MODERN ARCHITECTURE WORKSHOP LTD Bedford Heights Brickhill Drive Bedford MK41 7PH info@maw.design www.maw.design	NOTES Do not scale from this drawing, except for the purposes of planning. Refer to dimension information where shown. All copyrights reserved by Modern Architecture Workshop Ltd, no copying without prior permission.	DRAWING REVISION INFORMATION Rev: Date: Description:			Rev: Date: Description:			CLIENT Mr Sat Lally Walled Garden PH Ltd 126 Osidge Lane London N14 5DN	SITE Walled Garden Hitchin Road Preston Hertfordshire SG4 7TZ	Project Title: WALLED GARDEN PRESTON - HOUSE & GARDENS			Drawing Title: EXISTING EAST, SOUTH & WEST ELEVATIONS		
								RIBA Stage: STAGE 2+	Date:	Checked By: MB	Scale:	Drawing Status: PLANNING	Drawing Number: AL(0)024	Revision: -	