

Job Title
Loft with rear
dormer, Conservatory
infill of existing
courtyard with internal
refurbishment @ 45
Ickleford Road,
Hitchin, Hertfordshire,
SG5 1TR


Drawing Title
Existing Floor Plans

Job/Drawing No.
1870/02


Scale	Date
1:100@A3	Aug'26

Drawn	Checked
AB	MG


Revision
P2

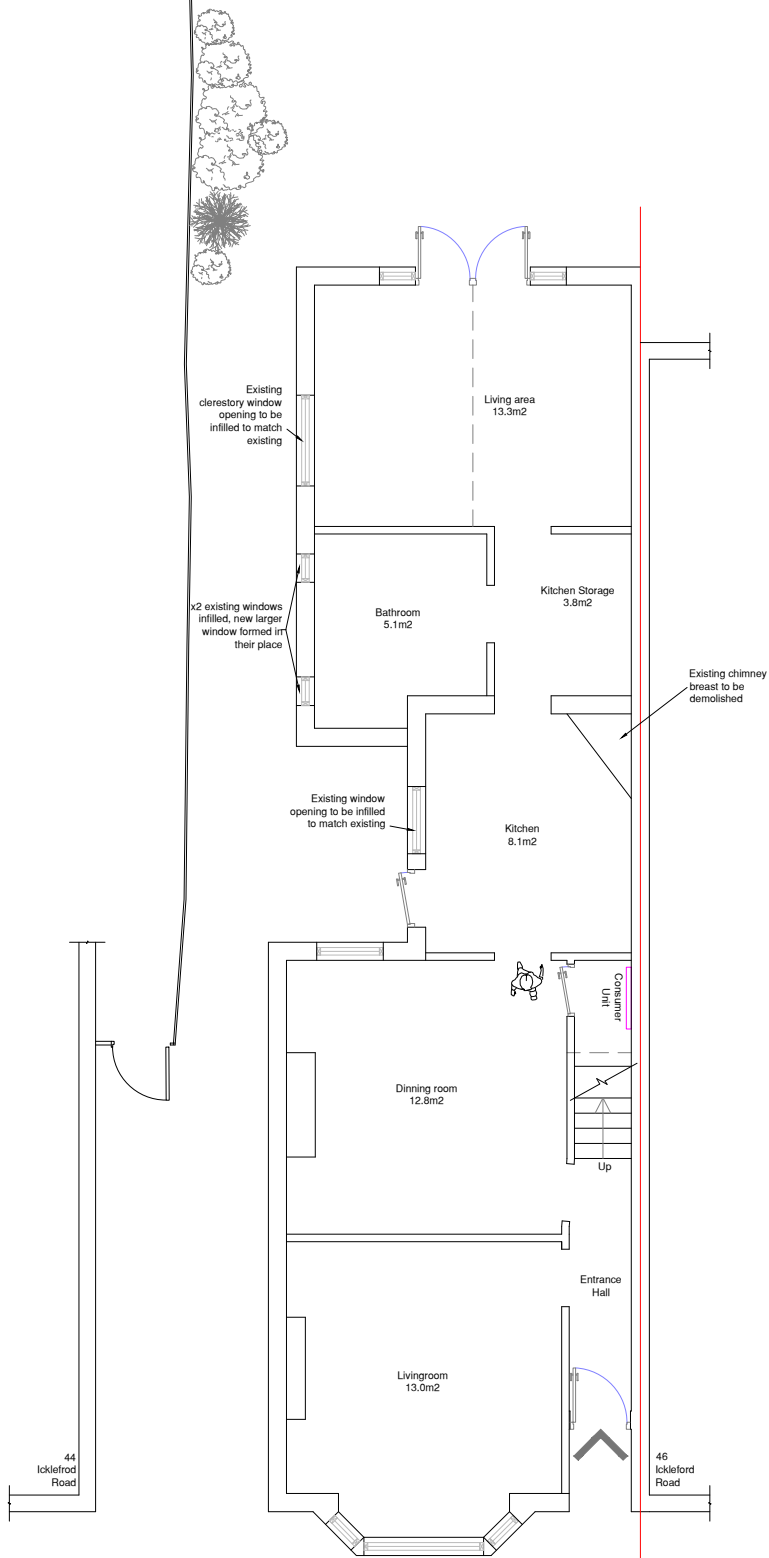


Existing Ground Floor Plan
(1:100)

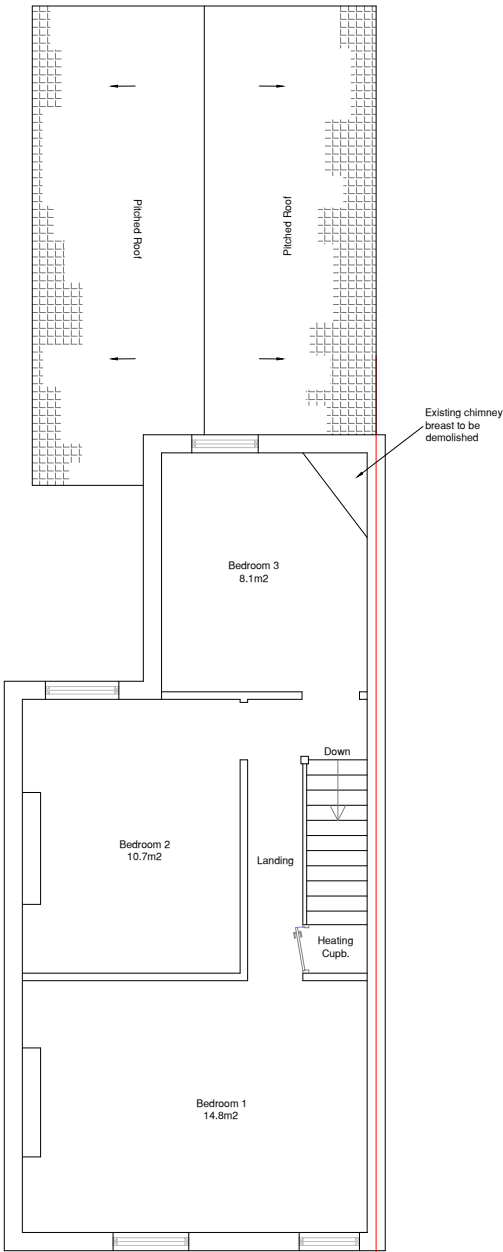

Existing First Floor Plan
(1:100)

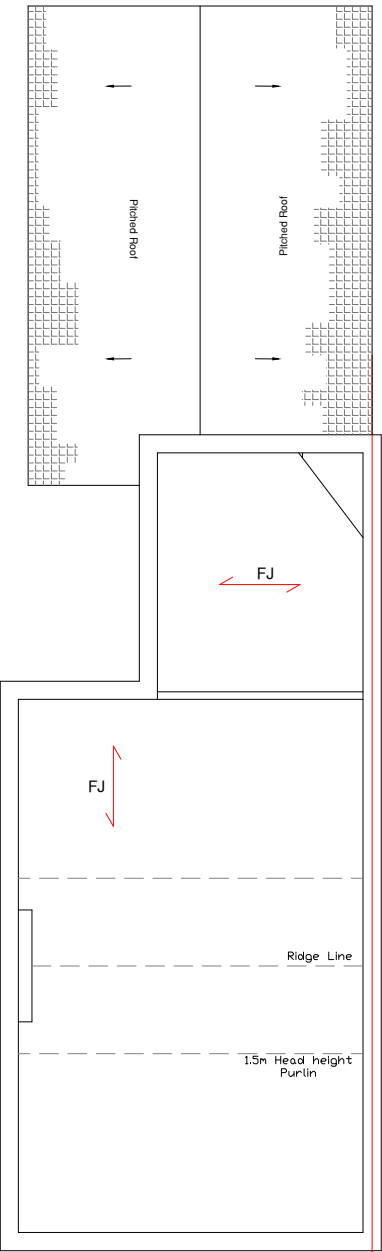

Existing Second Floor Plan
(1:100)

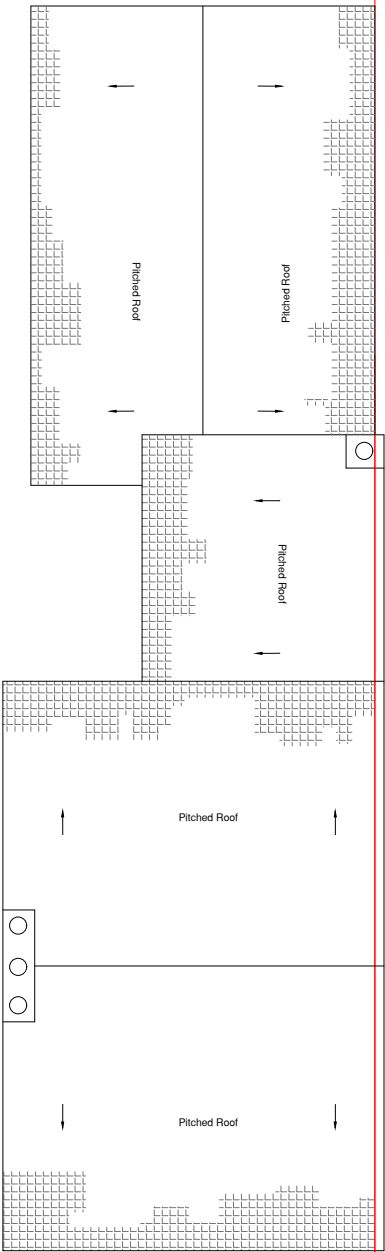

Existing Roof Plan
(1:100)