





Proposed Front Elevation
(1:100)

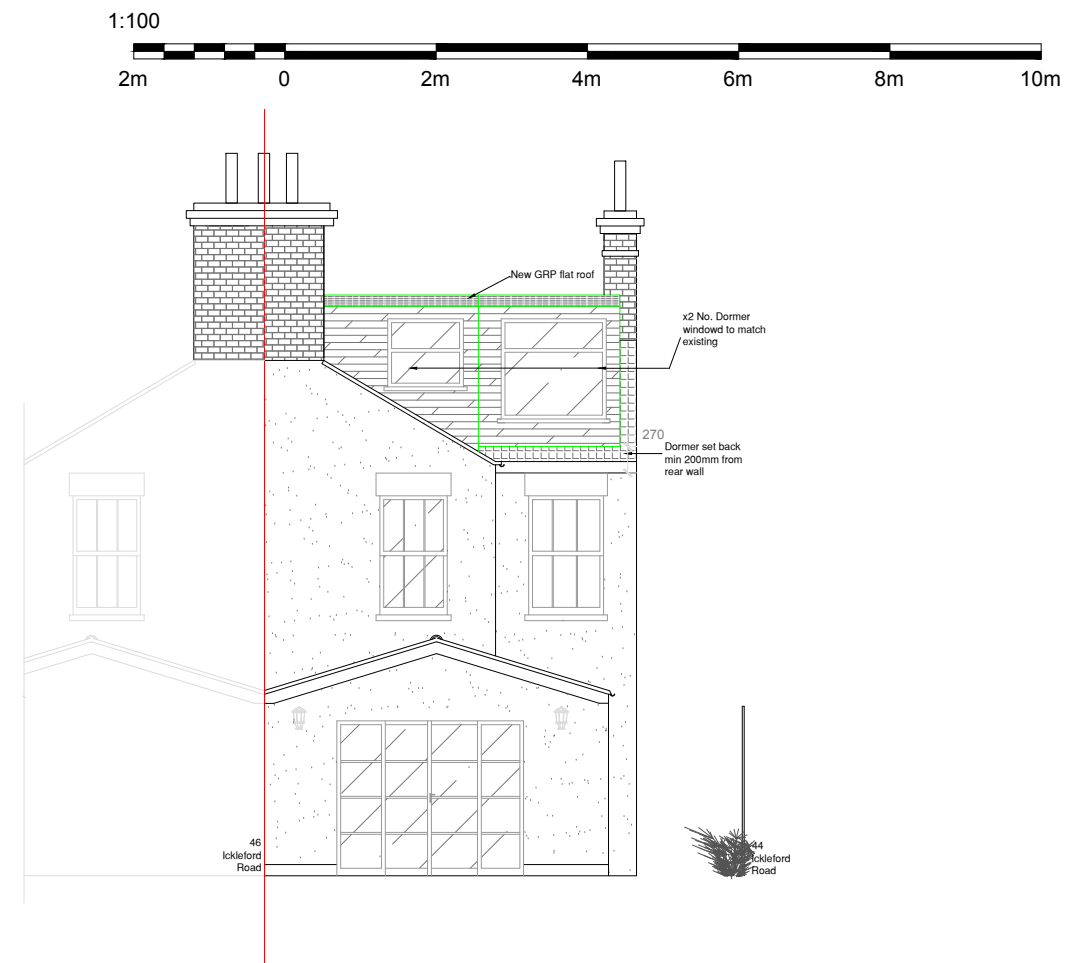

Proposed Rear Elevation
(1:100)

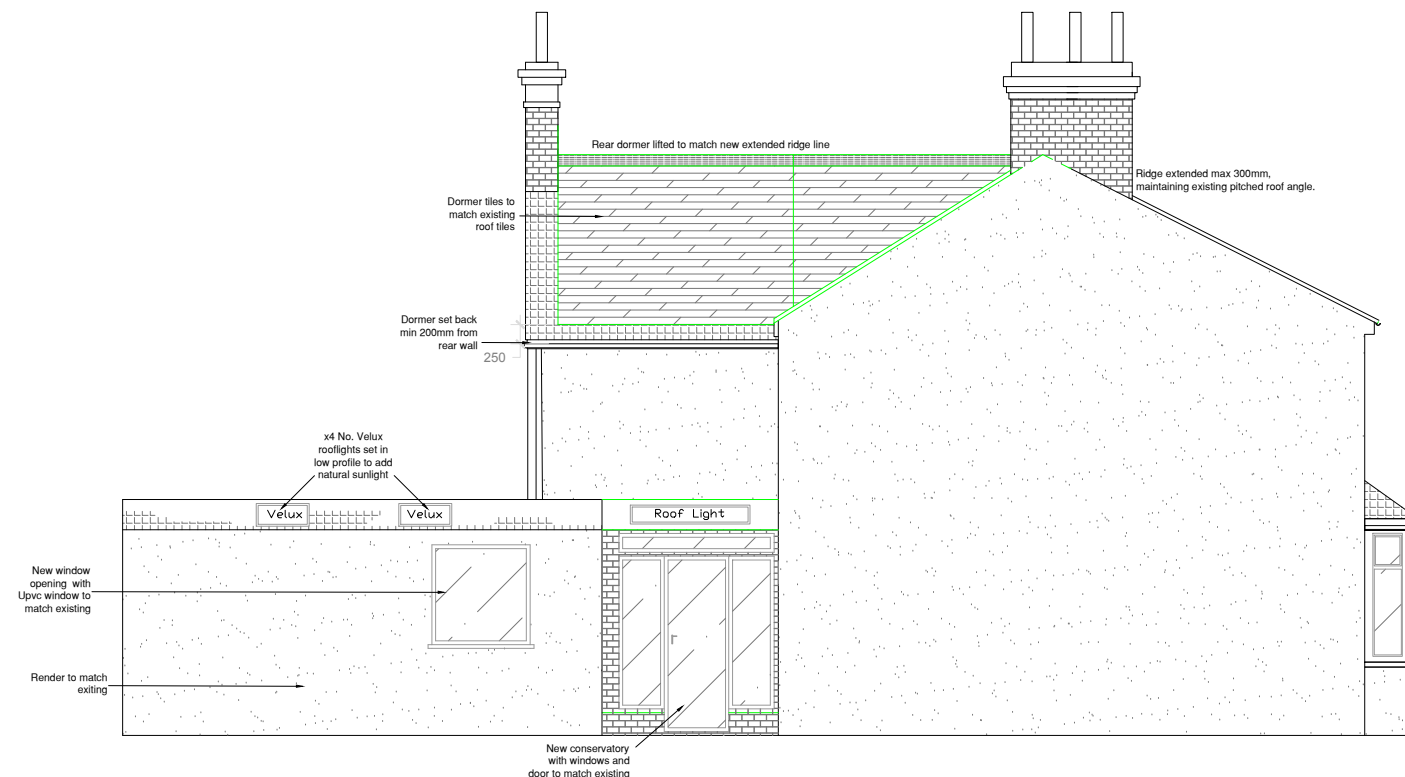

Proposed Side Elevation (South)
(1:100)



BEAM
DEVELOPERS LTD

Job Title

Loft with rear
dormer, Conservatory
infill of existing
courtyard with internal
refurbishment @ 45
Ickleford Road,
Hitchin, Hertfordshire,
SG5 1TR

Drawing Title

Proposed Elevations

Job/Drawing No.

1870/05

Scale

1:100@A3

Date

Sep'26

Drawn

AB

Checked

MG

Revision

P4