




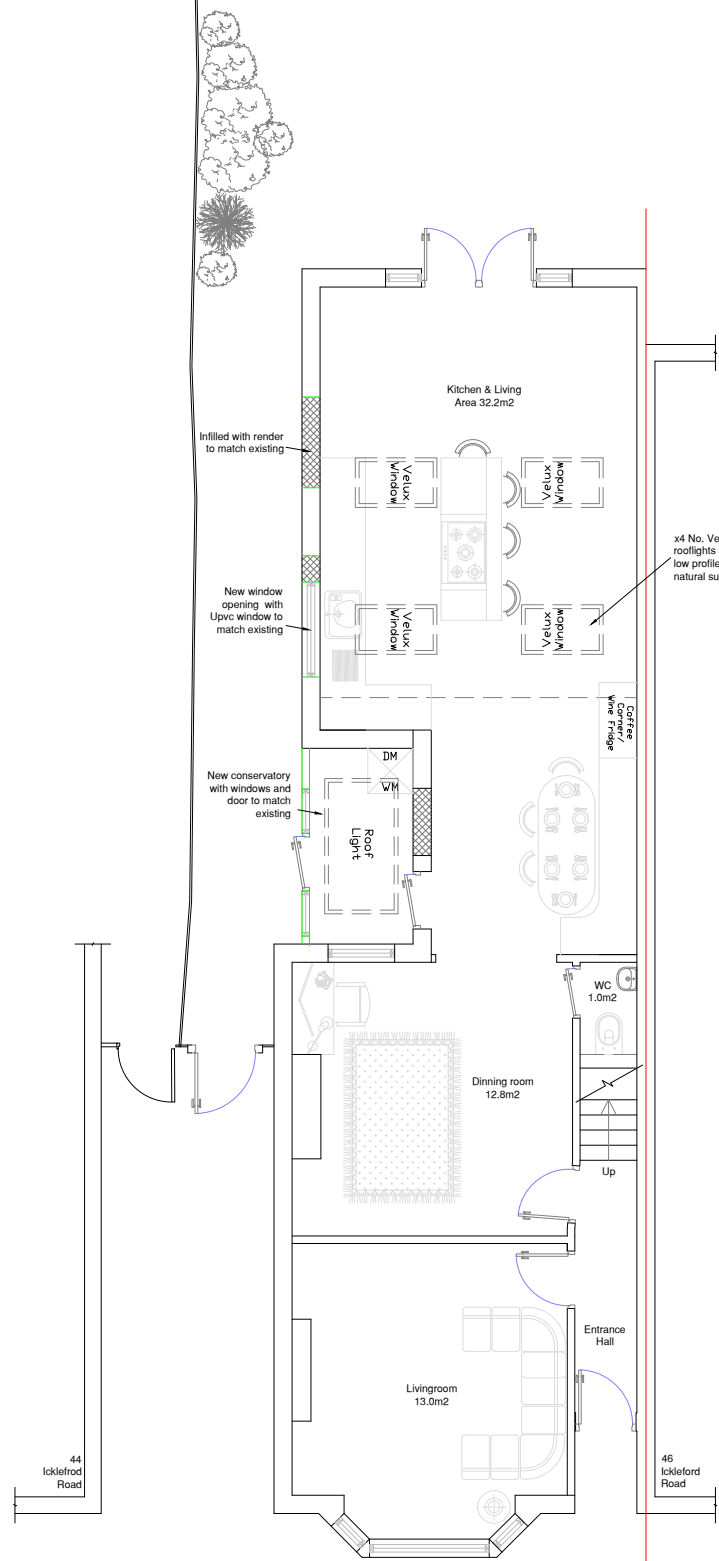


Proposed Ground Floor Plan
(1:100)

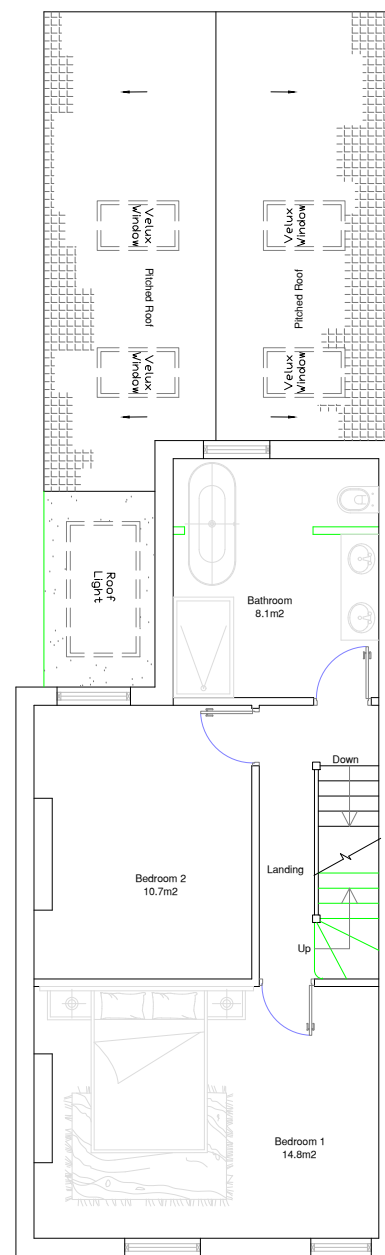



Proposed First Floor Plan
(1:100)

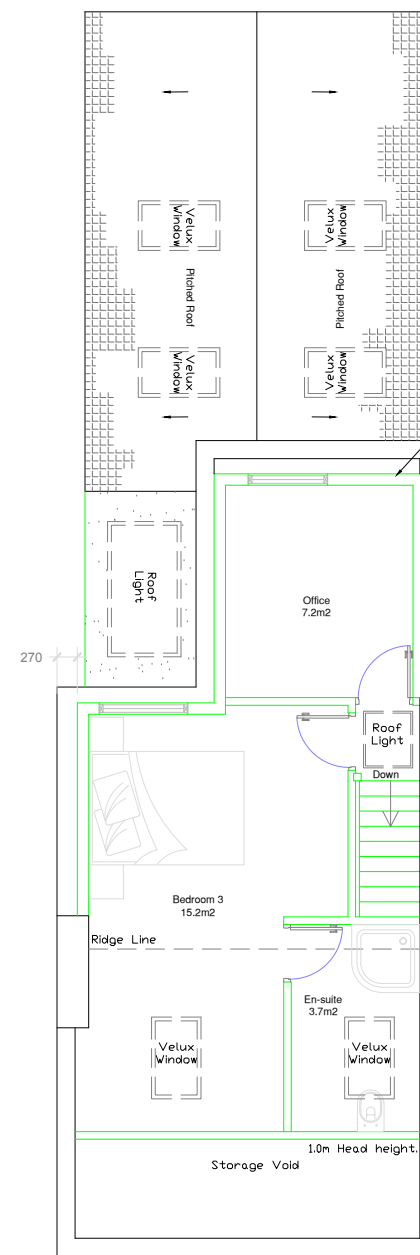

Proposed Second Floor Plan
(1:100)

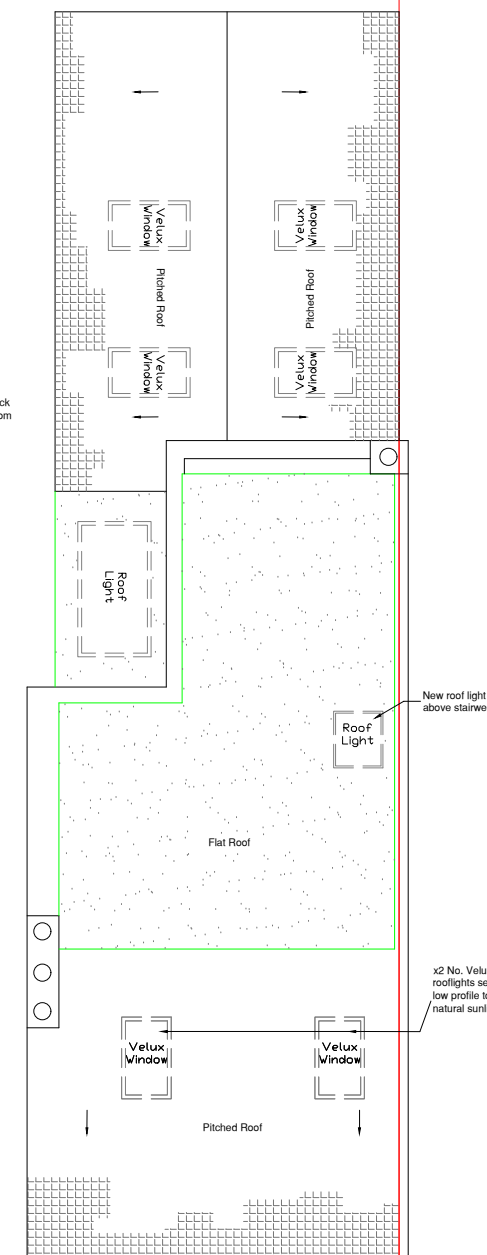

Proposed Roof Plan
(1:100)

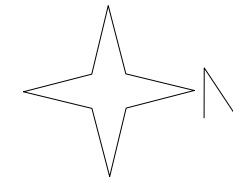 

Job Title
Loft with rear
dormer, Conservatory
infill of existing
courtyard with internal
refurbishment @ 45
Ickleford Road,
Hitchin, Hertfordshire,
SG5 1TR

Drawing Title
Proposed Floor Plans

Job/Drawing No.
1870/03

Scale	Date
1:100@A3	Sep'26

Drawn	Checked
AB	MG

Revision
P2