



NOTES:
ALL DIMENSIONS, LEVELS AND CLEARANCES TO BE CHECKED
ON SITE PRIOR TO WORKS COMMENCING

THIS DRAWING SHOULD BE READ IN CONJUNCTION WITH ALL
OTHER PROJECT RELATED DRAWINGS, SPECIFICATIONS AND
DOCUMENTS.

THIS DRAWING IS COPYRIGHT OF GEBHARD AND GOODWIN

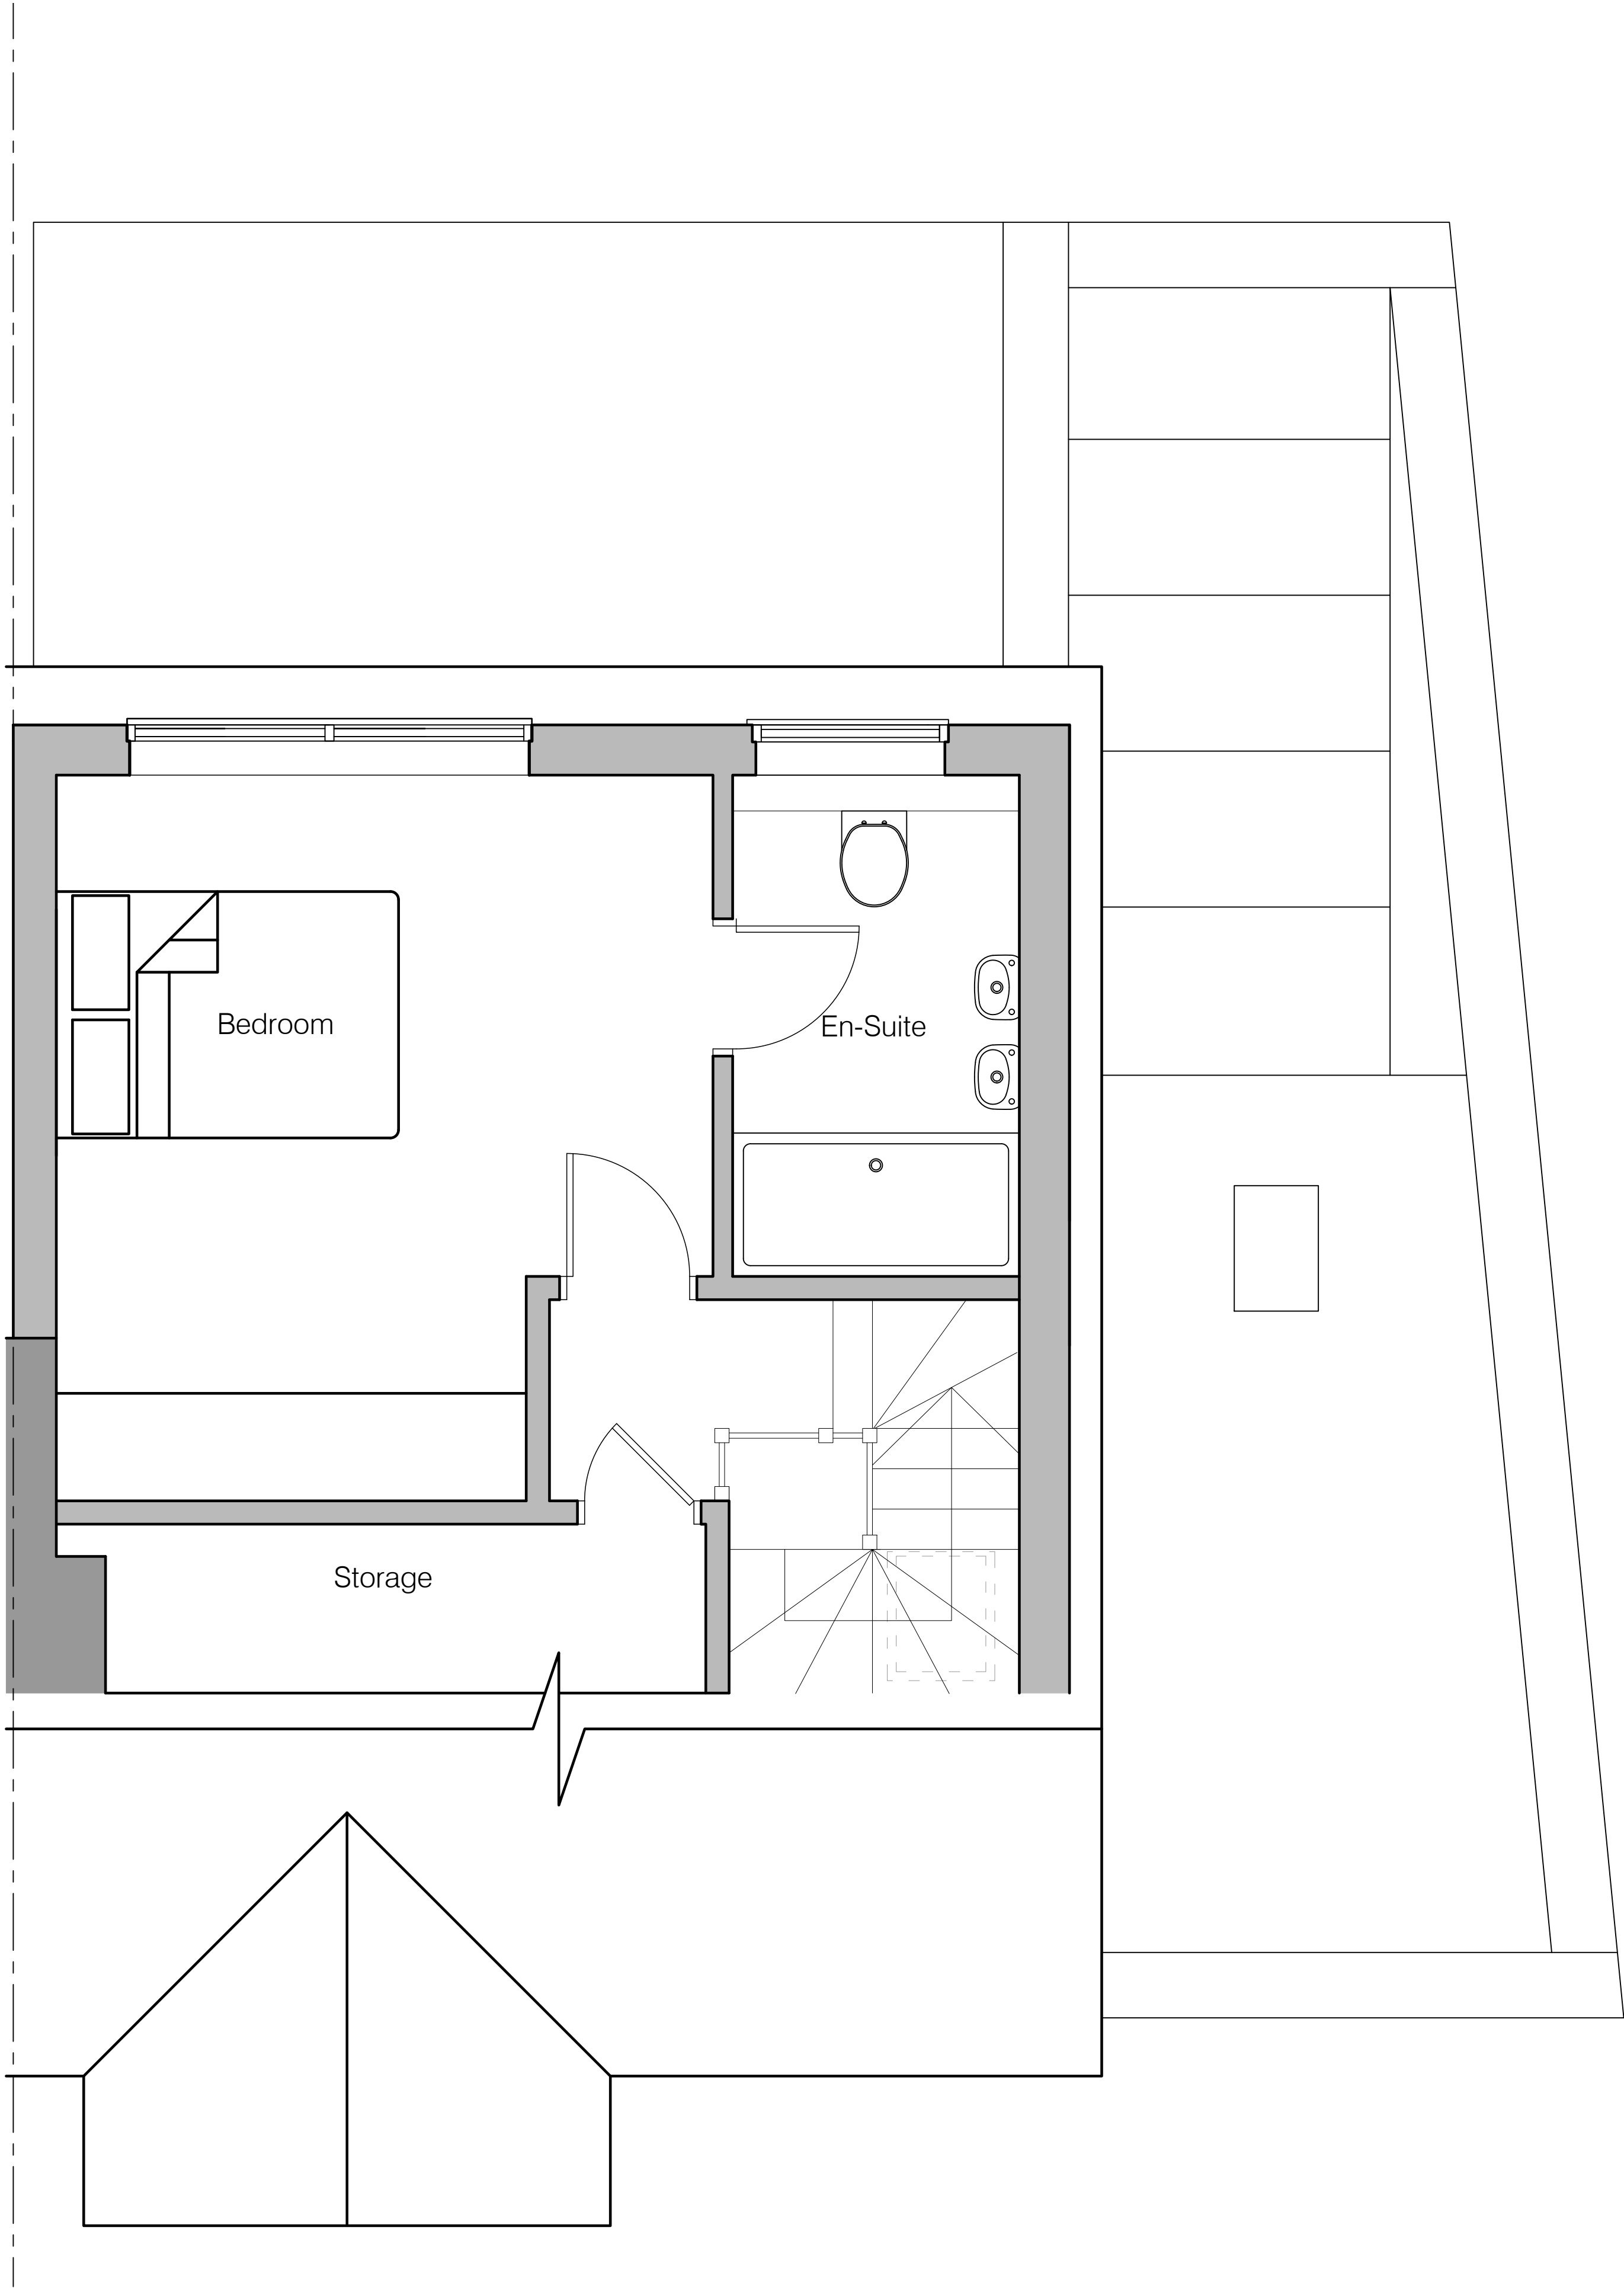

PROPOSED LOFT FLOOR PLAN

 

J	08.10.26	For Planning
Rev.	Date	Notes
PLANNING		
PROJECT 69 Bearton Green		
SITE ADDRESS 69 Bearton Green, Hitchin SG5 1UG		
DRAWING TITLE: PROPOSED LOFT FLOOR PLAN		
DRAWING NO: 1566-114		
BY: GG	CHK: GG	DATE: 20.04.26
		SCALE @A1 1:25

