


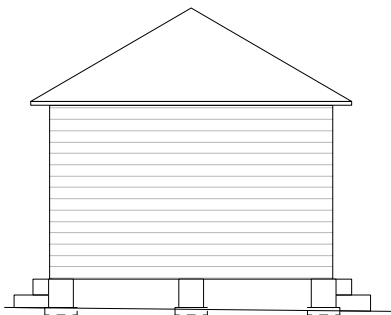


 


NORTH ELEVATION
Scale: 1:100

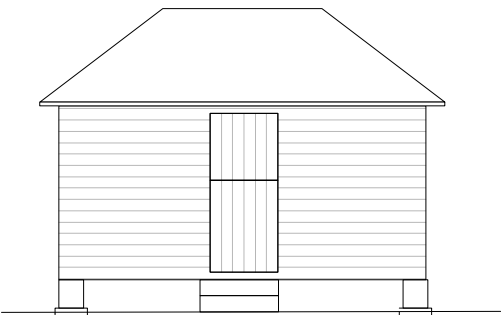


EAST ELEVATION
Scale: 1:100

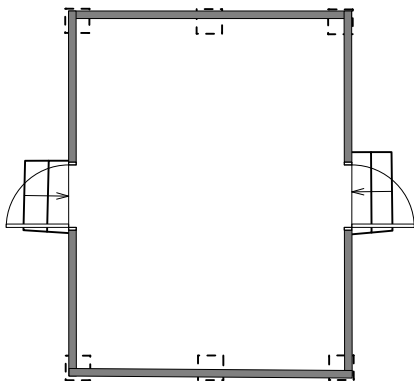


FLOOR PLAN
Scale: 1:100

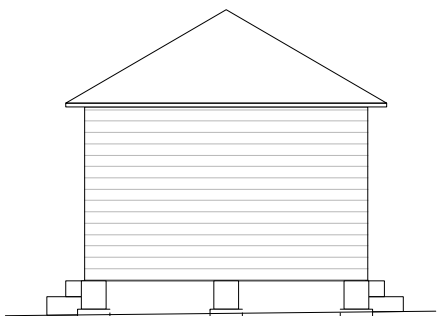

SOUTH ELEVATION
Scale: 1:100

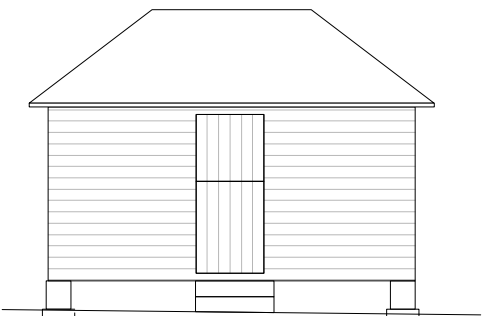

WEST ELEVATION
Scale: 1:100

 

Notes:

No. Date: Revision Notes: Revised By:



DP Architects
The Old Brewery Tap, 3 Shirburn Street, Wallington, Oxfordshire, OX49 5BU
Tel: 01491 613 066 Email: mail@dparchitects.co.uk

Client		KNIGHTS DEVELOPMENTS	
Project	RESIDENTIAL REDEVELOPMENT		Scale 1:100 @A3
	BIBBS HALL LANE AYOT ST LAWRENCE HITCHIN SG4 8EN		Drawn AHB
			Date 13/12/2024
			Status PLANNING
Drawing	EXISTING OUTBUILDING PLANS AND ELEVATIONS		Revision
Dwg No.	24 BIBB OB01		