



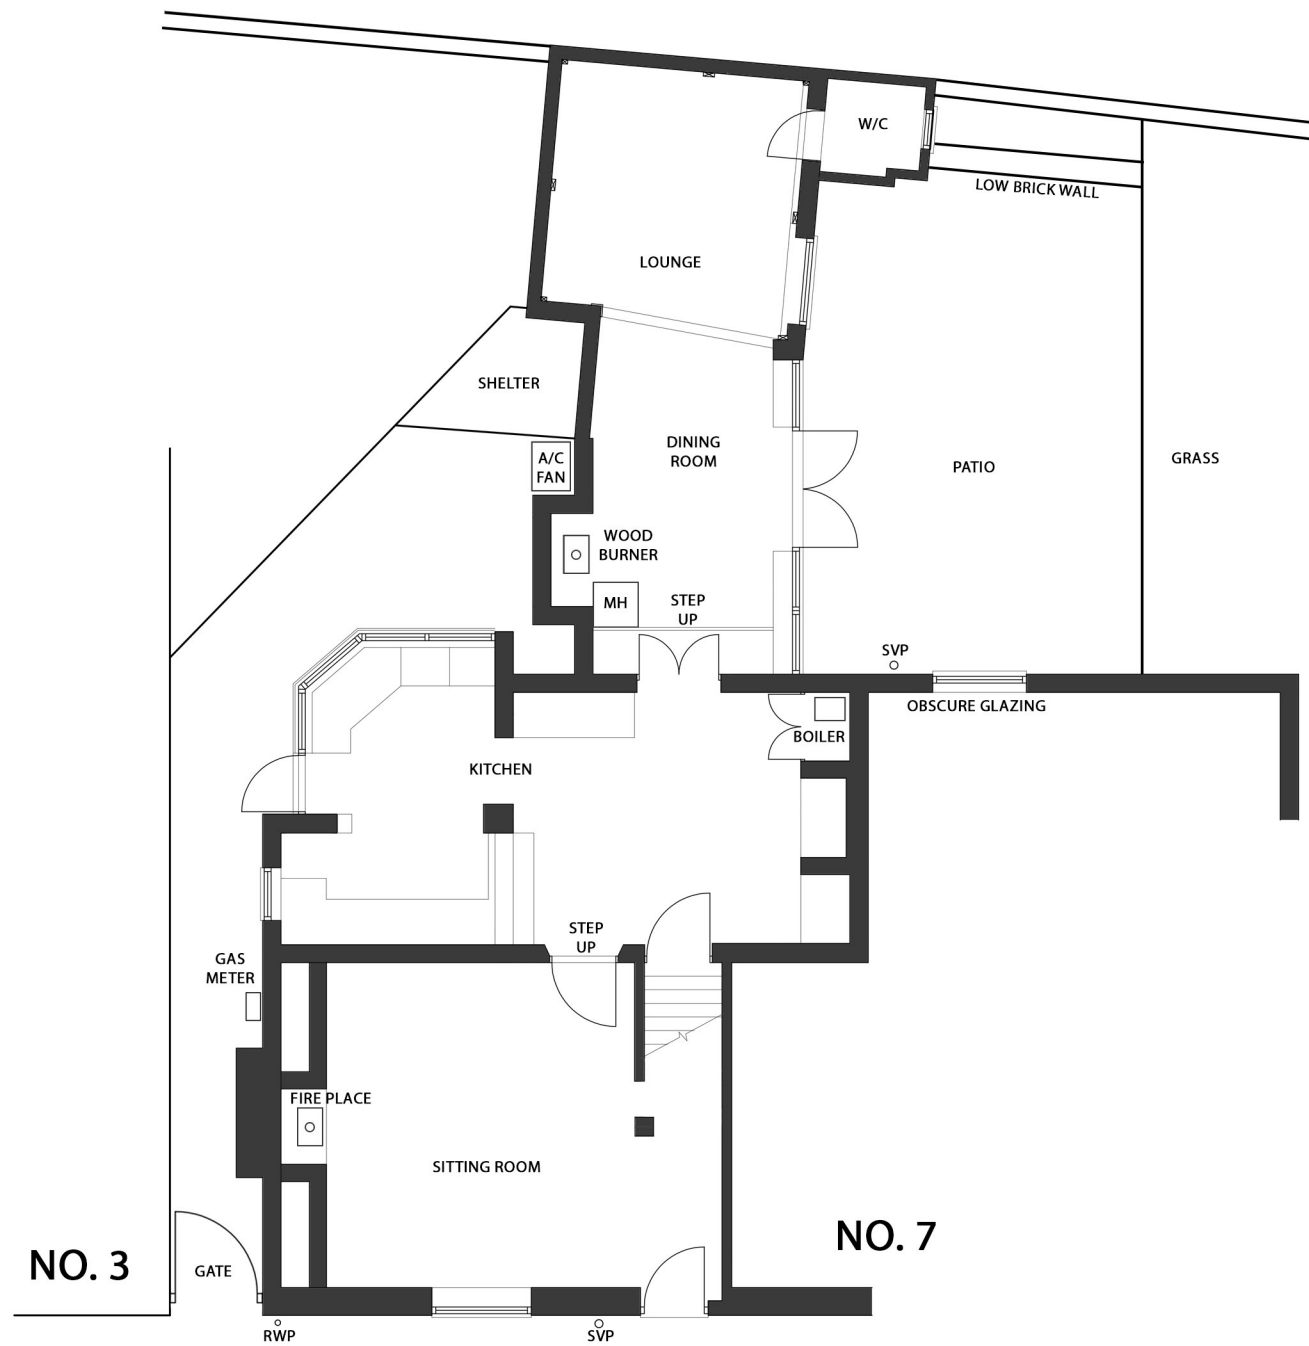

Existing Ground Floor Plan 1:100

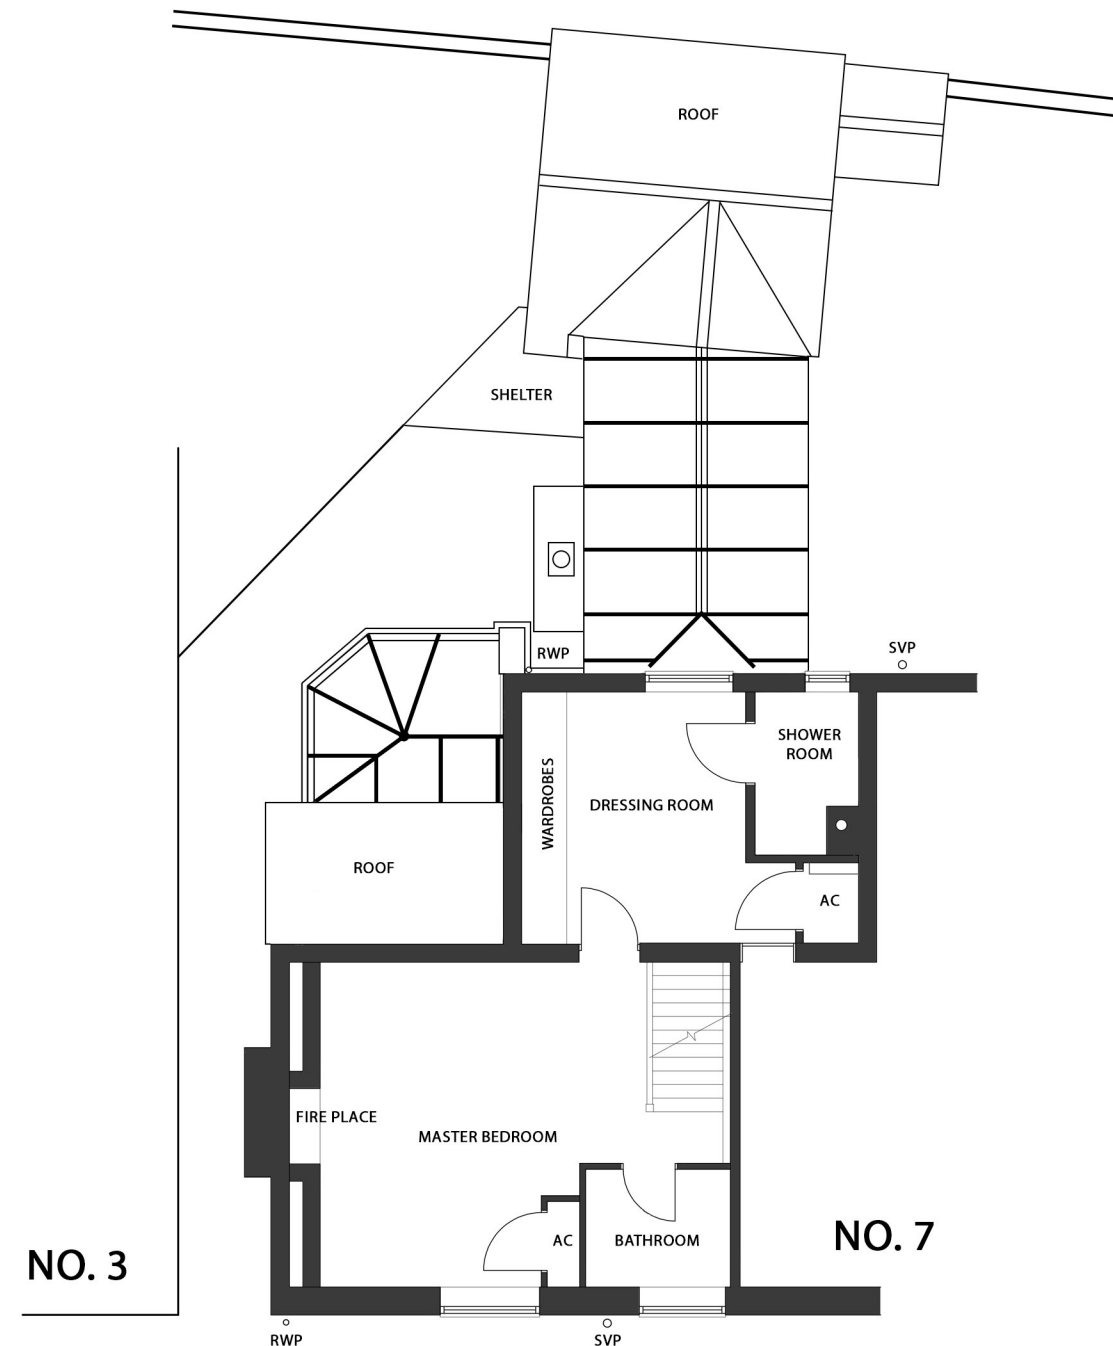

Existing First Floor Plan 1:100

0 1 2 3 4 5	
Scale - Metres 1:100	
Title: Existing Floor Plans	
Project: 5 St Albans Road, Codicote, Hitchin, Hertfordshire, SG4 8UT	
Date: November 2025	
Scale: 1:100 @ A3	
Drawing No: SM/COD/2025/003	