


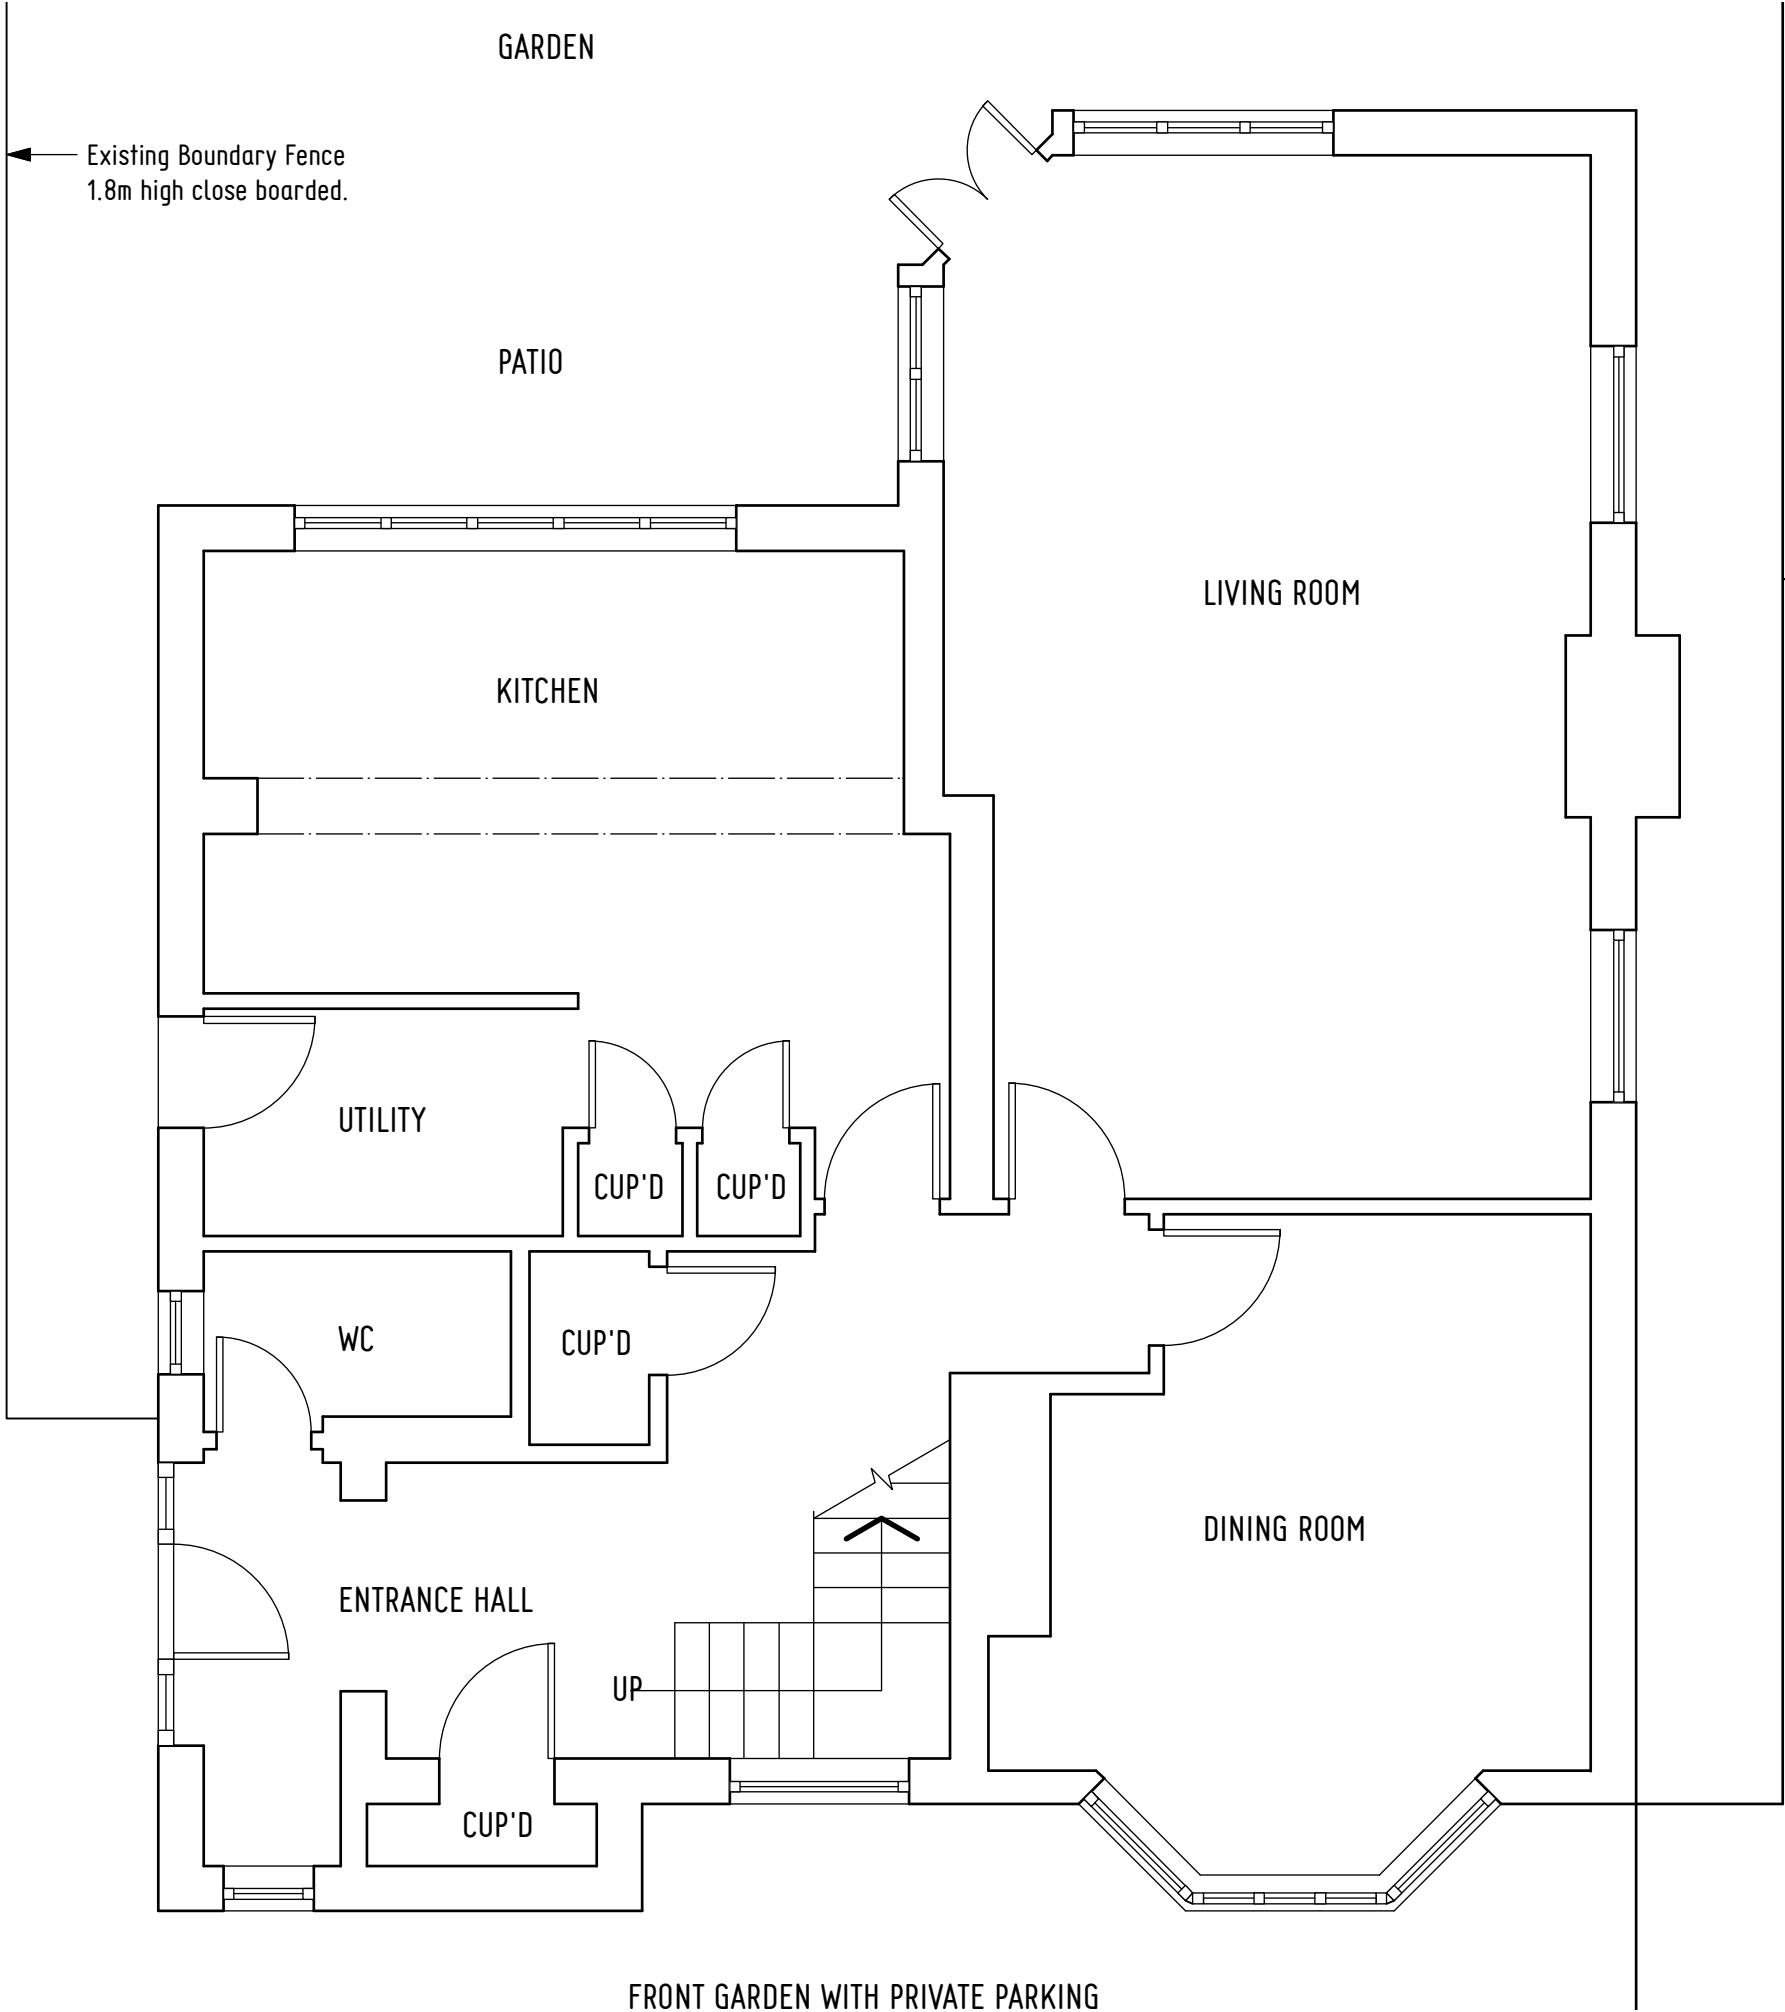

DO NOT SCALE UNLESS SCALE BAR READS TRUE
DIMENSIONS TO BE CONFIRMED ON SITE PRIOR TO CONSTRUCTION
REPORT DISCREPANCIES TO VERSION3 IMMEDIATELY
COPYRIGHT OF THIS DRAWING RESERVED BY VERSION3

REVISIONS:
Rev A: planning



PROJECT: 35 High Street Pirton SA5 3PS	
DRAWING TITLE: House ground Floor plan As Existing	
JOB NO: V041	
DWG NO: 100	REV: A
SCALE: 1:50 @ A3	DATE: Mar '25
STATUS: PLANNING	

Version3
160C HOPPERS ROAD - LONDON - N213LA
T: +44 (780) 137 1114 E: INFO@VRSN3.COM

