




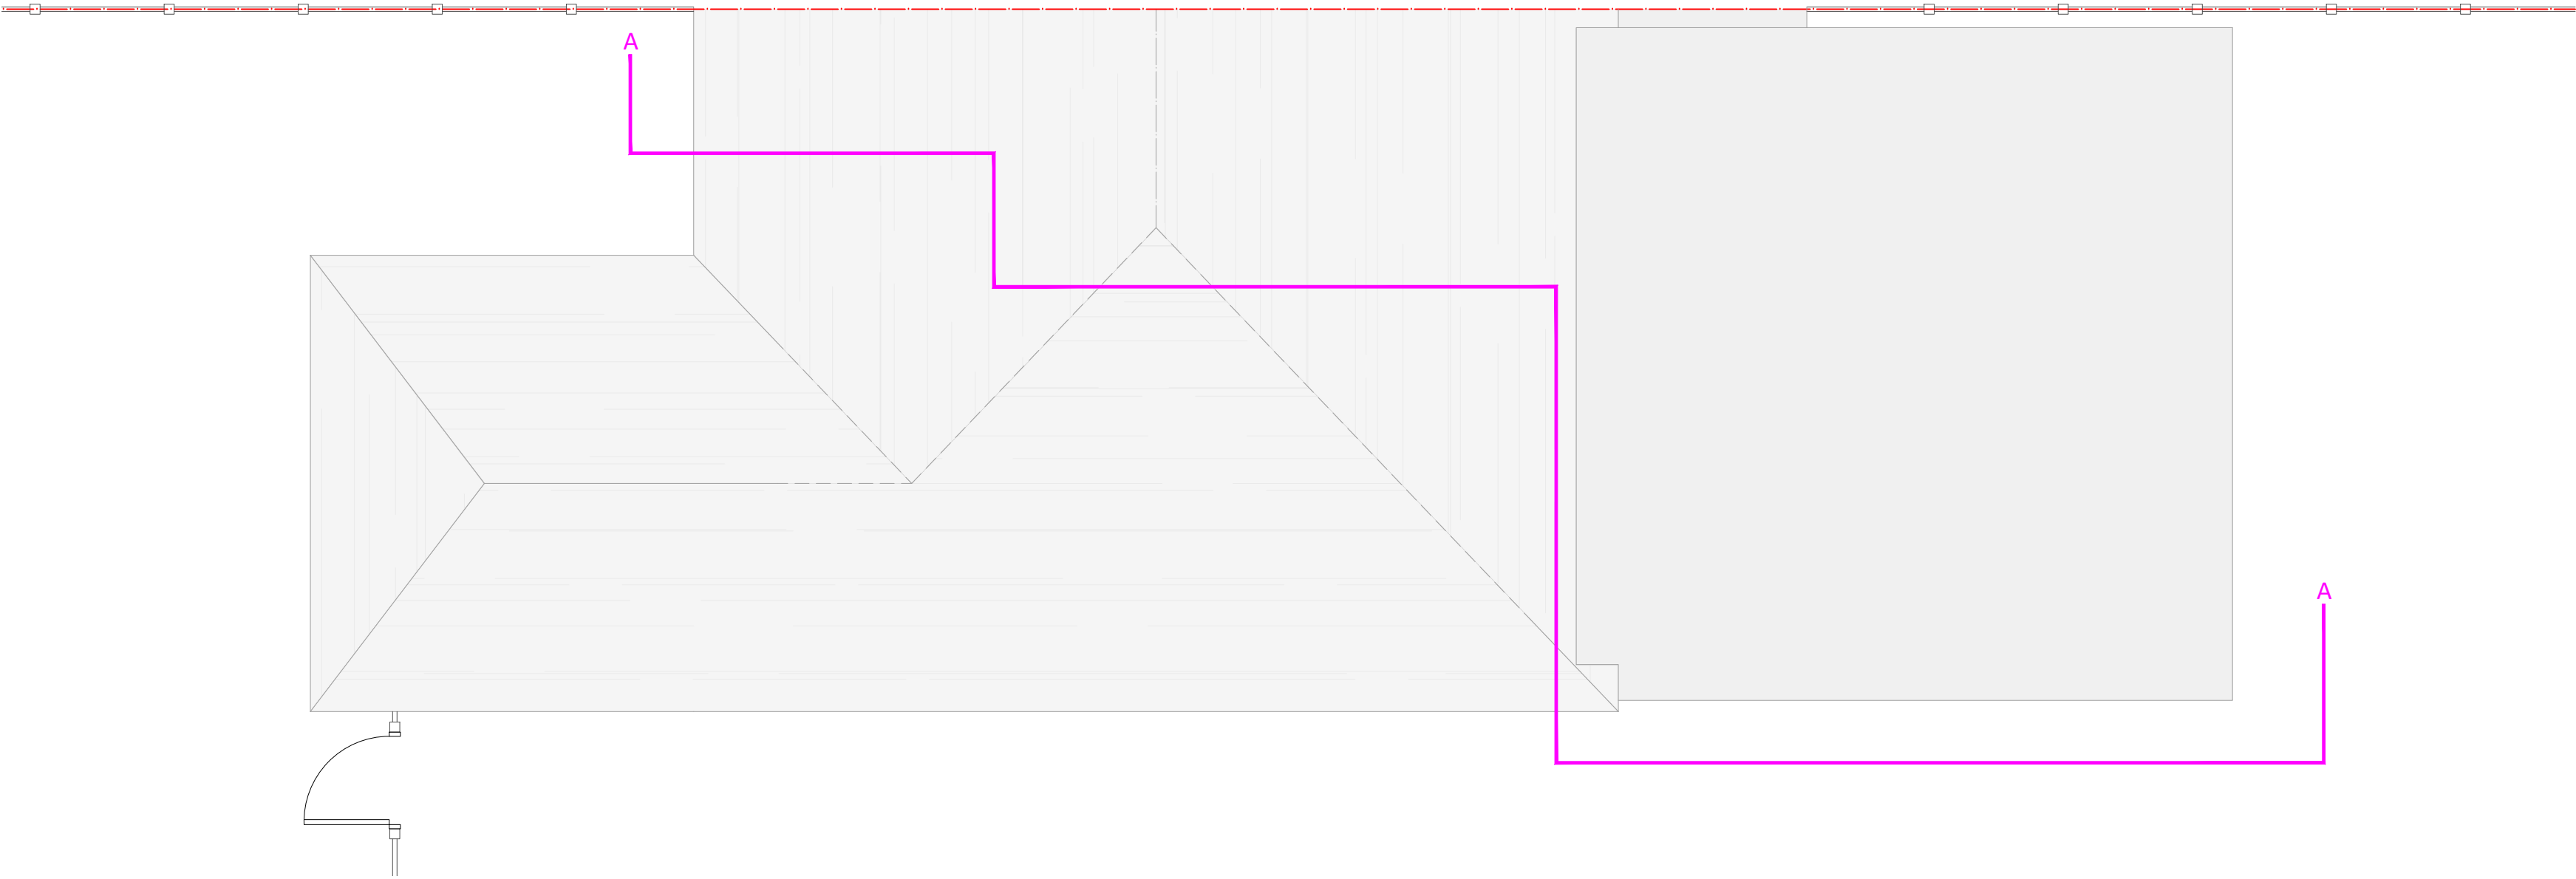


ROOF PLAN

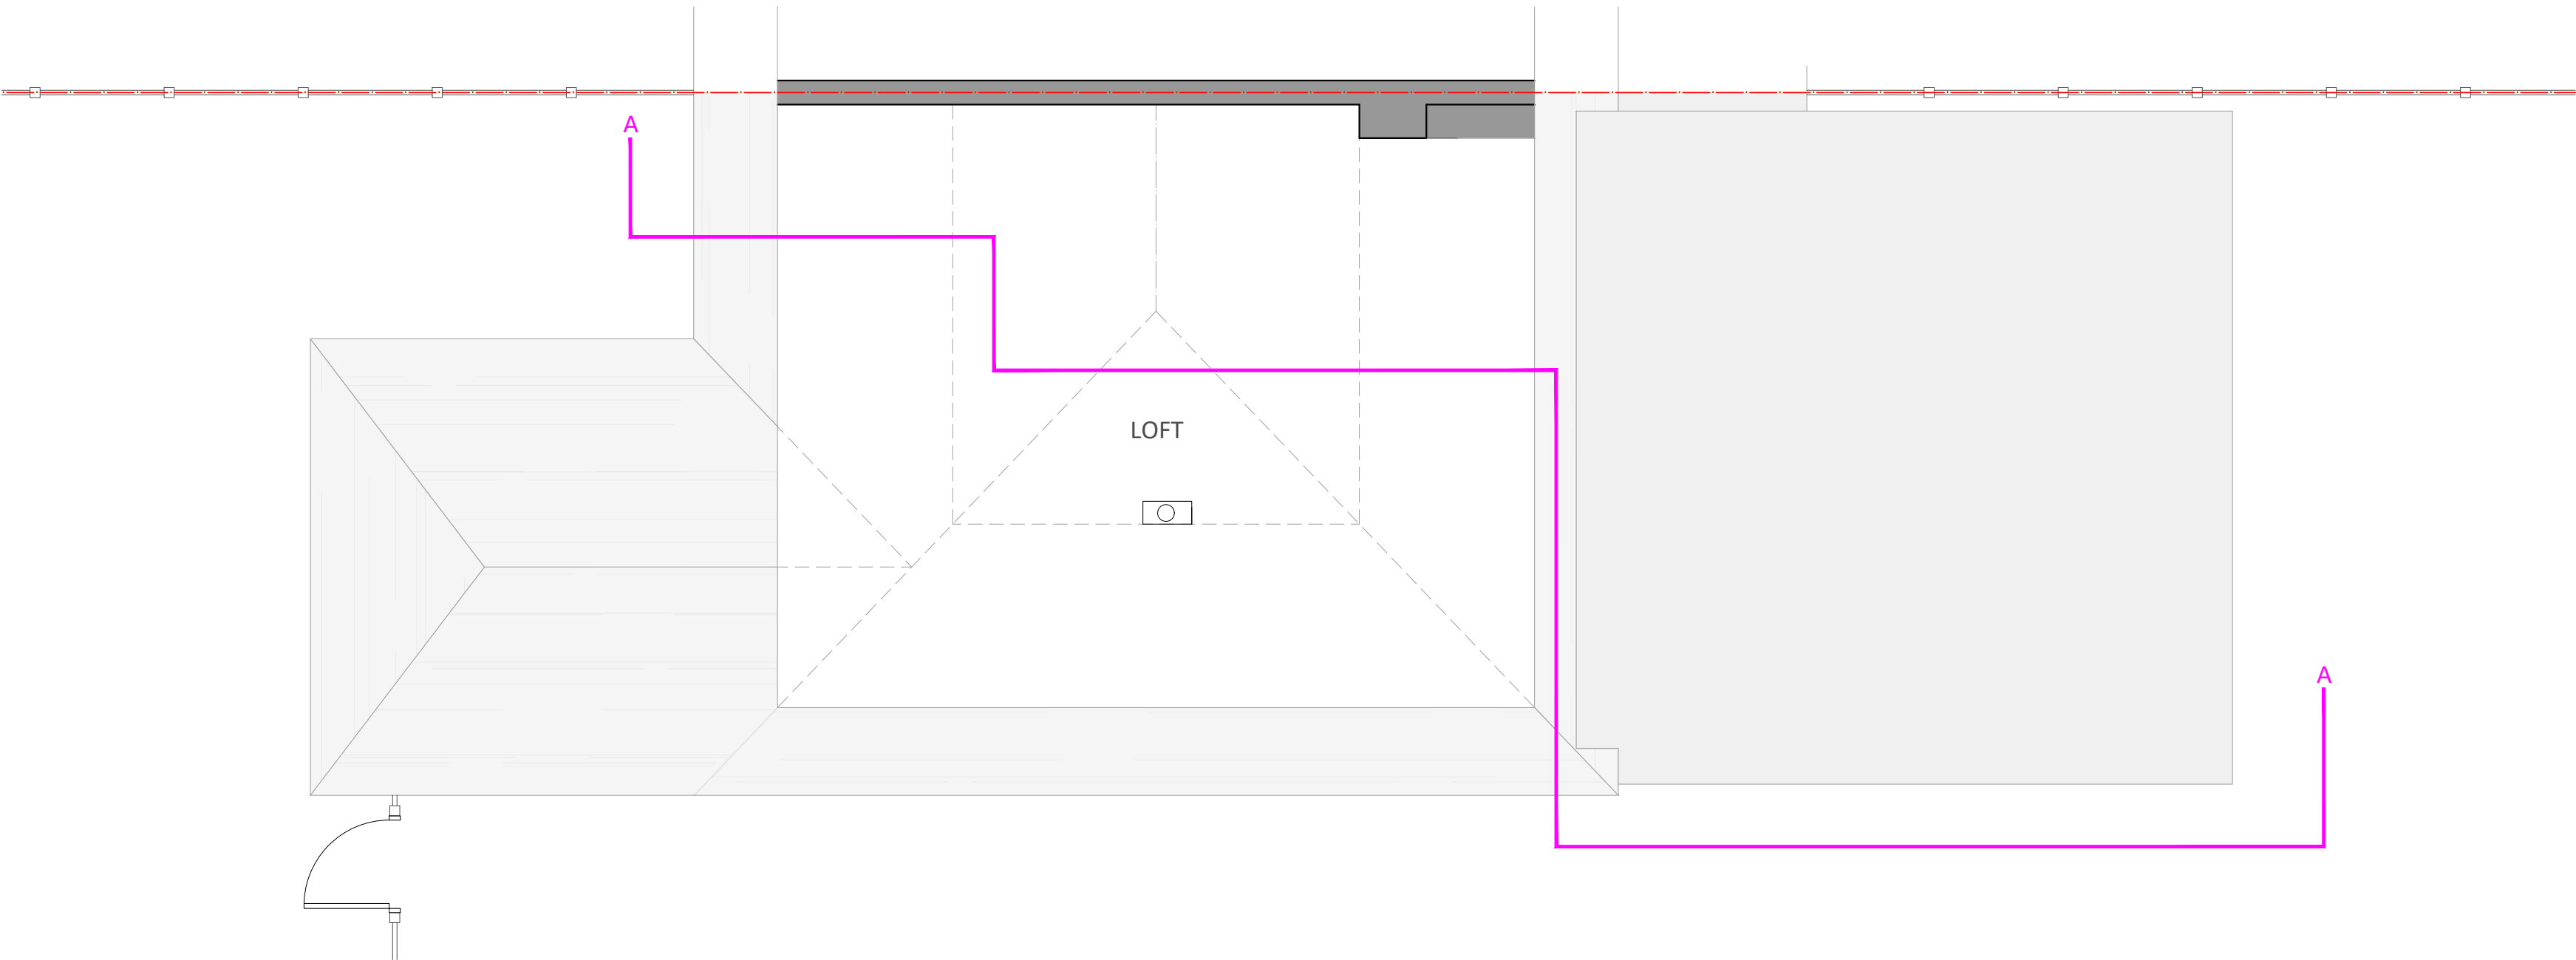

FIRST FLOOR PLAN

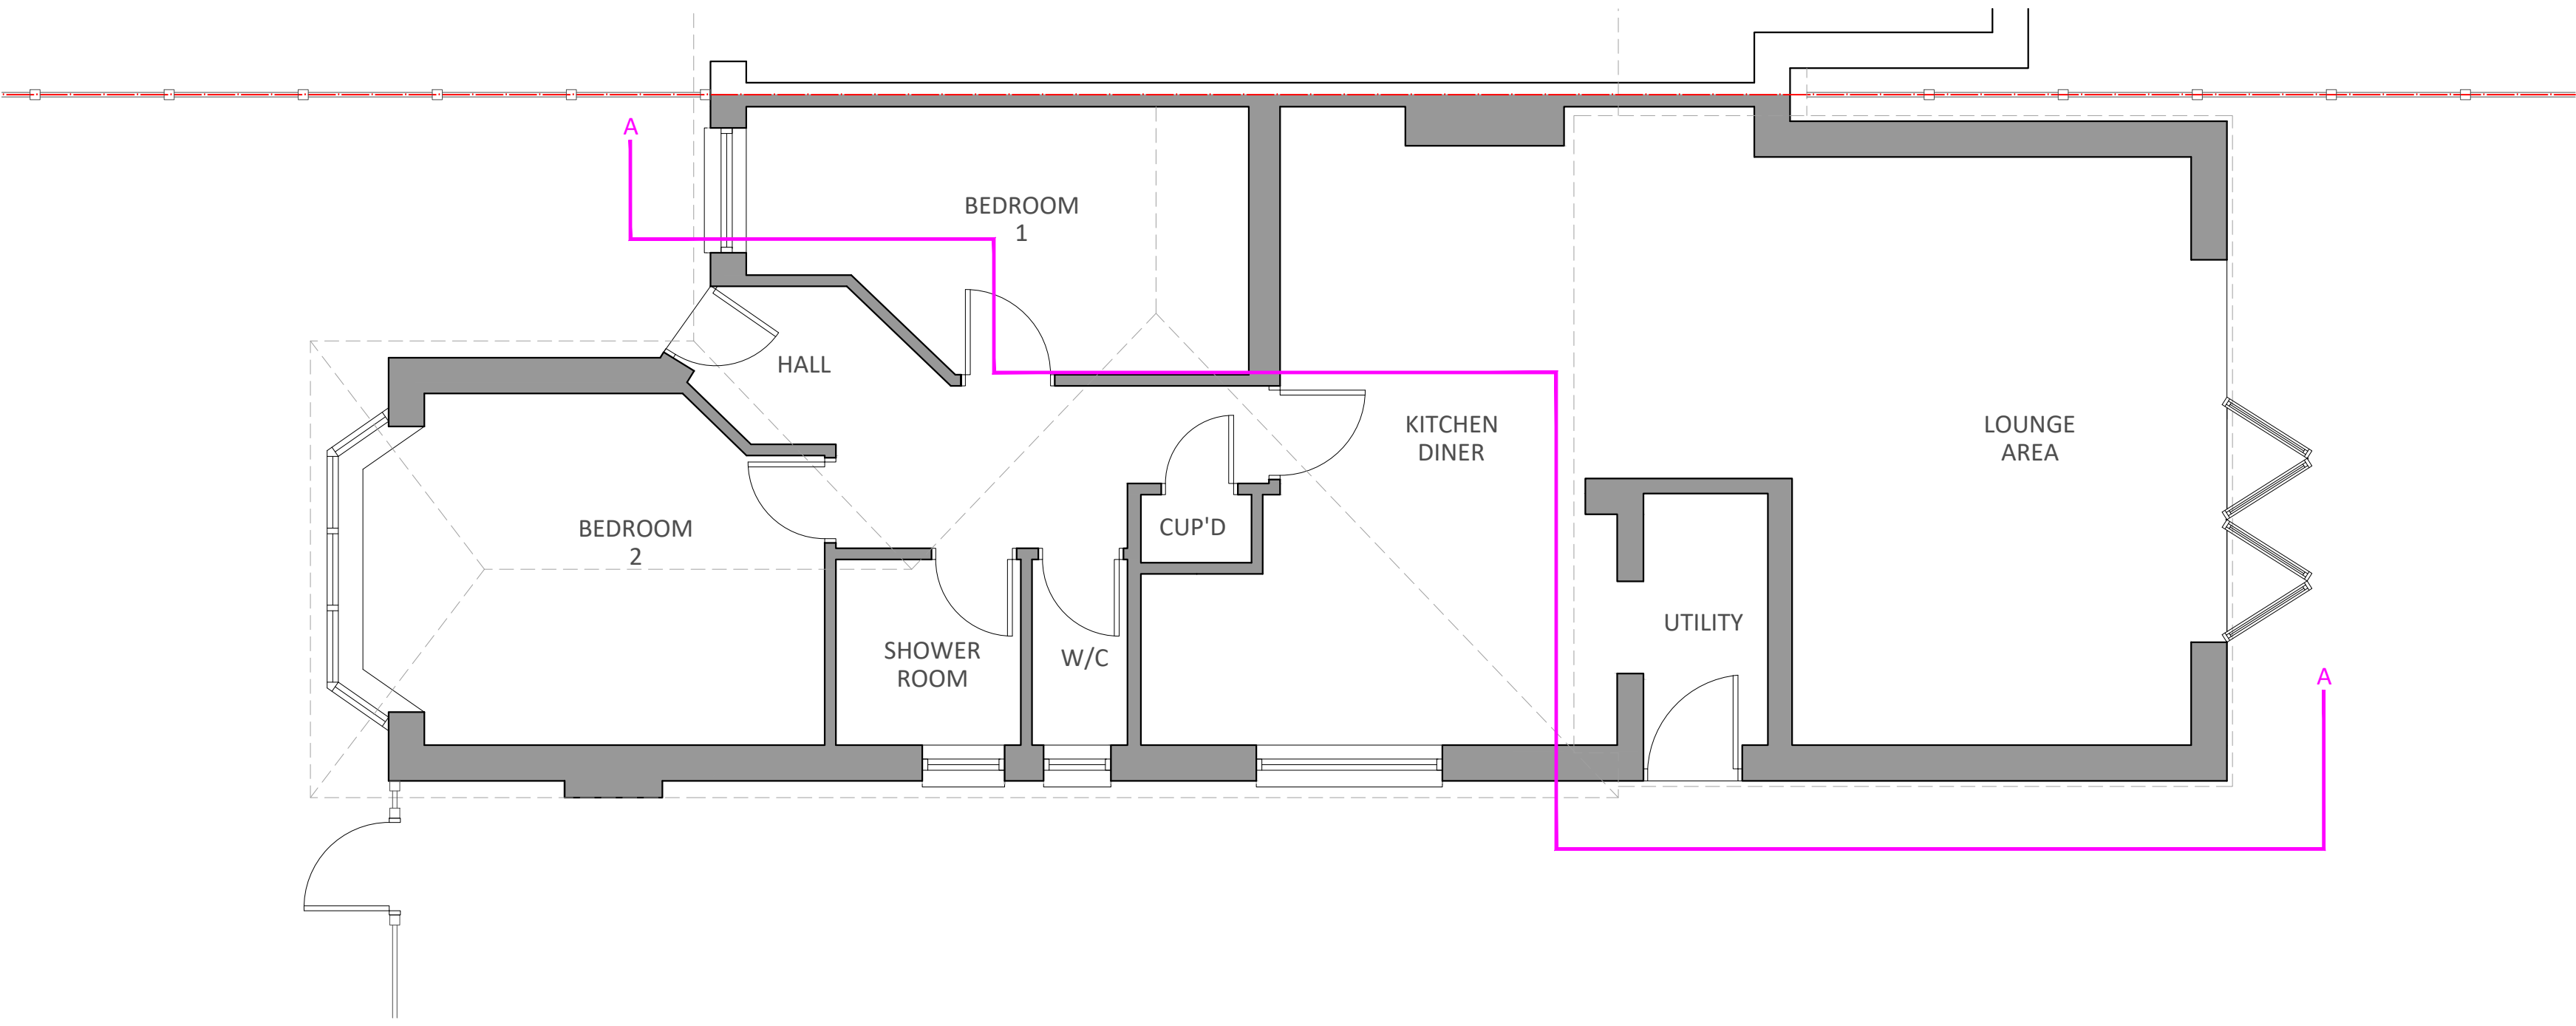

GROUND FLOOR PLAN

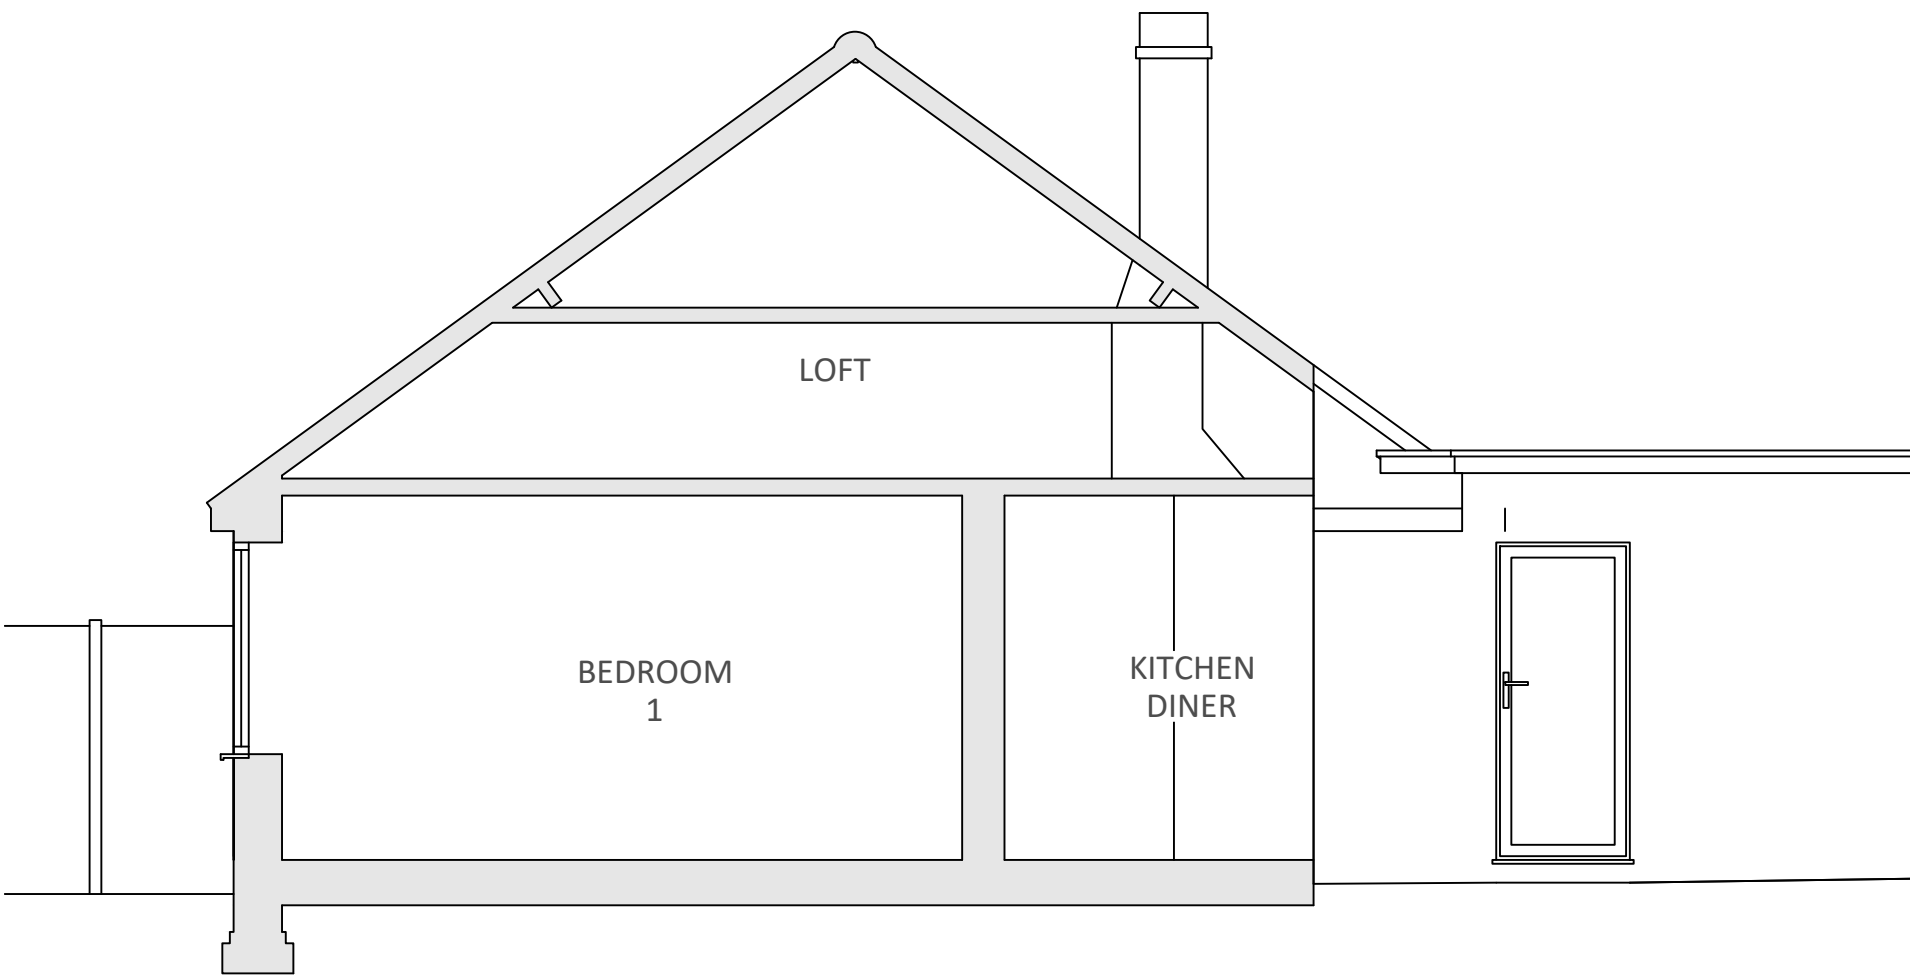

SECTION A - A

FOR PLANNING

LOCATION
79 WESTON WAY
BALDOCK

Title
EXISTING PLANS AND
SECTION

Scale 1:50 @ A1	Drawn SJB	Checked HE	Date MAR 25
Drawing Number 2113_YPUK_C003	Revision P1		

0 0.5 1 1.5 2 3 4 5m
1:50

