






SIDE ELEVATION

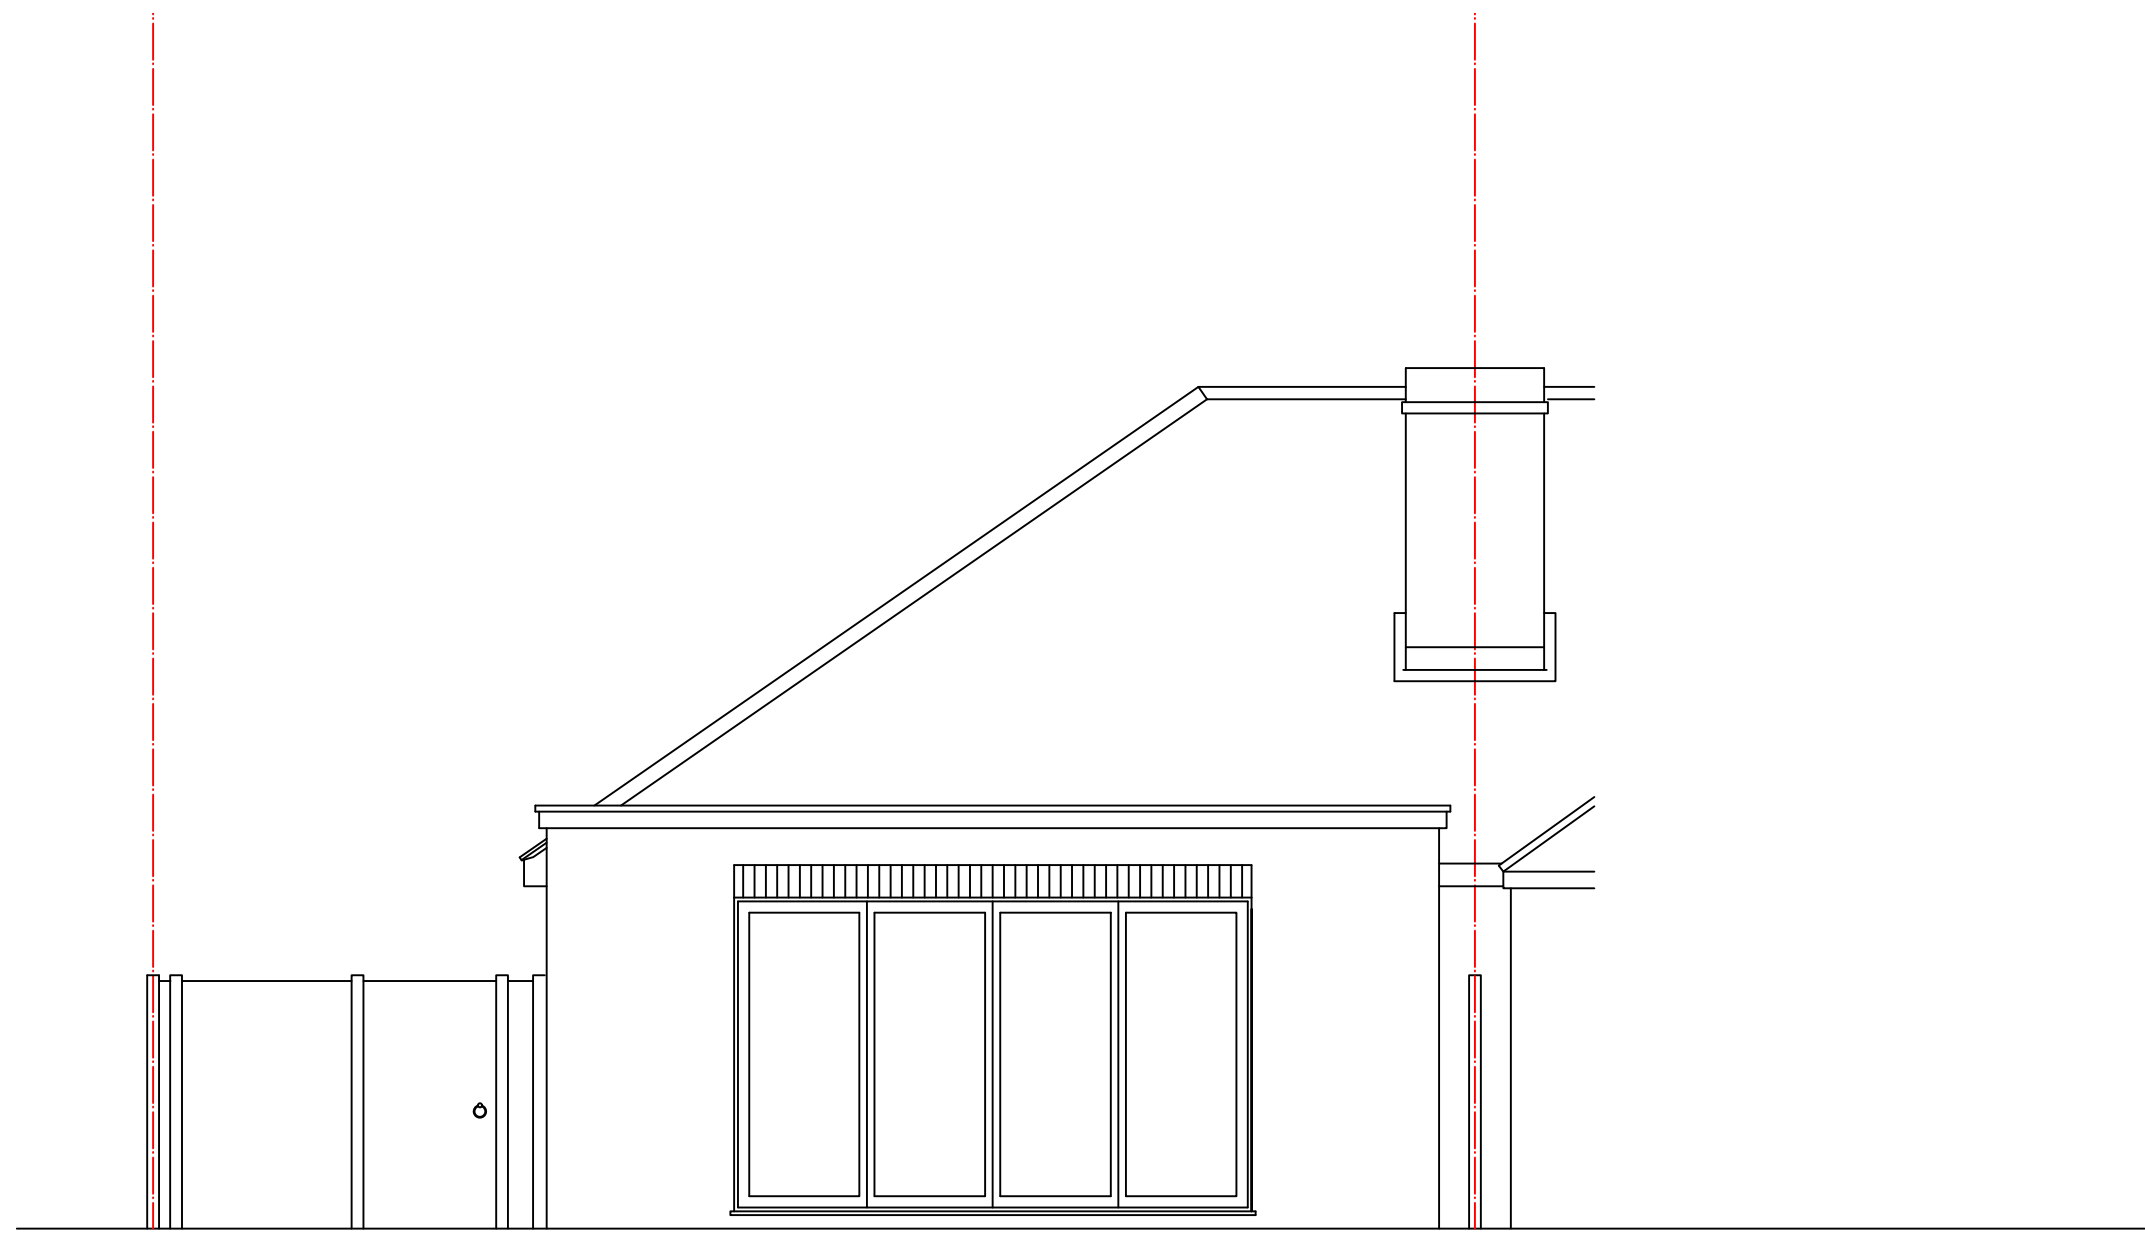

REAR ELEVATION

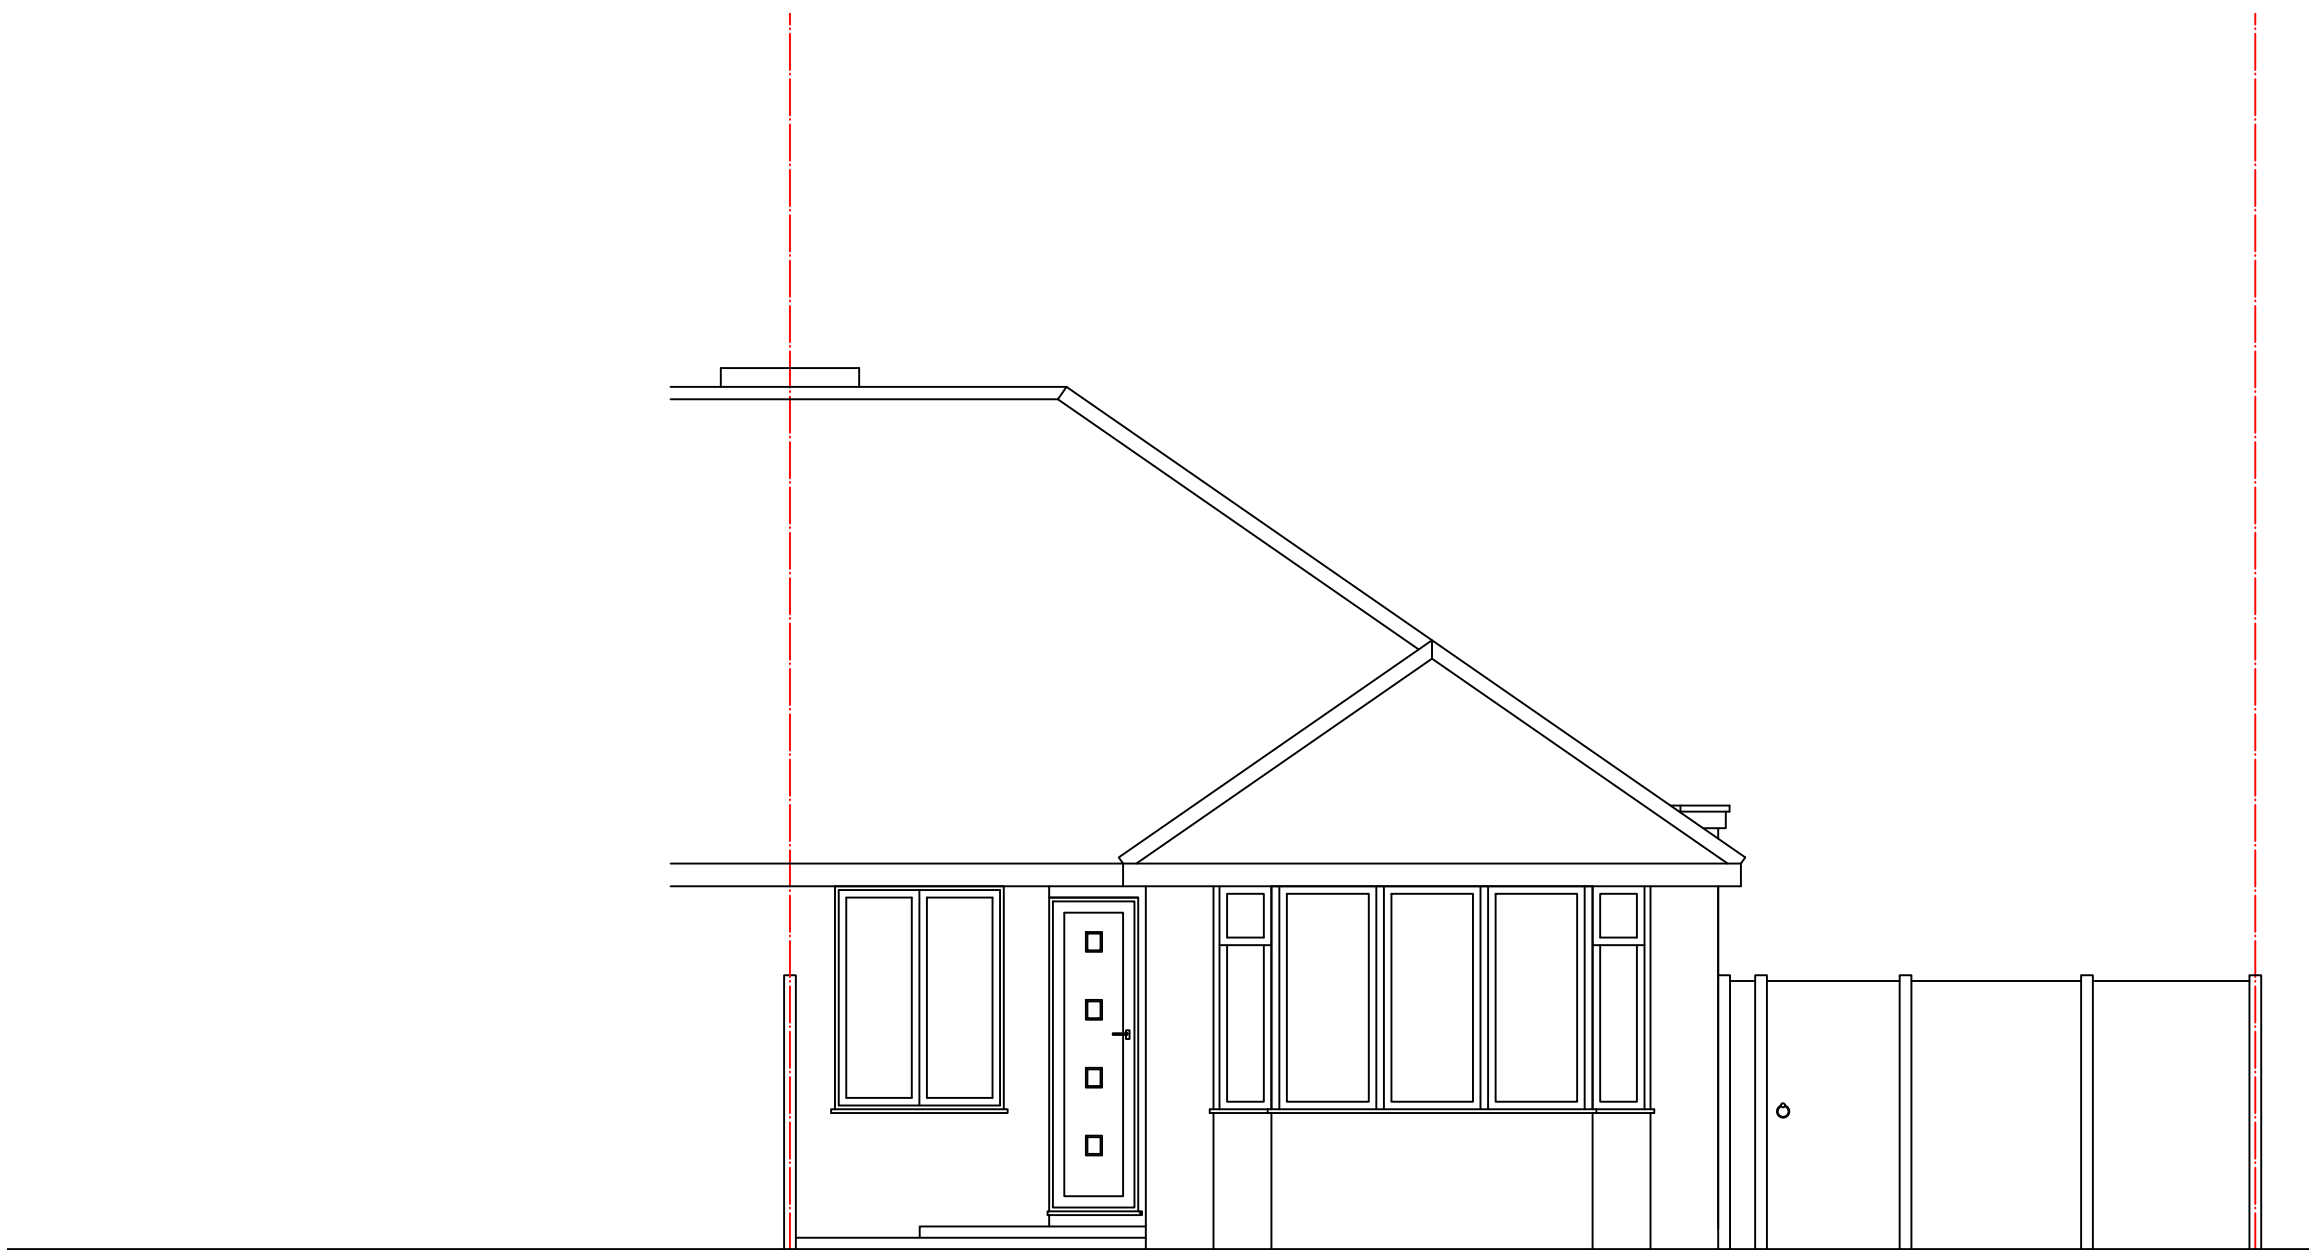

FRONT ELEVATION

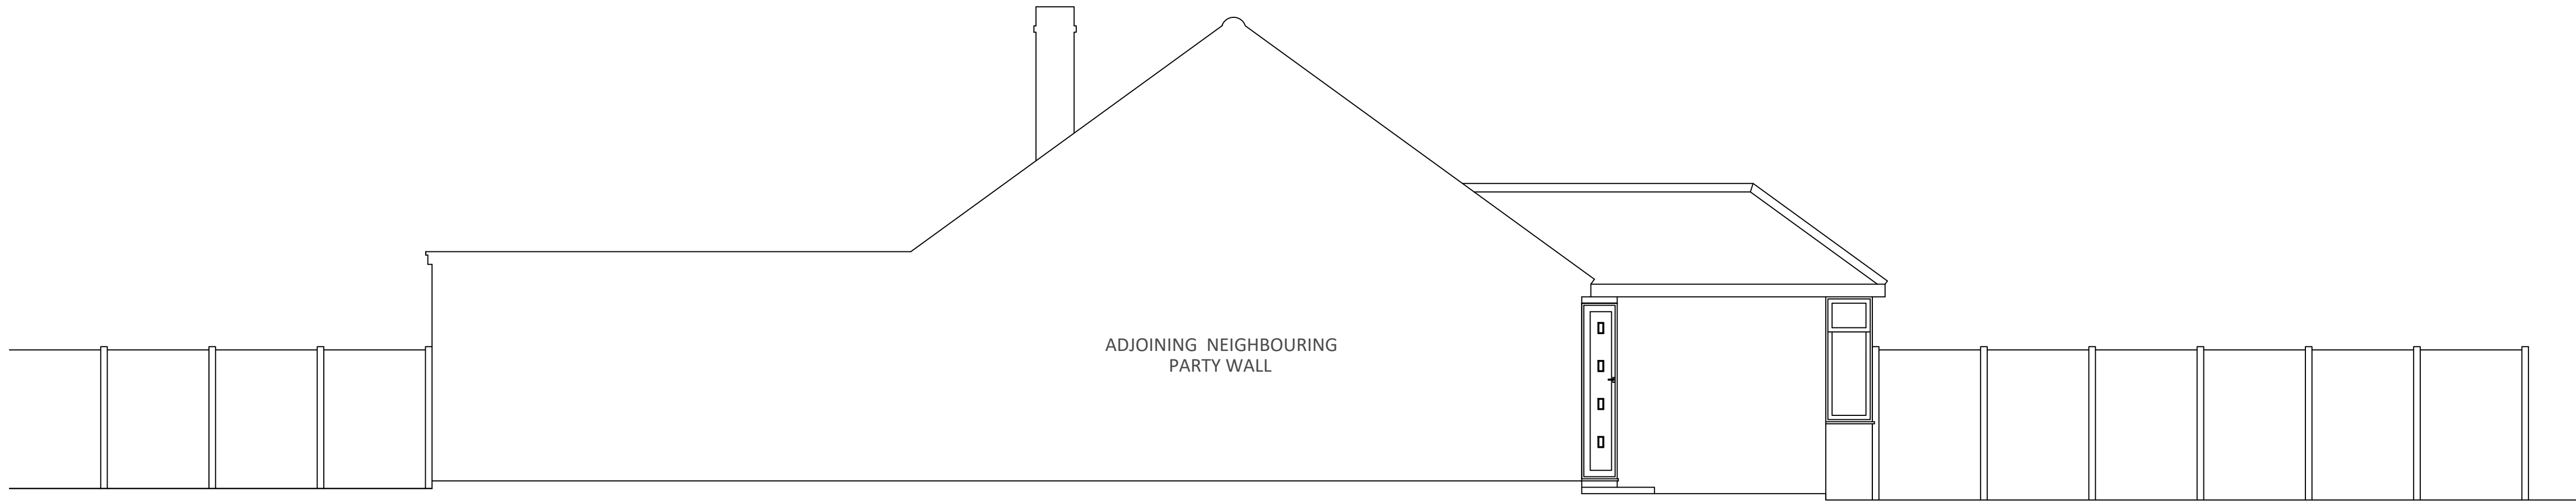

SIDE ELEVATION

FOR PLANNING

LOCATION
79 WESTON WAY
BALDOCK

Title

EXISTING ELEVATIONS

Scale	Drawn	Checked	Date
1:50 @ A1	SJB	HE	MAR 25
Drawing Number	Revision		
2113_YPUK_C004	P1		

