



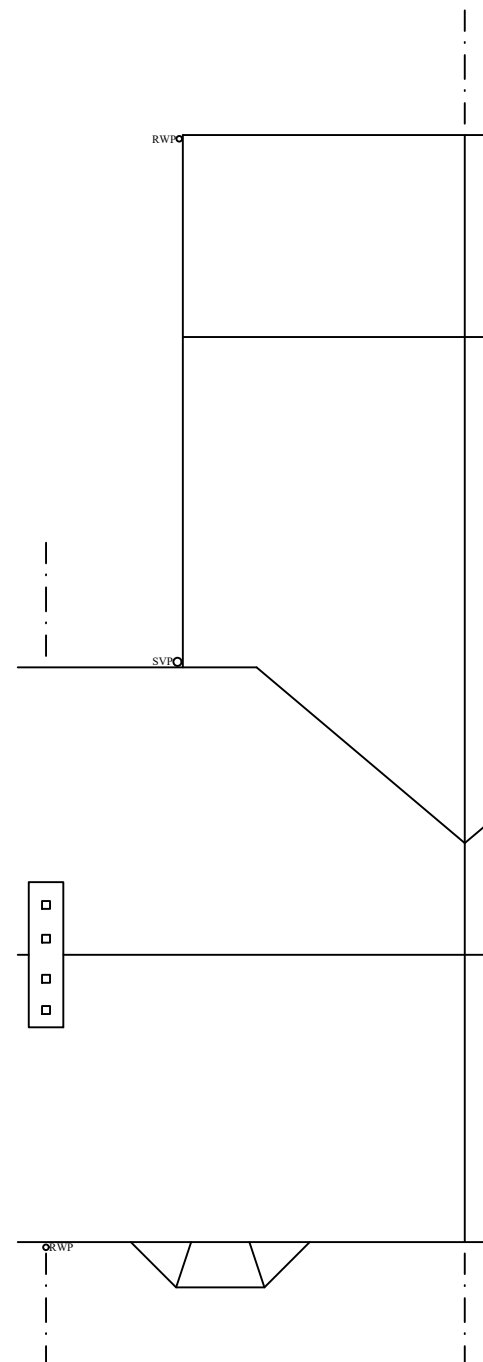


EXISTING ROOF PLAN

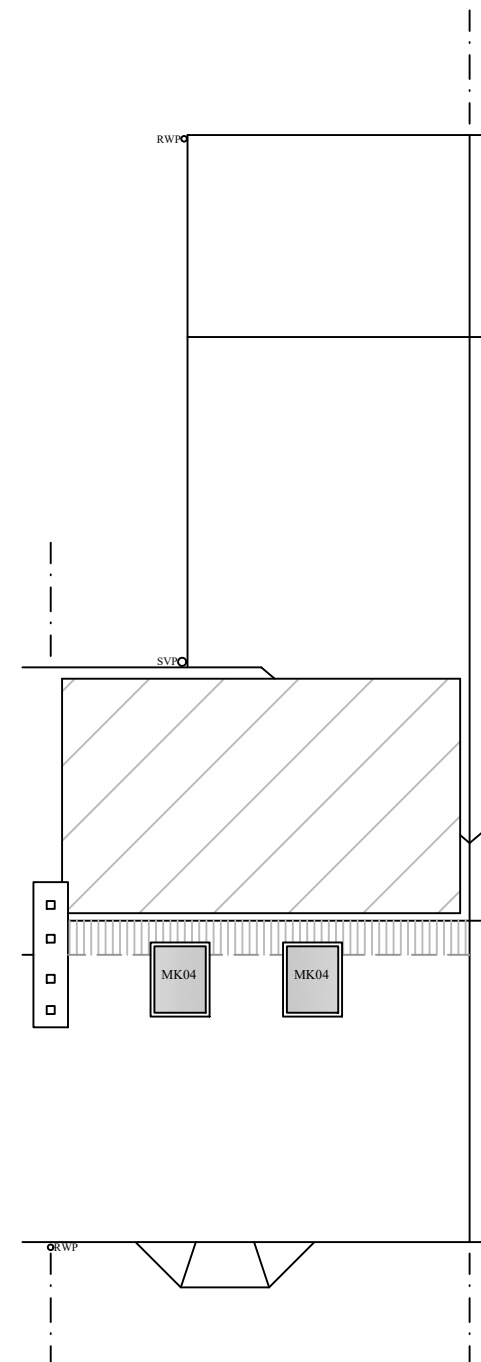

PROPOSED ROOF PLAN

Notes

All drawings to be signed off by building control before the commencement of any works. If works commence on a Building Notice, the Builder/property owner commences works at their own risk and ELA Design (or its Officer's) cannot accept any liability whatsoever for these works carried out.

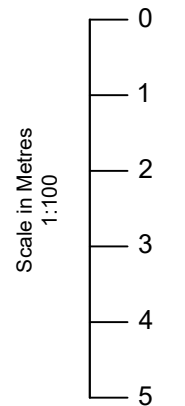

Rev	Date	Details	By
A	13/03/26	Revision A	CE

Project: Loft Conversion

Drawing: Roof Plan

Address: 55 Kings Road,
Hitchin, SG5 1RD

Drawing N°: ELA/12 Rev: A

A3 Scale: 1:100 Drawn By: CE Job No: 3513 Date: 13/03/26



www.ela-design.co.uk

ELA Design
Beechcroft
Riverside Avenue
Broxbourne
Herts
EN10 6RA
Tel:- 07979510821