

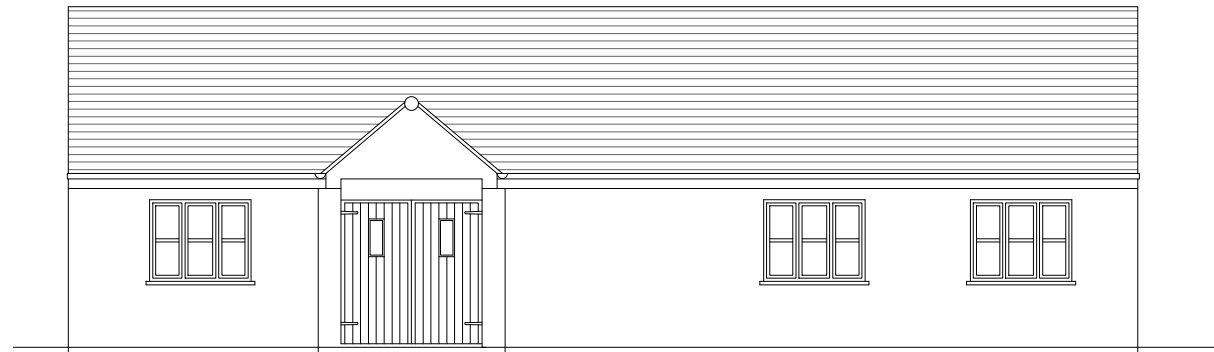


Scale 1:100

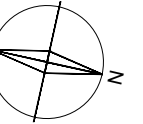


Front Elevation-South

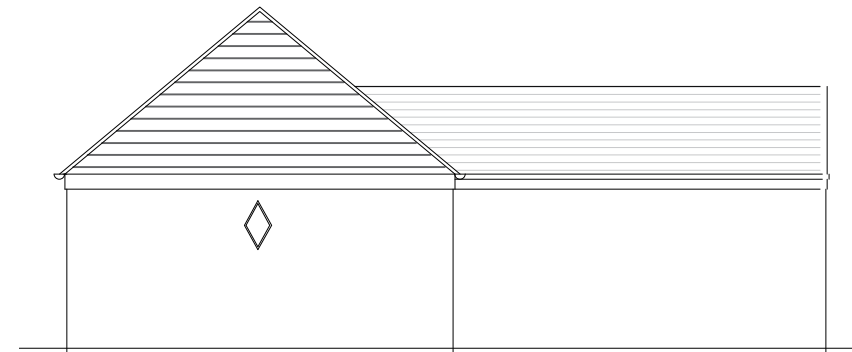

Side Elevation-East



Rear Elevation-North

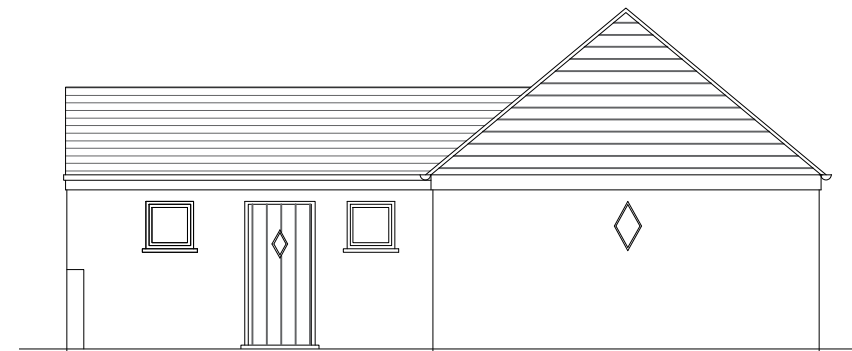

Side Elevation-West

NOTES

1. This drawing is copyright of: PLANNING BY DESIGN LTD. Reproduction is only to take place with our written authority.
2. These Plans are subject to 'Planning and Building Regulation Approval' or any other statute in law before building commences.
3. Any structural work where mentioned on the drawing is subject to a qualified structural and civil engineer calculations before building work commences.
4. All drawings marked preliminary or planning are not to be built or manufactured from.
5. If any discrepancies are found in the drawings these are to be brought to the attention of PLANING BY DESIGN for rectification.
6. Boundary line indicative only. Exact location must be determined on site before building work commences.

Rev	Date	Description	Drn By
-	-	-	-
-	-	-	-
-	-	-	-

Planning

Drawing Title:
Existing elevations

Project & Drawing Number:
25.EL.P02v1

<i>Rev:</i>	<i>Scale:</i>	<i>Sheet size:</i>	<i>Date:</i>
-	1:100	A3	May 25

Site Address: Neil Smallwood,
Eiling Lodge, Drivers End Lane,
Codicote, Hitchin SG4 8TP



Planning By Design Ltd
www.planning-by-design.co.uk
hello@planning-by-design.co.uk